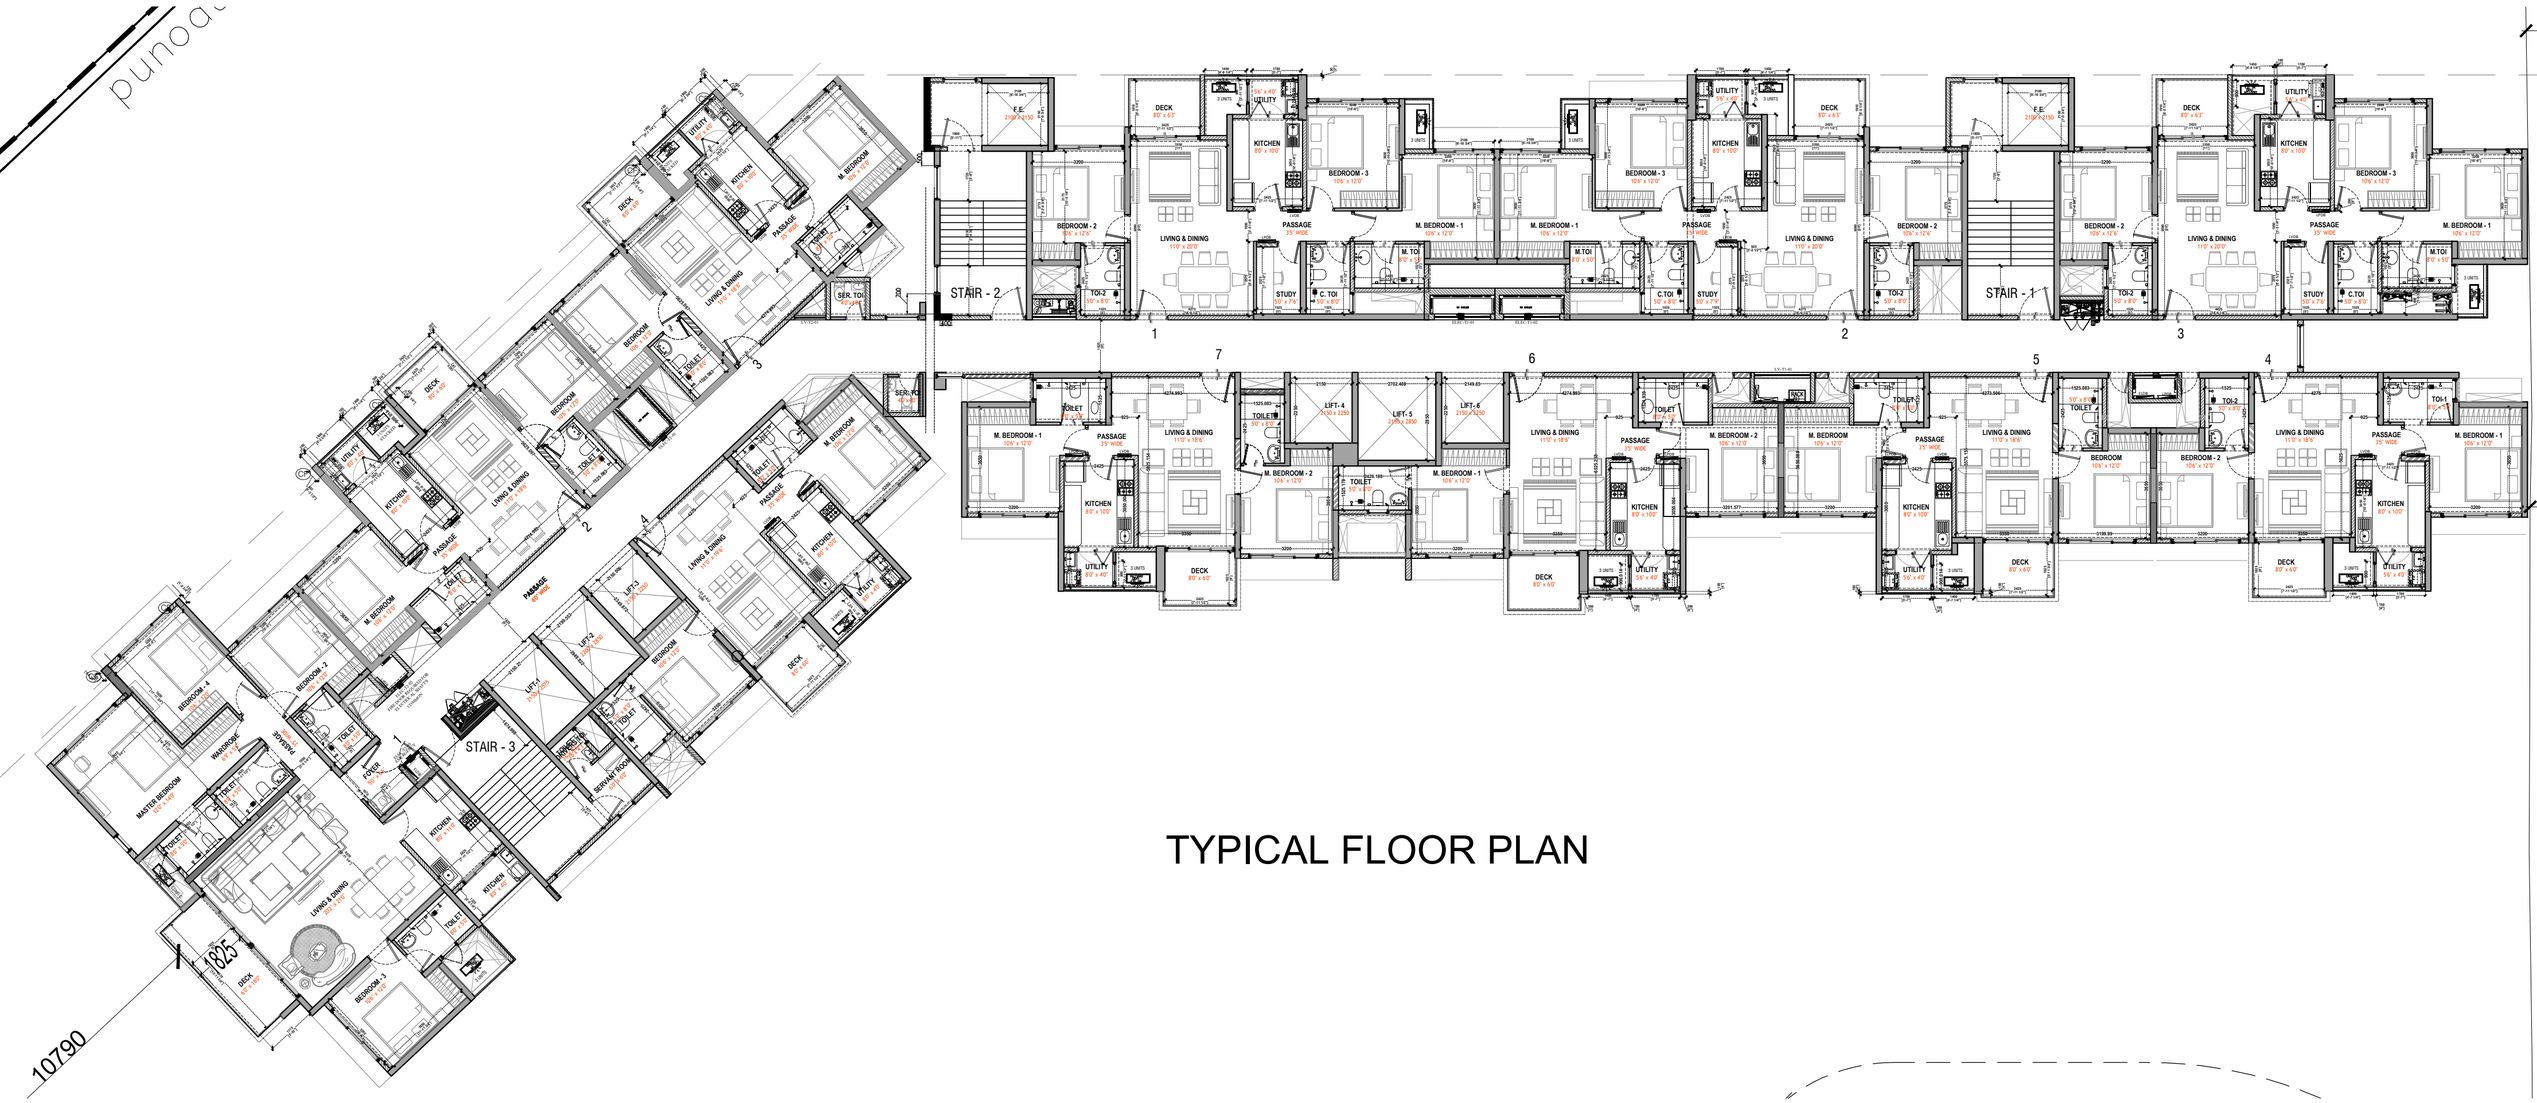


TYPICAL FLOOR PLAN

1:150.433