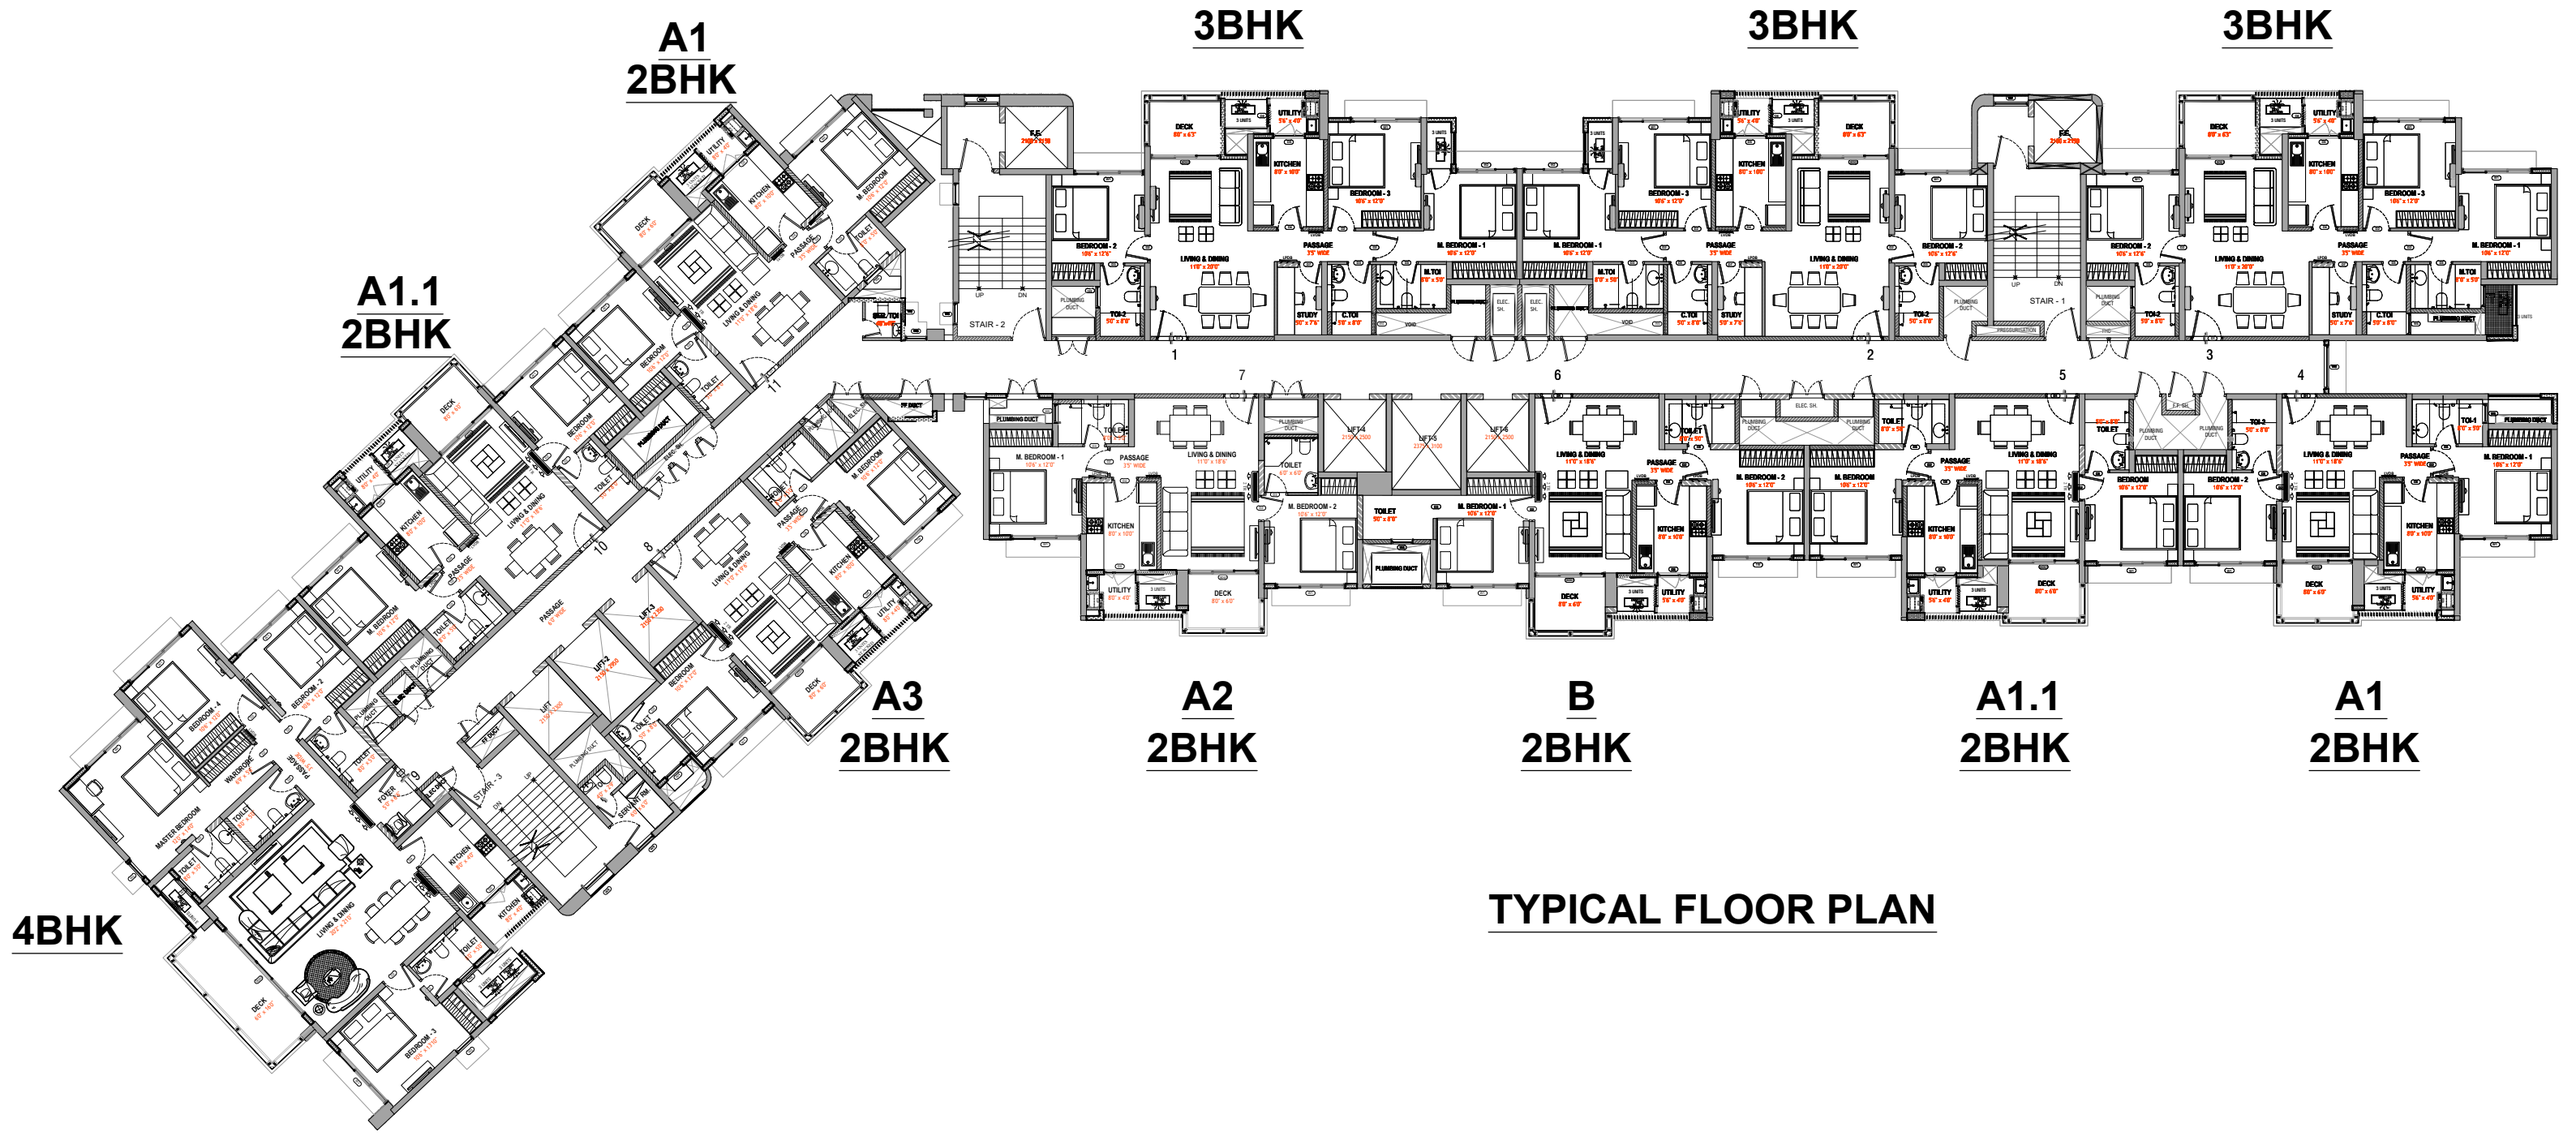


TYPICAL FLOOR PLAN

1:211.237