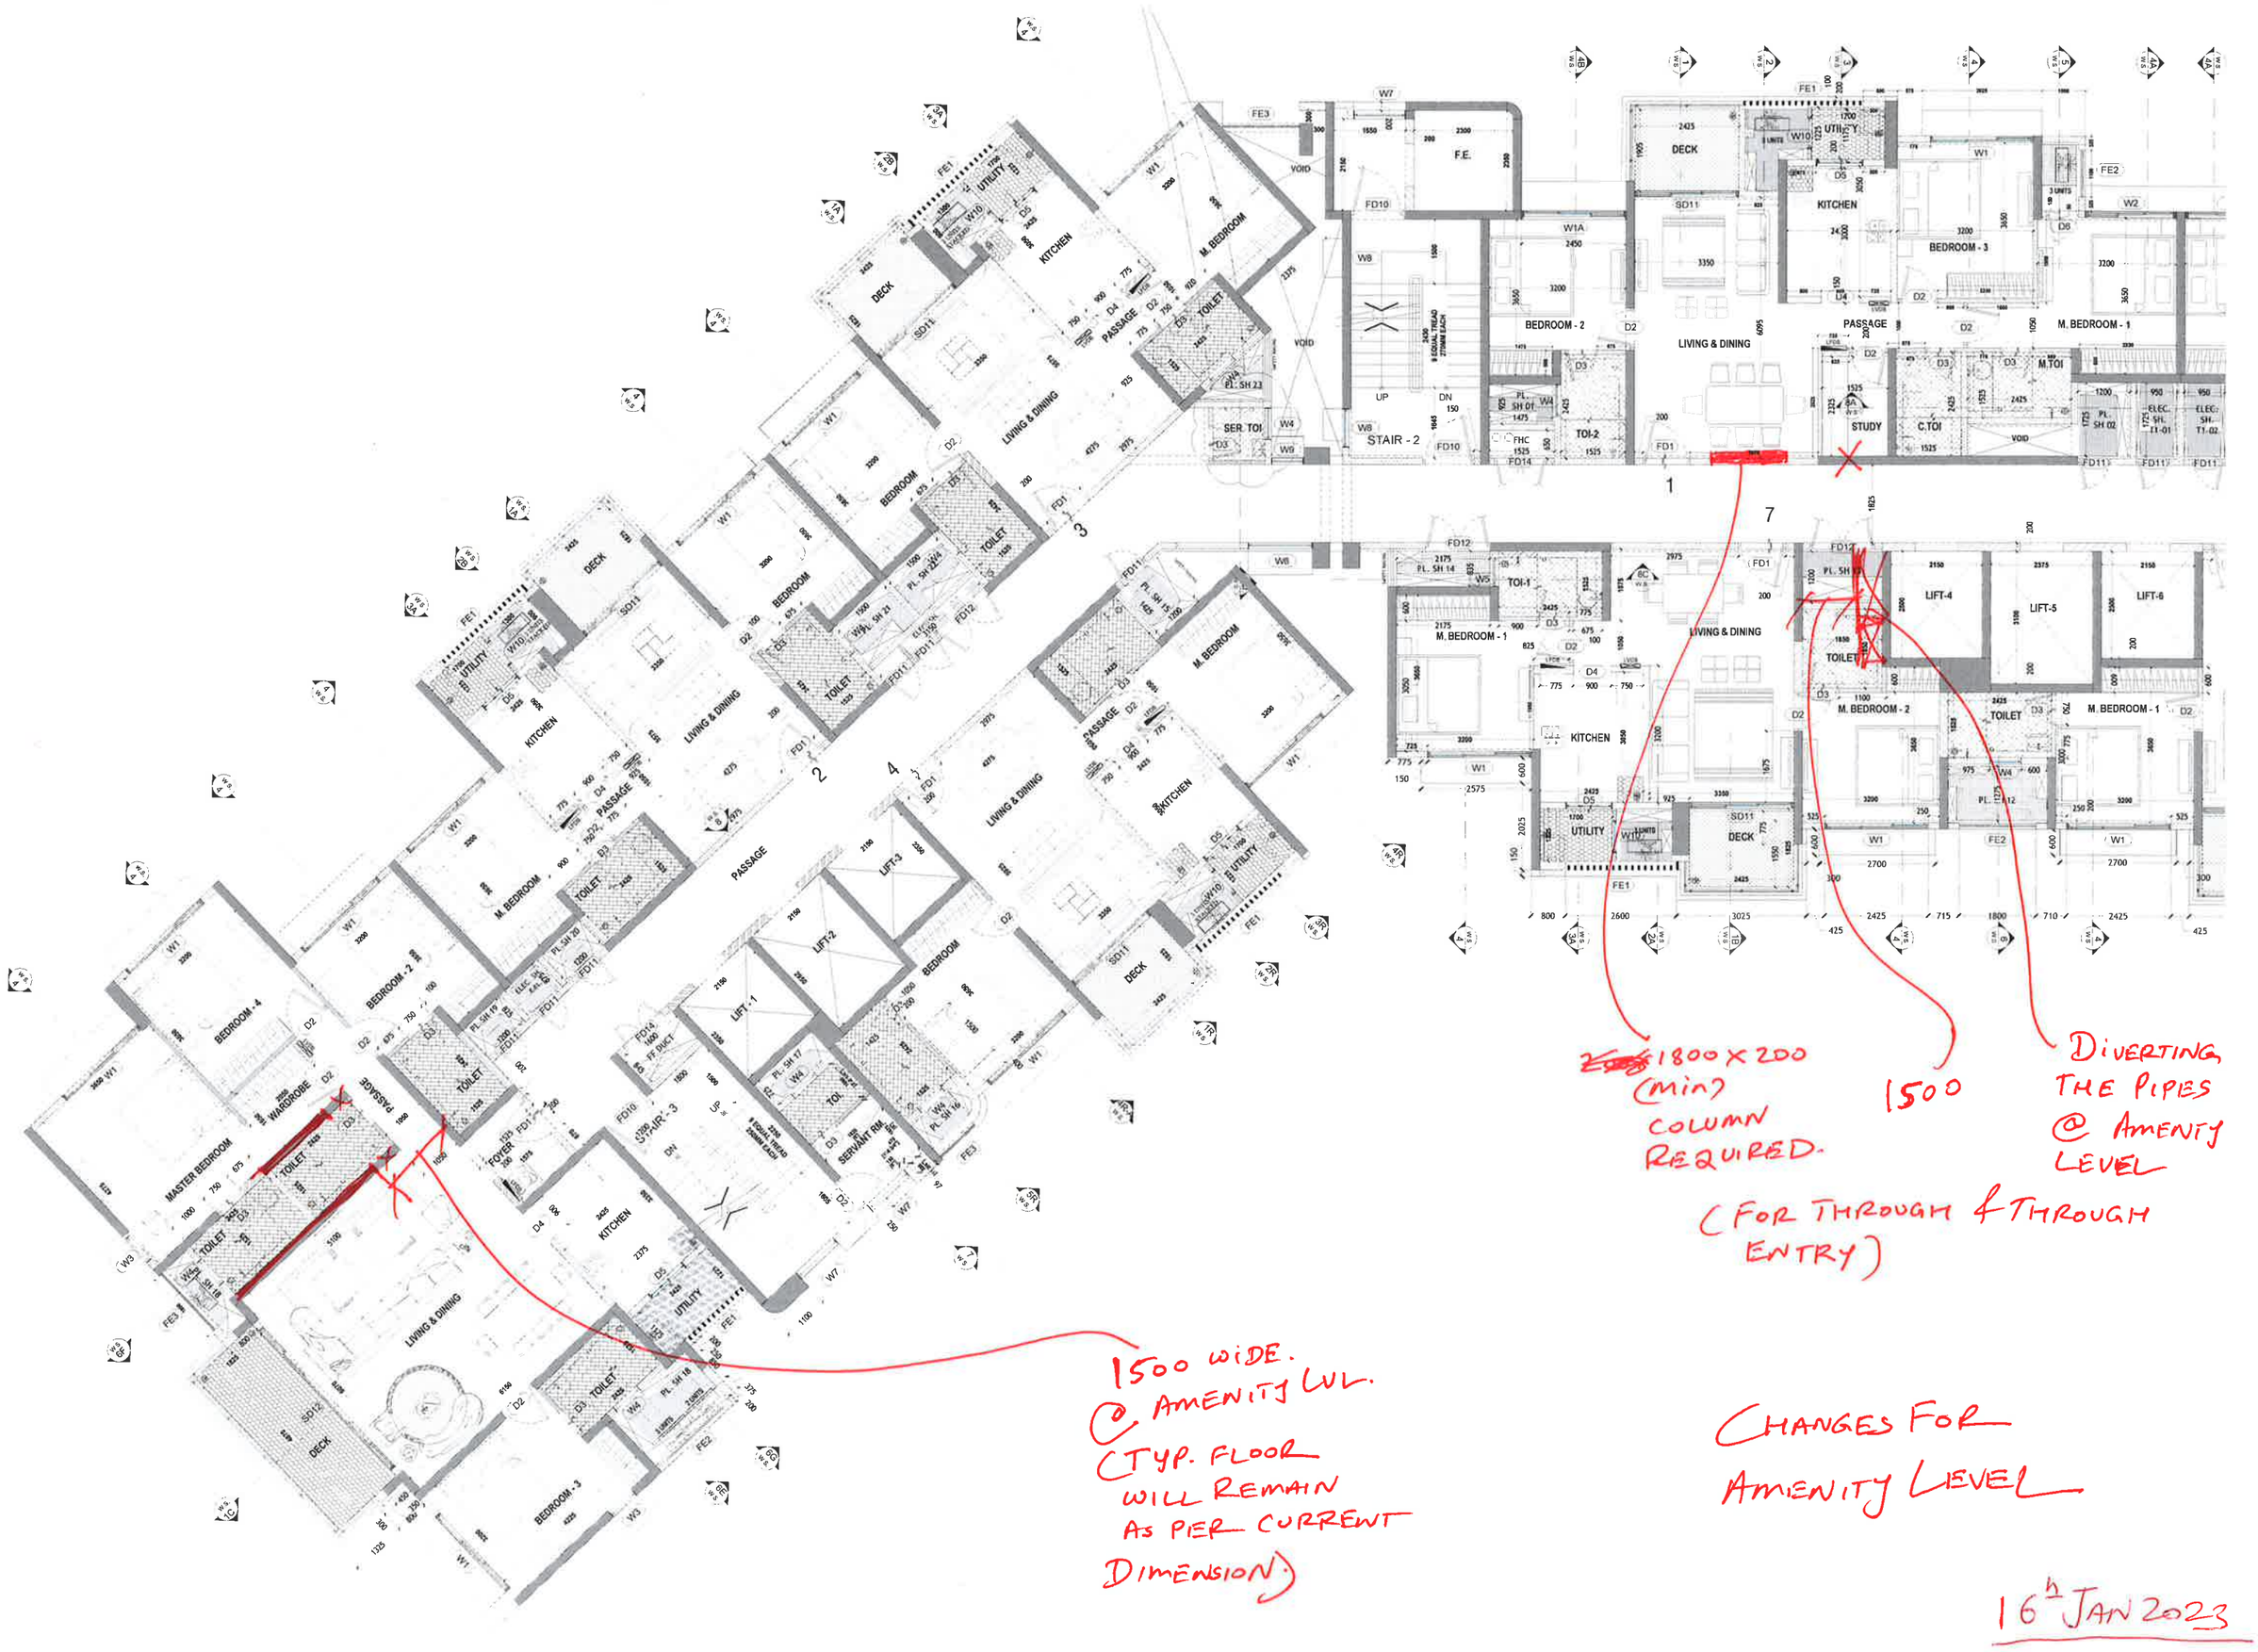

1
2
3
4
5
6
7
1800 X 200 (min) COLUMN REQUIRED.
1500
DIVERTING THE PIPES @ AMENITY LEVEL
(FOR THROUGH & THROUGH ENTRY)
1500 WIDE. @ AMENITY LVL. (TYP. FLOOR WILL REMAIN AS PER CURRENT DIMENSION)
CHANGES FOR AMENITY LEVEL
16th JAN 2023