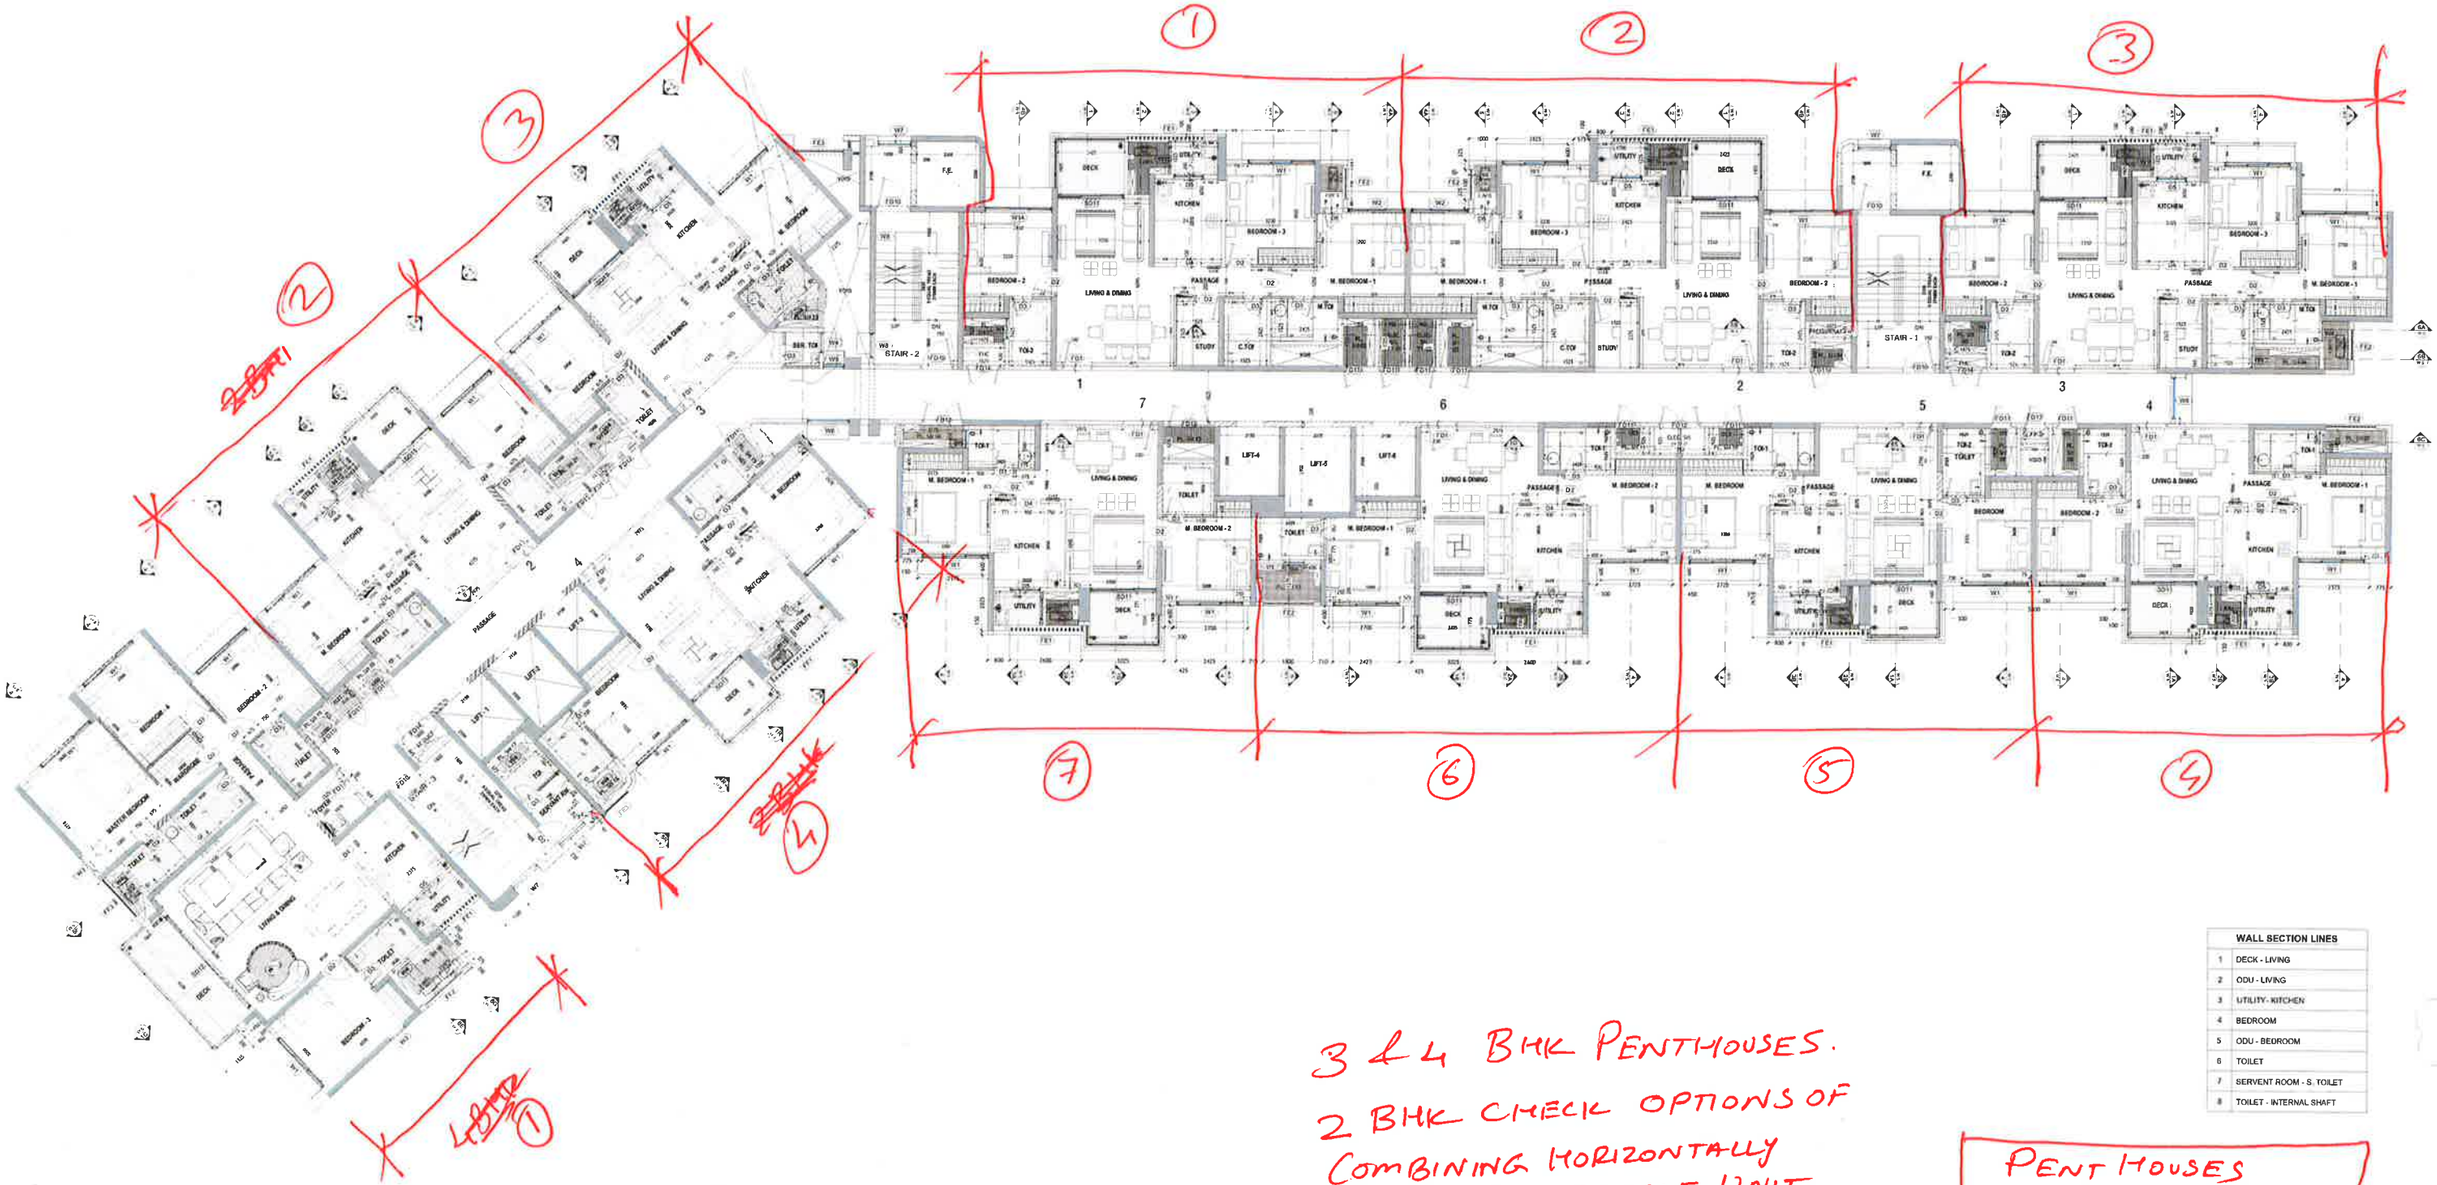



WALL SECTION LINES	
1	DECK - LIVING
2	ODU - LIVING
3	UTILITY- KITCHEN
4	BEDROOM
5	ODU - BEDROOM
6	TOILET
7	SERVENT ROOM - S. TOILET
8	TOILET - INTERNAL SHAFT

3 & 4 BHK PENTHOUSES.

2 BHK CHECK OPTIONS OF COMBINING HORIZONTALLY & ~~SAT~~ WITH SINGLE UNIT ONE ABOVE THE OTHER.

PENT HOUSES
LEVEL 33 + 34

23/01/2023

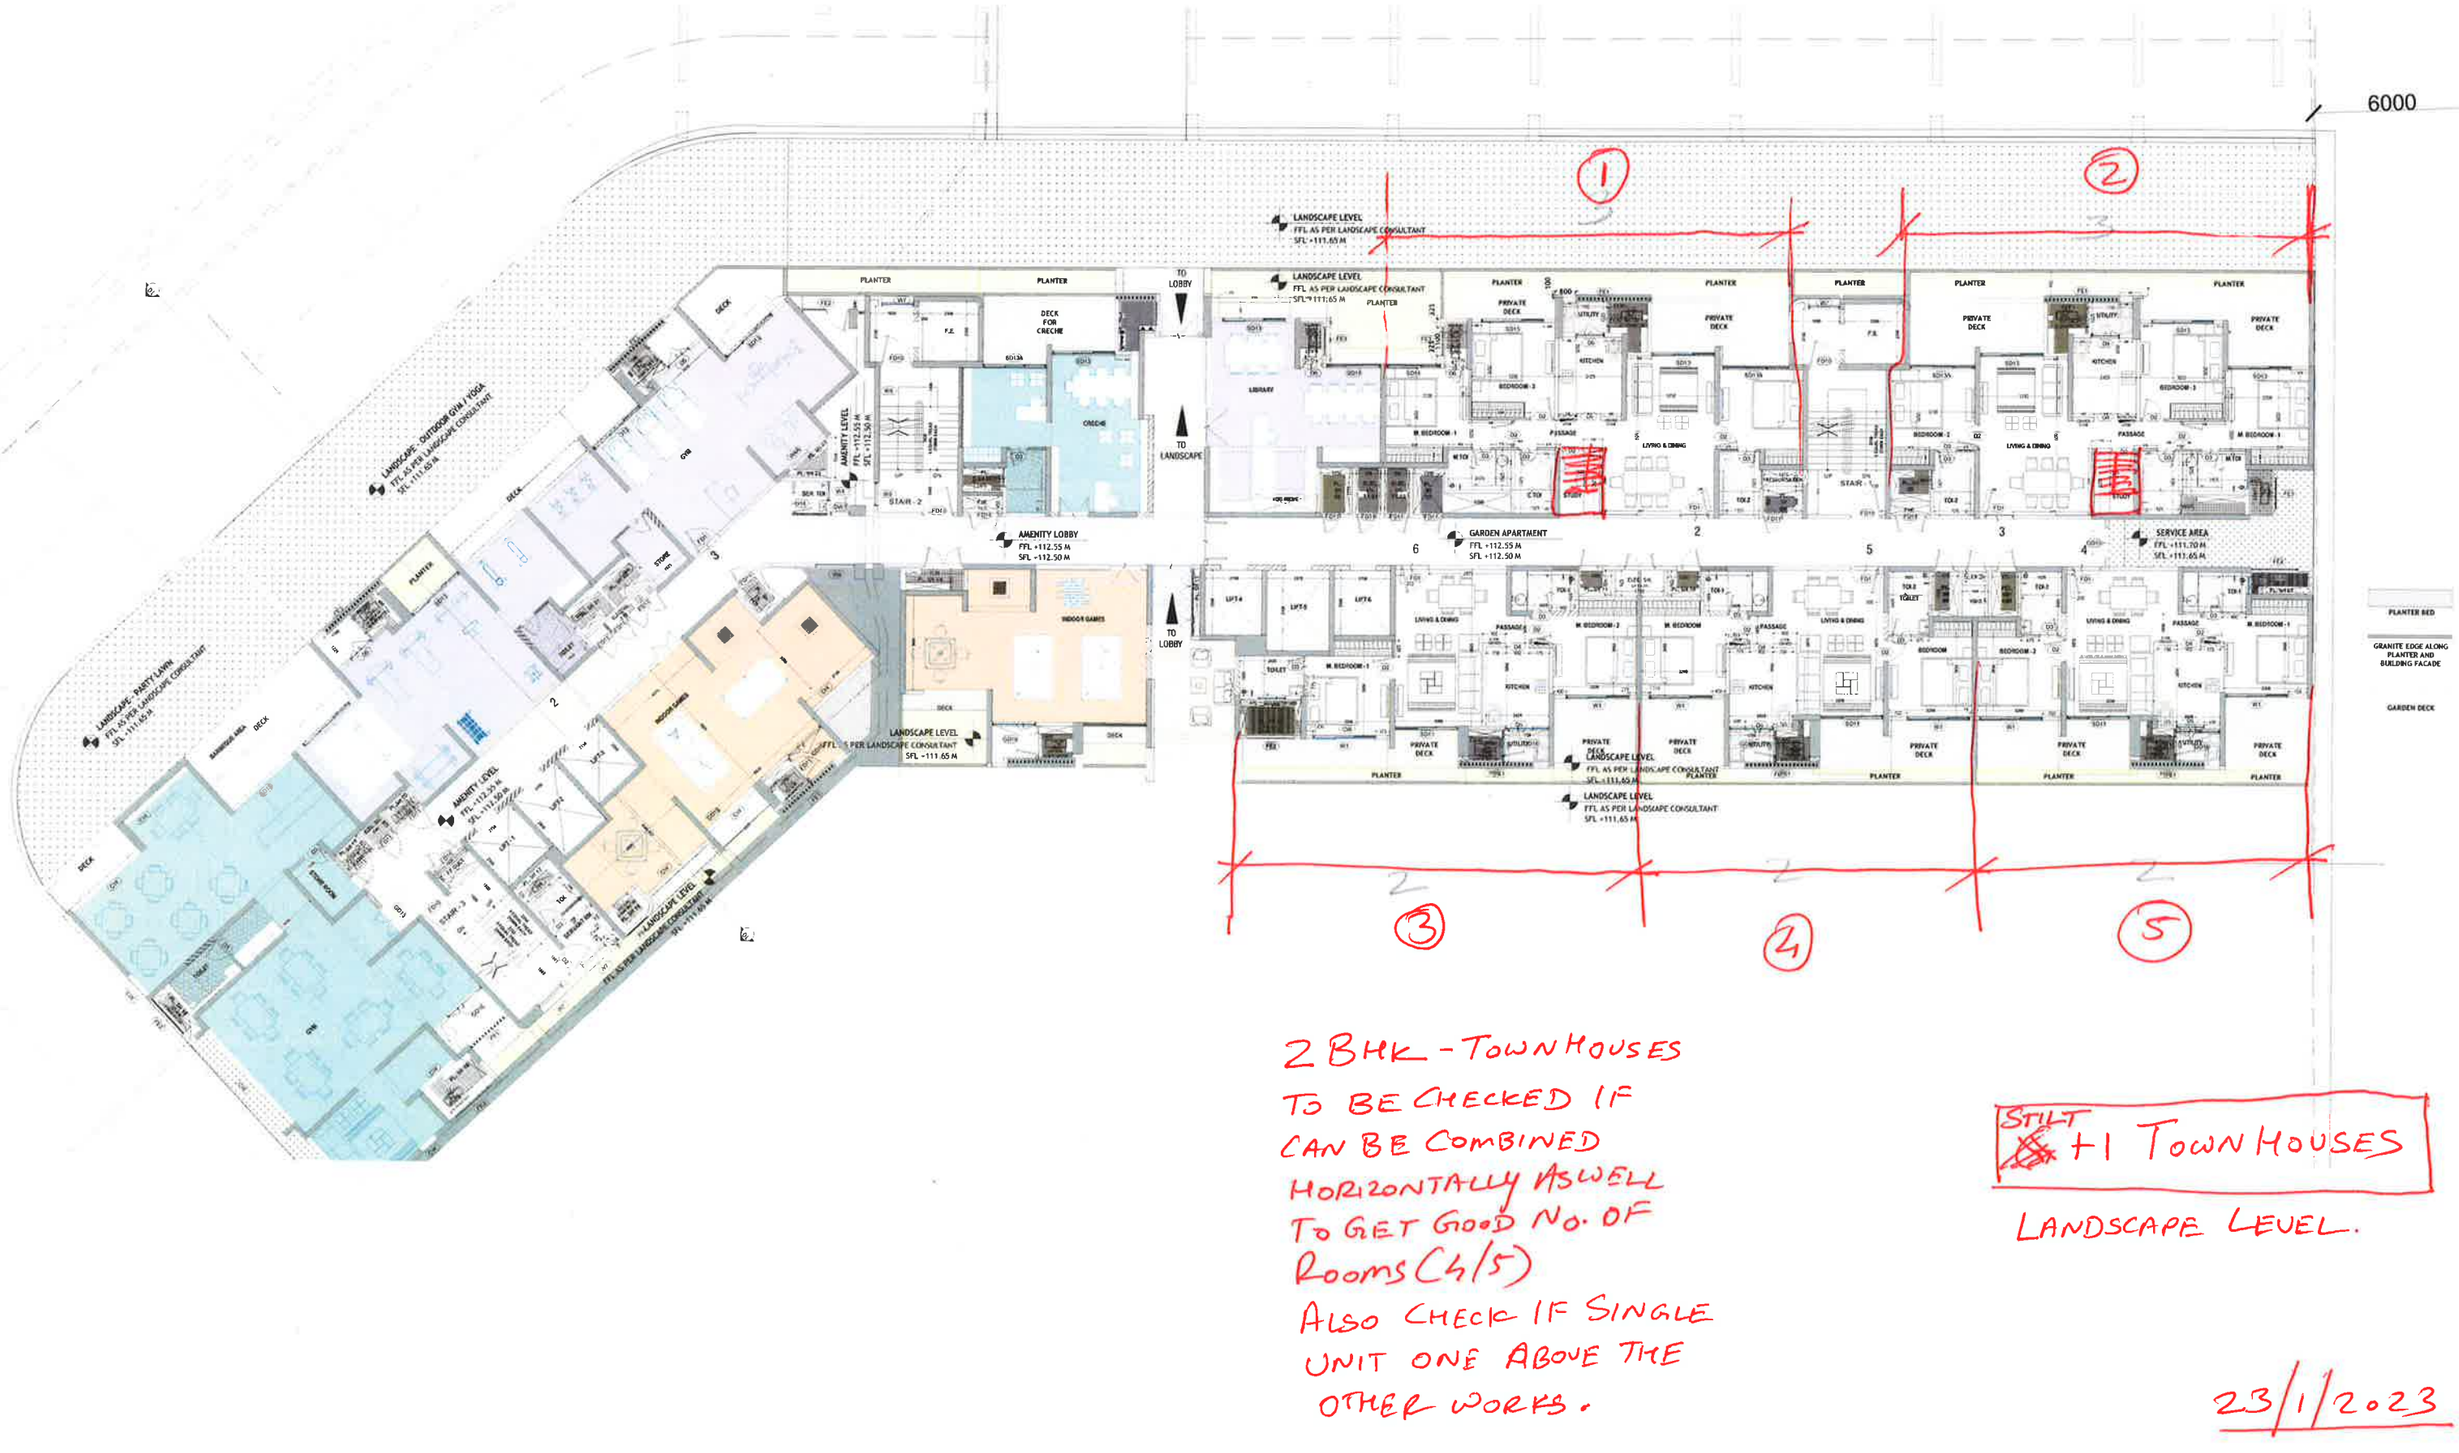


2 BHK - TOWN HOUSES
TO BE CHECKED IF
CAN BE COMBINED
HORIZONTALLY ASWELL
TO GET GOOD NO. OF
ROOMS (4/5)
ALSO CHECK IF SINGLE
UNIT ONE ABOVE THE
OTHER WORKS.


~~STILT~~ +1 TOWN HOUSES

LANDSCAPE LEVEL.

23/1/2023

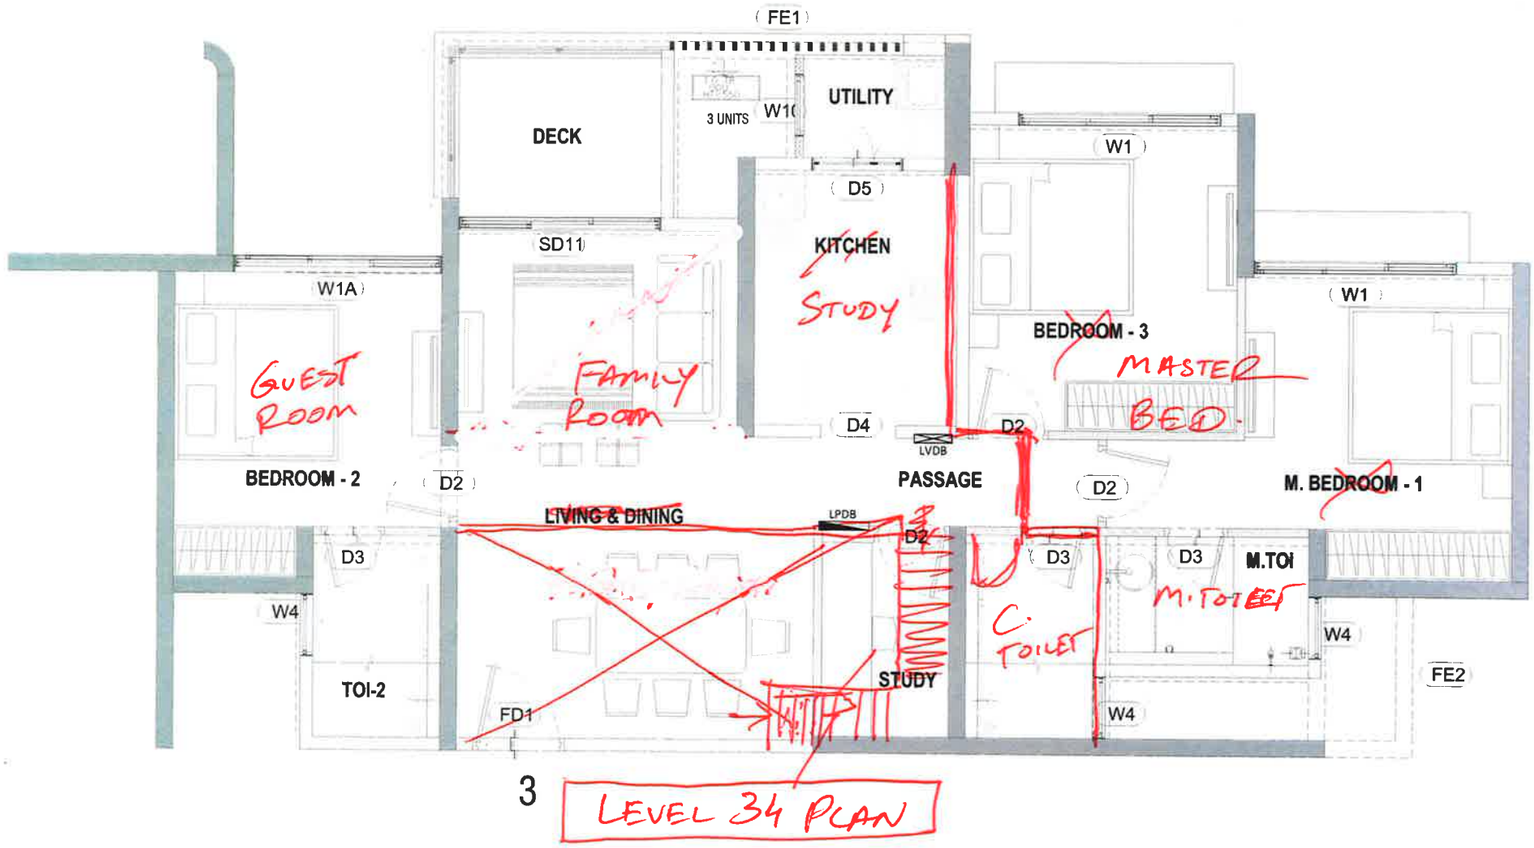

3 LEVEL 34 PLAN

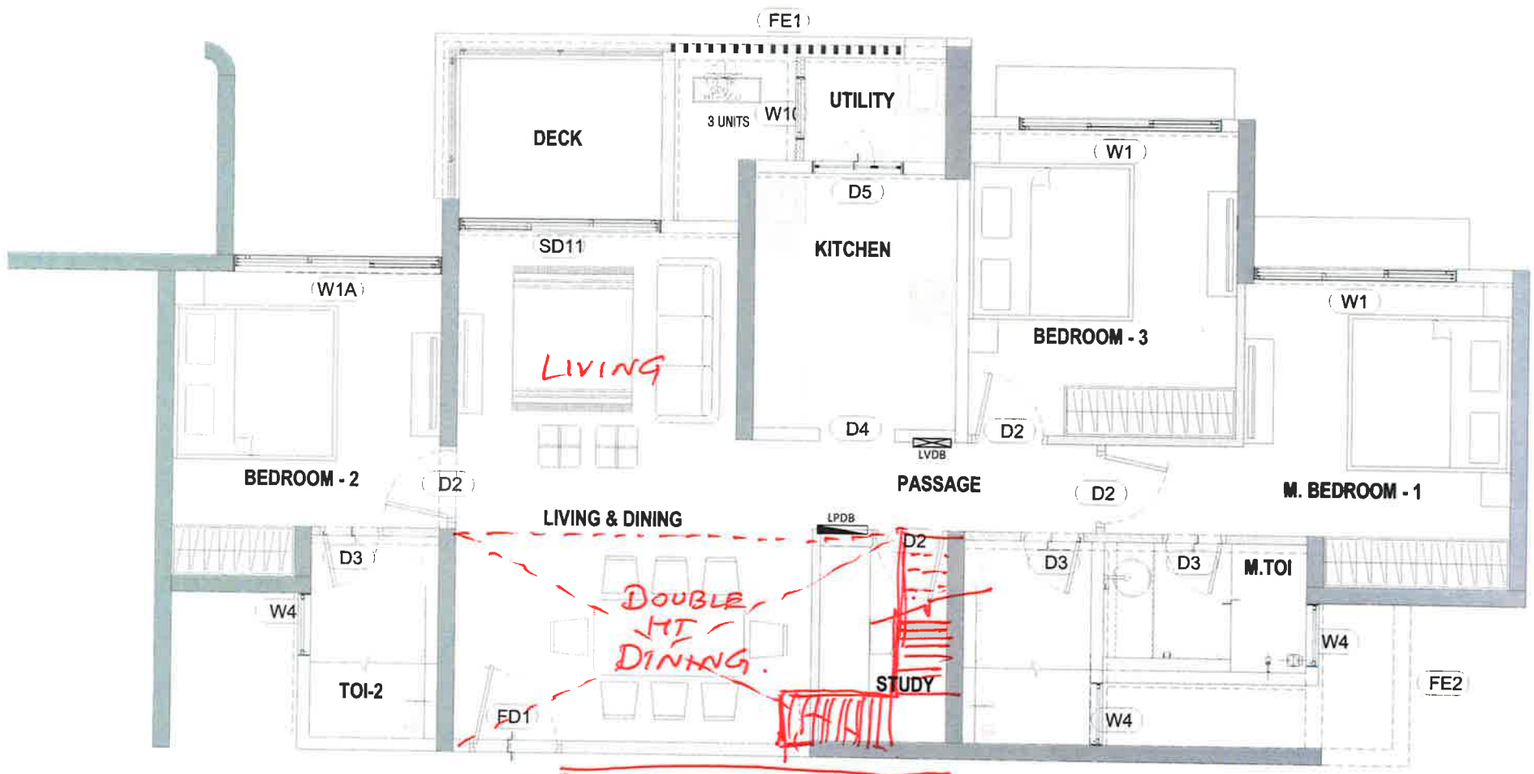

3 LEVEL 33 PLAN

PENTHOUSE PLANS (33+34 LEVEL)

23/01/2023