

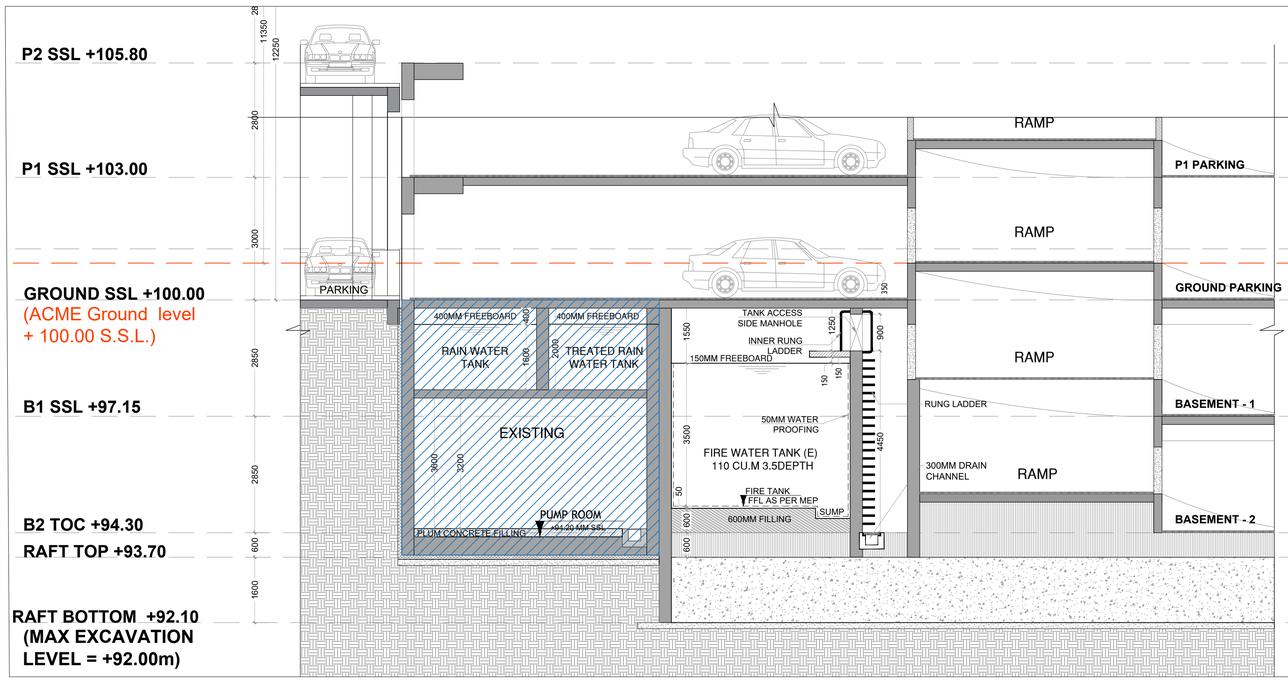



UGT- SECTION A

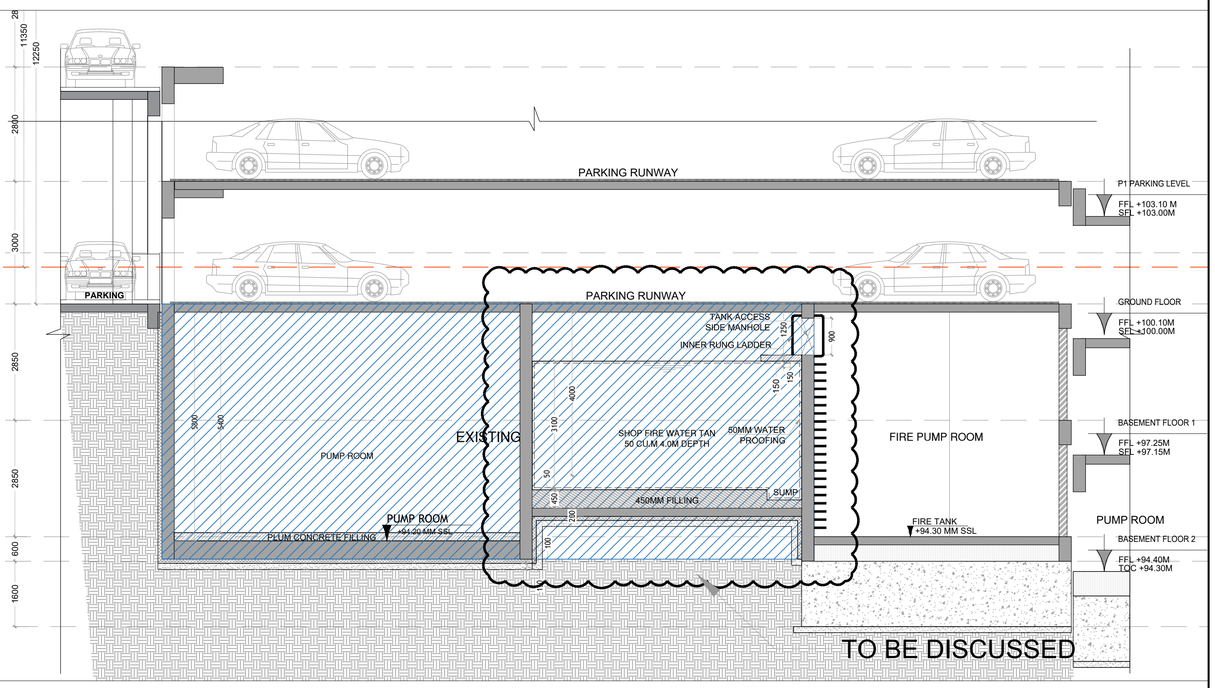

UGT- SECTION C

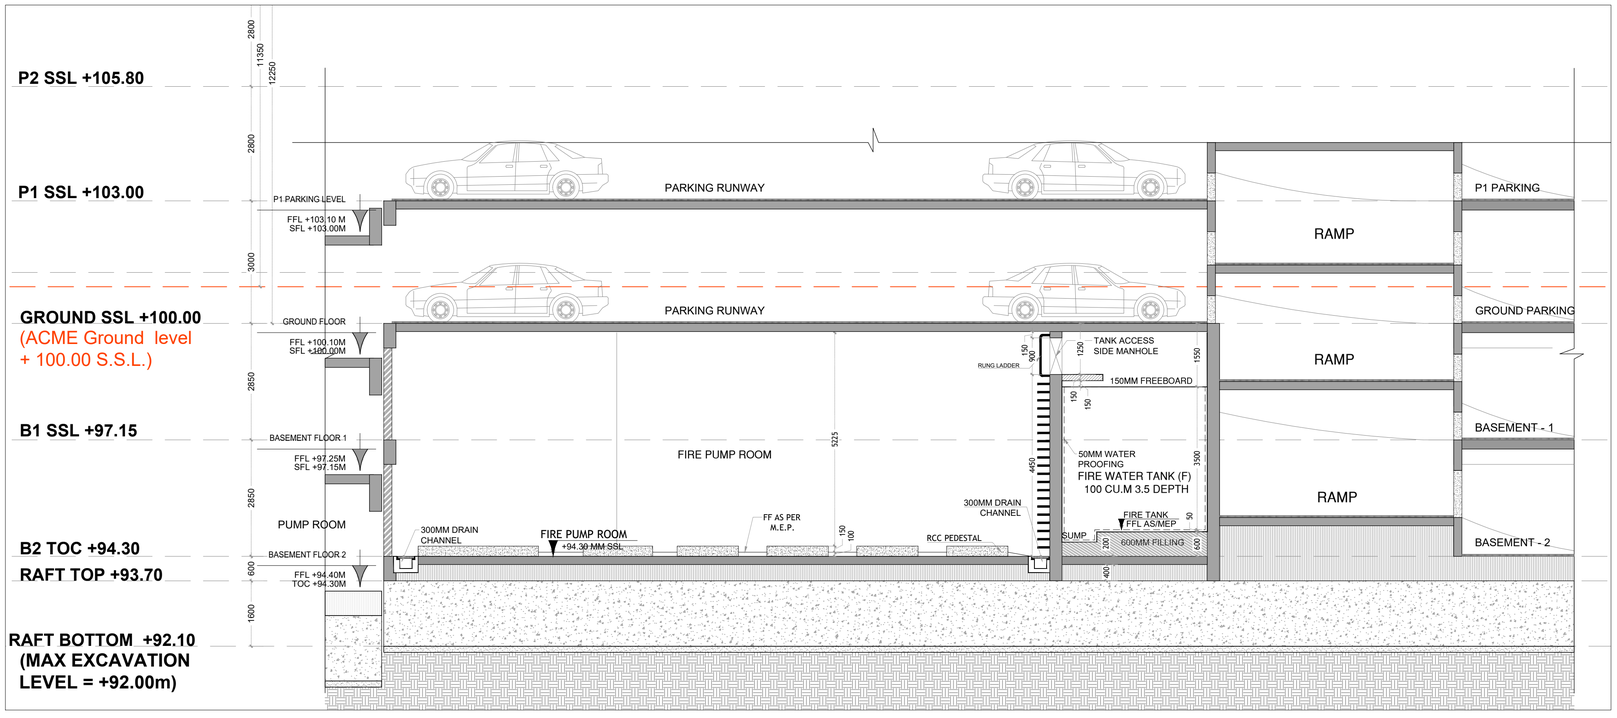

UGT- SECTION B

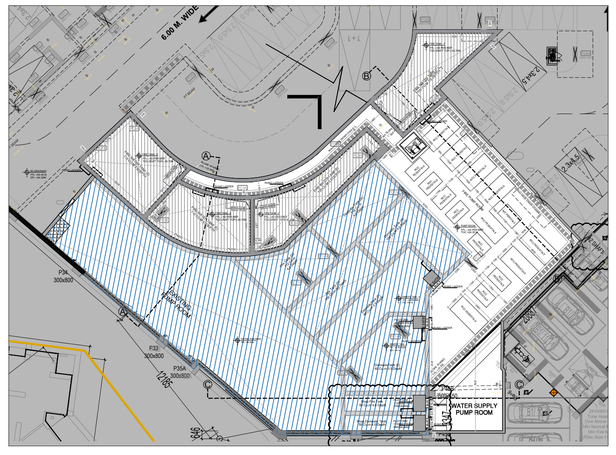

KEY PLAN

SCALE 1:250

GENERAL NOTES

1 : All dimensions are in millimeters and levels in meters unless specified otherwise.
2 : Do not scale the drawing; follow written dimensions.
3 : All dimensions are unfinished dimensions unless specified otherwise.
4 : Any discrepancies should be brought to the notice of the Architect prior to execution of job / procuring materials at site.
5 : This drawing is the property of Kapadia Associates and should not be reproduced, copied, handed over to a third party or used for any purpose other than for which it has been issued.
6 : This drawing is to be read in conjunction with all relevant structural & services drawings.

REVISION INDEX

REV. NO.	DATE	REMARKS
R00		VFC ISSUED

CLIENT

LODHA

PROJECT TITLE

LODHA-ACME

THANE

DRAWING TITLE & NO.

PR-703_UGT DETAILS-SECTIONS

DRAWING STAGE

GENERAL ARRANGEMENT

SCALE	REV. NO.	REV. DATE
1:75	R0	19-01-2023

STAMP & SIGNATURE

N

KAPADIA ASSOCIATES
architecture • urban design
112-114, Peninsula Centre,Dr. S.S. Rao Road,Parel East, Mumbai 400012
Tel : 91-22-6660 2838 / 39 E-mail : kapl@kapl.in Website : www.kapl.in