
ROFILE.

) AT


UPDATE LENGTH IN ARCH. DWG.

BEAM DEPTH TO BE 400 mm


JW TO CHECK CURVED BEAM

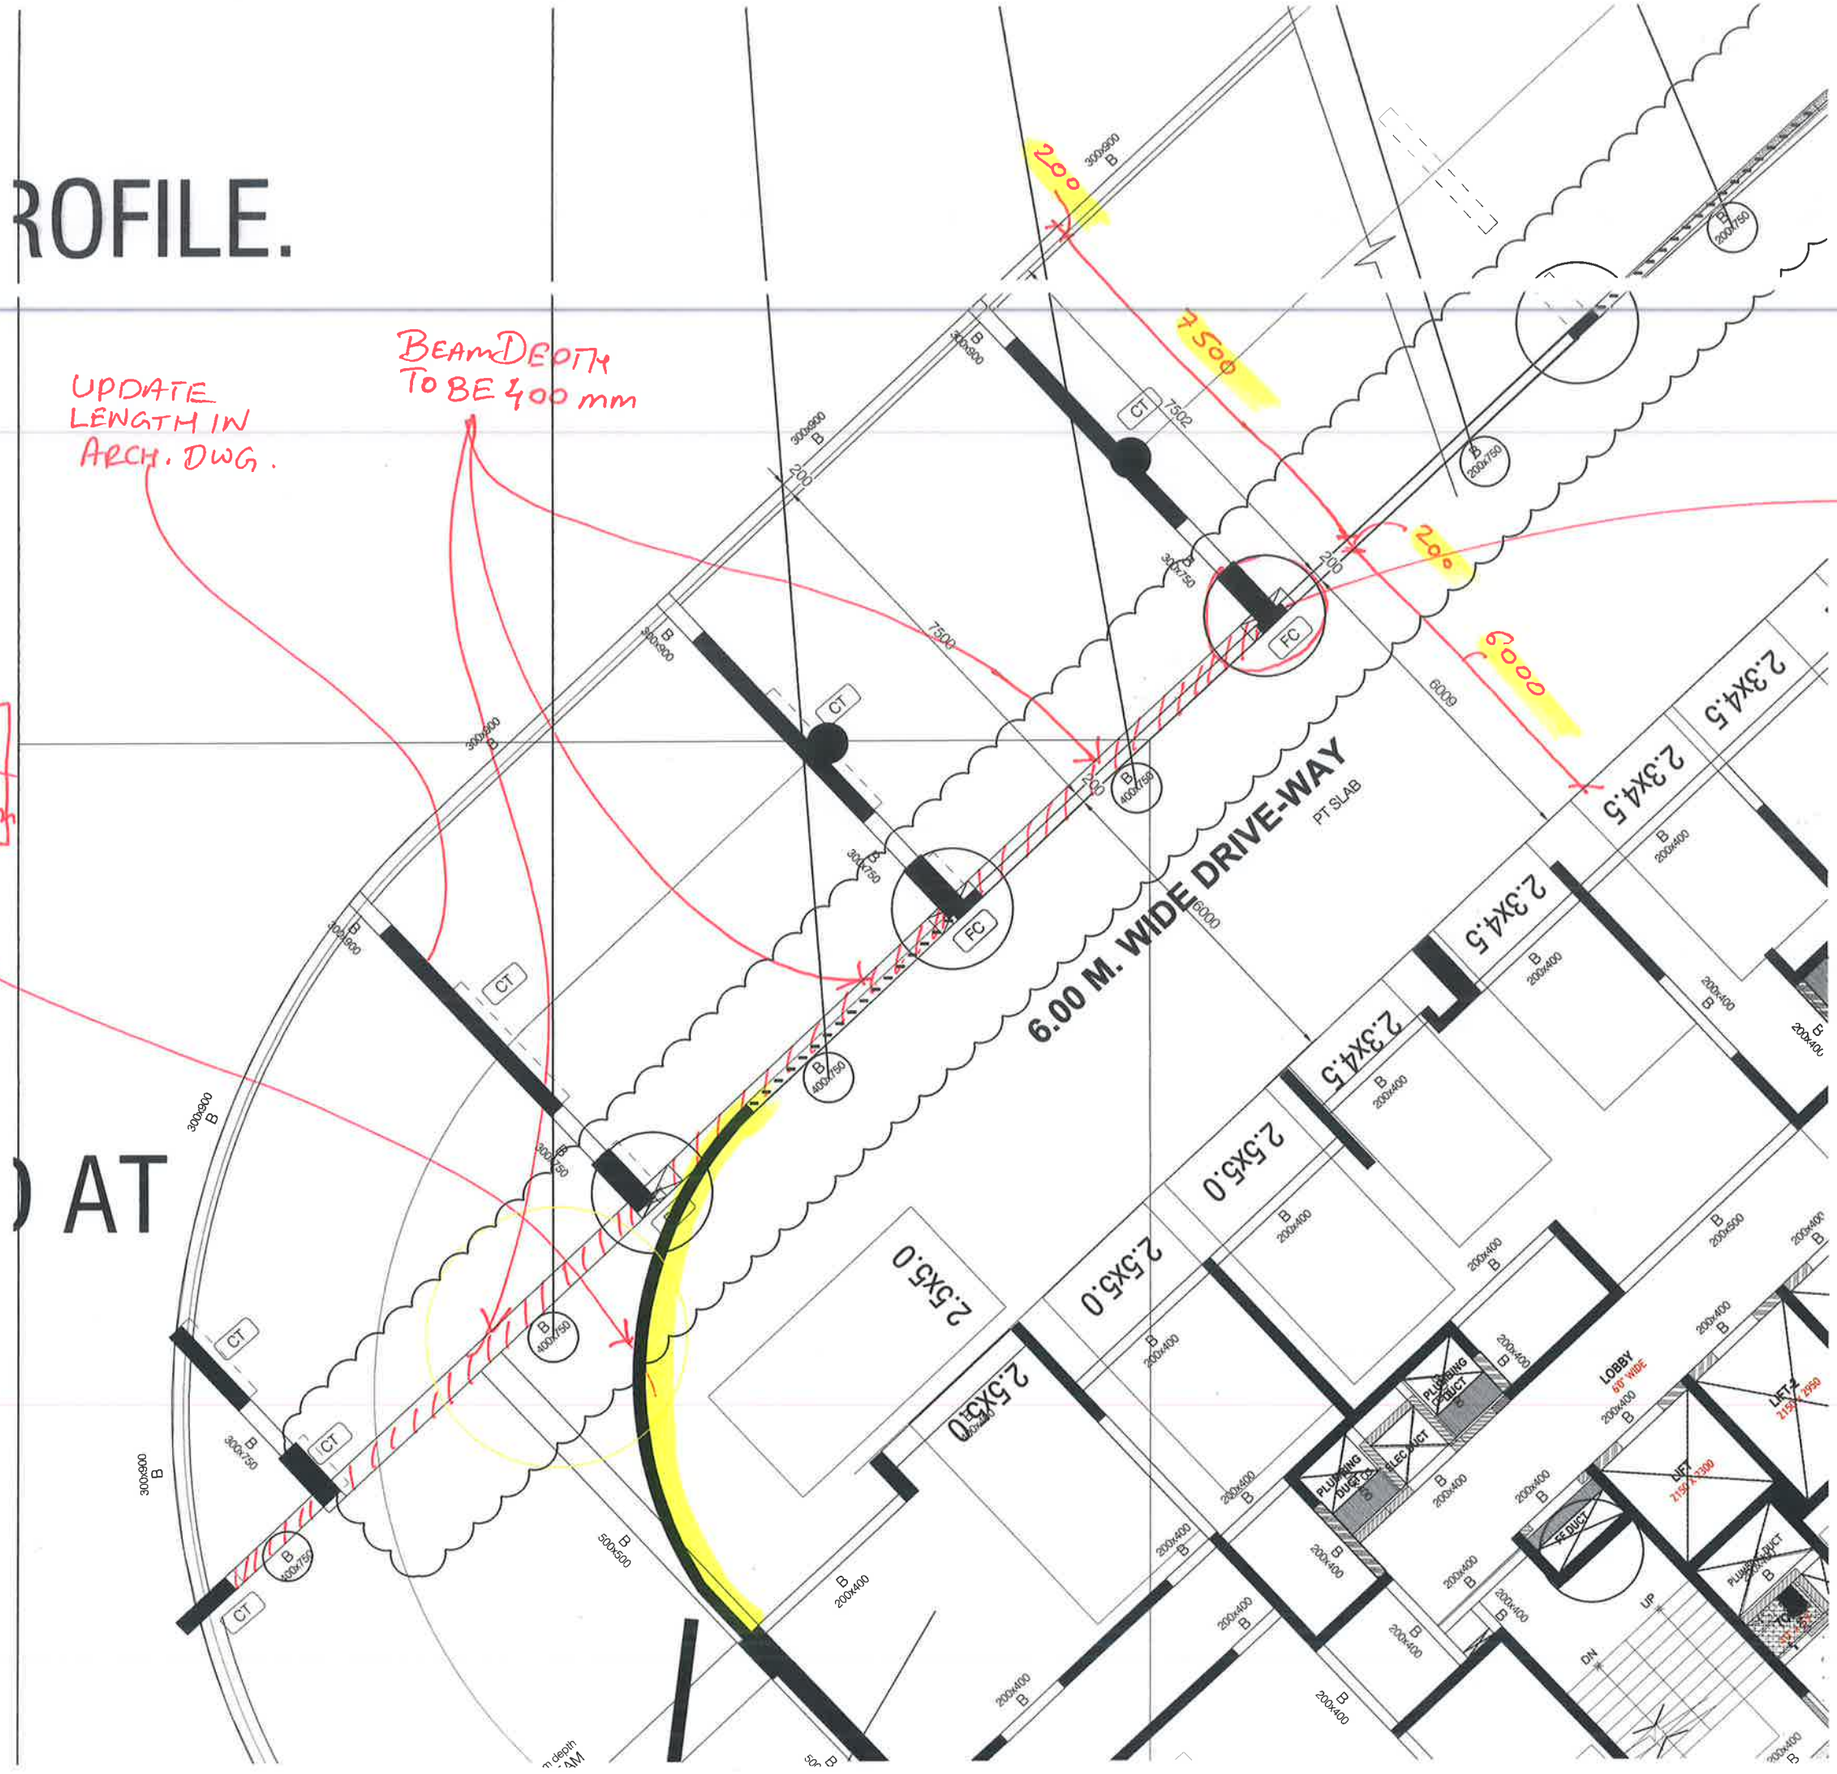


425

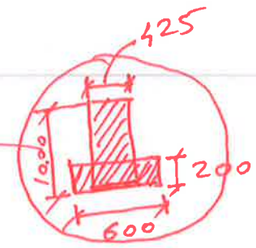

GENERAL CONDITION.

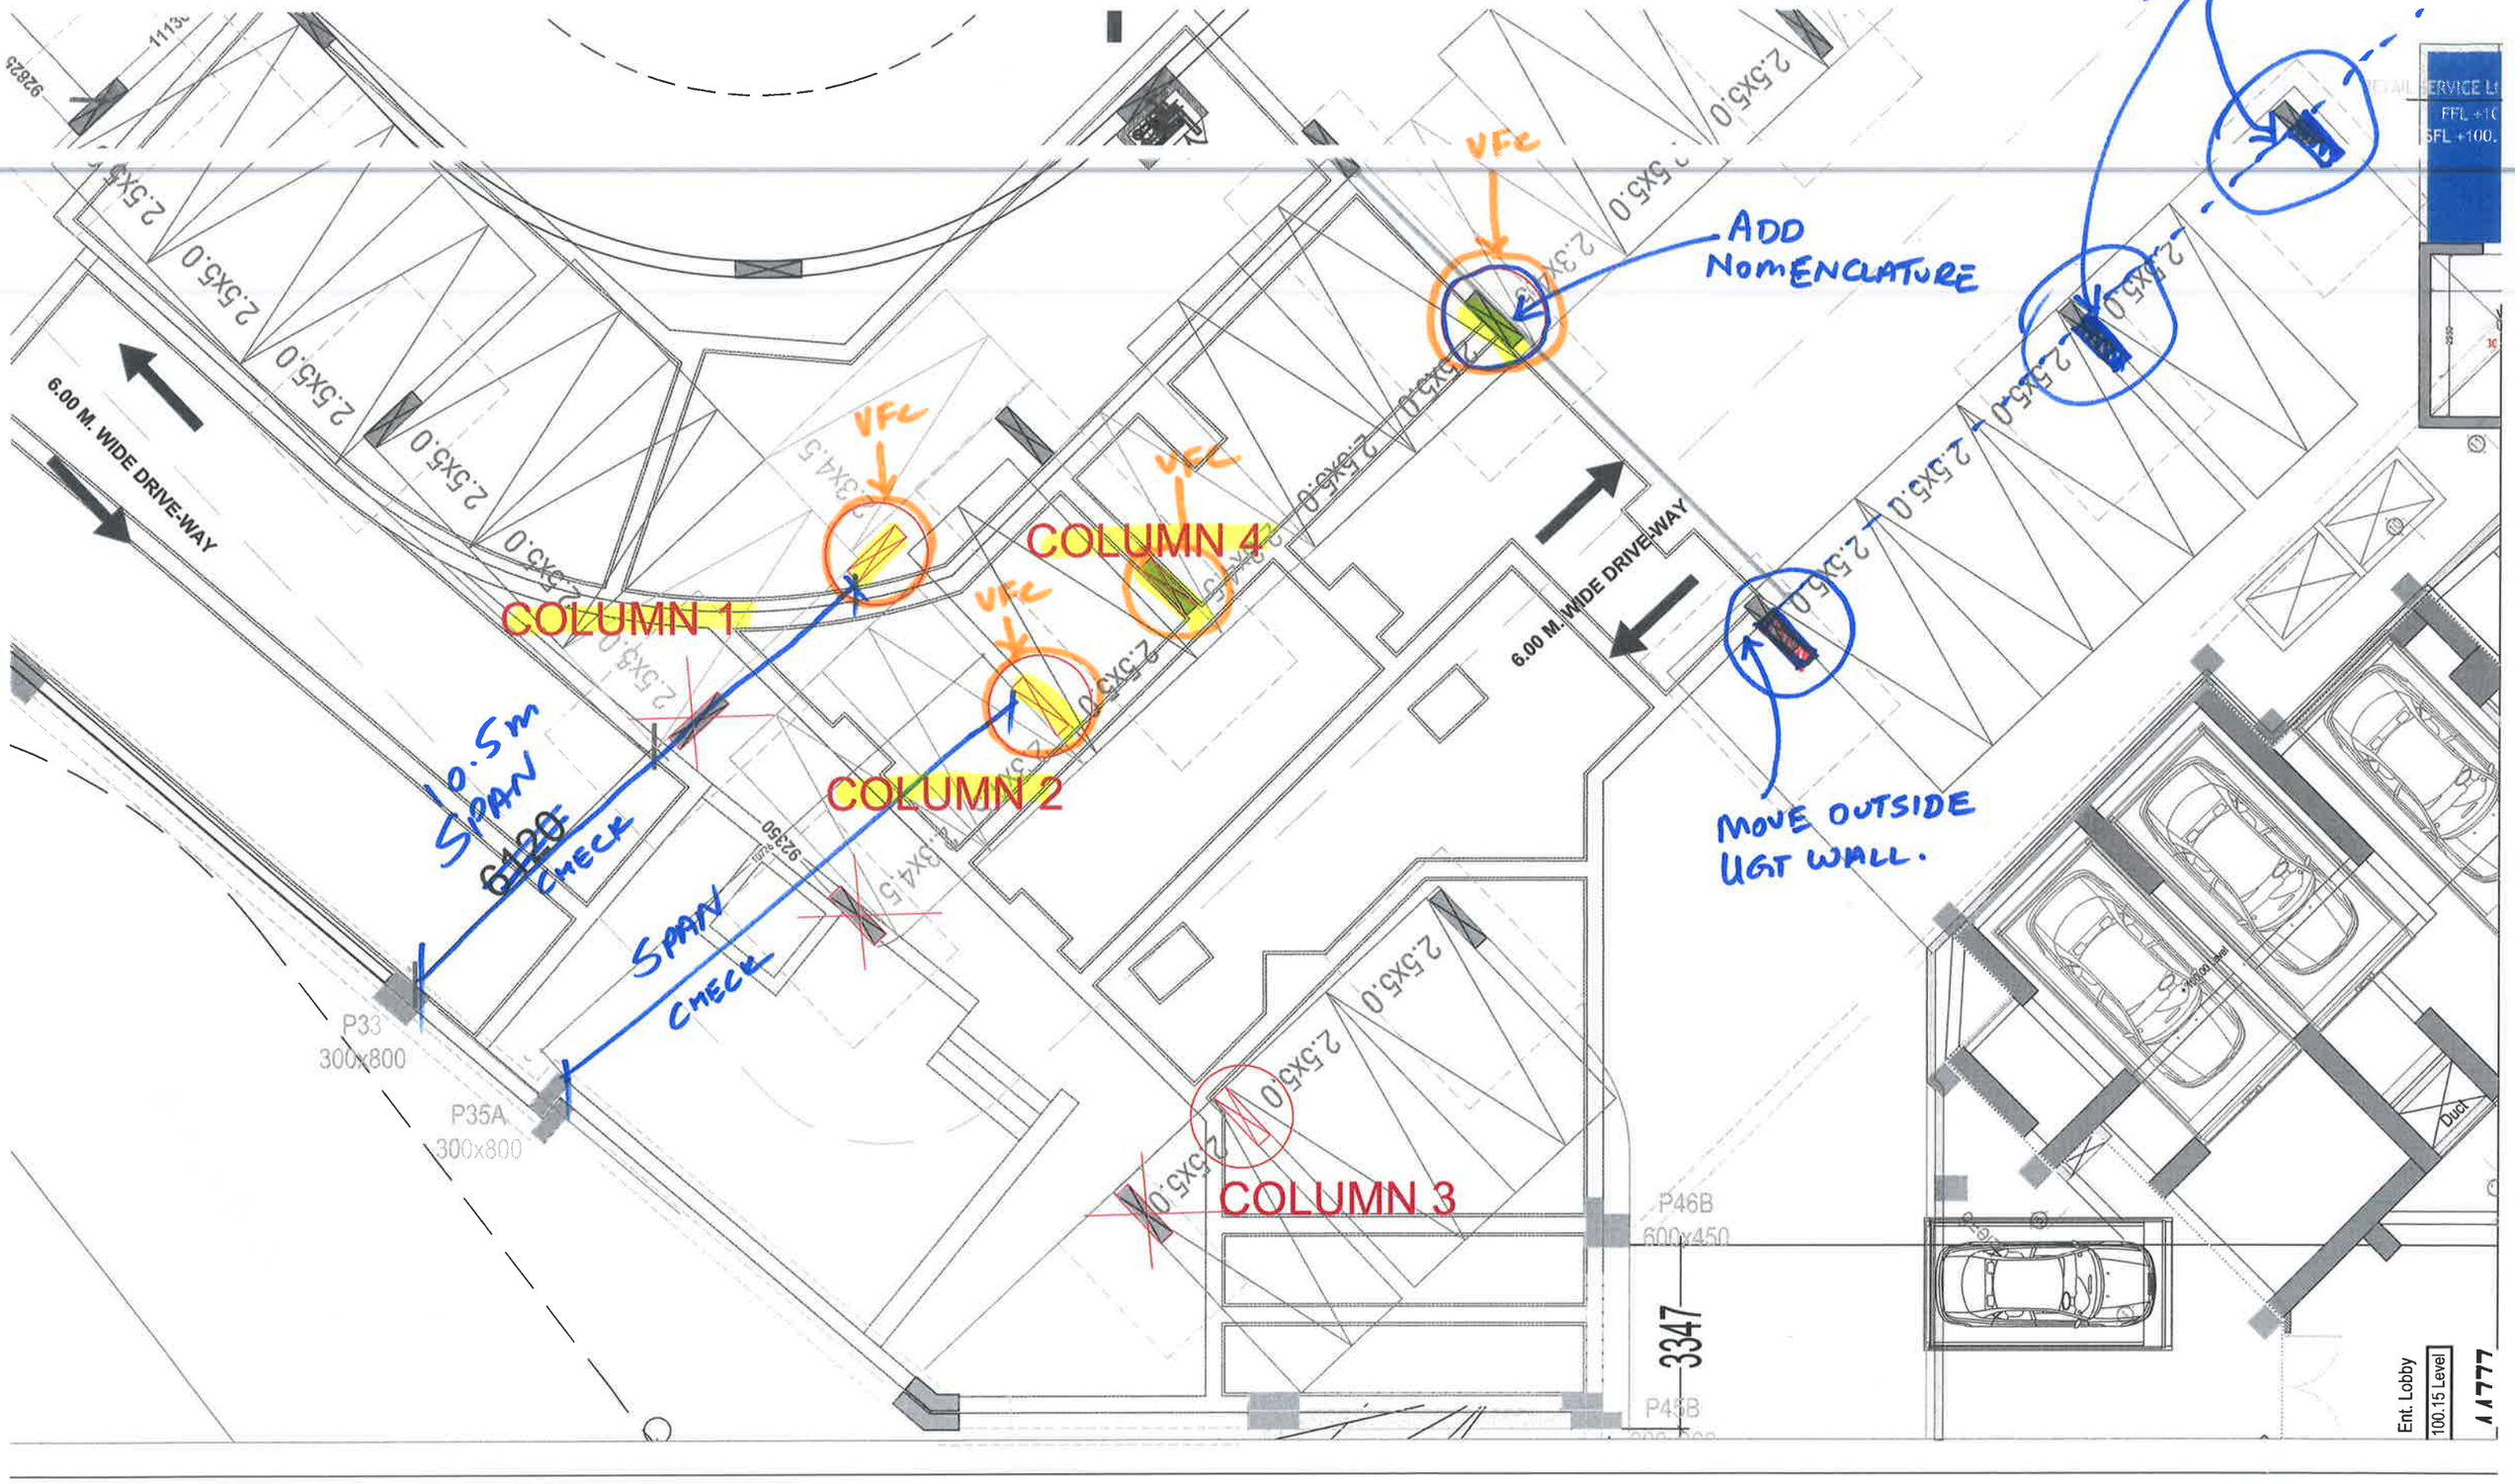
ALIGN ACCORDINGLY
ADD NOMENCLATURE
MOVE OUTSIDE UGT WALL.
VFL
VFL
VFL
COLUMN 1
COLUMN 2
COLUMN 3
COLUMN 4
6.00 M. WIDE DRIVE-WAY
6.00 M. WIDE DRIVE-WAY
10.5m SPAN CHECK
SPAN CHECK
2.5X5.0
2.3X4.5
2.5X4.5
P33
300x800
P35A
300x800
P46B
600x450
3347
FFL +10
SFL +100.
Duct
Ent. Lobby
100.15 Level

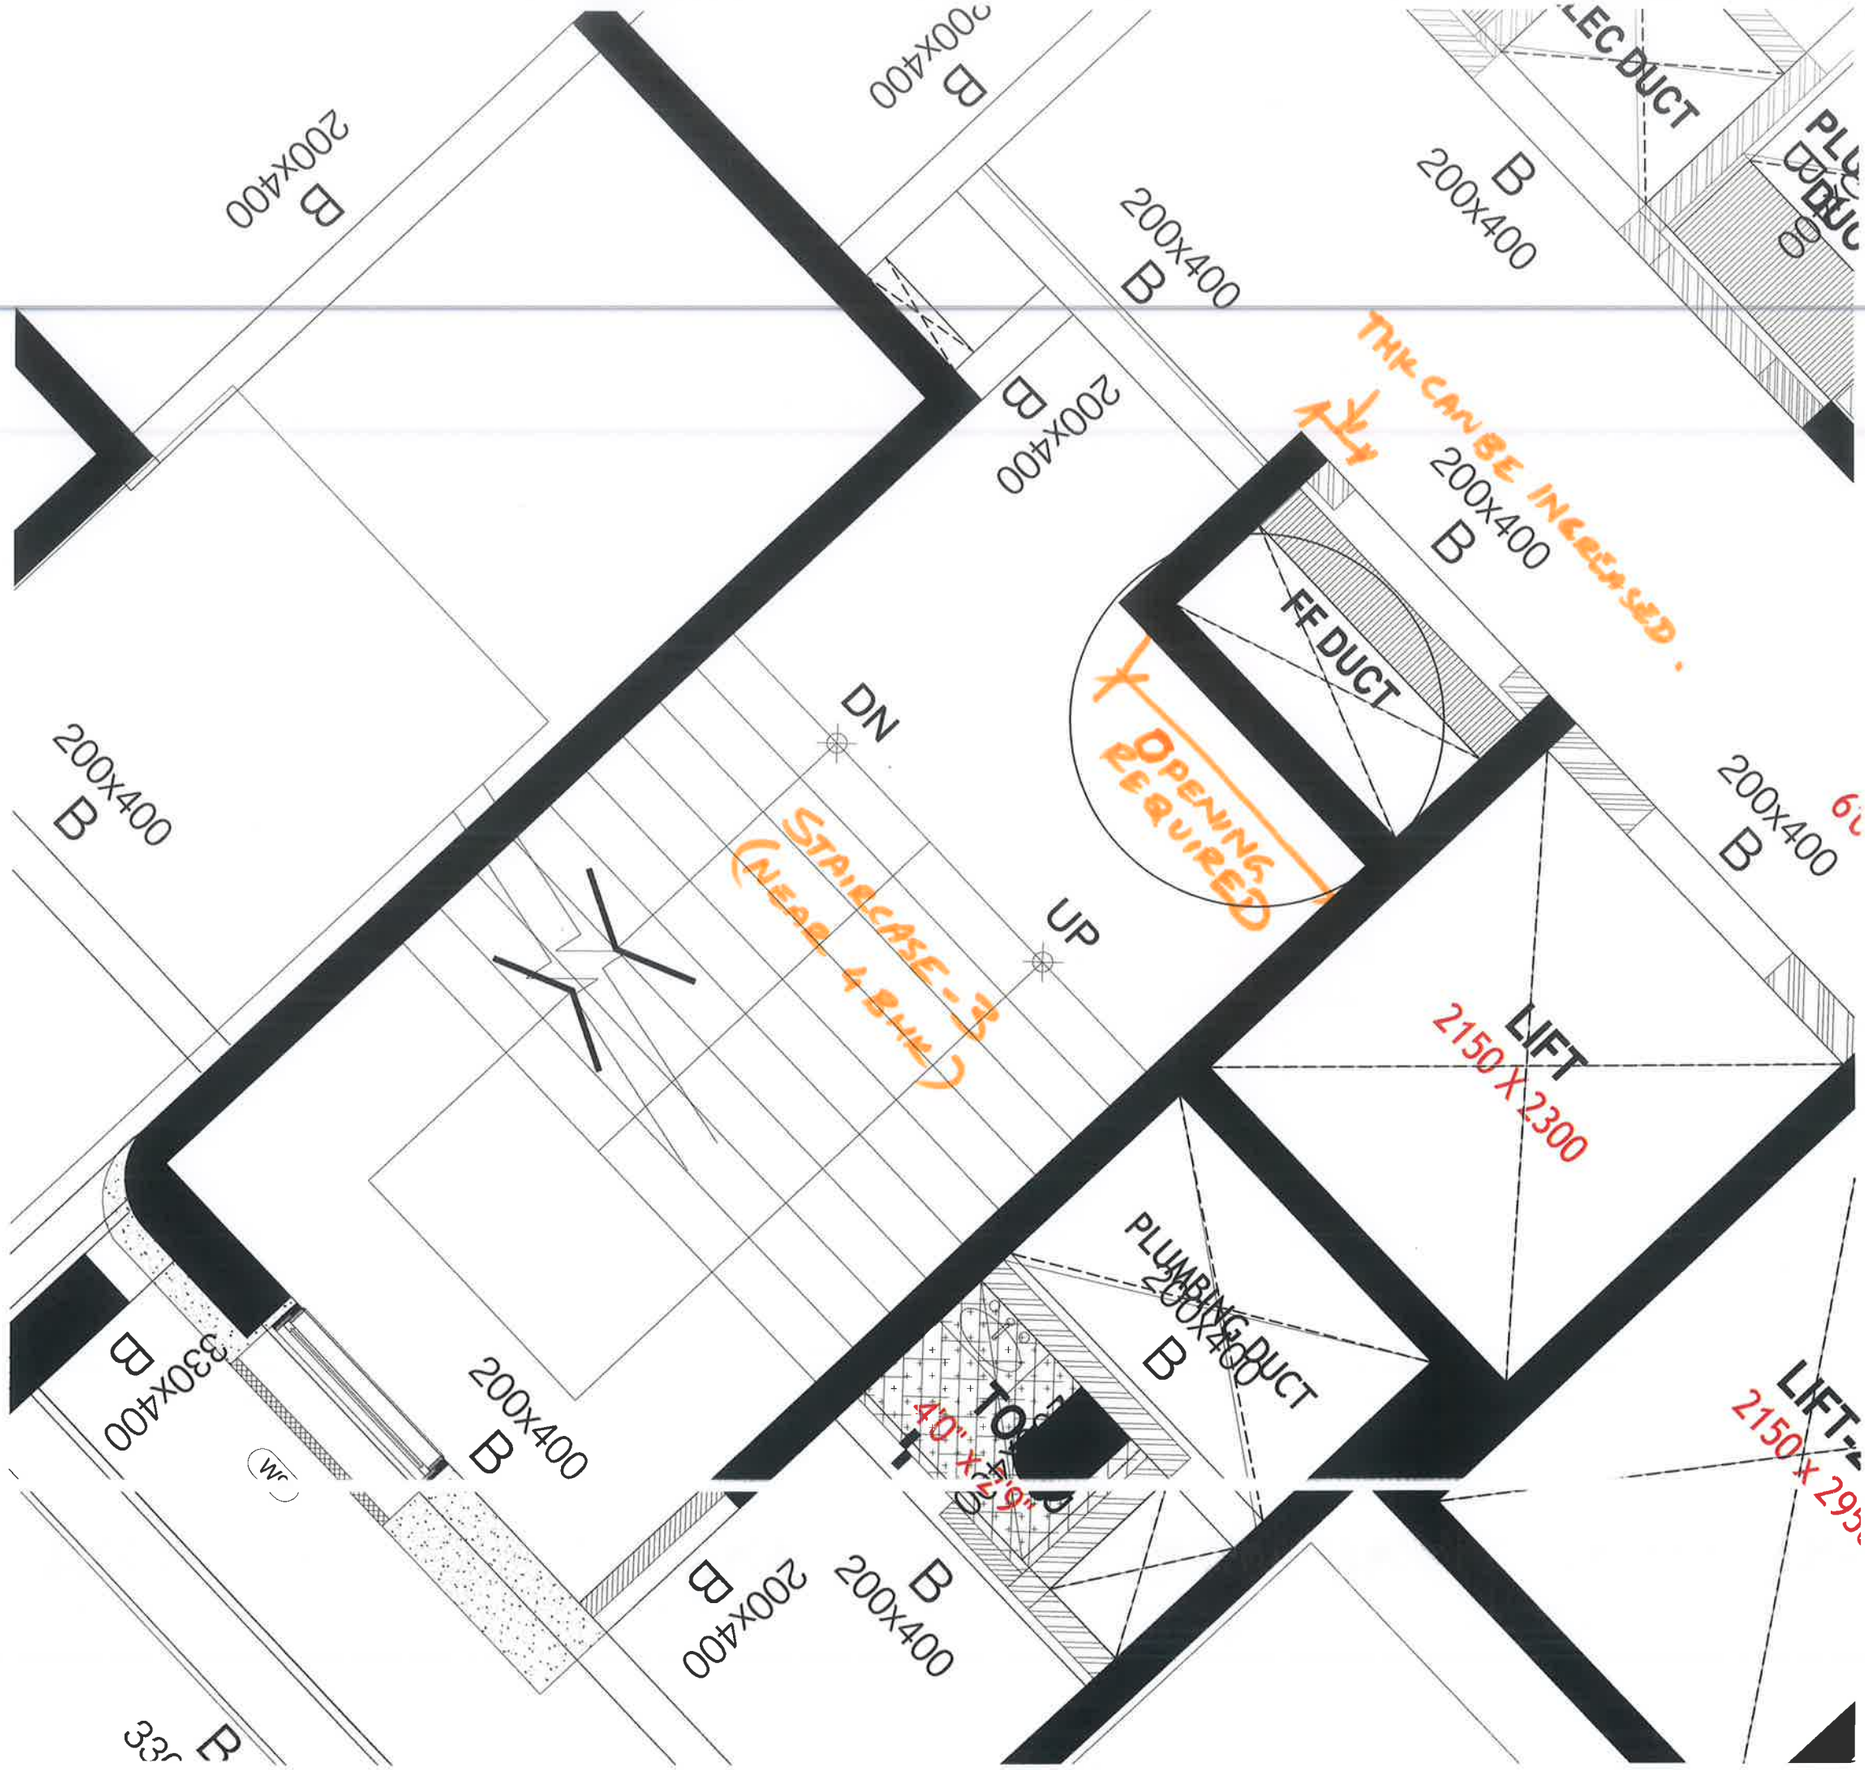
B
200x400
DN
UP
STAIRCASE-3
(NEAR LIFT-3)
THIS CAN BE INCREASED.
OPENING REQUIRED
FF DUCT
LIFT
2150 X 2300
PLUMBING DUCT
200X400
TOP
40" X 29"
LIFT-4
2150 x 29
330X400
WC
200x400

VEHICULAR ENTRY AREA

