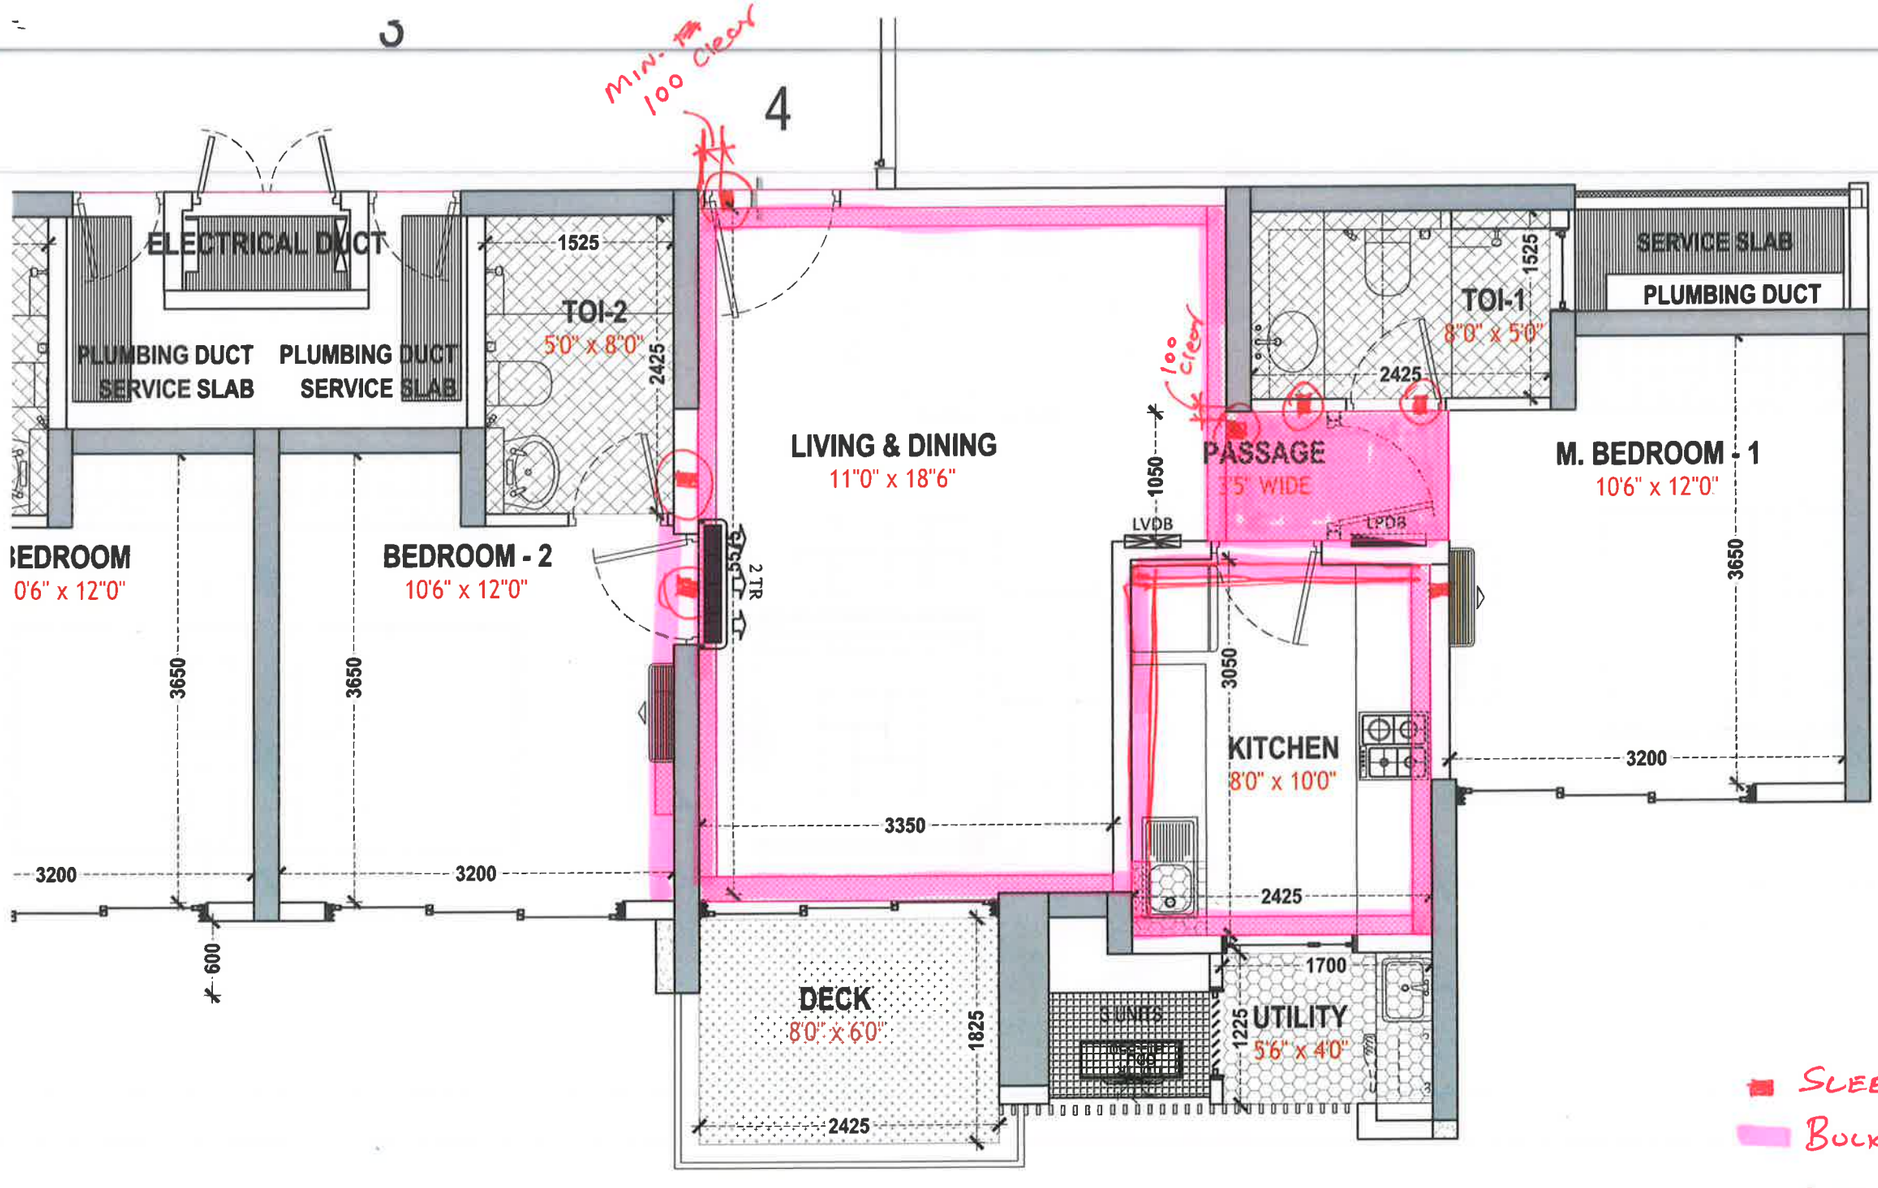


Sleeves.
Bulkhead

2BHK (Unit 4)
Typical Floor.

1:50


3/8/2022

2

5

CHECK FOR DB CONNECTION.

100

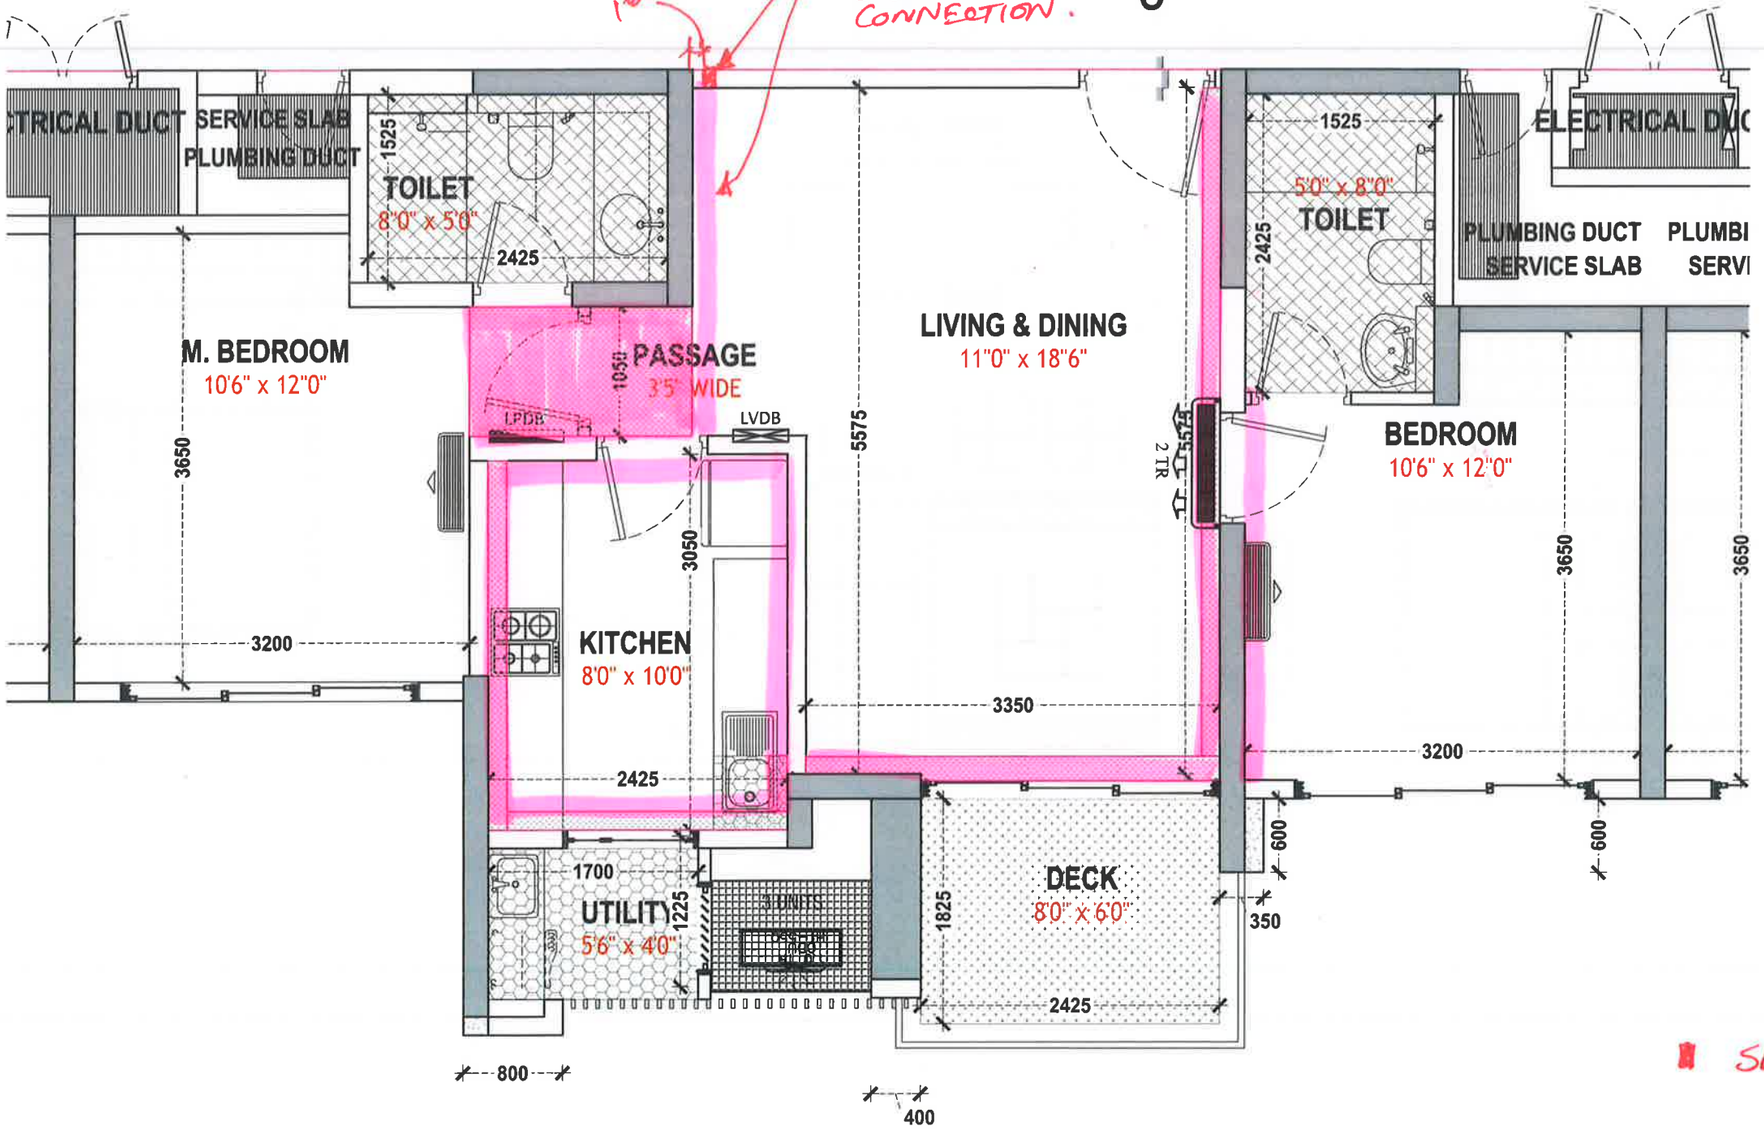


SLEEVES (Same as proposed for Unit 2)

BULKHEAD

2BHK (Unit 5) TYPICAL FLOOR

1:50

3/8/2022

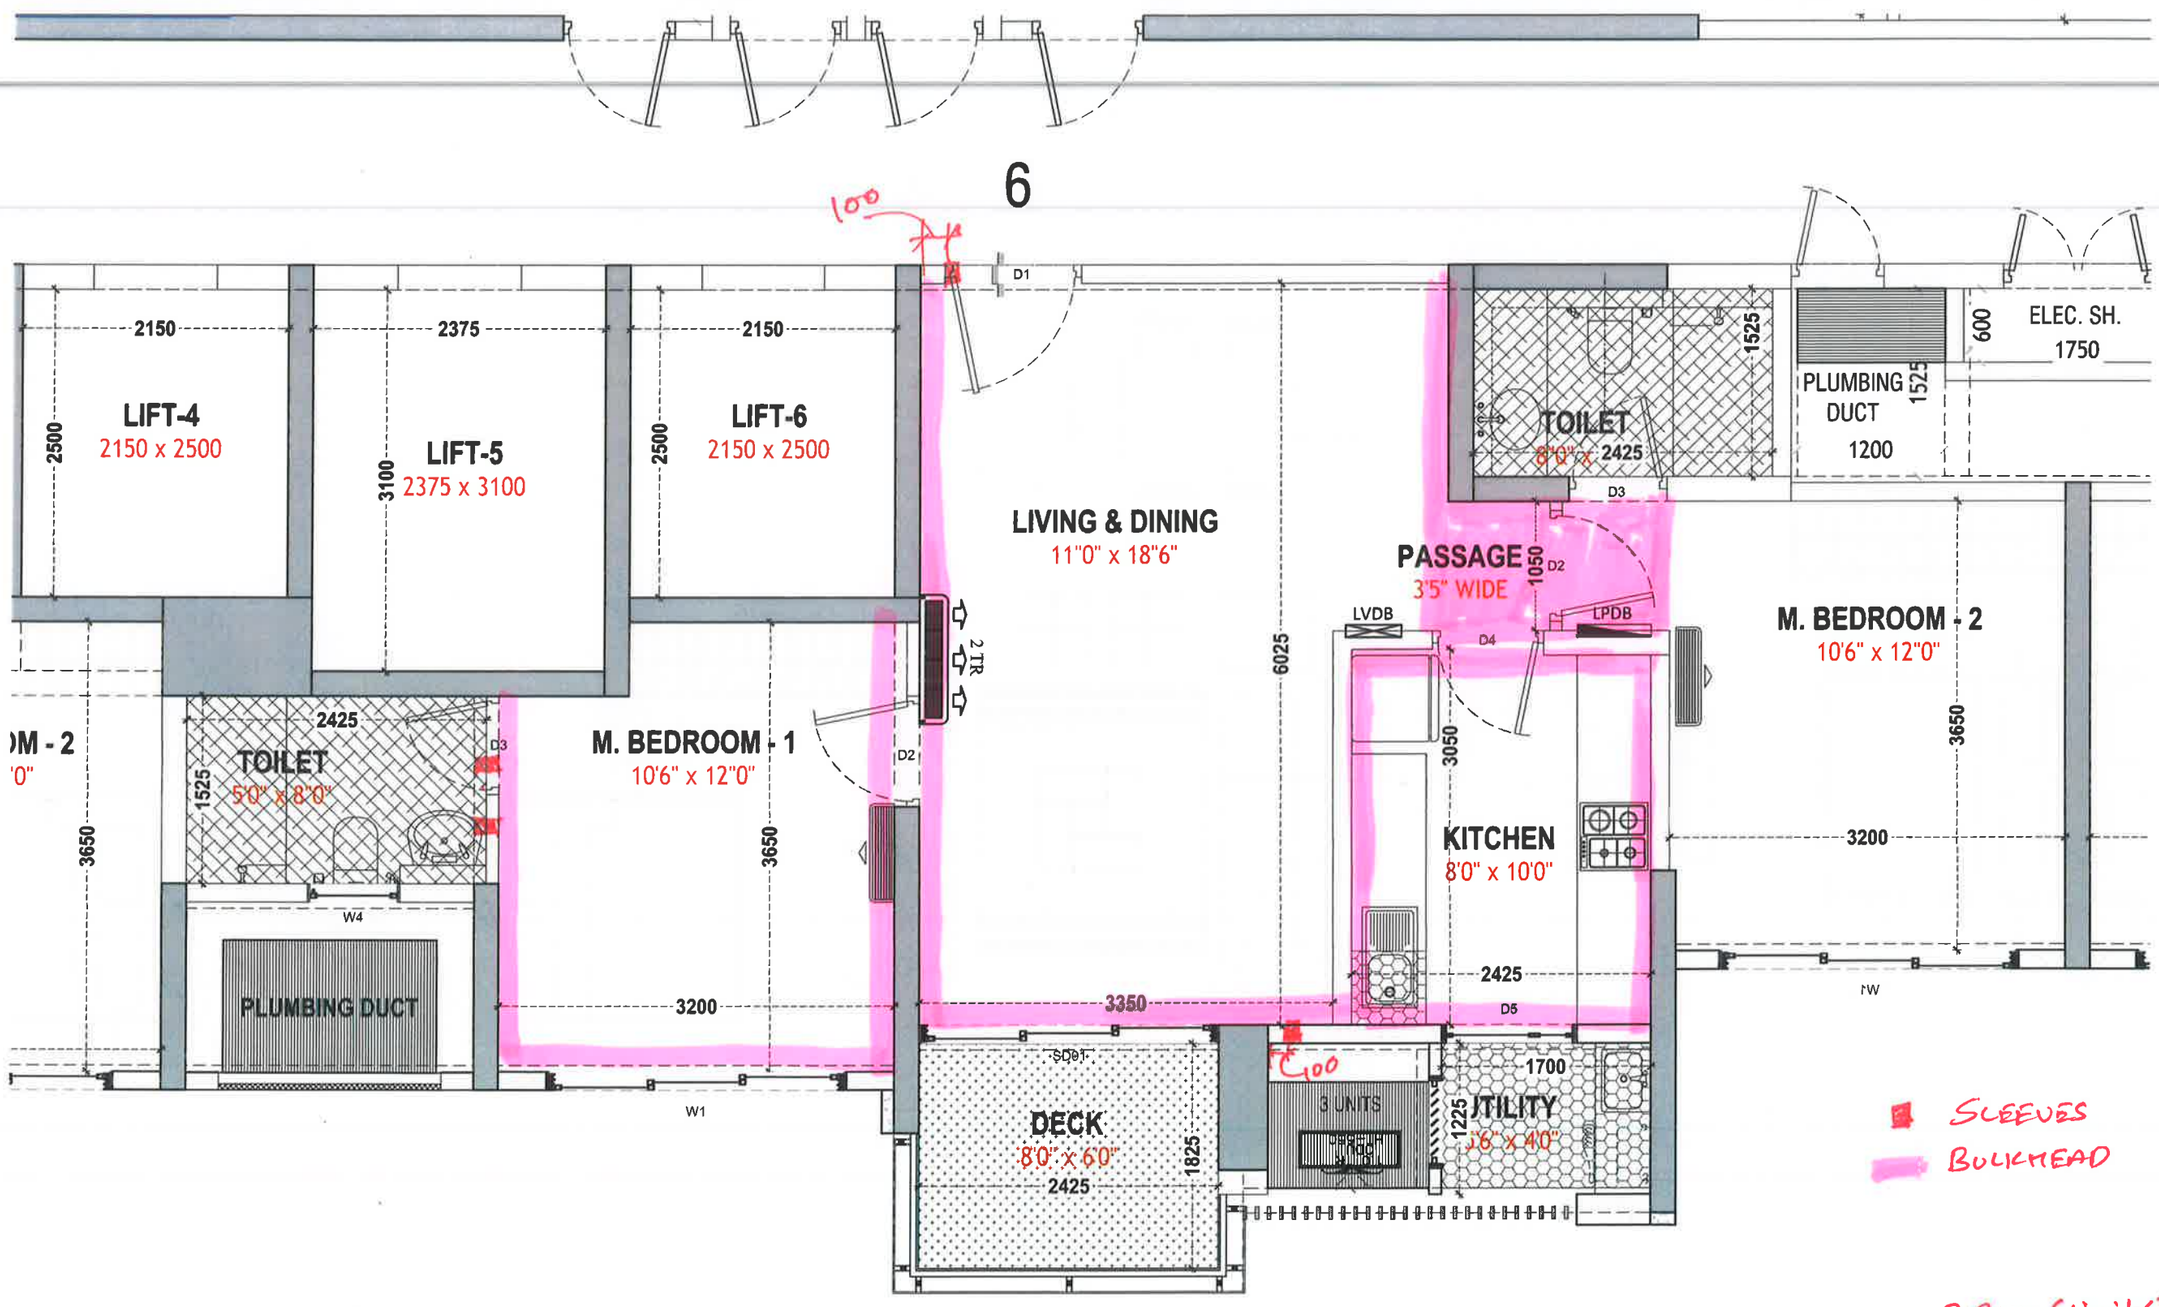


2BHK (Unit6)
TYPICAL FLOOR

1:50

3/8/2022

1

7

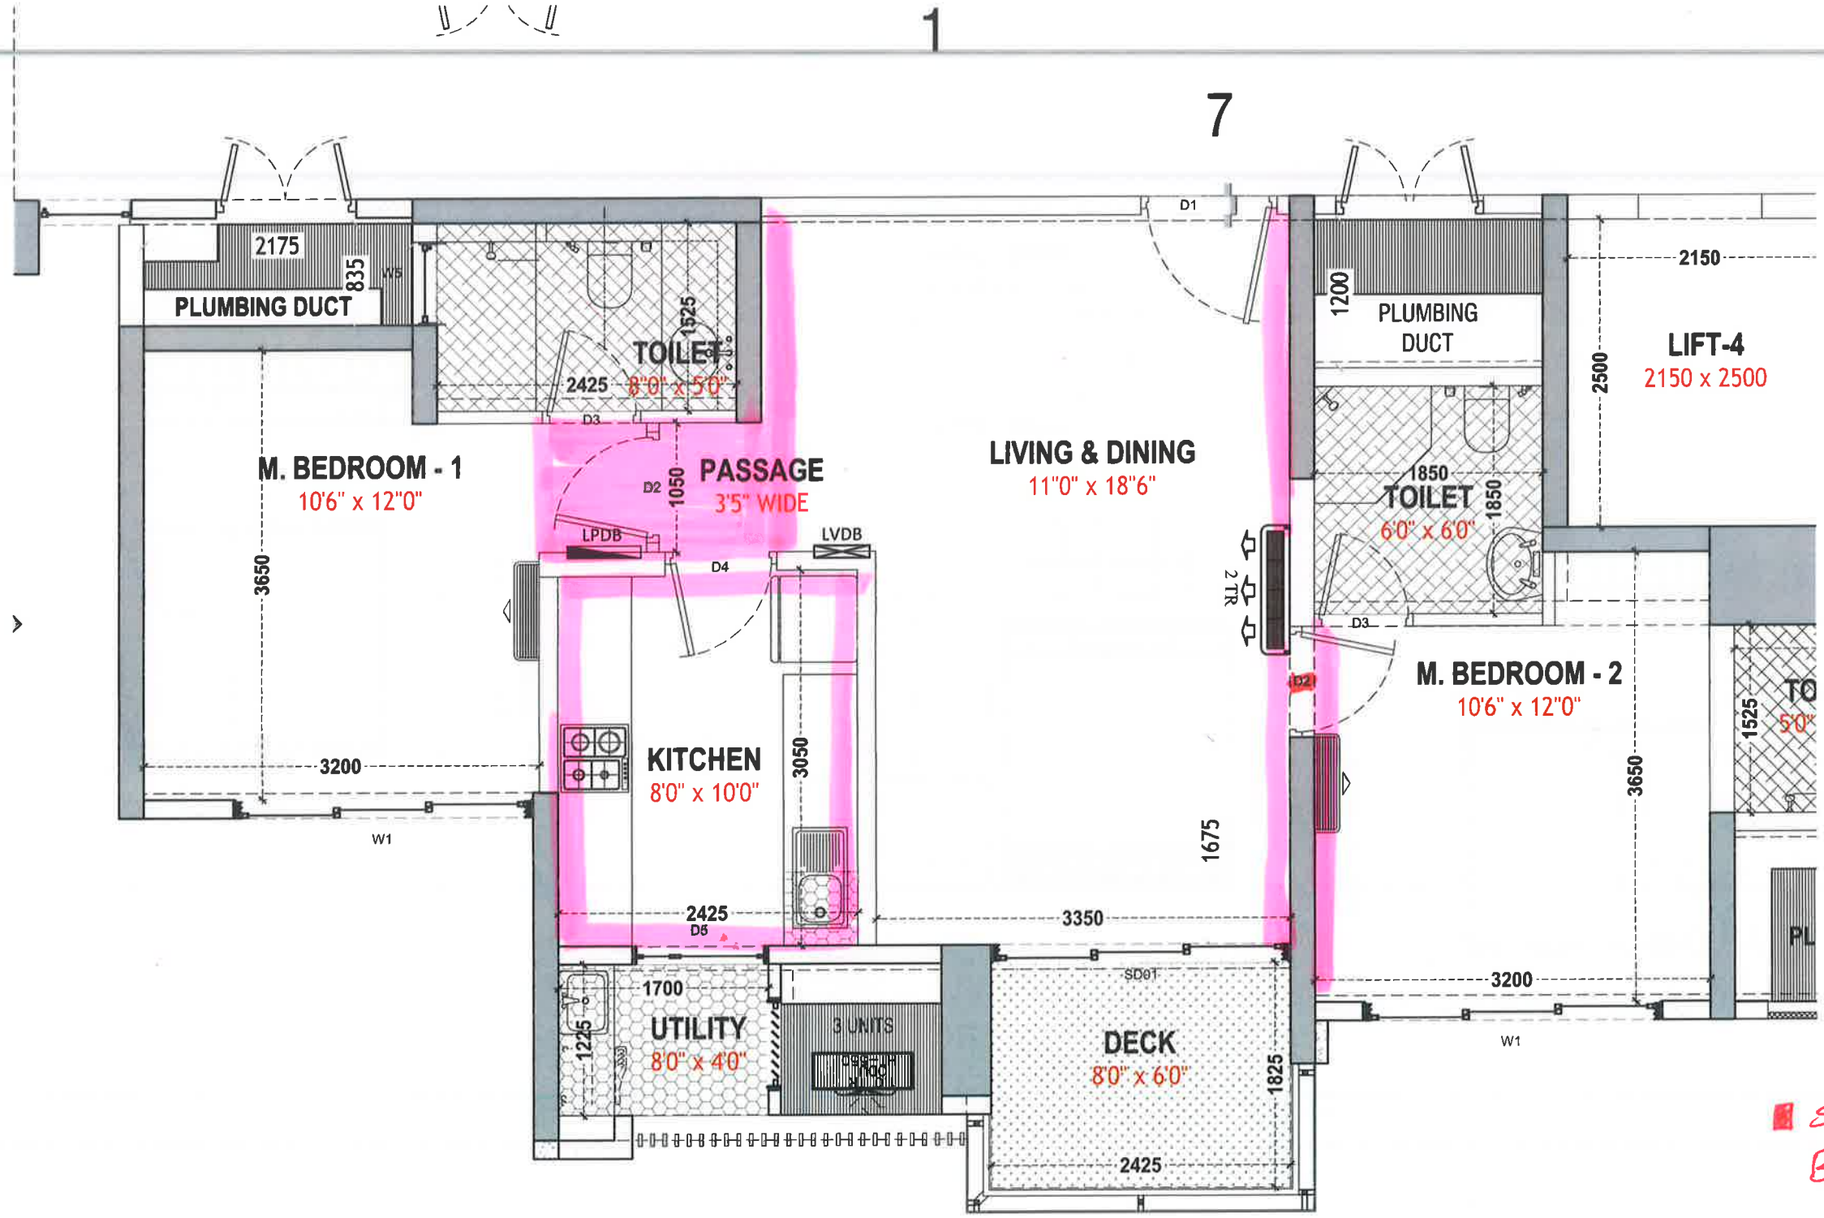


SLEEVES
BULKHEAD

2BHK (Unit 7)
TYPICAL FLOOR

3/8/2022

1:50

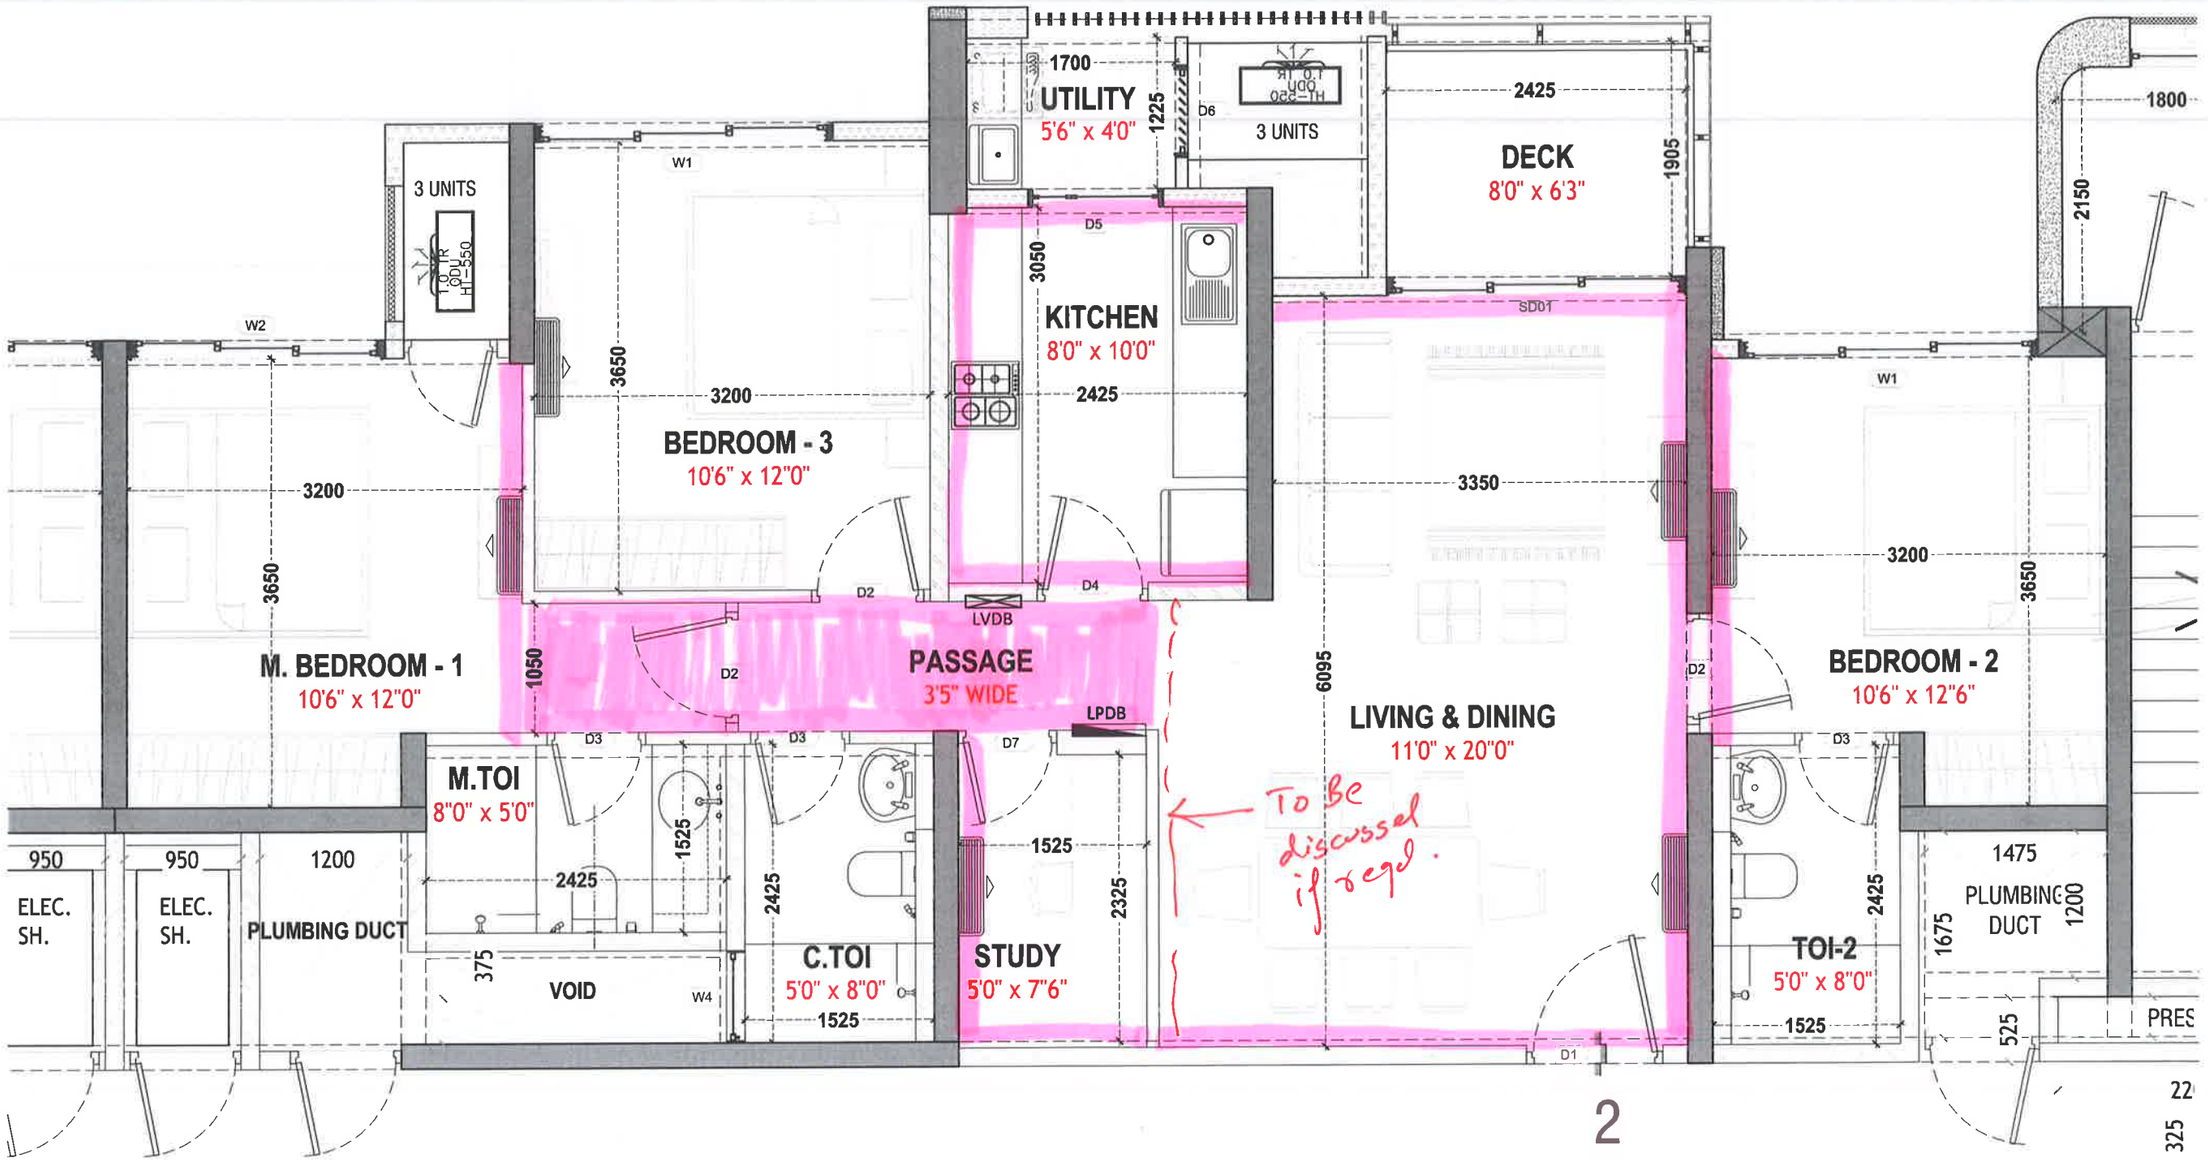


BULKHEAD

3BHK (UNIT 2)
TYPICAL FLOOR

4/8/2022

1:50

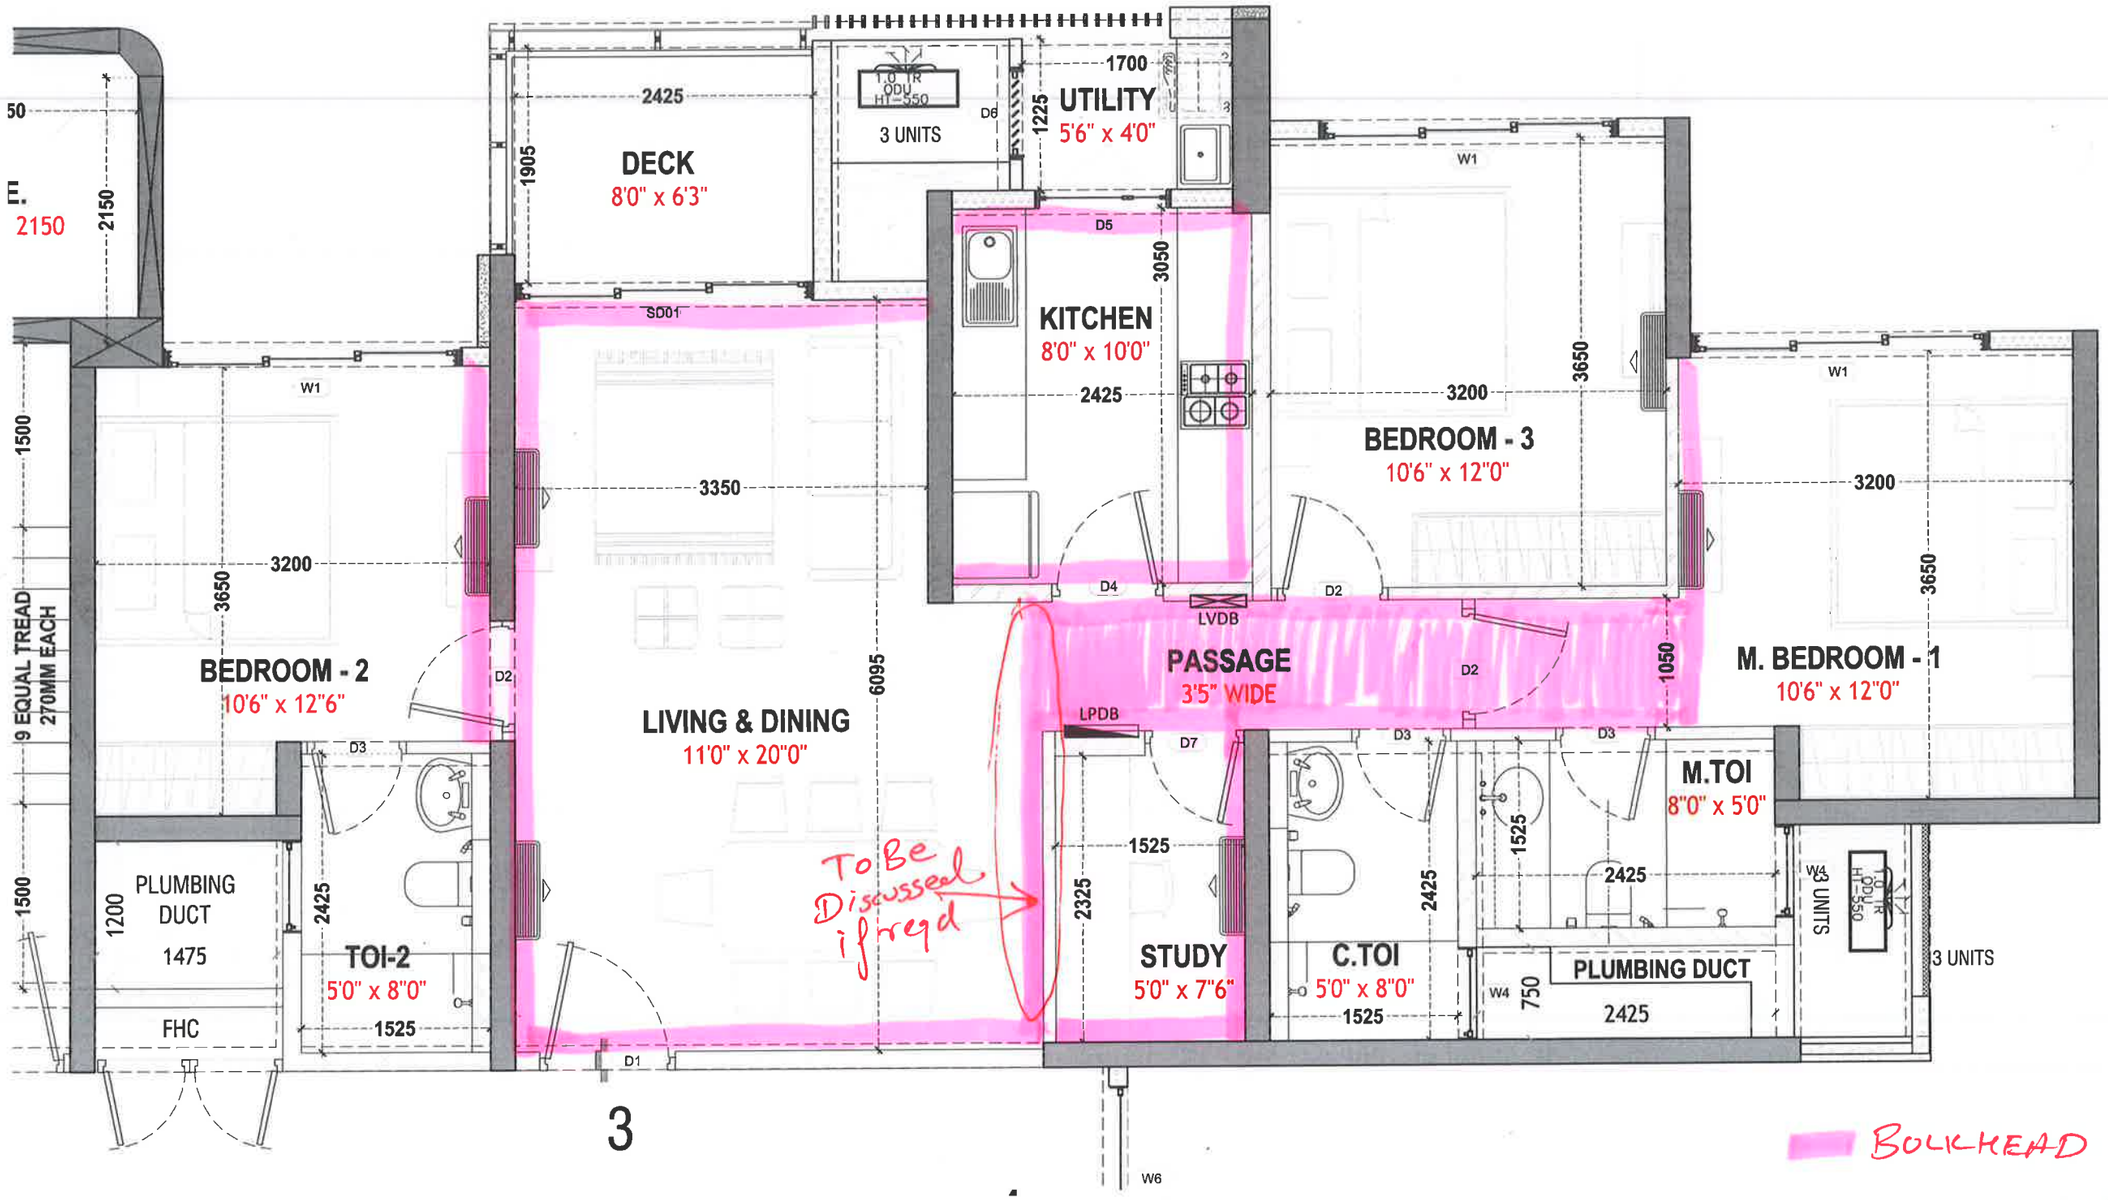

3

BULKHEAD

3BHK(Unit3)
TYPICAL FLOOR

1:50

4/8/2022