
12/7/2022

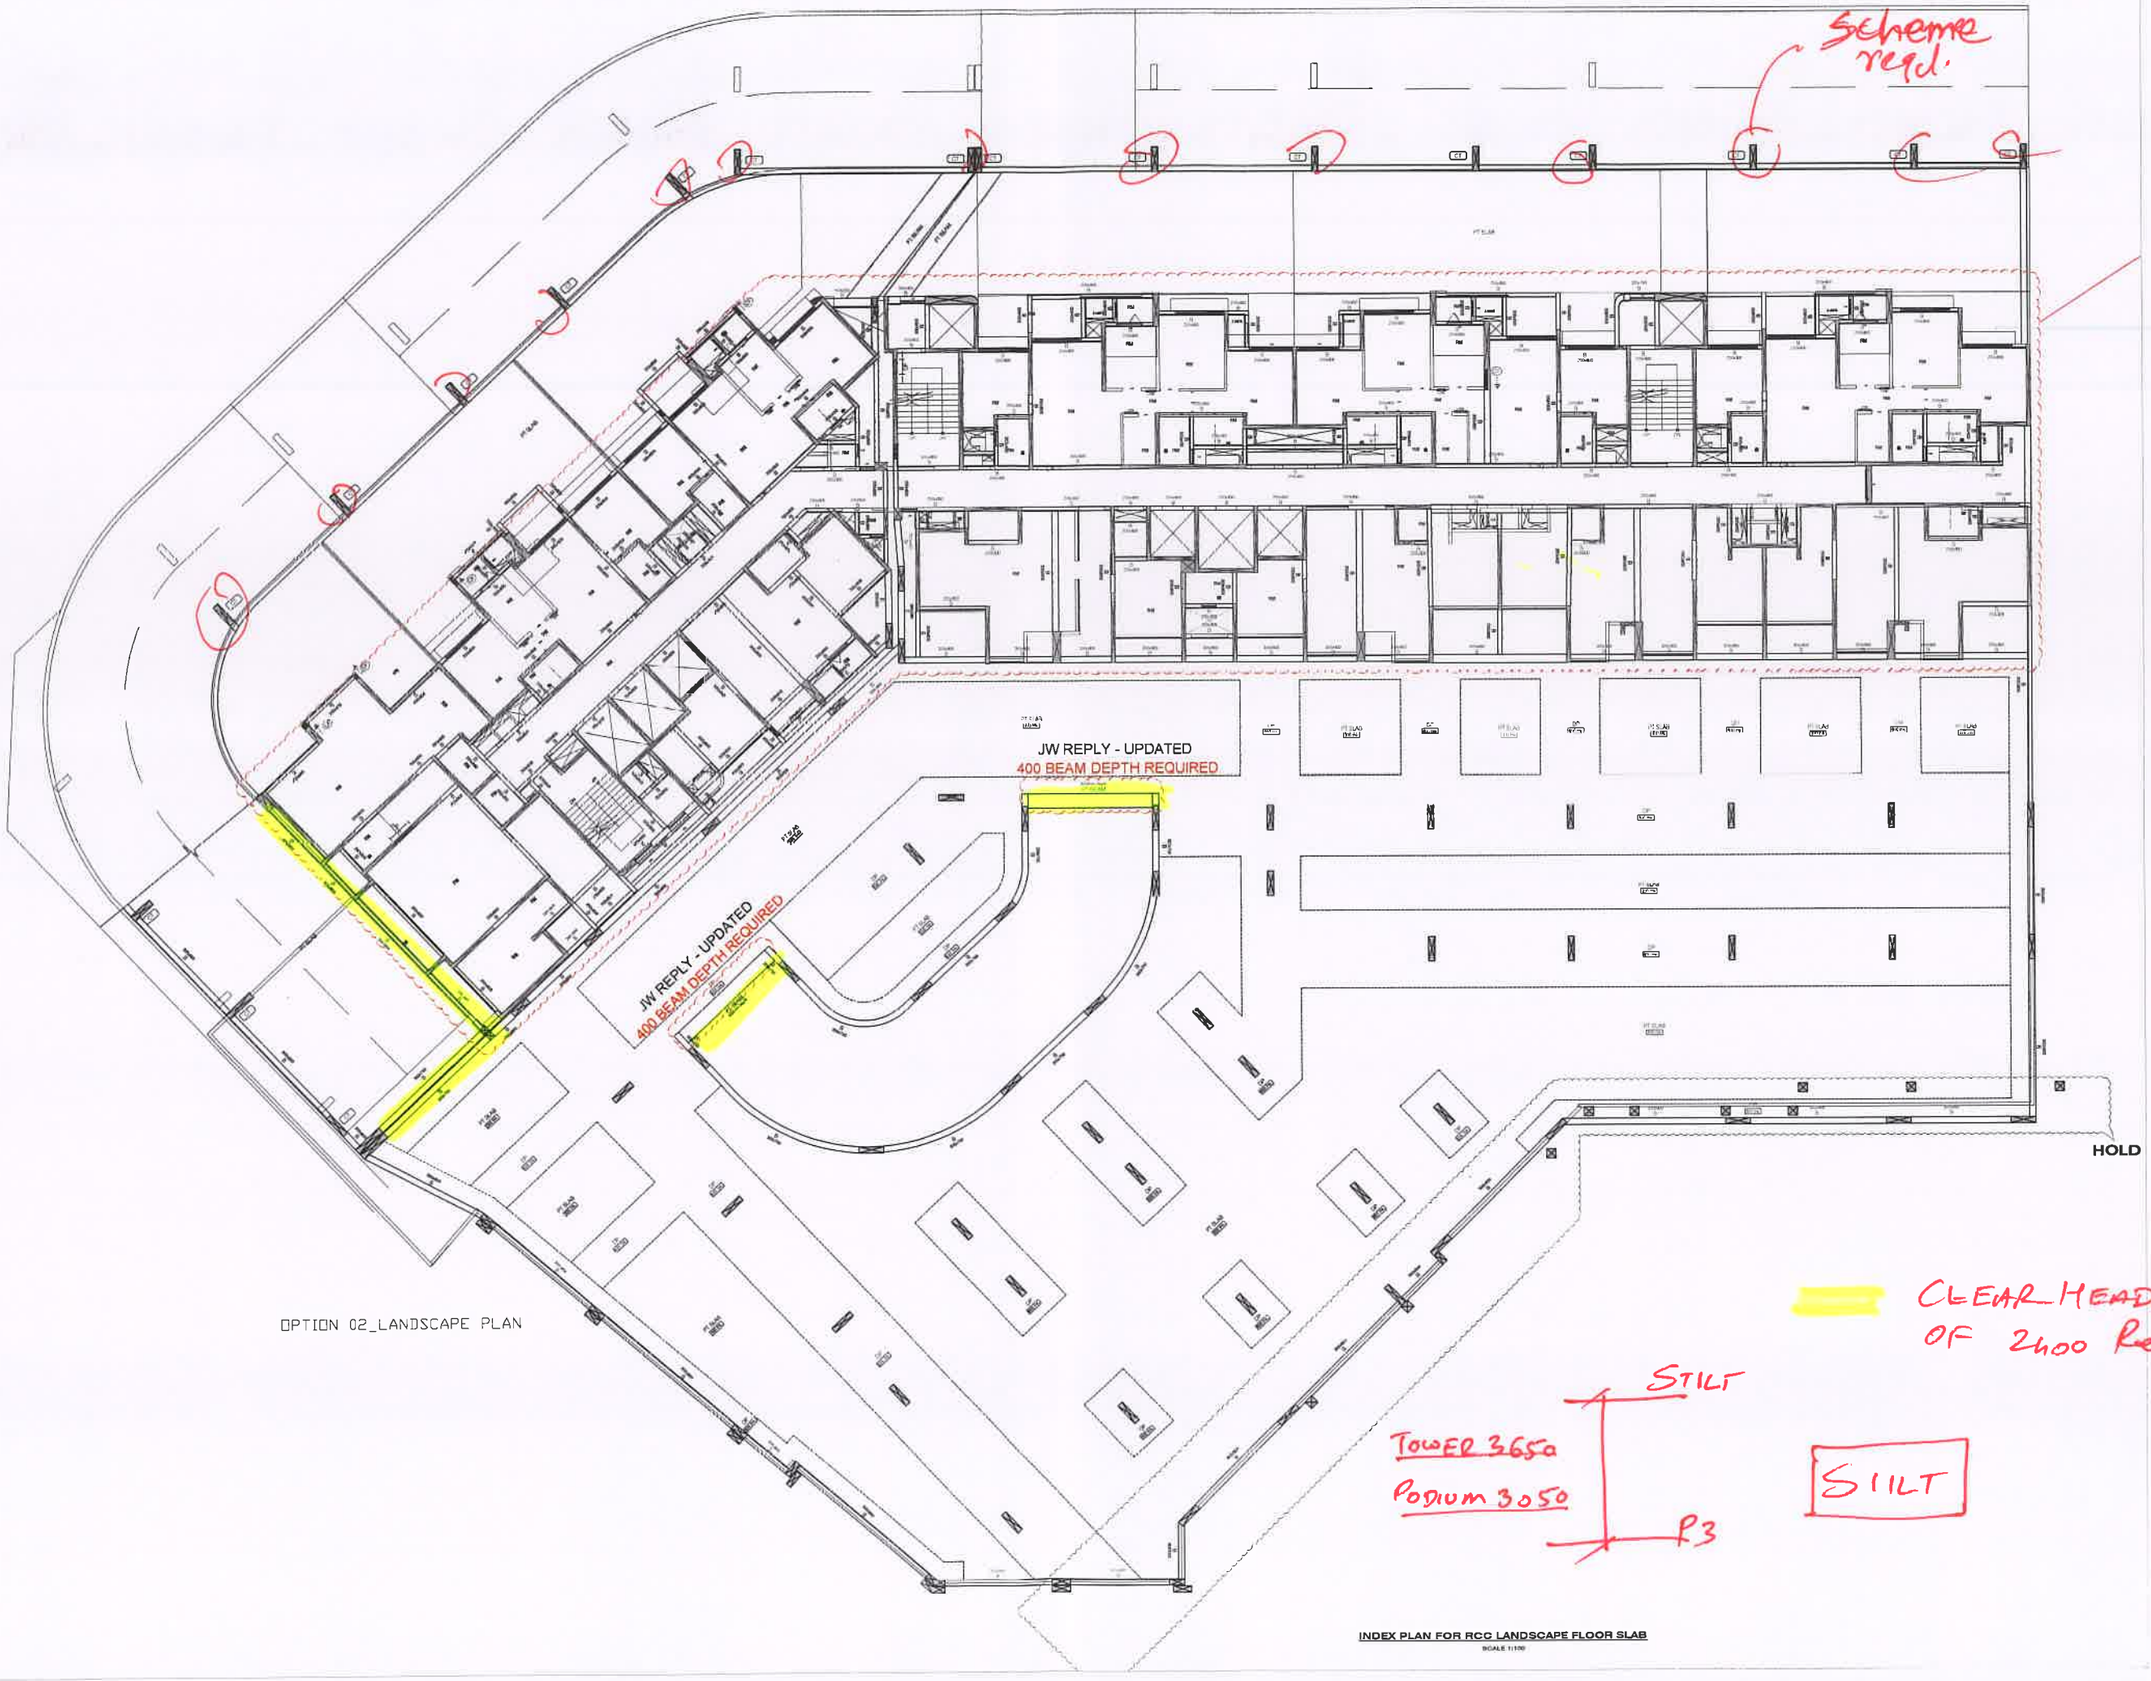

1:300

12/7/2022

IN
TO

6.00 M. WIDE DRIVE-WAY
6.00 M. WIDE DRIVE-WAY
6.00 M. WIDE DRIVE-WAY
3.00 M. WIDE DRIVE-WAY
3.00 M. WIDE DRIVE-WAY
6.00 M. WIDE DRIVE-WAY
JW REPLY - UPDATED
400 BEAM DEPTH REQUIRED
6.00 M. WIDE DRIVE-WAY
6.00 M. WIDE DRIVE-WAY
6.00 M. WIDE DRIVE-WAY
6.00 M. WIDE DRIVE-WAY
5.50 M. WIDE DRIVE-WAY
6.00 M. WIDE DRIVE-WAY
6.00 M. WIDE DRIVE-WAY

LAB NOT POSSIBLE

HOLD

INDEX PLAN FOR RCC 3RD PODIUM FLOOR SLAB
SCALE 1:100

OPTION 02_P3 PLAN

CLEAR HEADROOM OF 2400 Reqd.

P3

P3
2800
P2

1:300

12/7/2022

L BEAMS COMING IN
G PROFLE NEEDS TO
)0 DEPTH
PLY - UPDATED

6.00 M. WIDE DRIVE-WAY

6.00 M. WIDE DRIVE-WAY

3.00 M. WIDE DRIVE-WAY

3.00 M. WIDE DRIVE-WAY

6.00 M. WIDE DRIVE-WAY

JW REPLY - UPDATED
400 BEAM DEPTH REQUIRED

SHOP-03

SHOP-02

SHOP-01

HOLD

6.00 M. WIDE DRIVE-WAY

JW REPLY - UPDATED
400 BEAM DEPTH REQUIRED

6.00 M. WIDE DRIVE-WAY

6.00 M. WIDE DRIVE-WAY

6.00 M. WIDE DRIVE-WAY

6.00 M. WIDE DRIVE-WAY

BEAM DEPTH 400MM REQUIRE

OPTION 02_P2 PLAN

INDEX PLAN FOR RCC 2ND PODIUM FLOOR SLAB
SCALE 1:100

CLEAR HEADROOM OF 2400 Required


P2

P2
2800
P1

1:300

12/7/2022

G

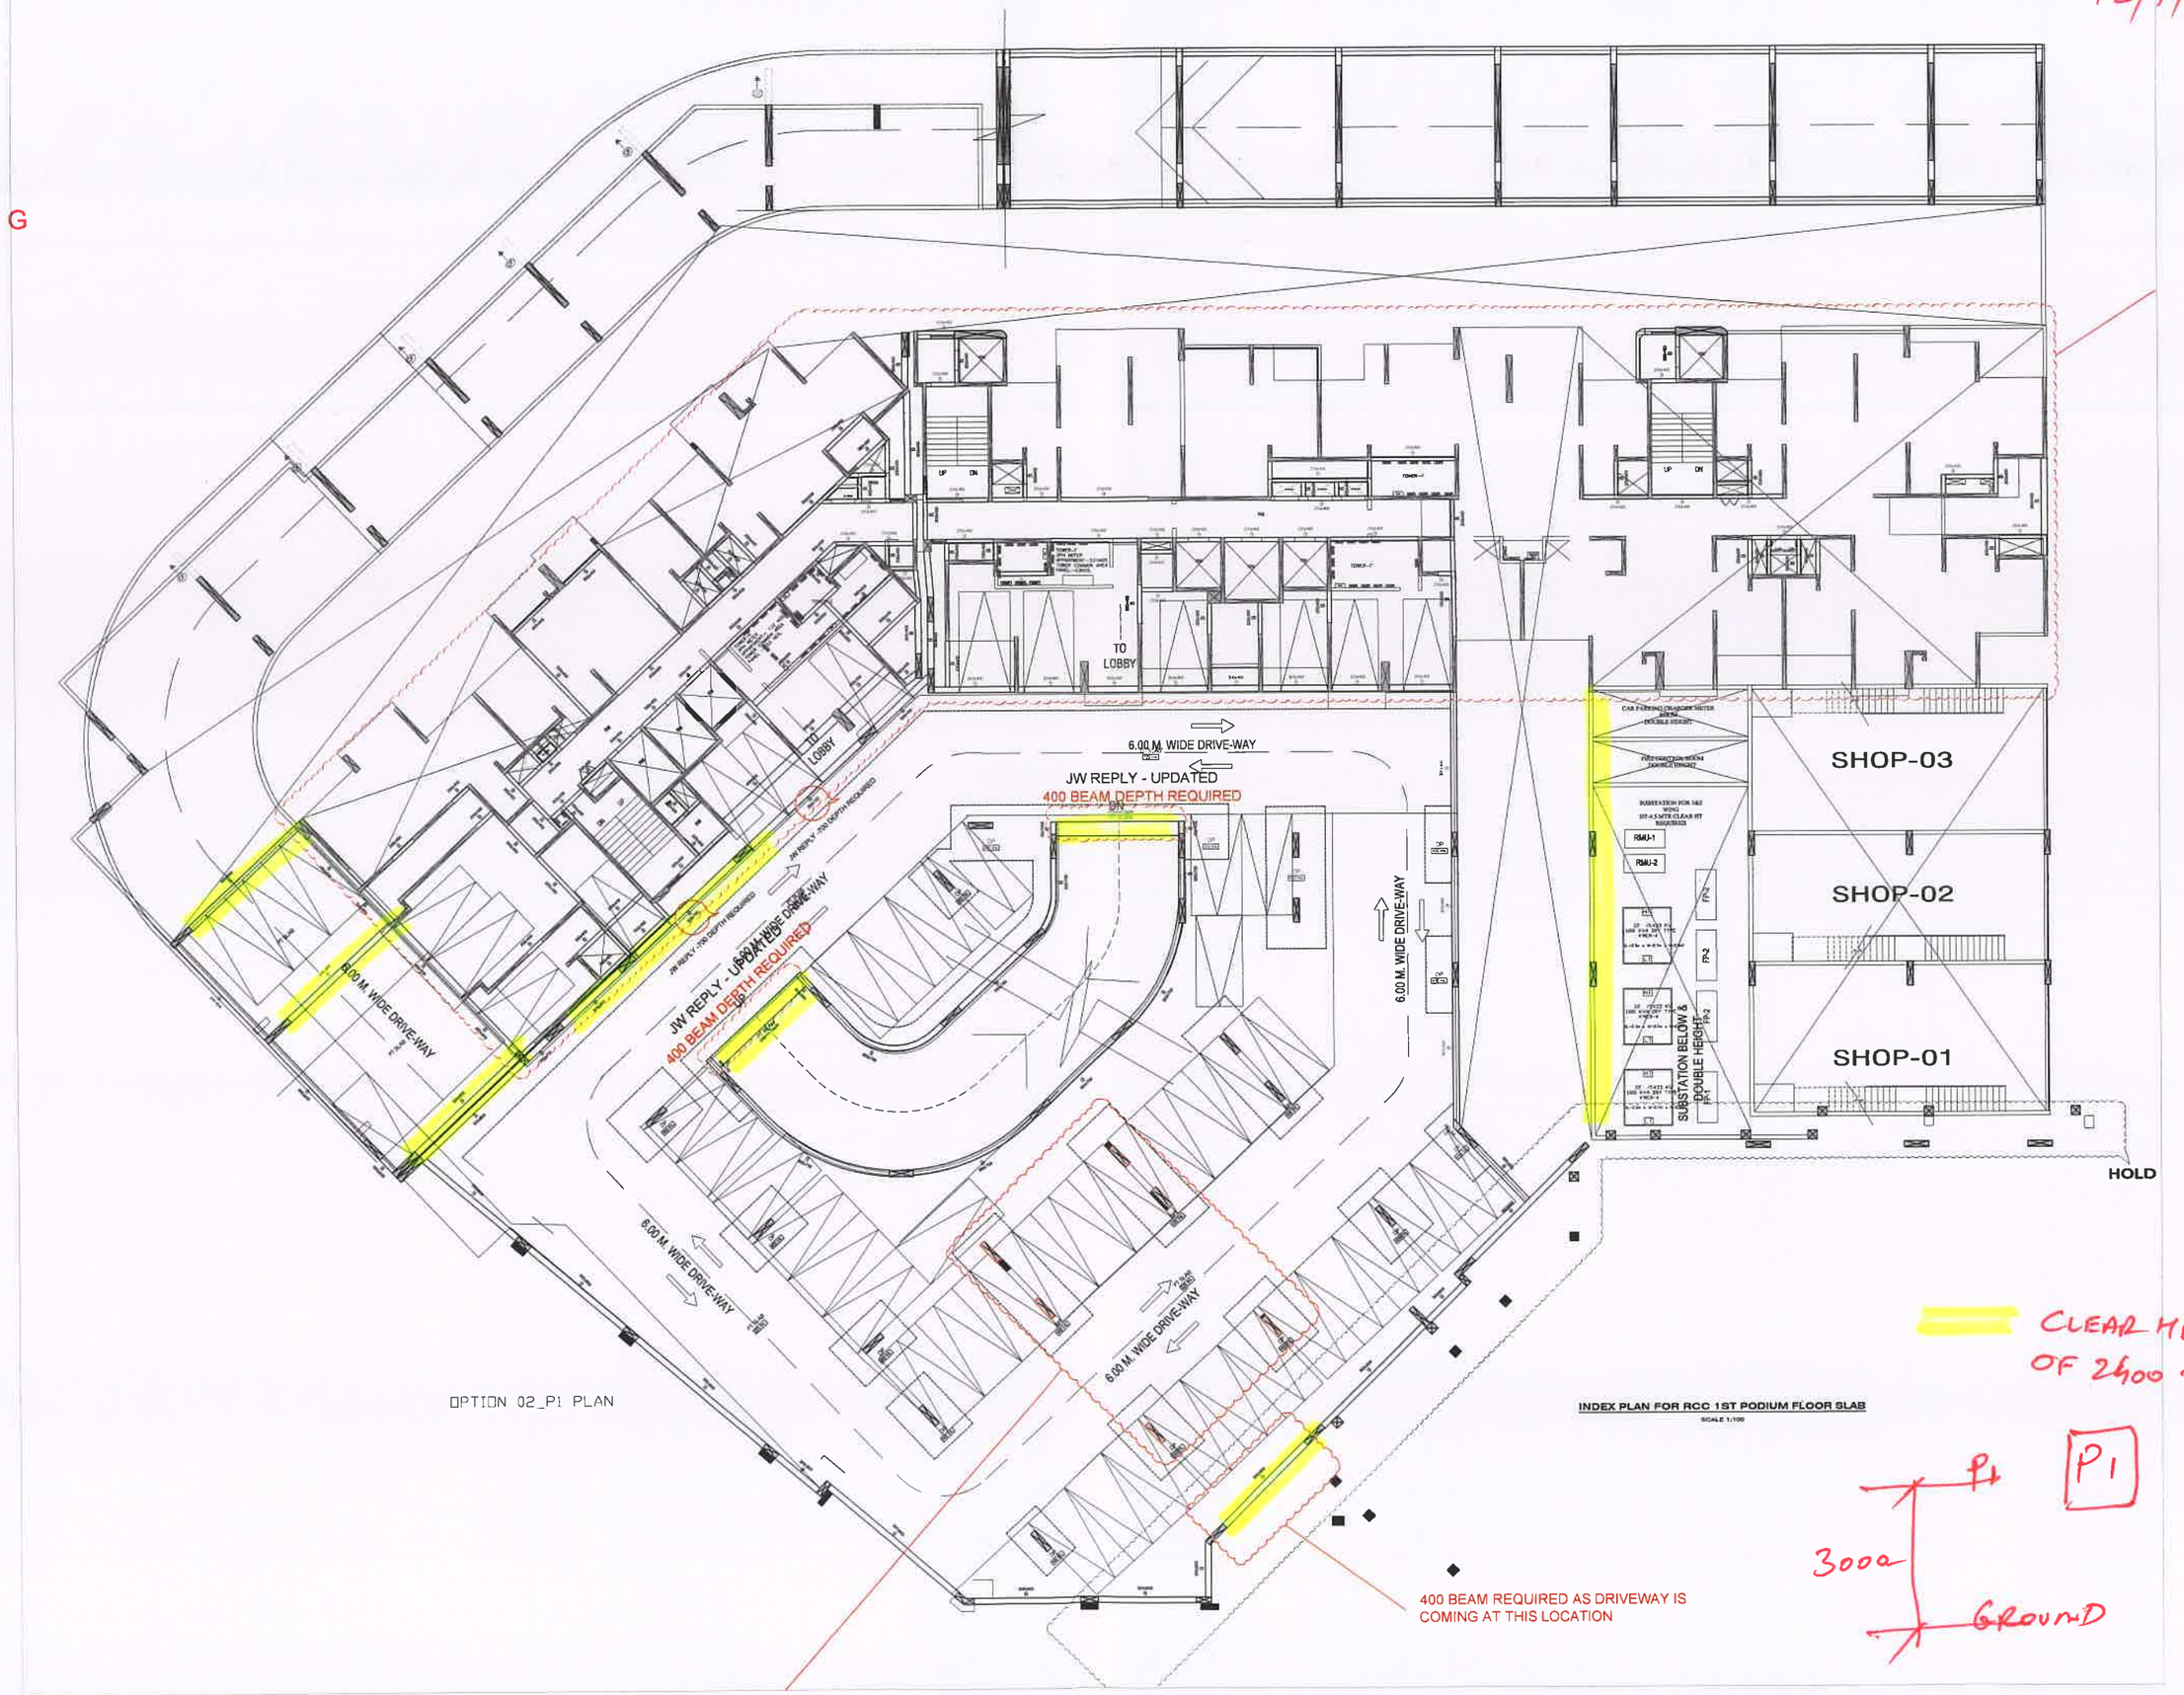

1:300

NG IN BUILDING
OF 400 DEPTH
DATED

12/7/2022

HOLD

MENTION P.T. BEAM SIZE

Ignore comments.

Ignore comments.

6.00 M. WIDE DRIVE-WAY

SECUI

SHOP-03

SHOP-02

SHOP-01

JW REPLY - UPDATED
400 BEAM DEPTH REQUIRED

PARKING _GROUND PARKING

EXISTING UGT

HOLD

Lift to be considered.

40
DF
AC

CLEAR HEADROOM OF 2400 mm Reqd.

INDEX PLAN FOR RCC GROUND FLOOR SLAB

GR
2850
B1

GROUND

1:300

12/7/2022

HOLD

LIGHT SHAFT

6.00 M. WIDE DRIVE-WAY

3.00 M. WIDE DRIVE-WAY

VENTILATION SHAFT

UP DN

JW REPLY - UPDATED
400 BEAM DEPTH REQUIRED

EXISTING UGT ON SITE

EXISTING UGT

HOLD

INDEX PLAN FOR RCC 1ST BASEMENT FLOOR SLAB
SCALE 1:100

PARKING_B1 PLAN

1:300

CLEAR HEADROOM OF 2400 mm required.

B1
2850
B2
B1