


W4
2175
FE2
CHECK SLEEVES OR DOWNSTAND BEAM OK
1ST FLOOR
3050
865
TOILETS ABOVE AMENITY TO BE SUNK BY 250 mm
MASTER BEDROOM
TOILET
250
PLUMBING SHAFT
12
450
125
750
350
1200
INVERTED BEAM (LVL DIFF).
W4
2650
FE2
200 x 1000 BEAM
STILT LVL
MASTER BEDROOM
TOILET
PLUMBING SHAFT
12
450
600
PODIUM SECTION 77'
11/7/2023

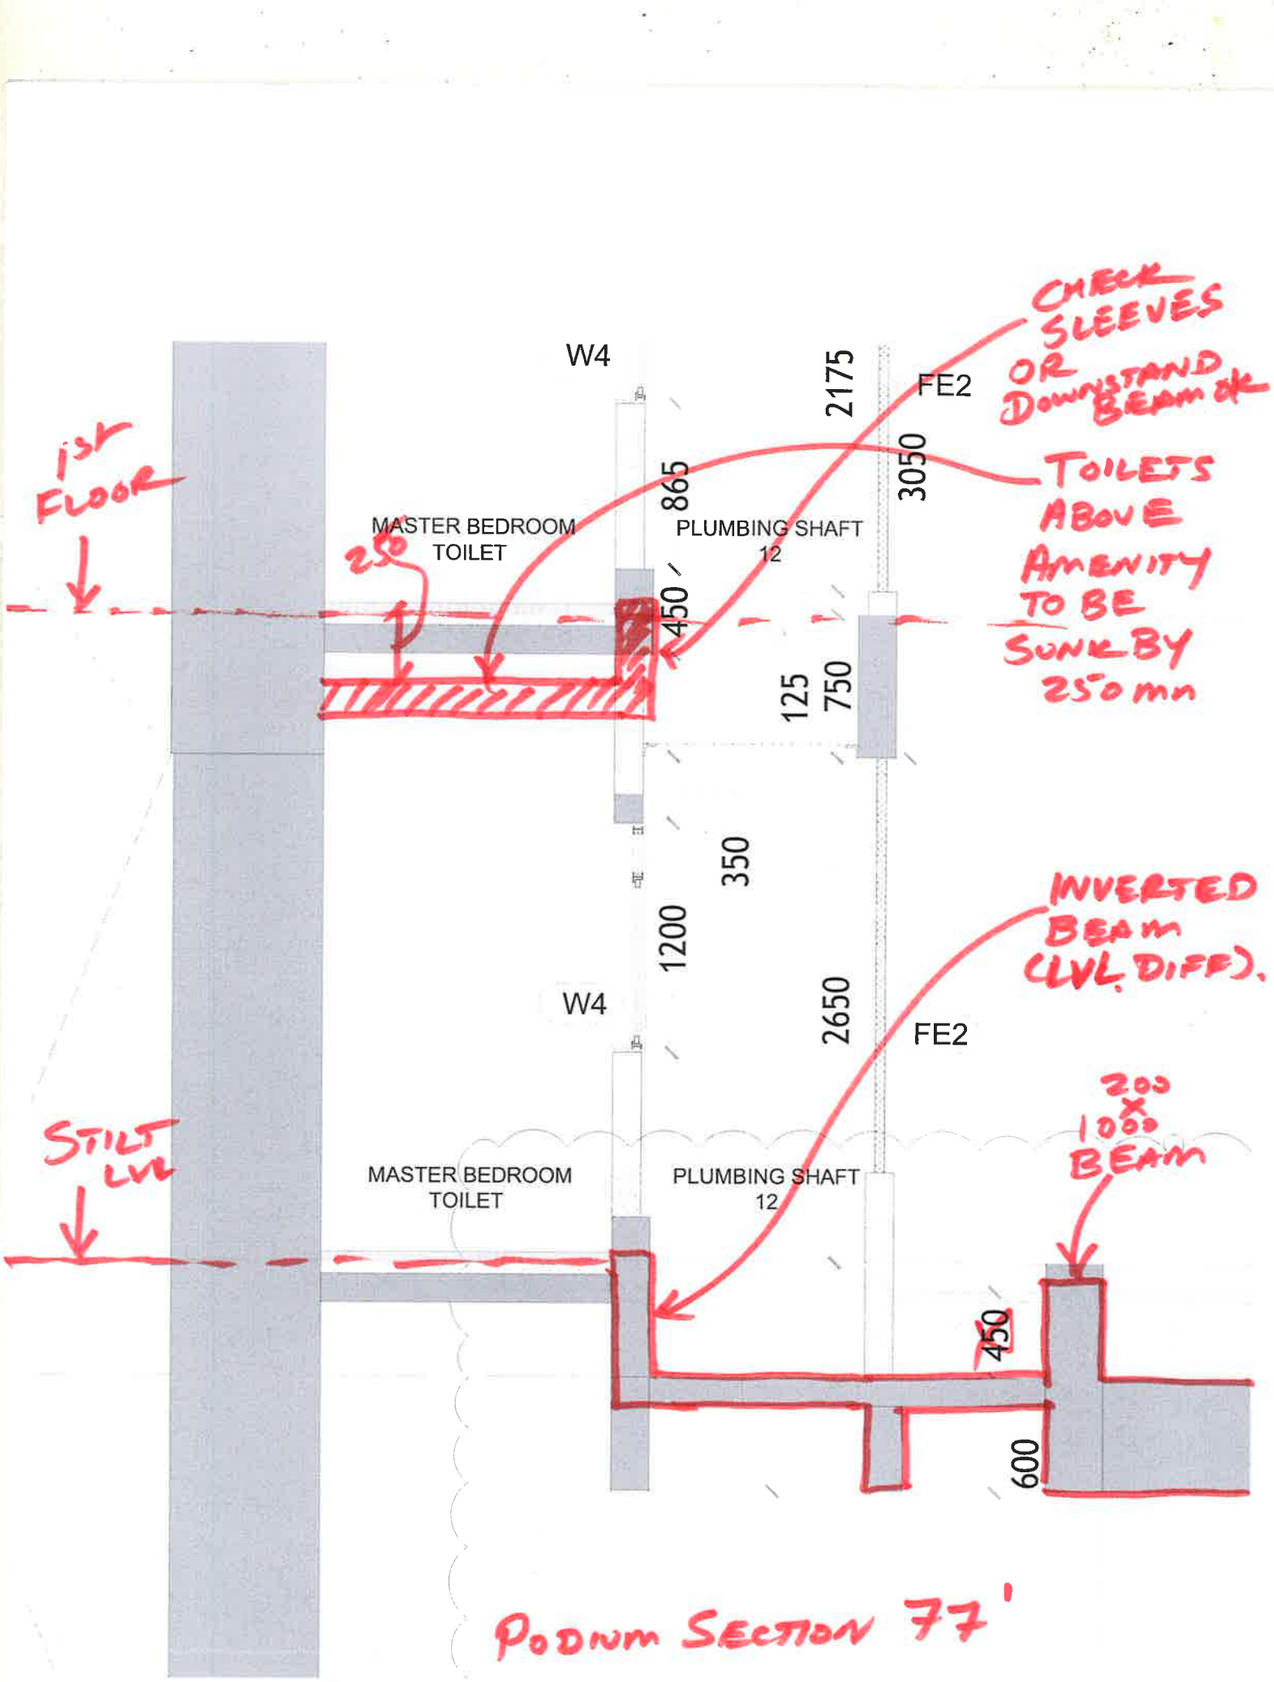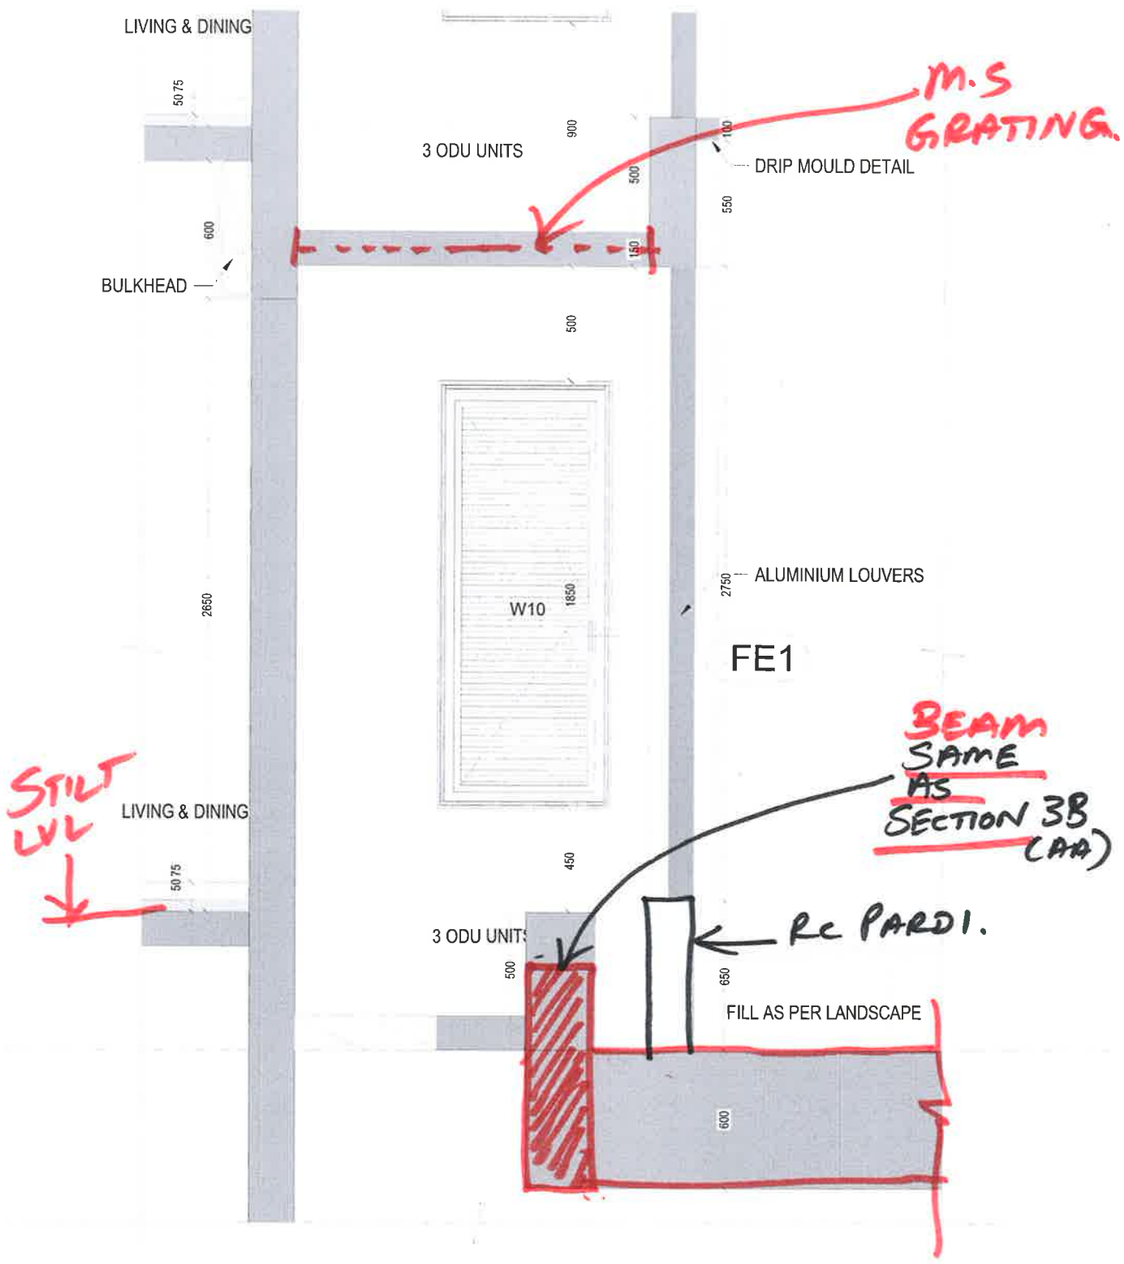


WALL SECTION - 2B

(BB)

11/7/2023

ODU SHAFT.

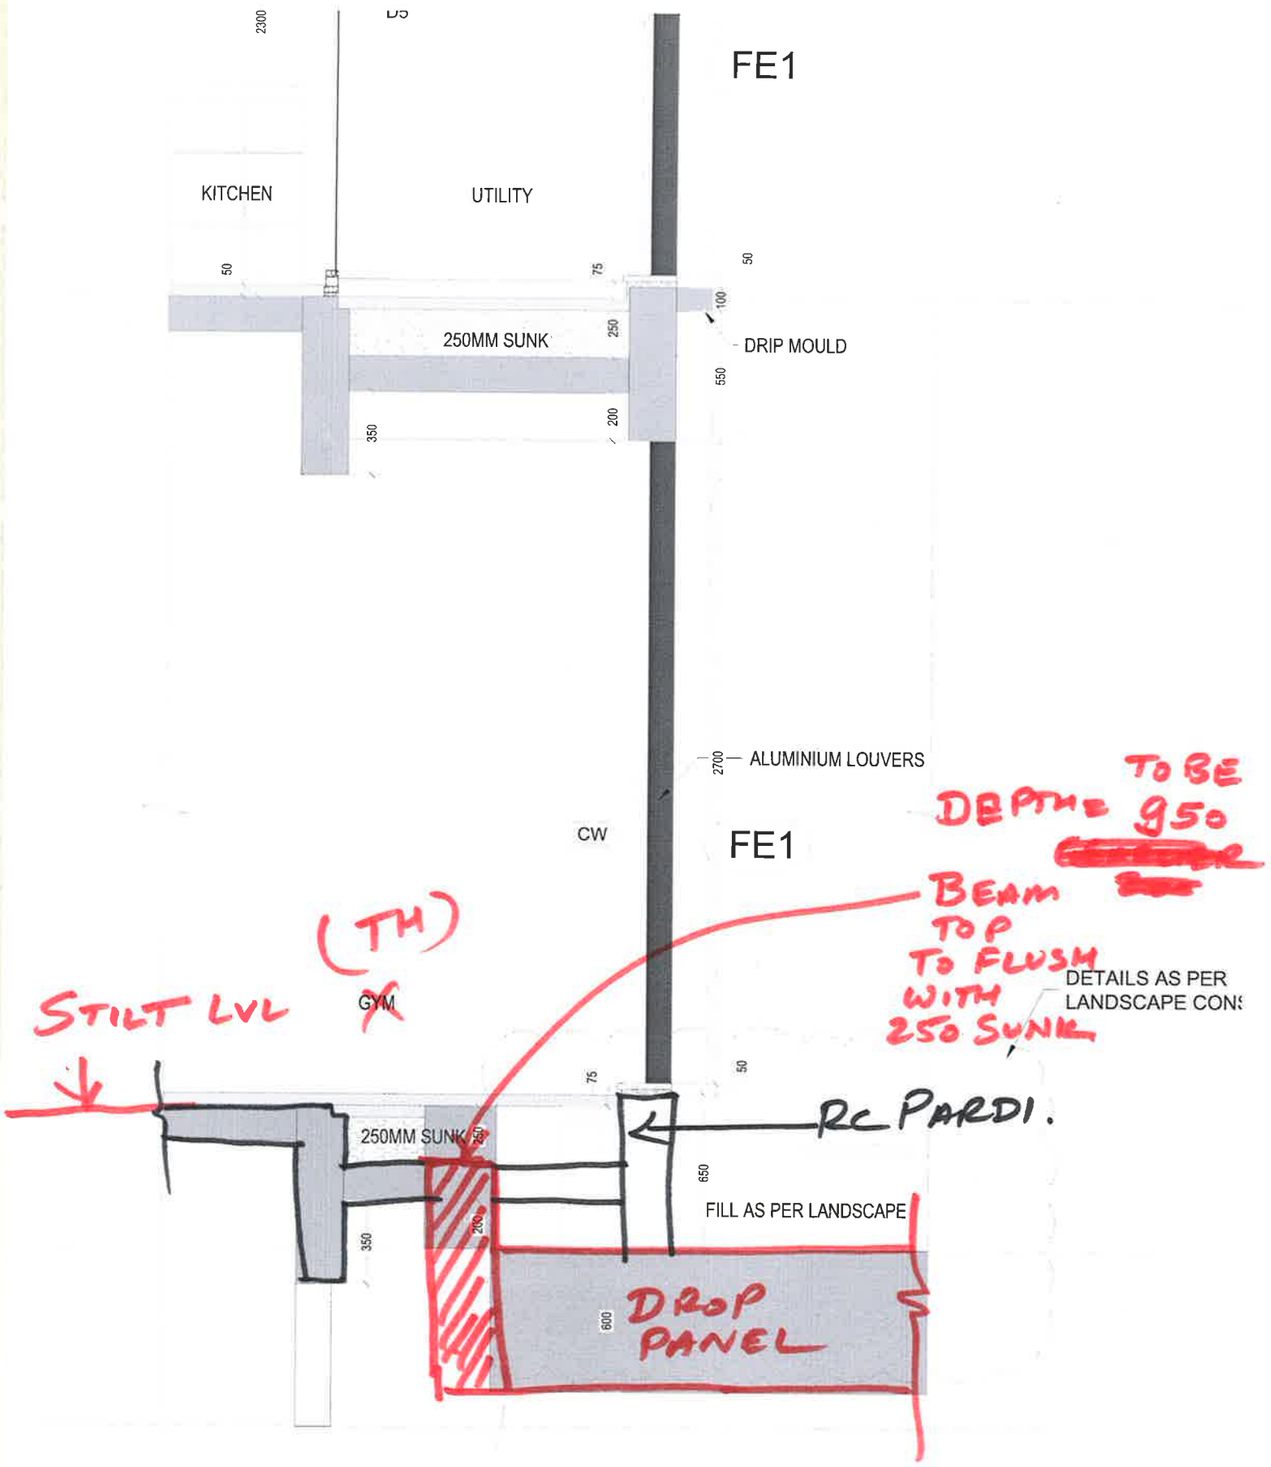


WALL SECTION - 3B

11/7/2023


(AA)

UTILITY

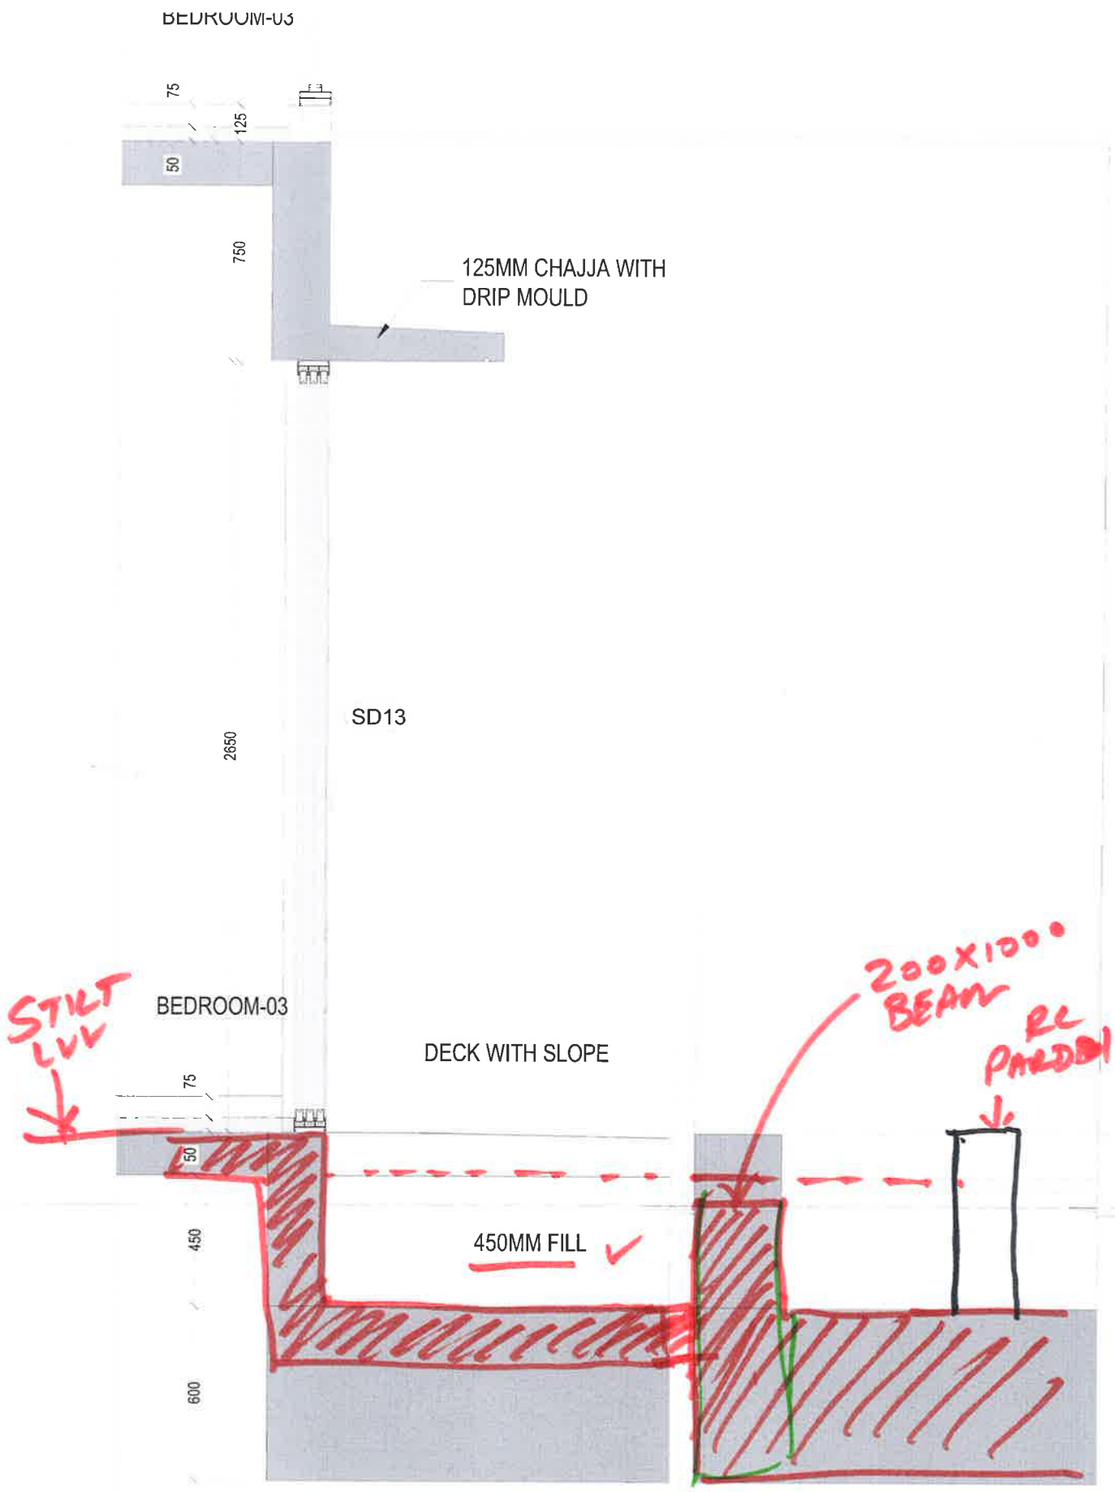

WALL SECTION - 4

11/7/2023

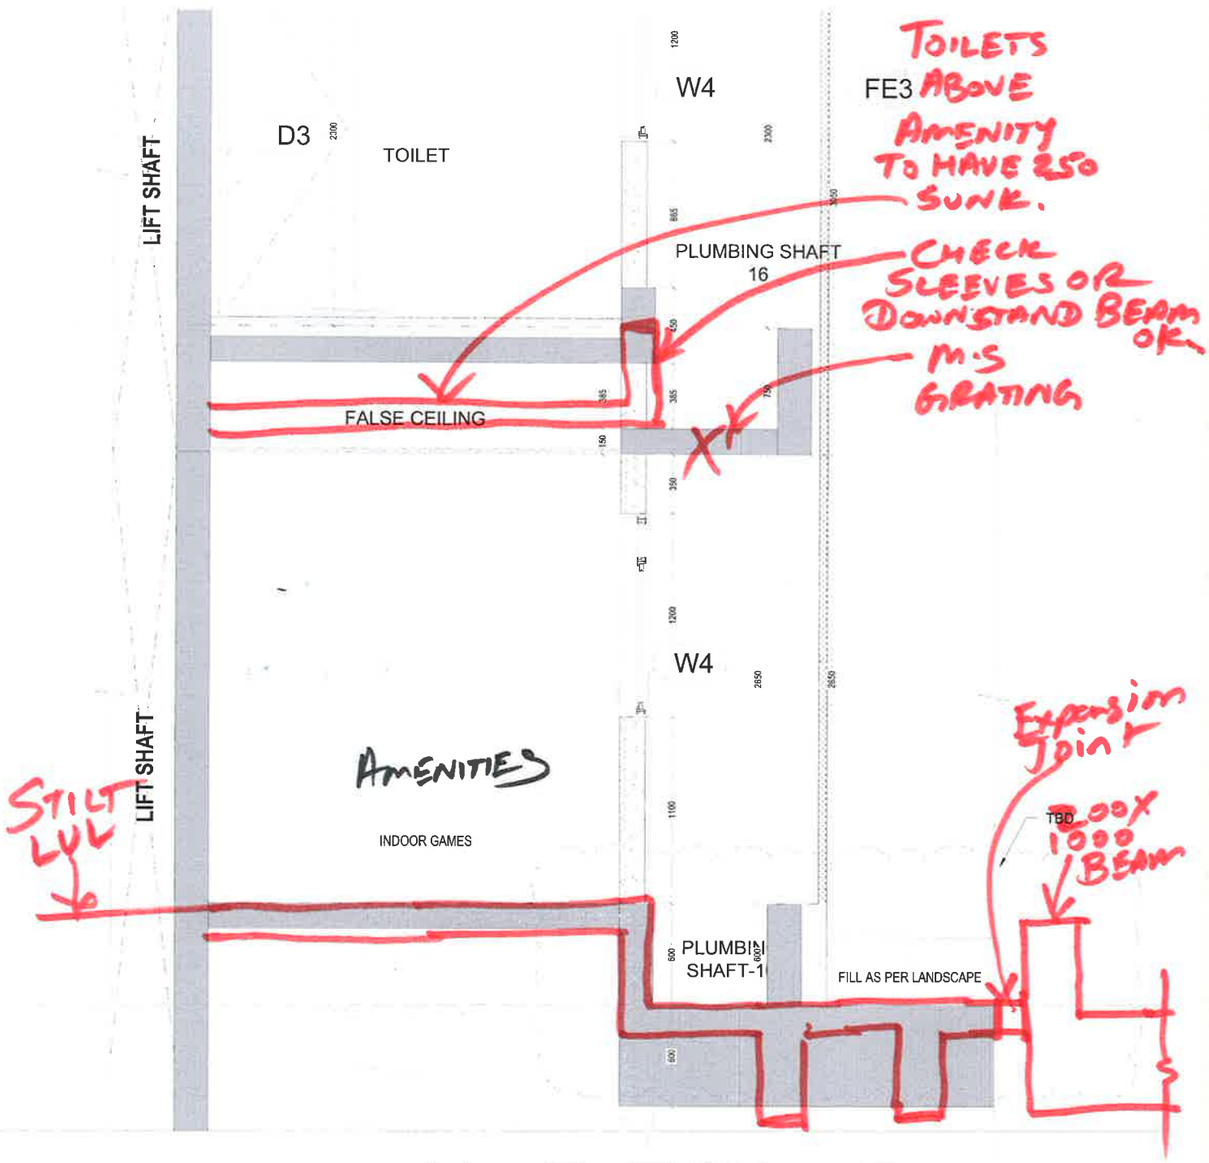

WALL SECTION - 5R

11/7/2023

11/7/2023



B. Section GG'.

NC
AS
CC