

FLW1,FLW4	18650	BE
FLW4A,F20A	18450	BD
FLW1A		
F12B	17962.5	BC
PC34	17875	BB
F5	17622.5	BA2
F11B,F15B	17597.5	BA1
F1	17475	BA
F12A	17375	AZ1
FLW2,FLW5	17175	AZ
F12	17010	AY1
F7,F8,F9	16975	AY
F11,F15	16960	AX1
F20B	16625	AX
F11A,F15A	16620	AW2
F4,F6	16412.5	AW1
FLW3,FLW6	16125	AW
F2,F20	16100	AV
F10,F13,F14	15412.5	AT
F16	14300	AS
F27	14200	AR
F3	13887.5	AQ
F21,24	13137.5	AP
F17,F19	12700	AO
F28	12600	AN
F23,F26,F32	12550	AM
F18,F29	12300	AL
F22,F25,F31	12250	AK
F34,F36,F40	11737.5	AJ
F30,F33,	11612.5	AI
F38,F39		
E62	10475	AH
F35,F37,F41,F35A	10375	AG
F50,F52,F54	8350	AF
F42,F44,F47		
E61,F86	8150	AE
F51,F53	7562.5	AD
F55	7537.5	AC
F45,F48	7487.5	AB
F43	7437.5	AA
F58,F66	7325	Z
F56	7300	Y
F57,F65	7025	X
FLW7,	7000	W
FLW7A,FLW14		
F46,F49	6625	V
FLW8	6600	U
F62	6425	T
F61,F63	6125	S
FLW8,FLW13	5650	R
F59,F67	5425	Q
FLW8	5350	P
F60	5325	O
F11	5050	N
F64	4425	M
F67A	3525	L01
F80,F81	3345	L
F70,F73	2725	K
F78,F83	2625	J
F71,F72	2587.5	I
F84	2475	H
F77	2425	G
F68,F85	2212.5	F
F75,F76	2137.5	E
F82	1937.5	D
F79	1912.5	C
F69	1762.5	B
F74	1687.5	A
ORIGIN	0	0

PLEASE NOTE :
COLUMN UPDATED : F4,F5,F6,F11,F12,F15,F35
COLUMN ADDED : F11A,F11B,F12A,F12B,F15A,F15B,F35A
GRID NUMBER REMOVED : 23,51,80,AU
GRID NO ADDED
22A,23A,23B,23C,51A,51B,51C,80A,80B,80C
AW1,AW2,AX1,AY1,AZ1,BA1,BA2
COLUMN F20A,F67A WILL NOT CONTINUE AFTER P3 LEVEL

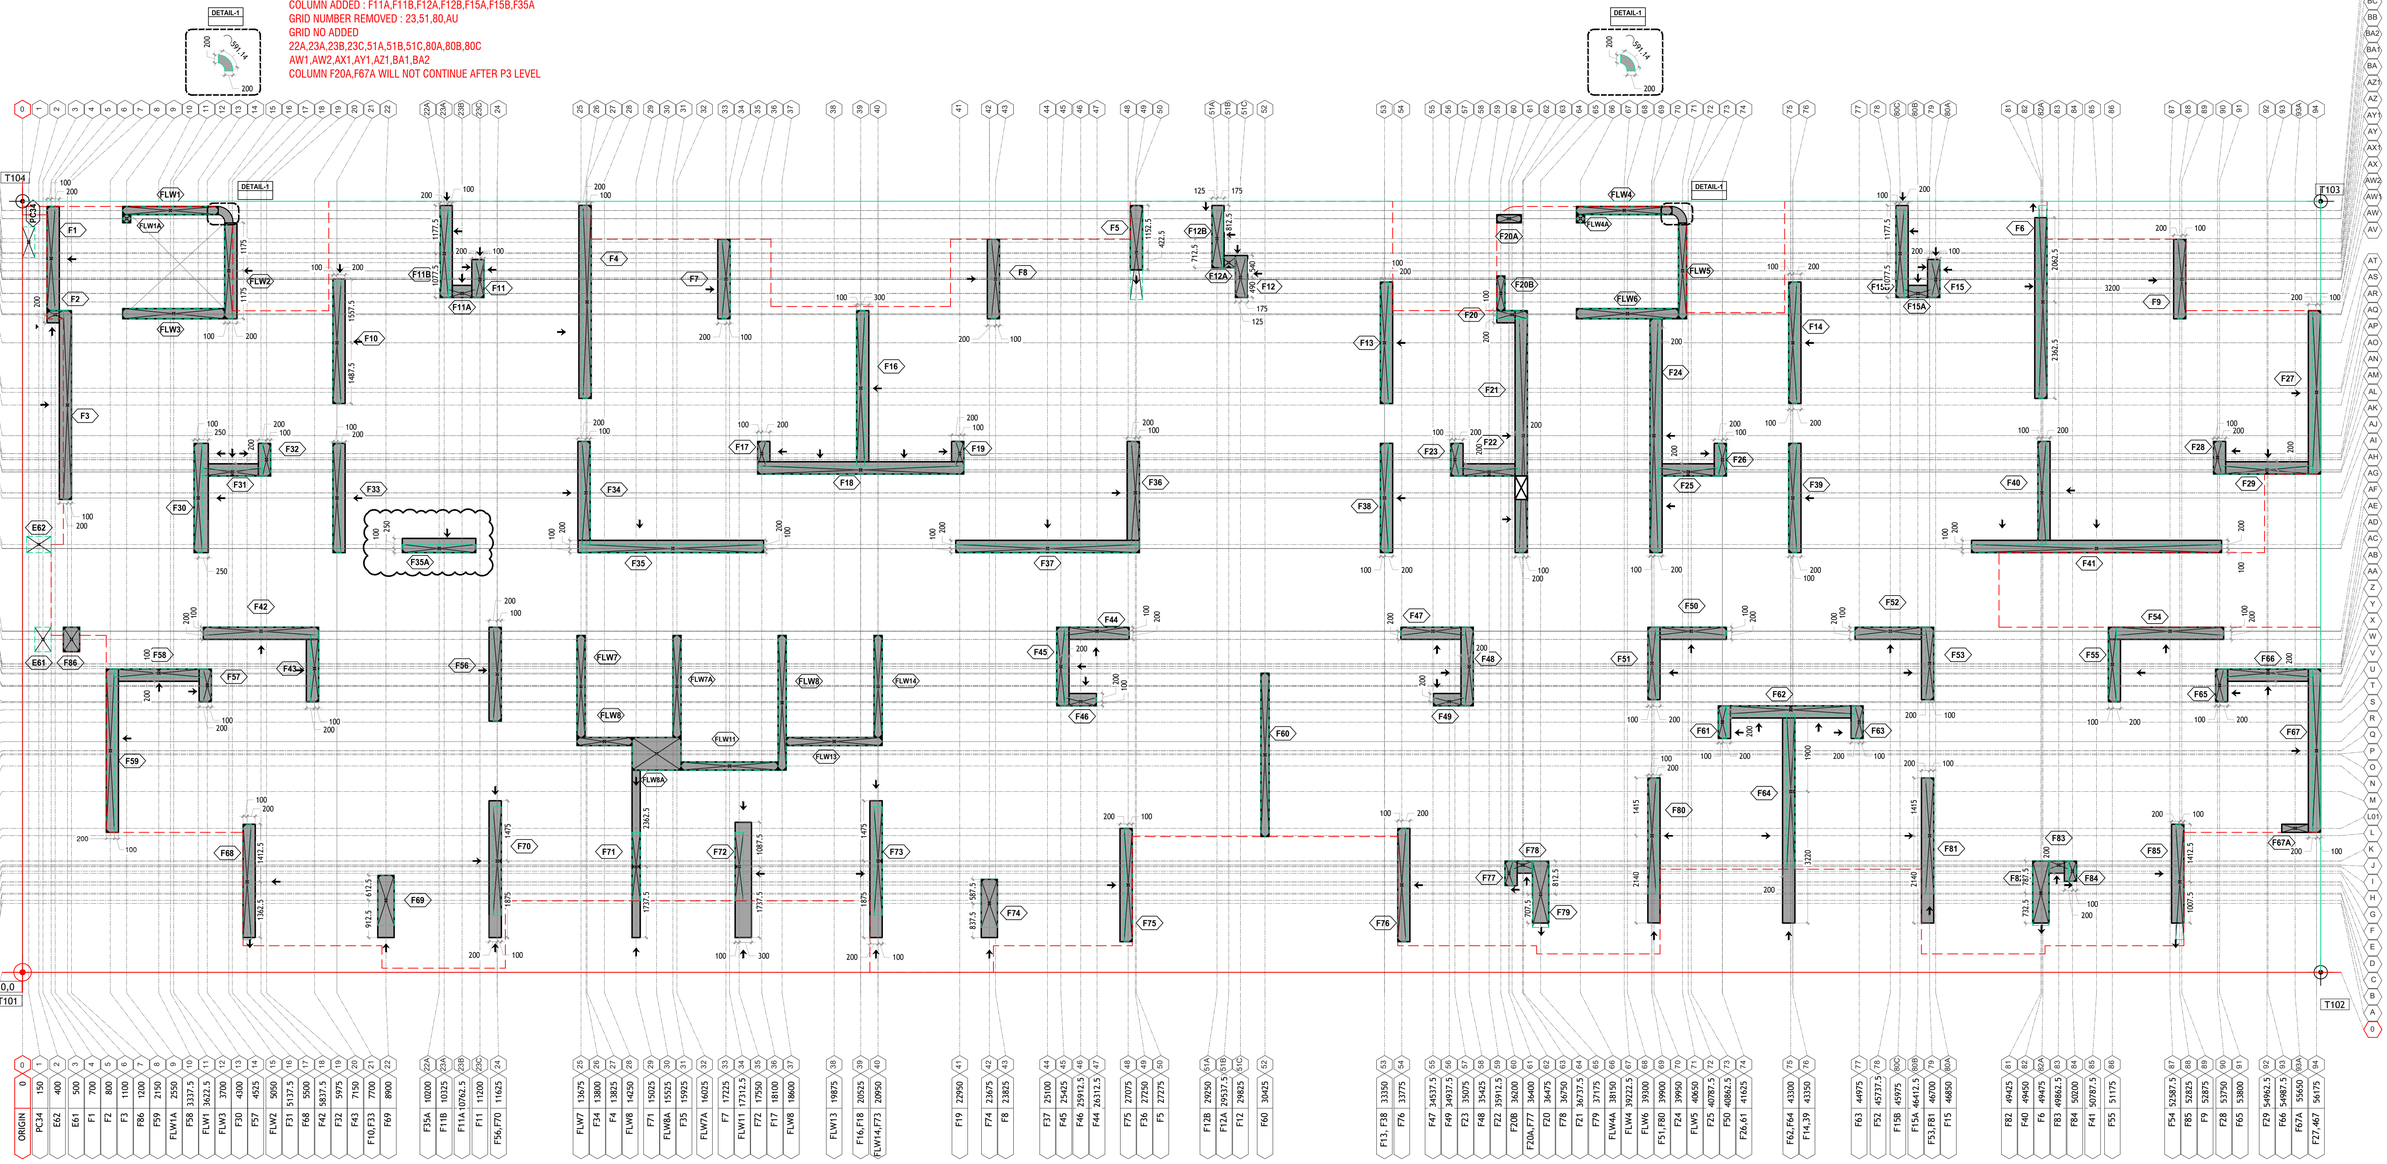

BUILDING SETTING OUT POINT	
COLUMN FIXED ENDS	
COLUMN REDUCTION	
COLUMN CENTER	
COLUMN @ TYPICAL FLOOR	
COLUMN @ GROUND FLOOR	
COLUMN NUMBER	

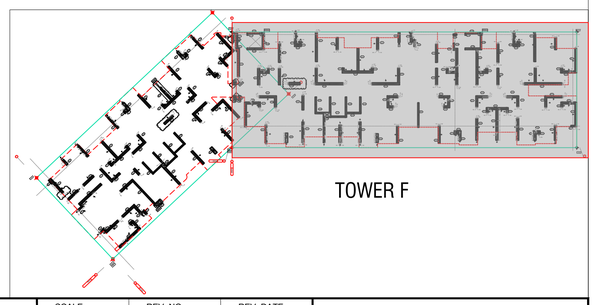

GENERAL NOTES

1 : All dimensions are in millimeters and levels in meters unless specified otherwise.
2 : Do not scale the drawing; follow written dimensions.
3 : All dimensions are unfinished dimensions unless specified otherwise.
4 : Any discrepancies should be brought to the notice of the Architect prior to execution of job / procuring materials at site.
5 : This drawing is the property of Kapadia Associates and should not be reproduced, copied, handed over to a third party or used for any purpose other than for which it has been issued.
6 : This drawing is to be read in conjunction with all relevant structural & services drawings.

REVISION INDEX

REV. NO.	DATE	REMARKS
R00	18-01-2023	VFC ISSUED
R01	18-04-2023	PENTHOUSE COLUMN UPDATE
R02	23-06-2023	COLUMN F35A UPDATED IN PODIUM LEVEL

REV. NO.	DATE	REMARKS

CLIENT
LODHA

PROJECT TITLE
LODHA ACME OZONE- BELLA VISTA
THANE

DRAWING TITLE & NO.
F_101 TOWER-F_CENTERLINE PLAN

DRAWING STAGE
WORKING DRAWING

SCALE
1:75

REV. NO.
R02

REV. DATE
23-06-2023

STAMP & SIGNATURE

KAPADIA ASSOCIATES
architecture • urban design
112-114, Peninsula Centre,Dr. S.S. Rao Road,Parel East, Mumbai 400012
Tel : 91-22-6660 2838 / 39 E-mail : kapl@kapl.in Website : www.kapl.in