
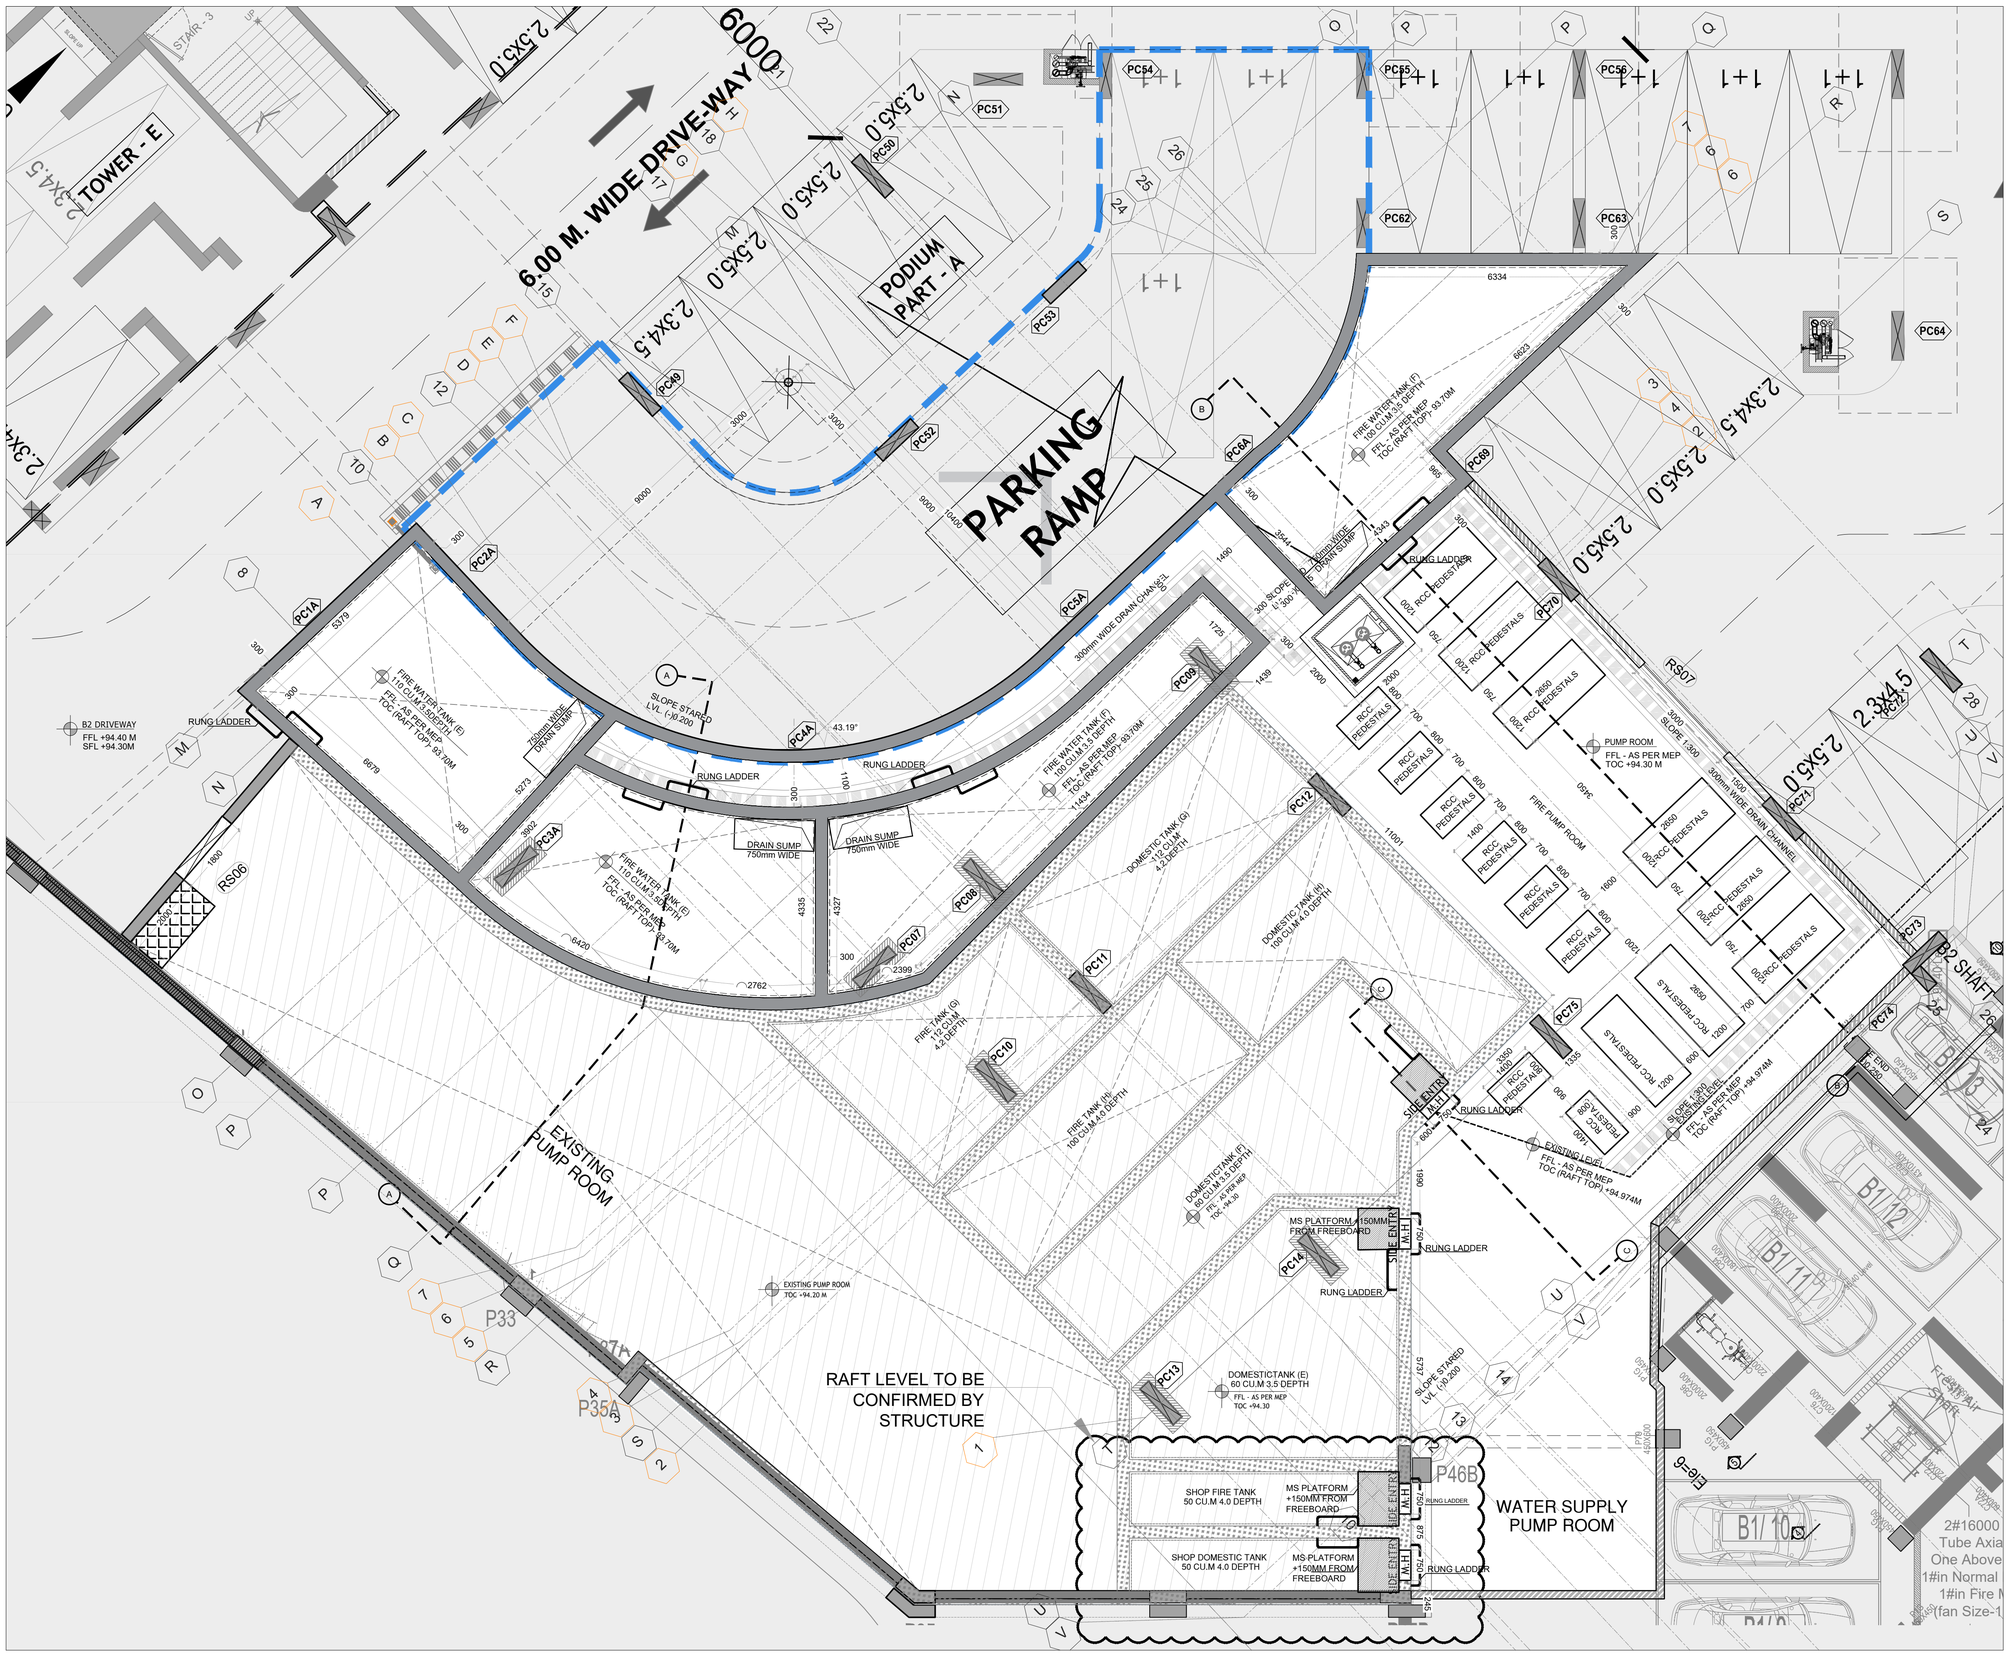


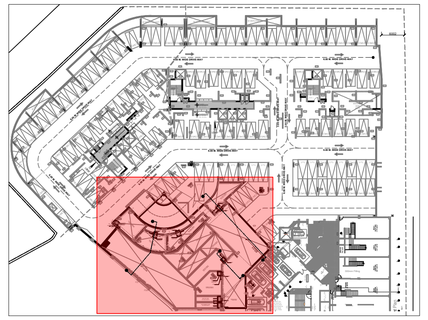

KEY PLAN

SCALE 1:500

LEGENDS

	R.C.C WALL & COLUMN
	150 MM BLOCK WORK
	RUNG LADDER
	EXISTING UGT
	EXISTING UGT WALLS
SIDE ENTRY M.H	SIDE ENTRY MAN HOLE 750MM WIDE

ROLLING SHUTTER SCHEDULE

SR. NO	ROLLING SHITTER NO	WIDTH	HEIGHT	LOCATION
01	RS06	1800MM	2250MM	EXISTING PUMP ROOM
02	RS07	3000MM	2250MM	PUMP ROOM

GENERAL NOTES

1 : All dimensions are in millimeters and levels in meters unless specified otherwise.
2 : Do not scale the drawing; follow written dimensions.
3 : All dimensions are unfinished dimensions unless specified otherwise.
4 : Any discrepancies should be brought to the notice of the Architect prior to execution of job / procuring materials at site.
5 : This drawing is the property of Kapadia Associates and should not be reproduced, copied, handed over to a third party or used for any purpose other than for which it has been issued.
6 : This drawing is to be read in conjunction with all relevant structural & services drawings.

REVISION INDEX

REV. NO.	DATE	REMARKS
R00		VFC ISSUED

CLIENT

LODHA

PROJECT TITLE

LODHA-ACME

THANE

DRAWING TITLE & NO.

PR-701_UGT DETAILS B2

DRAWING STAGE

GENERAL ARRANGEMENT

SCALE	REV. NO.	REV. DATE
1:75	R0	06-03-2023

STAMP & SIGNATURE

N

KAPADIA ASSOCIATES
architecture • urban design
112-114, Peninsula Centre,Dr. S.S. Rao Road,Parel East, Mumbai 400012
Tel : 91-22-6660 2838 / 39 E-mail : kapl@kapl.in Website : www.kapl.in

BASEMENT 2 PART PLAN-UGT