
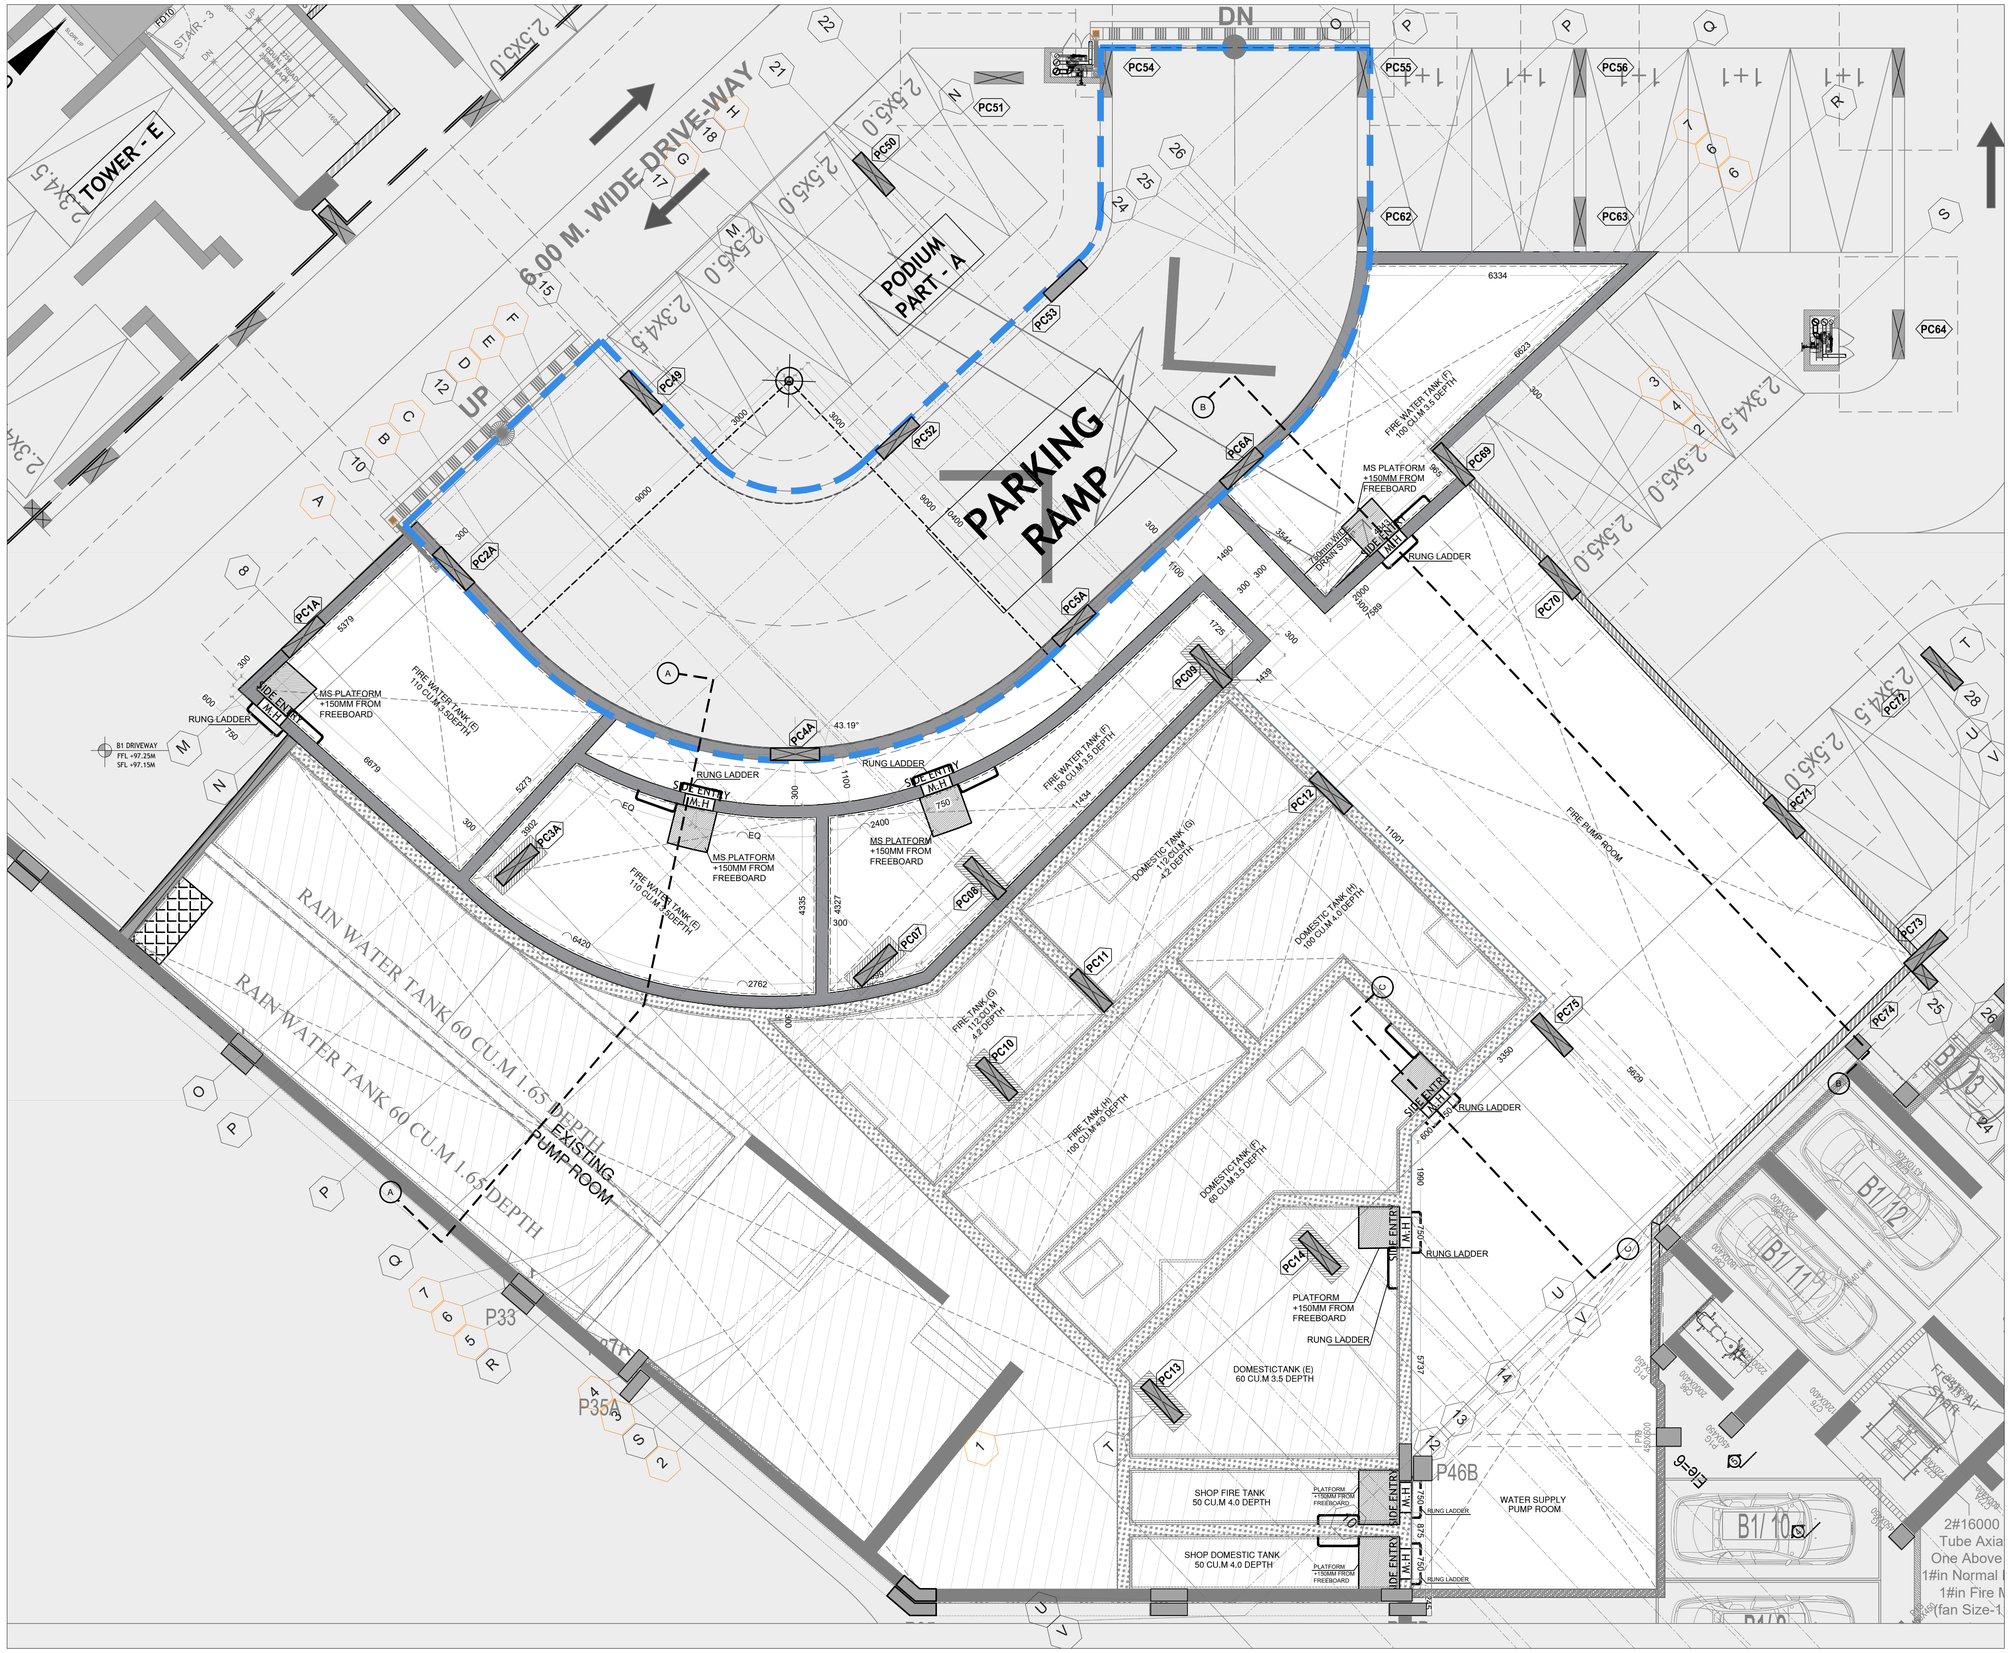


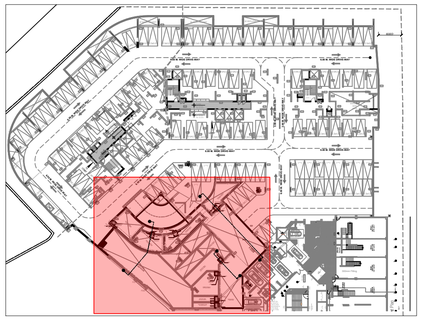

KEY PLAN

SCALE 1:500

LEGENDS

	R.C.C WALL & COLUMN
	150 MM BLOCK WORK
	RUNG LADDER
	EXISTING UGT
	EXISTING UGT WALLS
SIDE ENTRY M.H	SIDE ENTRY MAN HOLE 750MM WIDE

BASEMENT 1 PART PLAN-UGT

GENERAL NOTES

1 : All dimensions are in millimeters and levels in meters unless specified otherwise.
2 : Do not scale the drawing; follow written dimensions.
3 : All dimensions are unfinished dimensions unless specified otherwise.
4 : Any discrepancies should be brought to the notice of the Architect prior to execution of job / procuring materials at site.
5 : This drawing is the property of Kapadia Associates and should not be reproduced, copied, handed over to a third party or used for any purpose other than for which it has been issued.
6 : This drawing is to be read in conjunction with all relevant structural & services drawings.

REVISION INDEX

REV. NO.	DATE	REMARKS
R00		VFC ISSUED

CLIENT

LODHA

PROJECT TITLE

LODHA-ACME

THANE

DRAWING TITLE & NO.

PR-702_UGT DETAILS B1

DRAWING STAGE

GENERAL ARRANGEMENT

SCALE	REV. NO.	REV. DATE
1:75	R0	06-03-2023

STAMP & SIGNATURE

KAPADIA ASSOCIATES
architecture • urban design
112-114, Peninsula Centre,Dr. S.S. Rao Road,Parel East, Mumbai 400012
Tel : 91+22-6660 2838 / 39 E-mail : kapl@kapl.in Website : www.kapl.in