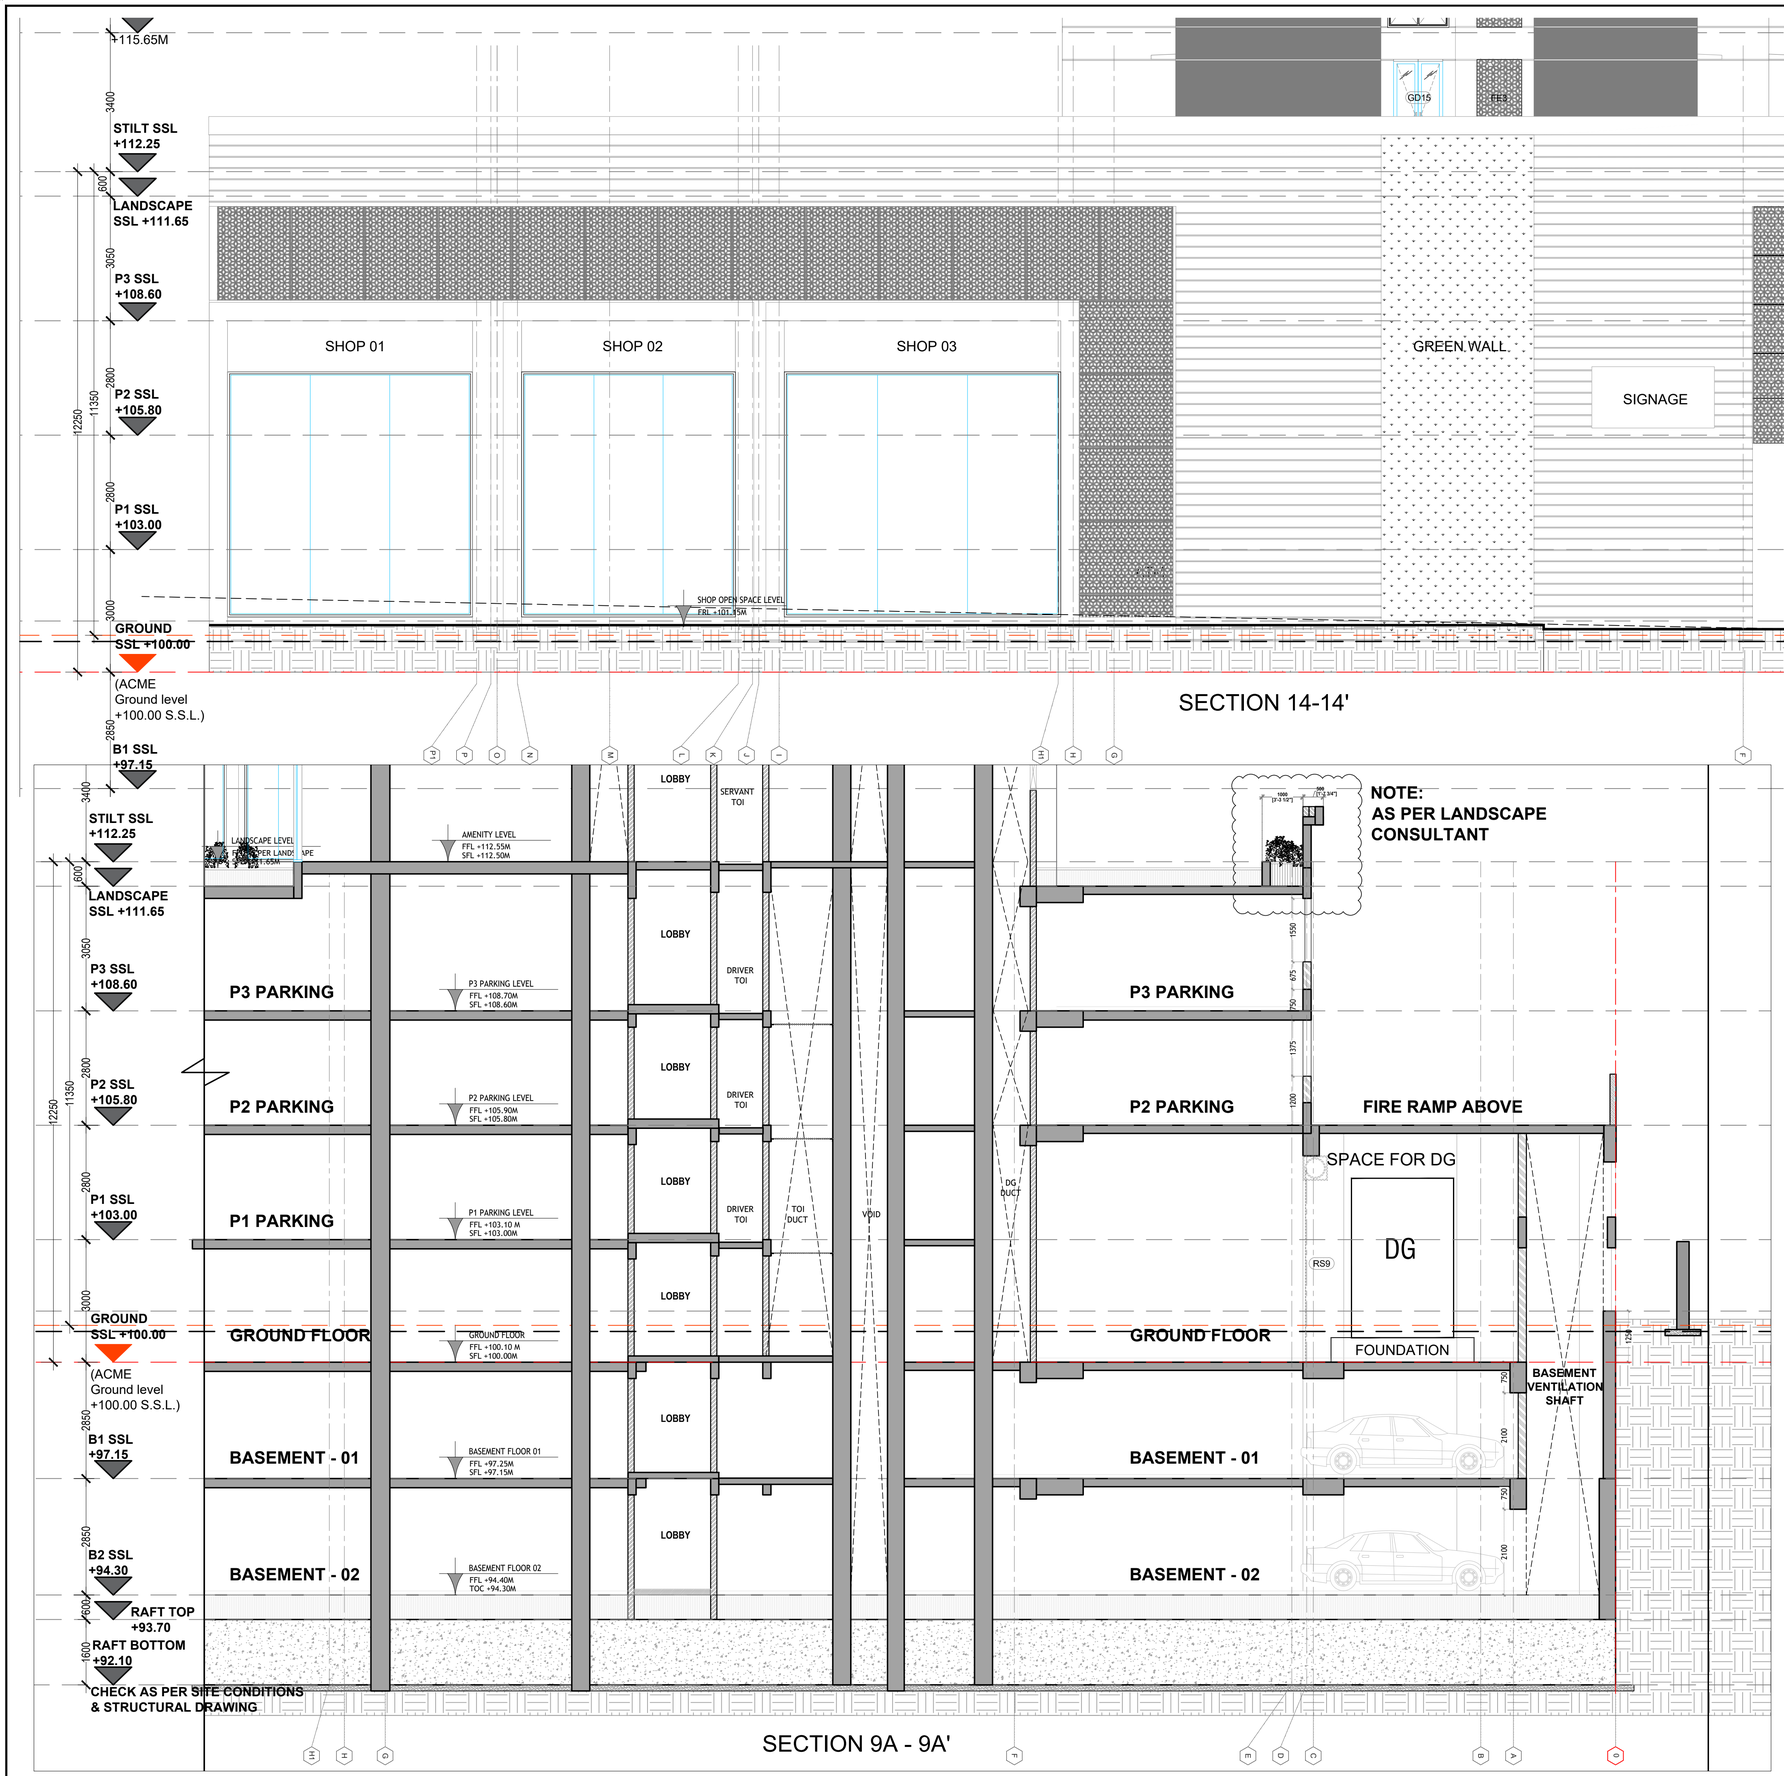


LODHA ACME OZONE THANE

WINDOWS SCHEDULE

TYPICAL FLOOR

Sr.No.	WIN NO.	Location	Masonry Opening Width (mm)	Height (mm)	Sill Height (mm)	Lintel Height (mm)
1	W1	Bedroom	2400	2175	150	2325
2	W1A	Bedroom	As per Site	2175	150	2325
3	W2	Bedroom	2100	2175	150	2325
4	W3	4BHK Bedroom	750	2175	150	2325
5	W4	Toilets	750	1350	1100	2325
6	W4A	Toilets	750	1450	450	2325
7	W5	Toilets (TOWER - F - 2BHK)	675	1100	1200	2300
8	W5A	Toilets (TOWER - F - 2BHK)	675	1450	450	2300
9	W10	Utility	750	1650	450	2325
10	SD11	Living Room to Deck	2400	2850	N.A.	2325
11	SD12	Living Room to Deck (4BHK)	4800	2850	N.A.	2325
LIFT LOBBY						
1	W4	Lift Lobby	1800	2175	150	2325
2	W7	Fire Lift Lobby of Mid Landing Level to Servant Room Staircase 2)	1200	2156	744	2900
3	W7B	Fire Lift Lobby of Mid Landing Level to Servant Room Level 2) 5BHK+4 Duplex	1200	2156	445	2600
4	W8	Staircase 02	900	1100	1200	2300
5	W9	Lift Lobby	1740	2175	150	2325
AMENITY FLOOR						
1	W7A	Fire Lift Lobby of Mid Landing Level to Servant Room Staircase 2)	1200	2156	1921	3075
2	SD13	Living Room to Deck	2400	3480	N.A.	3480
3	SD14	Living Room to Deck	2100	3480	N.A.	3480
4	CW					

LODHA ACME OZONE THANE

DOORS SCHEDULE


TYPICAL FLOOR

Sr.No.	DOOR NO.	Location	Sill level	Lintel level	Masonry Opening Width (mm)	Height (mm)
1	FD1	Main Door / Refuge Floor Entrance	N.A.	2300	1100	2300
2	D2	Bedrooms / Studio / Servant Main Door @ Mid-Landing	N.A.	2300	900	2300
3	D3	Toilet / Servant Toilet @ Passage	N.A.	2300	800	2300
4	FD4	Kitchen	N.A.	2300	900	2300
5	D5	Kitchen to Utility	N.A.	2300	1100	2300
6	D6	Bedroom to Deck	N.A.	2300	900	2300
LIFT LOBBY						
1	FD10	A/c Staircase	N.A.	2300	1800	3250
2	FD11	ELEC/A/c Duct/Plumbing Duct	450	2300	900	1850
3	FD12	ELEC/A/c Duct/Plumbing Duct	450	2300	1800	1850
4	FD13	Fire Duct	450	2300	900	1850
5	FD14	Fire Duct	450	2300	1800	1850
6	SD15	Servant Toilet @ Mid-Landing	N.A.	2300	750	2300
AMENITY FLOOR						
1	D8	Store room	N.A.	2300	700	2300
2	GD18	Indoor games, Gym Lobby, party hall	N.A.	2300	1300	2300
3	GD19	Indoor games, Gym Lobby, party hall	N.A.	2300	1300	2300
GROUND FLOOR LEVEL						
1	FD9	Meter room			1950	2250
2	FD16	Meter room			1950	2250
3	FD8	Lobby Door			950	2250
ROLLING SHUTTER						
1	RSD1	SHOP 01			1350	2250
2	RSD2	SHOP 02				
3	RSD3	SHOP 03				
4	RSD4	SUBSTATION				
5	RSD5	SUBSTATION				
6	RSD6	EXHAUST PUMP ROOM				950
7	RSD7	PUMP ROOM				
8	RSD8	ELECTRICAL ROOM				

LEGEND

FLOORS	LEVELS
ROOF	
OHT / LMR	
TERRACE	+222.40
35TH + PENTHOUSE	+219.35
34TH + PENTHOUSE	+216.30
33RD REFUGE	+213.25
32ND	+210.20
31ST	+207.15
30TH	+204.10
29TH	+201.05
28TH REFUGE	+198.00
27TH	+194.95
26TH	+191.90
25TH	+188.85
24TH	+185.80
23RD REFUGE	+182.75
22ND	+179.70
21ST	+176.65
20TH	+173.60
19TH	+170.55
18TH REFUGE	+167.50
17TH	+164.45
16TH	+161.40
15TH	+158.35
14TH	+155.30
13TH REFUGE	+152.25
12TH	+149.20
11TH	+146.15
10TH	+143.10
9TH	+140.05
8TH REFUGE	137.00
7TH	+133.95
6TH	+130.90
5TH	+127.85
4TH	+124.80
3RD	+121.75
2ND	+118.70
1ST + TOWNHOUSE	+115.65
STILT + TOWNHOUSE	+112.25
P3	+108.60
P2	+105.80
P1	+103.00
GROUND	+100.00
BASEMENT 01	+097.15
BASEMENT 02	+094.30

KEY SECTION

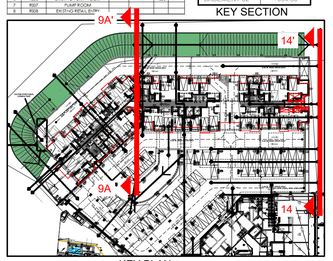

KEY PLAN

GENERAL NOTES

1 : All dimensions are in millimeters and levels in meters unless specified otherwise.
2 : Do not scale the drawing; follow written dimensions.
3 : All dimensions are unfinished dimensions unless specified otherwise.
4 : Any discrepancies should be brought to the notice of the Architect prior to execution of job / procuring materials at site.
5 : This drawing is the property of Kapadia Associates and should not be reproduced, copied, handed over to a third party or used for any purpose other than for which it has been issued.
6 : This drawing is to be read in conjuction with all relevant structural & services drawings.

REVISION INDEX

REV. NO.	DATE	REMARKS
R00		VFC ISSUED

CLIENT

LODHA

PROJECT TITLE

L-13722 LODHA BELLA VISTA

LOCATION

DRAWING TITLE & NO.

BS-318_SECTION 9A & 14

DRAWING STAGE

WORKING DRAWING

SCALE	REV. NO.	REV. DATE
1:75	R00	29-06-2023

STAMP & SIGNATURE

N

KAPADIA ASSOCIATES

architecture • urban design

112-114, Peninsula Centre,Dr. S.S. Rao Road,Parel East, Mumbai 400012
Tel : 91-22-6660 2638 / 39 E-mail : kapl@kapl.in Website : www.kapl.in