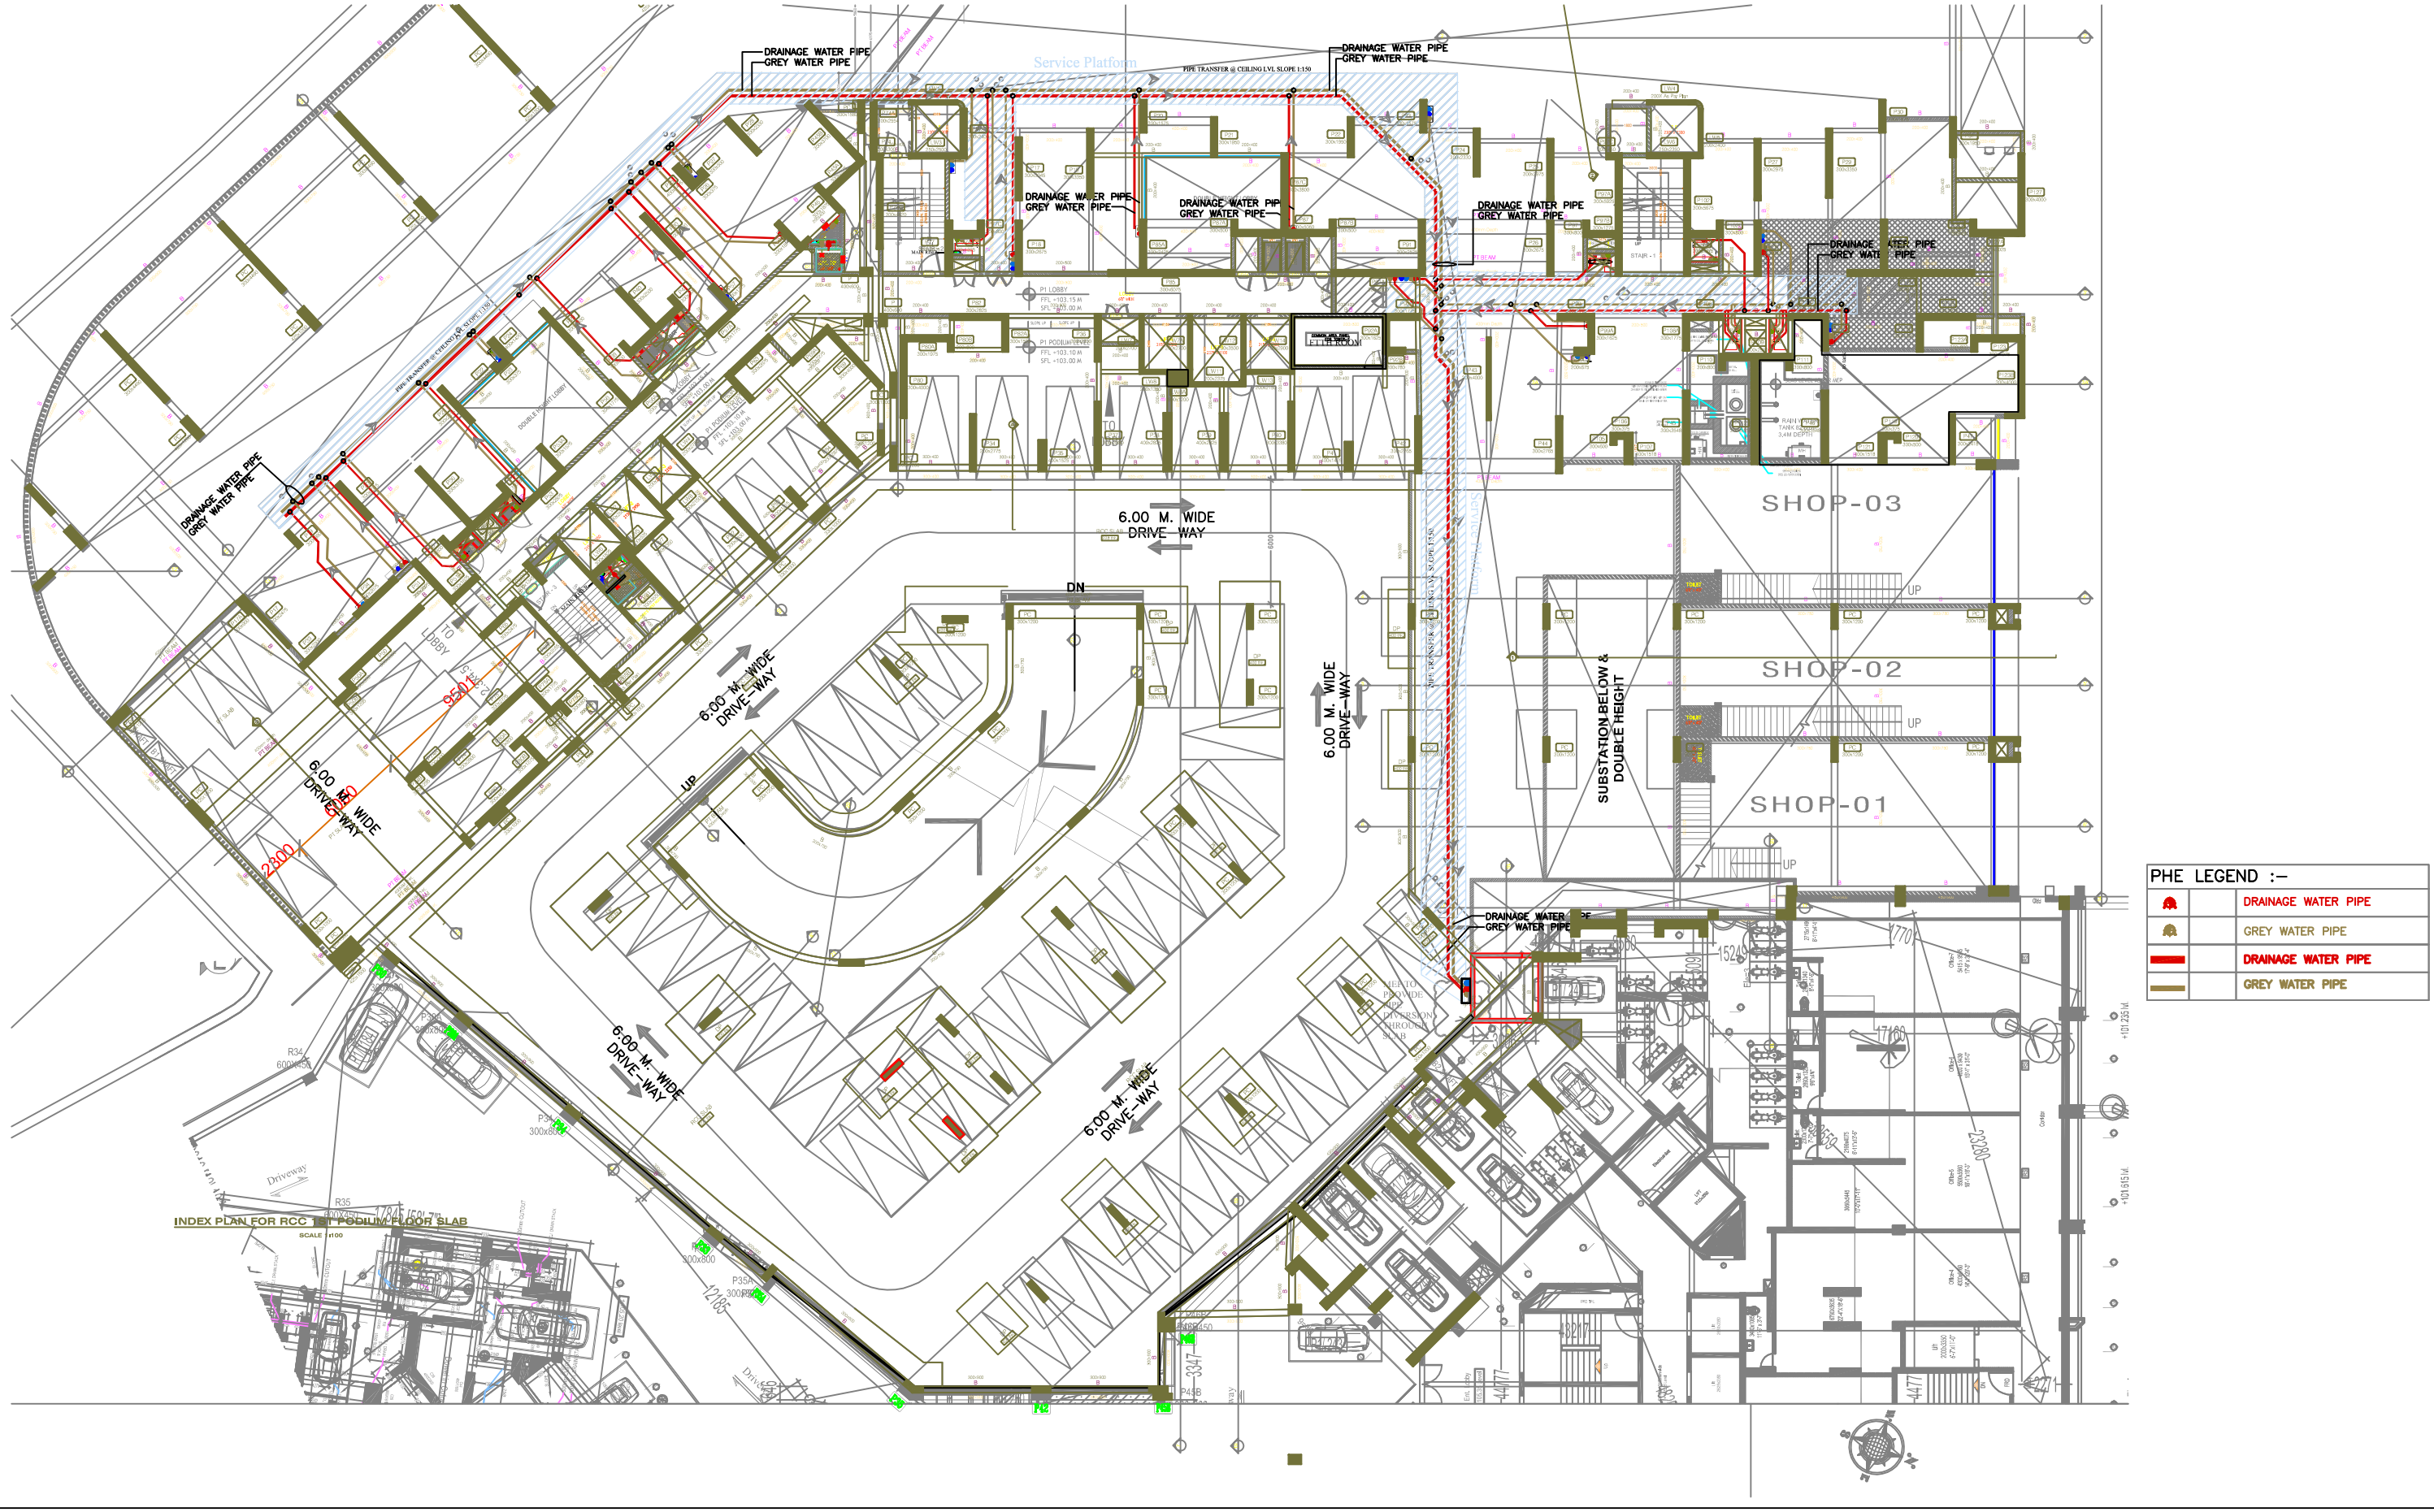

DRAINAGE WATER PIPE
GREY WATER PIPE
PIPE TRANSFER @ CEILING LVL SLOPE 1:150
Service Platform
P1 LOBBY
P1 PODIUM LEVEL
ELEC. ROOM
6.00 M. WIDE DRIVE-WAY
UP
DN
SHOP-03
SHOP-02
SHOP-01
SUBSTATION BELOW & DOUBLE HEIGHT
INDEX PLAN FOR RCC 1ST PODIUM FLOOR SLAB
SCALE 1:100
PHE LEGEND :-
DRAINAGE WATER PIPE
GREY WATER PIPE
DRAINAGE WATER PIPE
GREY WATER PIPE