
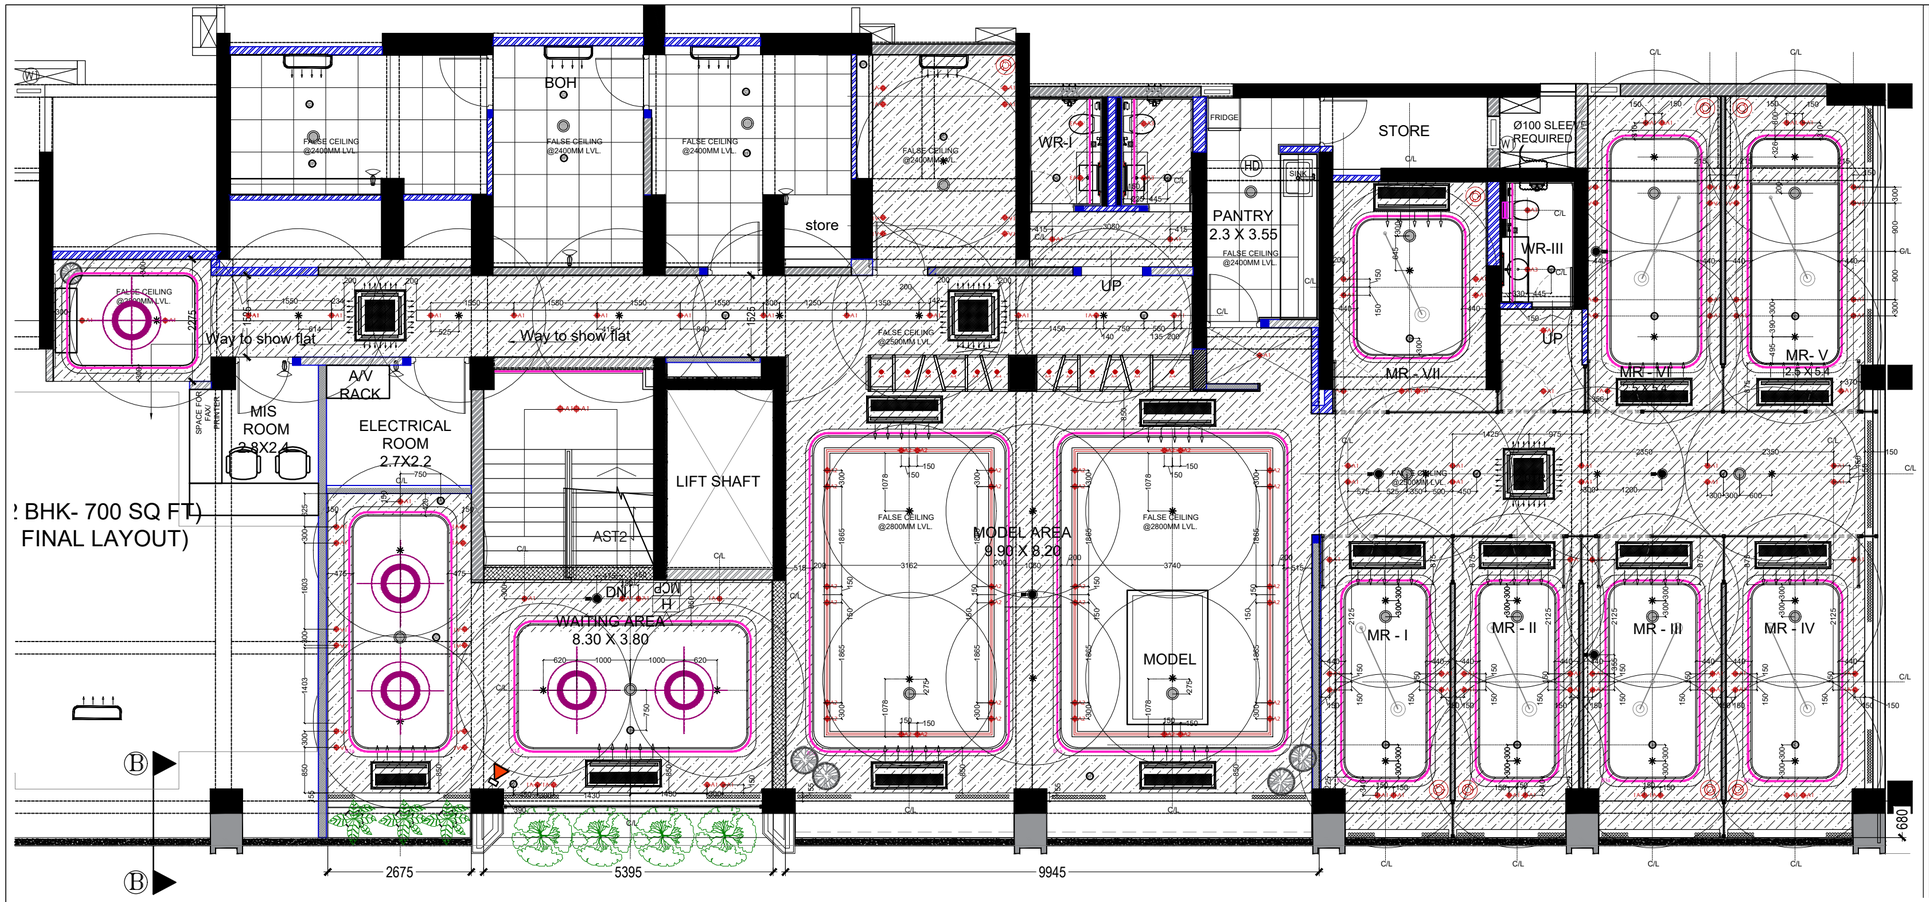


FIRST FLOOR RCP LAYOUT

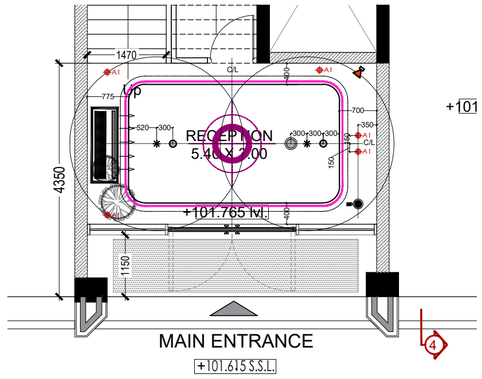

GROUND FLOOR RCP LAYOUT

Acme Ozone Genral Lights						
No	Code	Specs	Watts	Degree	IP Rating	Light color
1	A-1	CEILING RECESSED ADJUSTABLE LED SPOTLIGHT - NON DIMMABLE	10 watts	36	IP -20	3000K
2	A-2	LED NON DIMMABLE CEILING RECESSED TRACKLIGHTS - WITH TRACKS	10 watts	36	IP -20	3000K
3	A-3	CEILING RECESSED LED DOWNLIGHT - NON DIMMABLE	10 watts	24	IP -45	3000K
4	B1	LED STRIP ALONG WITH DRIVER AND ALUMINIUM CASING	12 wat/mtr		IP -44	3000K

LEGEND FOR RCP

- FALSE CEILING @2800MM LVL.
- FALSE CEILING @2500MM LVL.
- DECORATIVE LIGHT
- AC GRILL
- A1 — SPOT LIGHT
- 600mm X 600mm PANEL LIGHT
- 1 INCH SPOTS
- INDIRECT COVE LIGHT
- A2 — TRACK LIGHT
- CCTV CAMERA
- CEILING SPEAKER
- WIFI POINT
- MS — MOTION SENSOR
- EXHAUST AIR GRILL
- Omni Antenna (Mobile Antenna)
- ONE WAY CASSETTE AC
- SD — SMOKE DETECTOR
- PLY SUPPORT INSIDE CEILING

NOTE:-
- MR GRADE CEILING TO BE CONSIDERED IN B.O.H. AREAS.
- PLY SUPPORT TO BE GIVEN INSIDE CEILING FOR DECORATIVE LIGHT SUPPORT.

DRAWING TITLE

RCP LAYOUT

KEY PLAN:

CONSULTANTS

CONSULTANT	CONSULTANT	CONSULTANT

PROJECT TITLE

LODHA ACME OZONE SALES GALLERY

ARCHITECTS

REVISION INDEX

REV NO	DATE	DESCRIPTION
R1	18-07-2021	

DRG TITLE

AO-SG-RCP

RCP LAYOUT

DRAWN	SCALE	DATE	BLOCK.NO
H.B	1:100 / A2	18-07-2021	DD
NORTH	**CHECKED**	**REV NO**	**DRG. NO**
	VD	R1	AO-SG-1.03