NEWARCH LANDSCAPES LLP
we shape open spaces

Submission

Project: 1334-Acme Ozone

Date: 17 Nov 2022 19:48

Submission Code

1334-CD-03-R0-GROUND

To:
gauri.kulkarni@lodhagroup.com;

CC:
asmita@kapl.in; sushant.patil@lodhagroup.com;

Comments/Remarks:
Contents: Design options for the ground
Purpose: Review, acceptance and further coordination

Transmittal

Title	Sheet No	Description
CONCEPT DESIGN	01-02	Two options

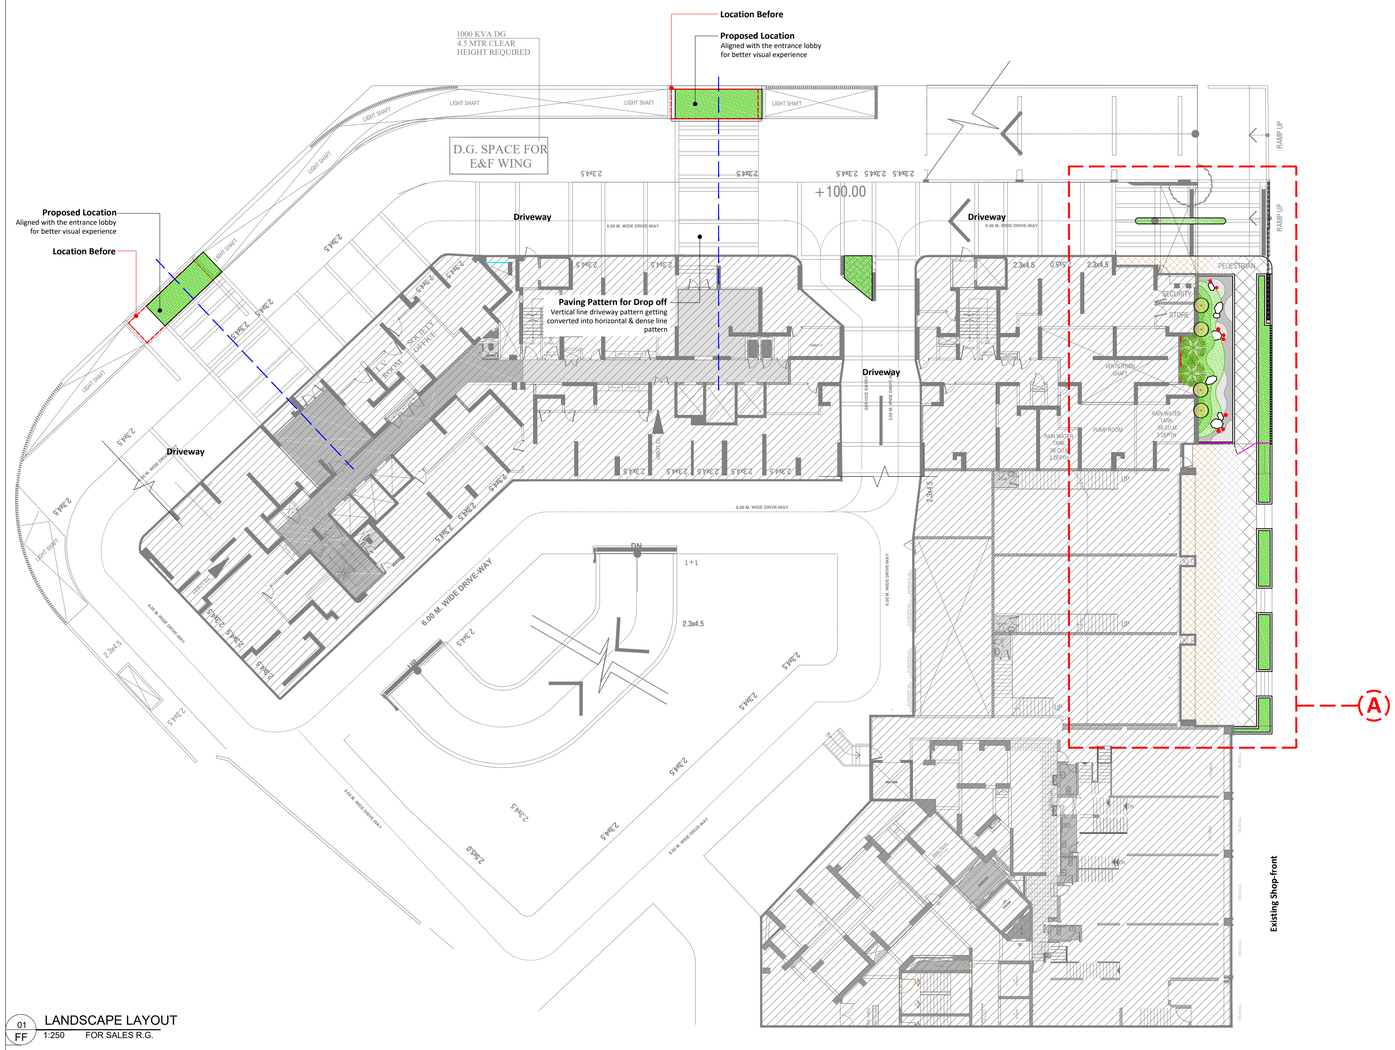
Support Files :

1334-CD-03-R0.dwg

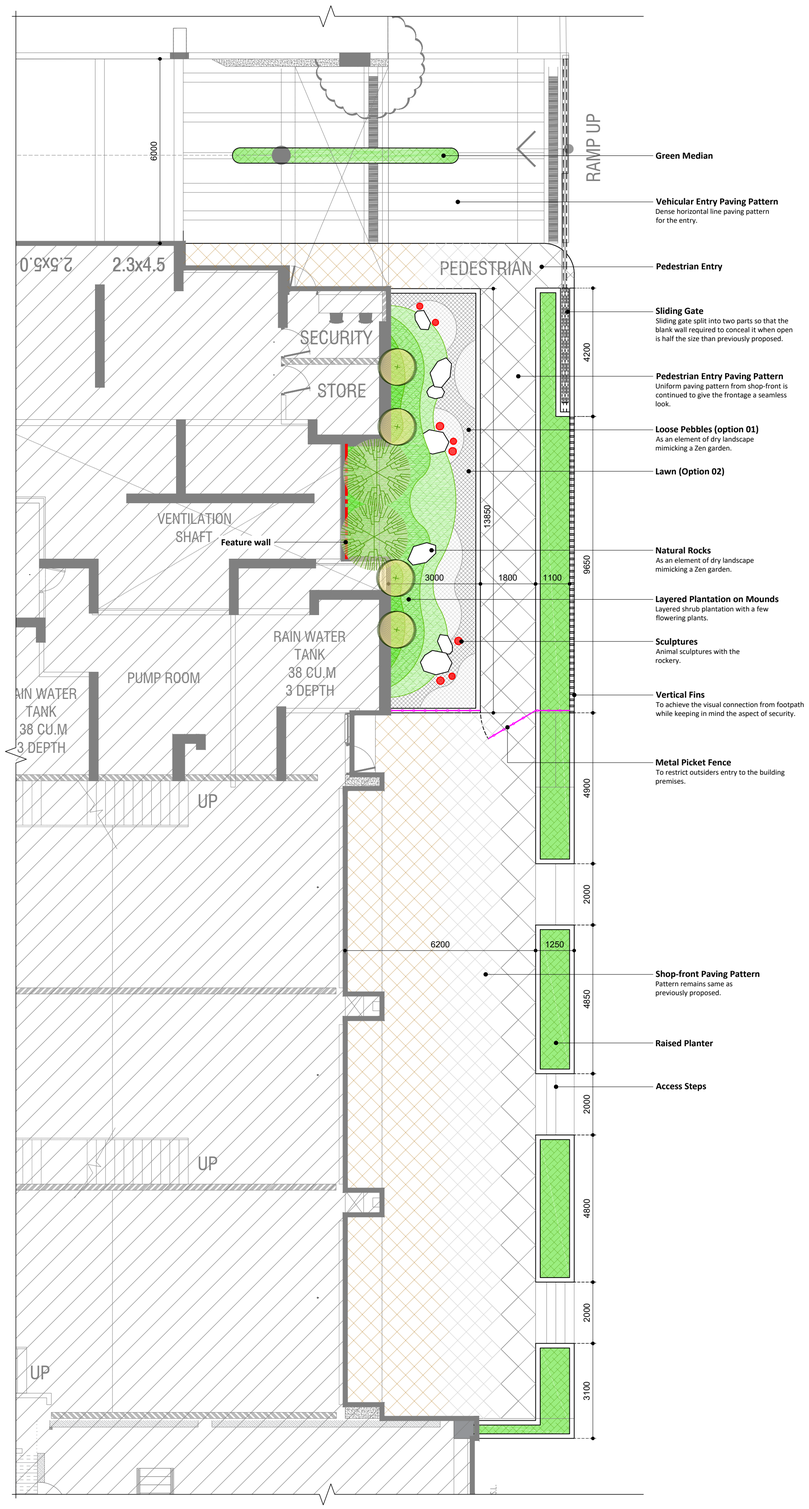
Submission Directory

Latest submission records for all project phases

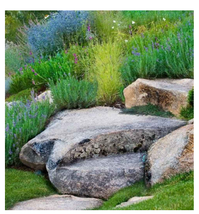
Phase	Submissions	
00-MASTER		
01-SALES RG	W1-R1.2 23 Feb 2022 21:05	
03-GROUND	CD-03-R0 17 Nov 2022 19:48	
02-PODIUM	50S-02-R1 17 Sep 2022 19:07	

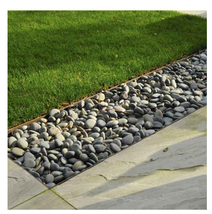


01 FF LANDSCAPE LAYOUT
1:250 FOR SALES R.G.



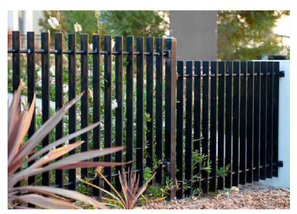
01 GG PLAN AT - A
1:100 OPTION 01 -BUILDING NO 07 ROOFTOP


Natural rock as an element of dry landscape mimicking Zen garden.


Layered loose pebbles as an element of dry landscape mimicking Zen garden.

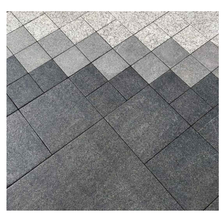


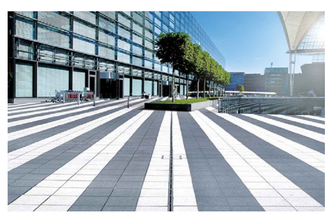
Small human sculptures taking reference from Zen garden or small rabbit sculptures


Metal fence continued as vertical fins for the aspect of security


Tall shrub plantation in front of the entrance lobby.


Hanging light element in front of the entrance lobby.


Paving pattern for the shop front.
(Pattern remains same as previously proposed)

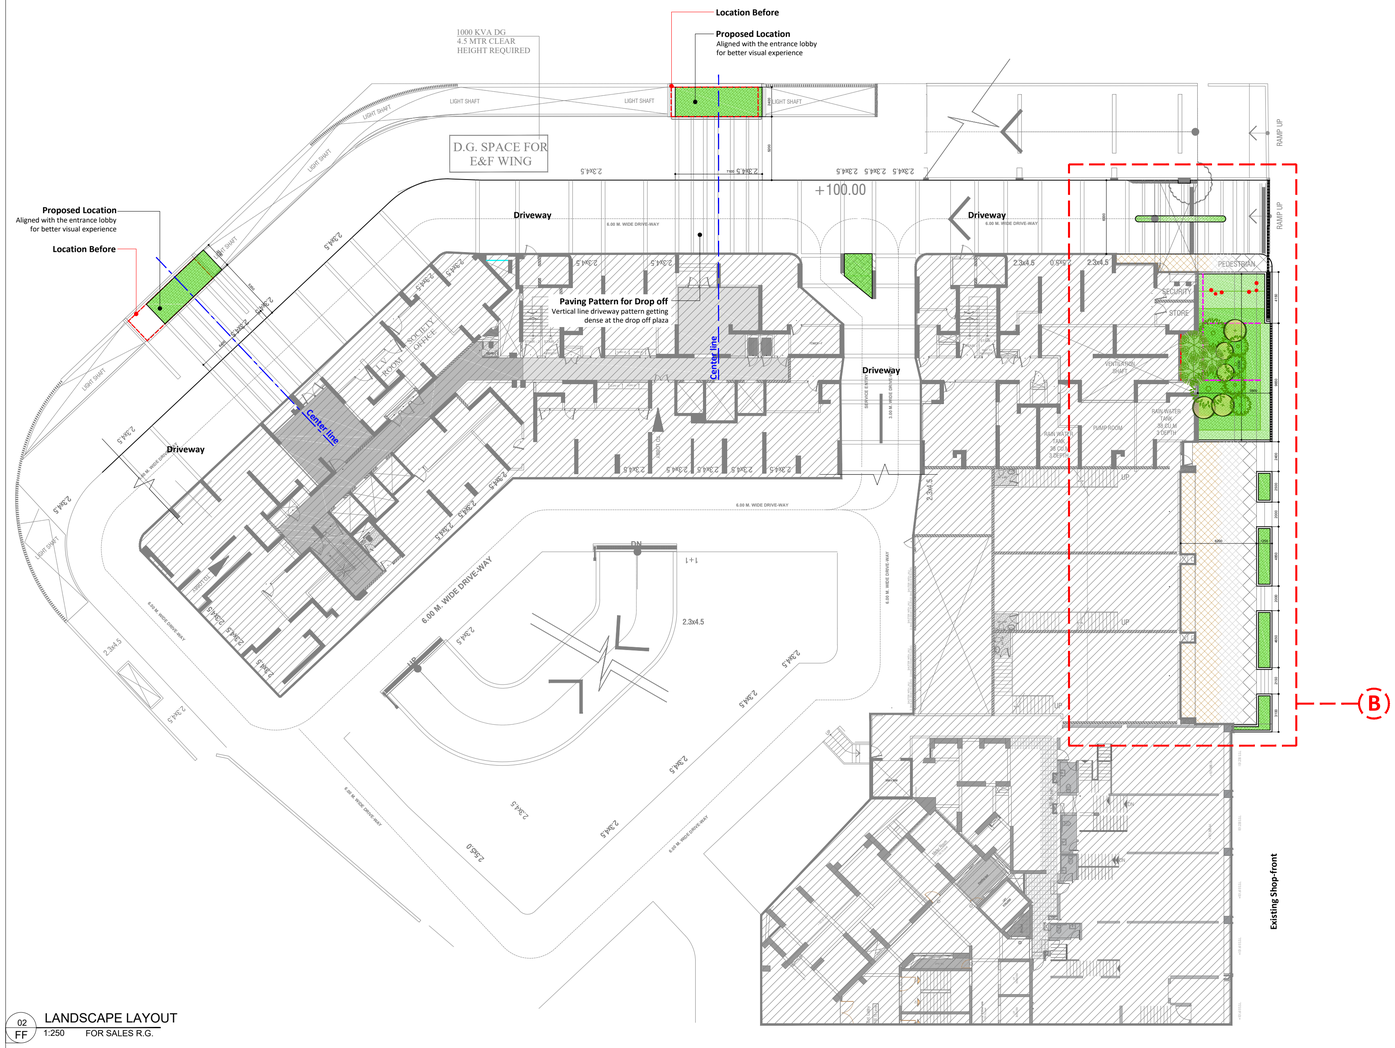

Paving pattern for the internal driveway.

ACME OZONE - Option 01

SALES R.G. LAYOUT

16.11.2022
1334-CD-03-R0

NEWARCH LANDSCAPES LLP
WE SHAPE OPEN SPACES



02 FF LANDSCAPE LAYOUT
1:250 FOR SALES R.G.


Layered tropical dense plantation.

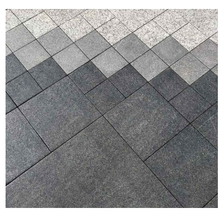


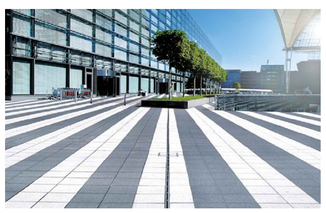

Tall metal bird sculptures.

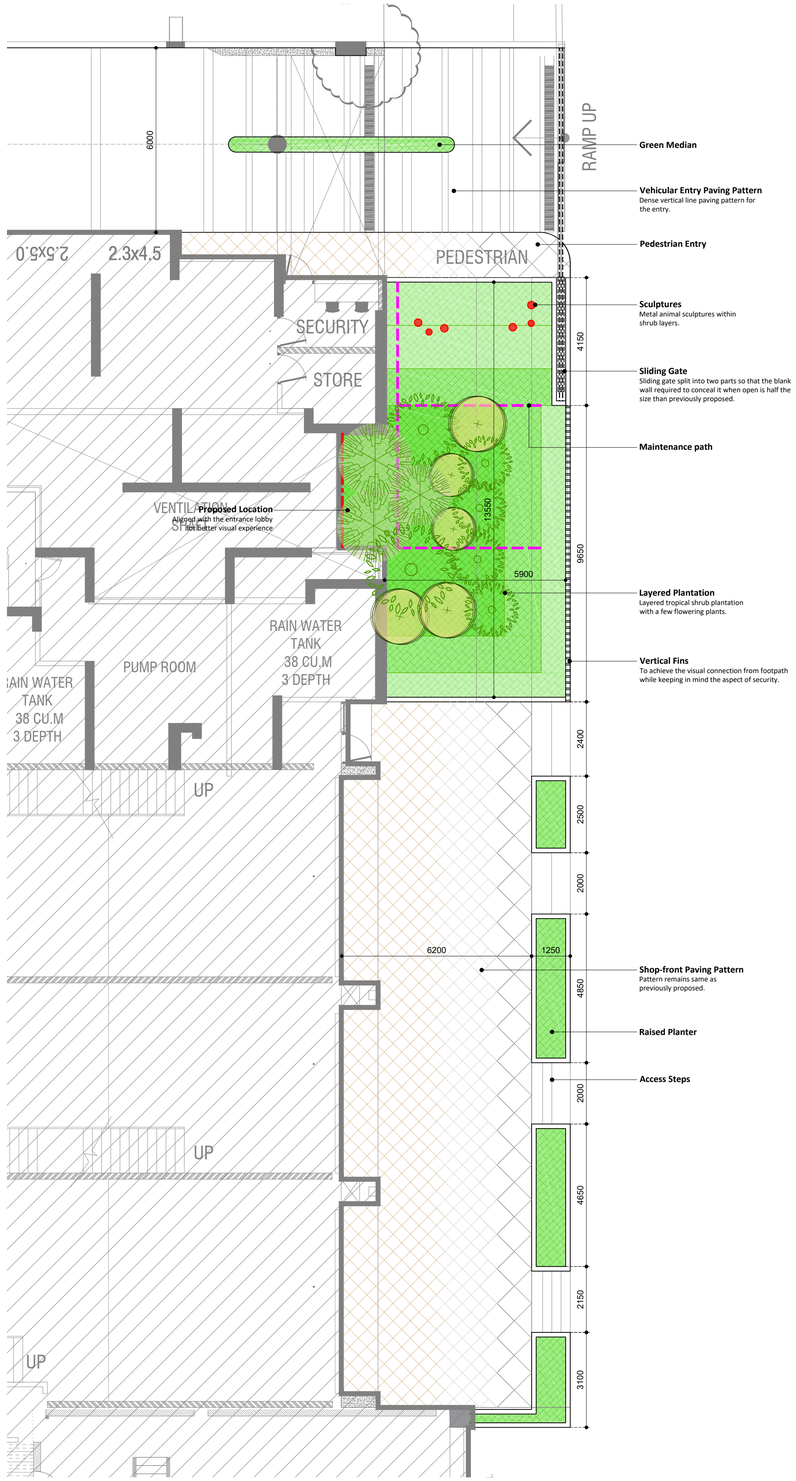

Metal fence continued as vertical fins
for the aspect of security.


Tall shrub plantation in front of the entrance lobby.


Hanging light element in
front of the entrance lobby.


Paving pattern for the shop front.
(Pattern remains same as previously proposed)


Paving pattern for the internal driveway.



02 GG PLAN AT - B
1:100 OPTION 01 -BUILDING NO 07 ROOFTOP

ACME OZONE - Option 02

SALES R.G. LAYOUT

NORTH

16.11.2022
1334-CD-03-R0

NEWARCH® LANDSCAPES LLP
WE SHAPE OPEN SPACES