7.5M. WIDE OPEN TO SKY RAMP

02C | EXTENDED PODIUM
FL + 112.05
TS + 111.65

(02C03) EDGE PLANTATION
FL + 112.25
SO + 112.20

(02C04) LEDGE SEATING
FL + 112.50

(02C05) WALKWAY
FL + 112.05
TS + 111.65

(02C06) GREEN BUFFER
FL + 112.25
SO + 112.20

(02C09) TREE PLANTER
FL + 112.95
SO + 112.85
TS + 111.65

SO + 112.15

(02C01) TODDLERS PLAY
FL + 112.20

(02C02) SPILLOVER DECK
FL + 112.20

(02C07) PRIVATE DECKS
FL + 112.20

(02C08) PRIVATE LAWN

(02C10) PARTY DECK
FL + 112.05
TS + 111.65

STILT
TS + 112.25

(02A10) PLANTER BED
FL + 112.35
SO + 112.30
TS + 111.65

SO + 112.00
TS + 111.65

(02A01) CONNECTING WALKWAY
FL + 112.05
TS + 111.65

(02B07) PLANTER BED
FL + 112.35
SO + 112.30
TS + 111.65

(02A10) PLANTER BED
FL + 112.25
SO + 112.20

(02B05) PLAY LAWN
SO + 112.00
TS + 111.65

(02B09) POTTED TREE

(02B01) KIDS PLAY AREA
FL + 112.05
TS + 111.65

(02B06) TREE PLANTER

02B | PLAY SPACE
FL + 112.05
TS + 111.65

(02B08) DRAIN CHANNEL

(02A04) TREE SEATING
FL + 112.50

(02A02) SPILLOVER LAWN
SO + 112.00
TS + 111.65

(02A05) LOOSE SEATS

(02B02) KIDS PLAY EQUIPMENTS

(02B03) TREE SEATING

(02B04) FLOOR GAMES

(02B13) LOOSE SEATS

(02A11) DRAIN CHANNEL

(02A01) CONNECTING WALKWAY
FL + 112.05
TS + 111.65

FL + 112.05
TS + 111.65

(02A09) TREE PLANTER
FL + 112.95
SO + 112.85
TS + 111.65

EXPANSION JOINT LINE (INDICATIVE)

SO + 112.00
TS + 111.65

(02A06) STEPS

EXPANSION JOINT LINE (INDICATIVE)

(02A03) LEISURE LAWN (artificial lawn)
FL + 111.85
TS + 111.65

(02A05) LOOSE CUBE

02A | TRANSITION PLAZA
FL + 111.85
TS + 111.65

(02B07) PLANTER BED
FL + 112.35
SO + 112.30
TS + 111.65

FL + 112.05

RAMP

FL + 111.60
TS + 111.45

(02A08) ALFRESCO SEATING

(02A01) CONNECTING WALKWAY
FL + 111.85
TS + 111.65

RAMP

FL + 111.60
TS + 111.45

(D)	WASTE BIN
	CAUTIONARY SIGNAGE
	DIRECTIVE SIGNAGE
	FIRE TENDER LINE

GENERAL NOTES

1. THIS DRAWING IS THE SOLE PROPERTY OF NEWARCH(R) LANDSCAPES LLP. AND SHALL NOT BE COPIED OR DUPLICATED WITHOUT THE PERMISSION OF THE ARCHITECT.
2. DRAWING MUST NOT BE SCALED.
3. ANY DISCREPANCIES IN DRAWING SHALL BE BROUGHT TO THE ARCHITECT'S NOTICE BEFORE EXECUTION.
4. ALL DIMENSIONS & LEVELS SHALL BE CHECKED ON SITE PRIOR TO CONSTRUCTION WORK COMMENCING.
5. ALL LANDSCAPE DRAWINGS TO BE READ IN CONJUNCTION WITH ENGINEERS DRAWING AND SPECIFICATION.
6. ALL DRAWINGS TO BE READ IN CONJUNCTION WITH THE LANDSCAPE SPECIFICATION.
7. ANY DISCREPANCY CONCERNING THE DRAWING SHOULD BE REFERRED TO THE CLIENT REPRESENTATIVE AND LANDSCAPE ARCHITECT.
8. ALL DIMENSIONS ARE IN MILLIMETERS UNLESS NOTED OTHERWISE.
9. ALL LEVELS ARE IN METERS UNLESS NOTED OTHERWISE.
10. CONTRACTOR TO ENSURE THAT HE HAS ALL LATEST LEVELS INFORMATION AND TO COMPLETE INTERFACE AS AGREED WITH EMPLOYERS REPRESENTATIVE.

	HARDSCAPE AREA		SOFTSCAPE AREA
	SHRUB PLANTATION		BRICK WALL
	LAWN AREA		SIPOREX FILLING
	WATER		25MM DRAIN BOARD
	R.C.C		COURSE SAND (25MM)
	P.C.C & C.C.COPING		
	BRICK BAT COBA,WATERPROOFING+ SCREEDING TO ACHIEVE SLOPE		
PH	PHASE LINE		FL- FINISH LVL.
ZL	ZONE LINE		SO- SOIL LVL.
	DESIGN CENTER LINE		WL- WATER LVL.
LP	LIGHT LOOPING		BL- BOTTOM LVL.
	GEOTEXTILE CLOTH		TS- TOP OF SLAB
	CHEMICAL WATERPROOFING		

NORTH

KEY PLAN

PROJECT
ACME OZONE
AT THANE

REFEREED DRAWINGS/DOCUMENTS
1. 2022 07 15_ PODIUM PLANS, DATED 15TH JUL 2022.

NEWARCH LANDSCAPES LLP
202-203, GOKARN,OPP ADITYA BANQUETS, R.M. BHATTAD MARG, HARIDAS NAGAR, BORIVALI (W), MUMBAI- 400 091. MAHARASHTRA [INDIA]
+ 91 22 2833 7173, + 91 22 2898 2904
admin@newarchllp.com

LAST SAVED	CHECKED BY	LAST MODIFIED BY
26-Jun-23	ASHNI	BIPIN

DRAWING NO
1334-100S-02-R0


SHEET NO
01

SHEET TITLE
C.L.D.P


FOR CONSULTANT 29 June 2023

PAPER SIZE A1 : 23"X32"


01 KZ C.L.D.P. AND LEVEL PLAN
1:150 FOR PODIUM R.G.

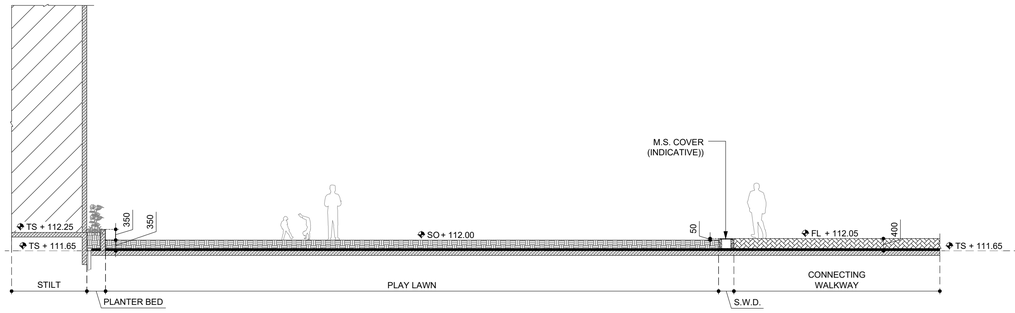


02 KL SECTION
1:100 THROUGH PLAY LAWN

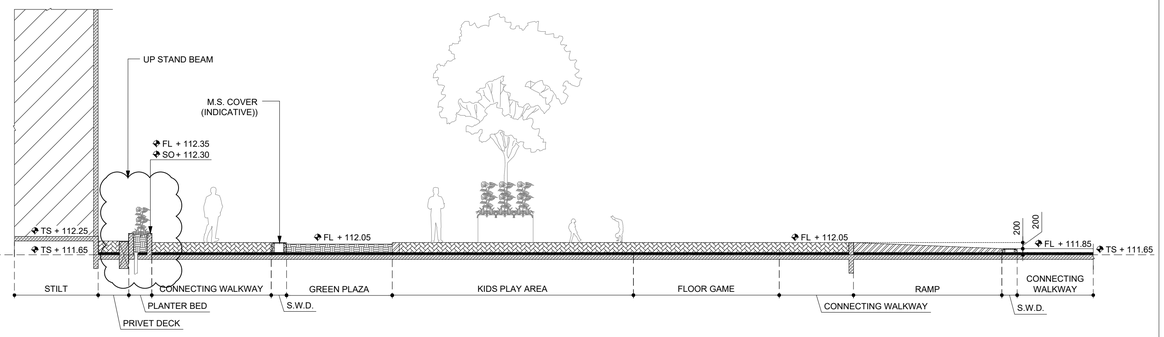


02 MN SECTION
1:100 THROUGH KIDS PLAY AREA AND FLOOR GAME AISLE

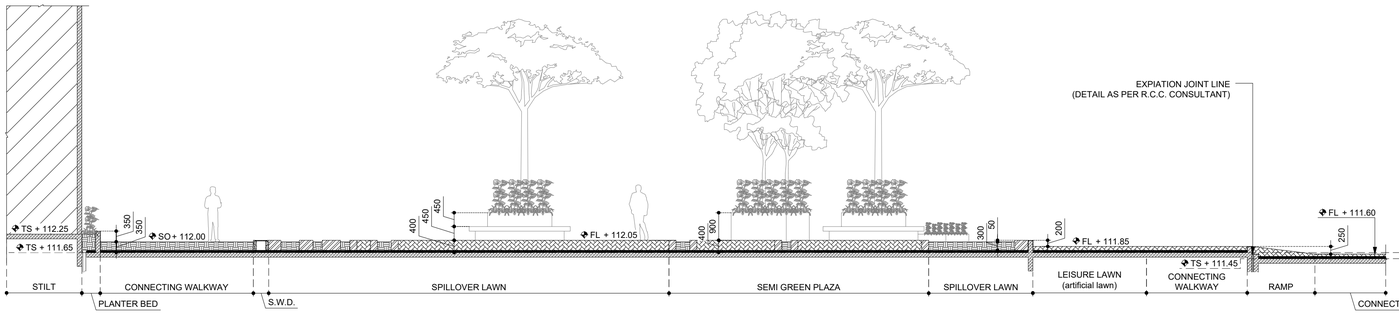


02 OQ SECTION
1:100 THROUGH SPILLOVER LAWN AND SEMI GREEN PLAZA

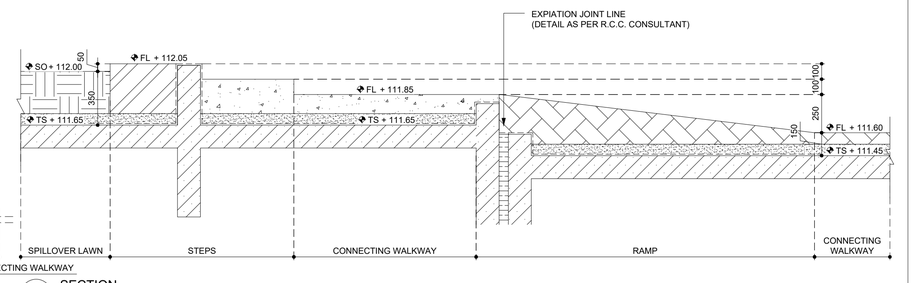


02 RR SECTION
1:20 THROUGH RAMP

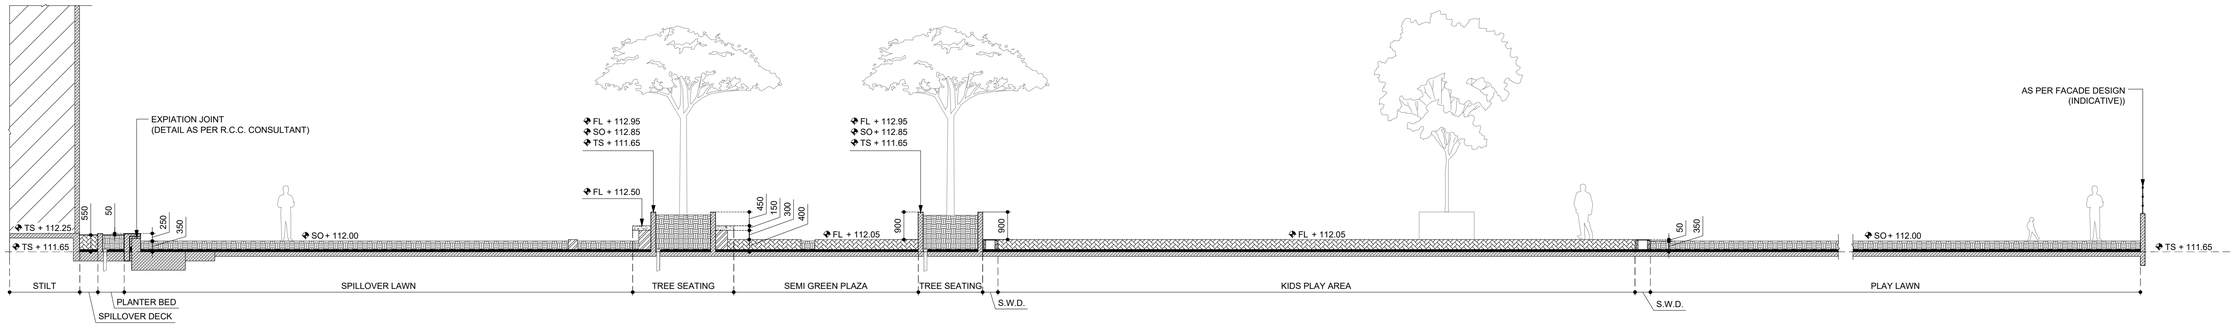


02 SV SECTION
1:100 THROUGH SPILLOVER LAWN AND KIDS PLAY AREA

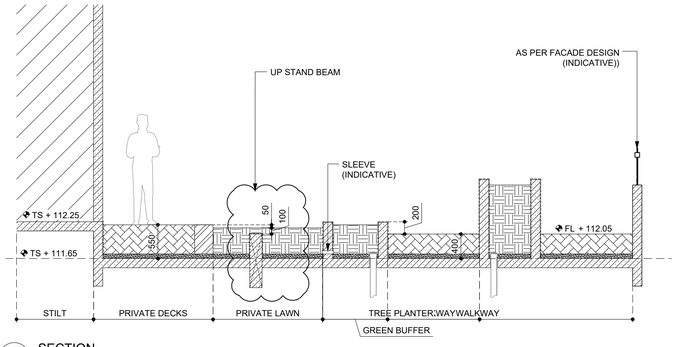

02 WW SECTION
1:50 THROUGH EXTENDED PODIUM

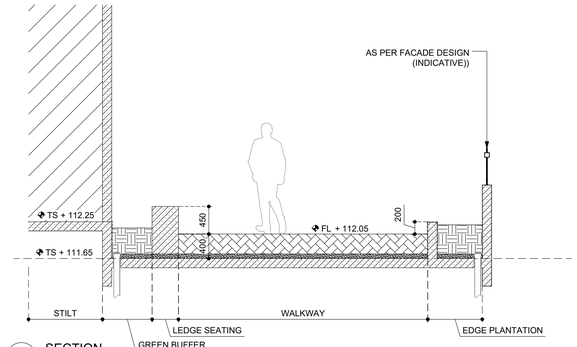

02 YY SECTION
1:50 THROUGH EXTENDED PODIUM

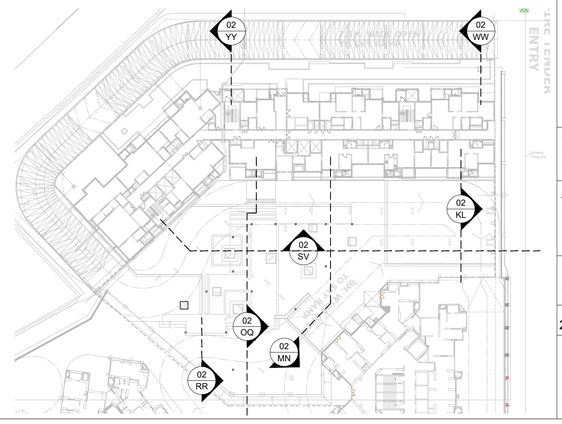

GENERAL NOTES

1. THIS DRAWING IS THE SOLE PROPERTY OF NEWARCH(R) LANDSCAPES LLP AND SHALL NOT BE COPIED OR DUPLICATED WITHOUT THE PERMISSION OF THE ARCHITECT.
2. DRAWING MUST NOT BE SCALED.
3. ANY DISCREPANCIES IN DRAWING SHALL BE BROUGHT TO THE ARCHITECT'S NOTICE BEFORE EXECUTION.
4. ALL DIMENSIONS & LEVELS SHALL BE CHECKED ON SITE PRIOR TO CONSTRUCTION WORK COMMENCING.
5. ALL LANDSCAPE DRAWINGS TO BE READ IN CONJUNCTION WITH ENGINEERS DRAWING AND SPECIFICATION.
6. ALL DRAWINGS TO BE READ IN CONJUNCTION WITH THE LANDSCAPE SPECIFICATION.
7. ANY DISCREPANCY CONCERNING THE DRAWING SHOULD BE REFERRED TO THE CLIENT REPRESENTATIVE AND LANDSCAPE ARCHITECT.
8. ALL DIMENSIONS ARE IN MILLIMETERS UNLESS NOTED OTHERWISE.
9. ALL LEVELS ARE IN METERS UNLESS NOTED OTHERWISE.
10. CONTRACTOR TO ENSURE THAT HE HAS ALL LATEST LEVELS INFORMATION AND TO COMPLETE INTERFACE AS AGREED WITH EMPLOYERS REPRESENTATIVE.

	HARDSCAPE AREA		SOFTSCAPE AREA
	SHRUB PLANTATION		BRICK WALL
	LAWN AREA		SIPOREX FILLING
	WATER		25MM DRAIN BOARD
	R.C.C		COURSE SAND (25MM)
	P.C.C & C.C.COPING		
	BRICK BAT COBA WATERPROOFING+ SCREEDING TO ACHIEVE SLOPE		
PH	PHASE LINE		FL- FINISH LVL.
Z	ZONE LINE		SO- SOIL LVL.
	DESIGN CENTER LINE		WL- WATER LVL.
LP	LIGHT LOOPING		BL- BOTTOM LVL.
	GEOTEXTILE CLOTH		TS- TOP OF SLAB
	CHEMICAL WATERPROOFING		

NORTH

KEY PLAN

PROJECT

ACME OZONE
AT THANE

REFEREED DRAWINGS/DOCUMENTS

1. 2022 07 15_ PODIUM PLANS, DATED 15TH JUL 2022.

NEWARCH LANDSCAPES LLP
202-203, GOKARN,OPP ADITYA BANQUETS, R.M. BHATTAD MARG, HARIDAS NAGAR, BORIVALI (W), MUMBAI- 400 091. MAHARASHTRA (INDIA).
+ 91 22 2833 7173, + 91 22 2898 2904
admin@newarchlp.com

LAST SAVED	CHECKED BY	LAST MODIFIED BY
26-Jun-23	ASHNI	BIPIN

DRAWING NO
1334-100S-02-R0

SHEET NO
02

SHEET TITLE
SECTION

FOR CONSULTANT 26th June 2023

PAPER SIZE: A1 20X72



03 LIGHTING PLAN
KZ 1:150 FOR PODIUM R.G.

LIGHTING SCHEDULE			
SYMBOL	TAG	TYPE	QUANTITY
	L-01	WALL MOUNTED LIGHT	10
	L-02	COLUMN LIGHT	15
	L-03	SPIKE LIGHT	20
	L-04	FLOOD LIGHT	03
	L-05	IN-GROUND LUMINAIRES	05
	L-06	LINEAR LIGHT	70 RMT
	L-07	BOLLARD LIGHT	20
	L-08	LIGHT POINT + SOCKET	17

NOTE :-
1. ALL LIGHT BLOCK SHOWN IN THE DWGS. ARE INDICATIVE ONLY.
2. SPIKE FOCUS LIGHTS ADJUST AS PER TREE BLOCK'S.
3. KINDLY FOLLOW PRODUCT & SPECIFICATION FOR FURTHER DETAIL.

FIRE TENDER LINE

GENERAL NOTES
1. THIS DRAWING IS THE SOLE PROPERTY OF NEWARCH(R) LANDSCAPES LLP AND SHALL NOT BE COPIED OR DUPLICATED WITHOUT THE PERMISSION OF THE ARCHITECT.
2. DRAWING MUST NOT BE SCALED.
3. ANY DISCREPANCIES IN DRAWING SHALL BE BROUGHT TO THE ARCHITECT'S NOTICE BEFORE EXECUTION.
4. ALL DIMENSIONS & LEVELS SHALL BE CHECKED ON SITE PRIOR TO CONSTRUCTION WORK COMMENCING.
5. ALL LANDSCAPE DRAWINGS TO BE READ IN CONJUNCTION WITH ENGINEERS DRAWING AND SPECIFICATION.
6. ALL DRAWINGS TO BE READ IN CONJUNCTION WITH THE LANDSCAPE SPECIFICATION.
7. ANY DISCREPANCY CONCERNING THE DRAWING SHOULD BE REFERRED TO THE CLIENT REPRESENTATIVE AND LANDSCAPE ARCHITECT.
8. ALL DIMENSIONS ARE IN MILLIMETERS UNLESS NOTED OTHERWISE.
9. ALL LEVELS ARE IN METERS UNLESS NOTED OTHERWISE.
10. CONTRACTOR TO ENSURE THAT HE HAS ALL LATEST LEVELS INFORMATION AND TO COMPLETE INTERFACE AS AGREED WITH EMPLOYERS REPRESENTATIVE.

	HARDSCAPE AREA		SOFTSCAPE AREA
	SHRUB PLANTATION		BRICK WALL
	LAWN AREA		SIPOREX FILLING
	WATER		25MM DRAIN BOARD
	R.C.C		COURSE SAND (25MM)
	P.C.C & C.C.COPING		
	BRICK BAT COBA,WATERPROOFING+ SCREEDING TO ACHIEVE SLOPE		
PH	PHASE LINE	FL	FL- FINISH LVL.
ZL	ZONE LINE	SO	SO- SOIL LVL.
	DESIGN CENTER LINE	WL	WL- WATER LVL.
LP	LIGHT LOOPING	BL	BL- BOTTOM LVL.
	GEOTEXTILE CLOTH	TS	TS- TOP OF SLAB
	CHEMICAL WATERPROOFING		

NORTH

KEY PLAN

PROJECT
ACME OZONE
AT THANE

REFEREED DRAWINGS/DOCUMENTS
1. 2022 07 15_ PODIUM PLANS, DATED 15TH JUL 2022.

NEWARCH LANDSCAPES LLP
202-203, GOKARN,OPP ADITYA BANQUETS, R.M. BHATTAD MARG, HARIDAS NAGAR, BORIVALI (W), MUMBAI- 400 091. MAHARASHTRA (INDIA)
+ 91 22 2833 7173, + 91 22 2898 2904
admin@newarchlp.com

LAST SAVED	CHECKED BY	LAST MODIFIED BY
26-Jun-23	ASHNI	BIPIN

DRAWING NO
1334-100S-02-R0

SHEET NO
03

SHEET TITLE
LIGHTING PLAN

FOR CONSULTANT 26-June-2023

PAPER SIZE A1 (841X594)



04 KZ — SUB-SOIL DRAINAGE PLAN
1:150 FOR PODIUM R.G.

NOTE:
ALL SLOPES, INVERT LEVELS AS PER MEP SHOP DRAWINGS.
ALL SLEEVE LOCATION AS PER COLUMN BEAM GRID.

04 ZZ — TYPICAL DRAINAGE SECTION
1:20 FOR SLEEVE

PUDDLE FLANGE
(SIZE AS PER CONSULTANT)

GEOTEXTILE CLOTH

LEGEND	SYMBOL
RIDGE LINE	RL
SUB-SOIL SLOPE DIRECTION	
CORE CUT (SIZE AS PER M.E.P SHOP DRAWINGS)	

NOTE:
1. ALL SLOPES, INVERT LEVELS AS PER MEP SHOP DRAWINGS.
2. ALL CHAMBERS SIZES & IT'S COVER DETAIL AS PER MEP SHOP DRAWINGS.
3. ALL PIPE SIZES AS PER MEP SHOP DRAWINGS.

FIRE TENDER LINE

GENERAL NOTES
1. THIS DRAWING IS THE SOLE PROPERTY OF NEWARCH(R) LANDSCAPES LLP. AND SHALL NOT BE COPIED OR DUPLICATED WITHOUT THE PERMISSION OF THE ARCHITECT.
2. DRAWING MUST NOT BE SCALED.
3. ANY DISCREPANCIES IN DRAWING SHALL BE BROUGHT TO THE ARCHITECT'S NOTICE BEFORE EXECUTION.
4. ALL DIMENSIONS & LEVELS SHALL BE CHECKED ON SITE PRIOR TO CONSTRUCTION WORK COMMENCING.
5. ALL LANDSCAPE DRAWINGS TO BE READ IN CONJUNCTION WITH ENGINEERS DRAWING AND SPECIFICATION.
6. ALL DRAWINGS TO BE READ IN CONJUNCTION WITH THE LANDSCAPE SPECIFICATION.
7. ANY DISCREPANCY CONCERNING THE DRAWING SHOULD BE REFERRED TO THE CLIENT REPRESENTATIVE AND LANDSCAPE ARCHITECT.
8. ALL DIMENSIONS ARE IN MILLIMETERS UNLESS NOTED OTHERWISE.
9. ALL LEVELS ARE IN METERS UNLESS NOTED OTHERWISE.
10. CONTRACTOR TO ENSURE THAT HE HAS ALL LATEST LEVELS INFORMATION AND TO COMPLETE INTERFACE AS AGREED WITH EMPLOYERS REPRESENTATIVE.

	HARDSCAPE AREA		SOFTSCAPE AREA
	SHRUB PLANTATION		BRICK WALL
	LAWN AREA		SIPOREX FILLING
	WATER		25MM DRAIN BOARD
	R.C.C		COURSE SAND (25MM)
	P.C.C & C.C COPING		
	BRICK BAT COBA WATERPROOFING+ SCREEDING TO ACHIEVE SLOPE		
PH	PHASE LINE	FL	FL- FINISH LVL.
ZL	ZONE LINE	SL	SO- SOIL LVL.
	DESIGN CENTER LINE	WL	WL- WATER LVL.
LP	LIGHT LOOPING	BL	BL- BOTTOM LVL.
	GEOTEXTILE CLOTH	TS	TS- TOP OF SLAB
	CHEMICAL WATERPROOFING		

NORTH

KEY PLAN

PROJECT
ACME OZONE
AT THANE

REFEREED DRAWINGS/DOCUMENTS
1. 2022 07 15_ PODIUM PLANS, DATED 15TH JUL 2022.


NEWARCH LANDSCAPES LLP
202-203, GOKARN,OPP ADITYA BANQUETS, R.M. BHATTAD MARG, HARIDAS NAGAR, BORIVALI (W), MUMBAI- 400 091. MAHARASHTRA (INDIA).
+ 91 22 2833 7173, + 91 22 2808 2904
admin@newarchlp.com

LAST SAVED	CHECKED BY	LAST MODIFIED BY
26-Jun-23	ASHNI	BIPIN

DRAWING NO
1334-100S-02-R0
SHEET NO
04
SHEET TITLE
SUB-SOIL DRAINAGE PLAN

ISSUE FOR ADVANCE 26-June-2023

PAPER SIZE A1 : 2012

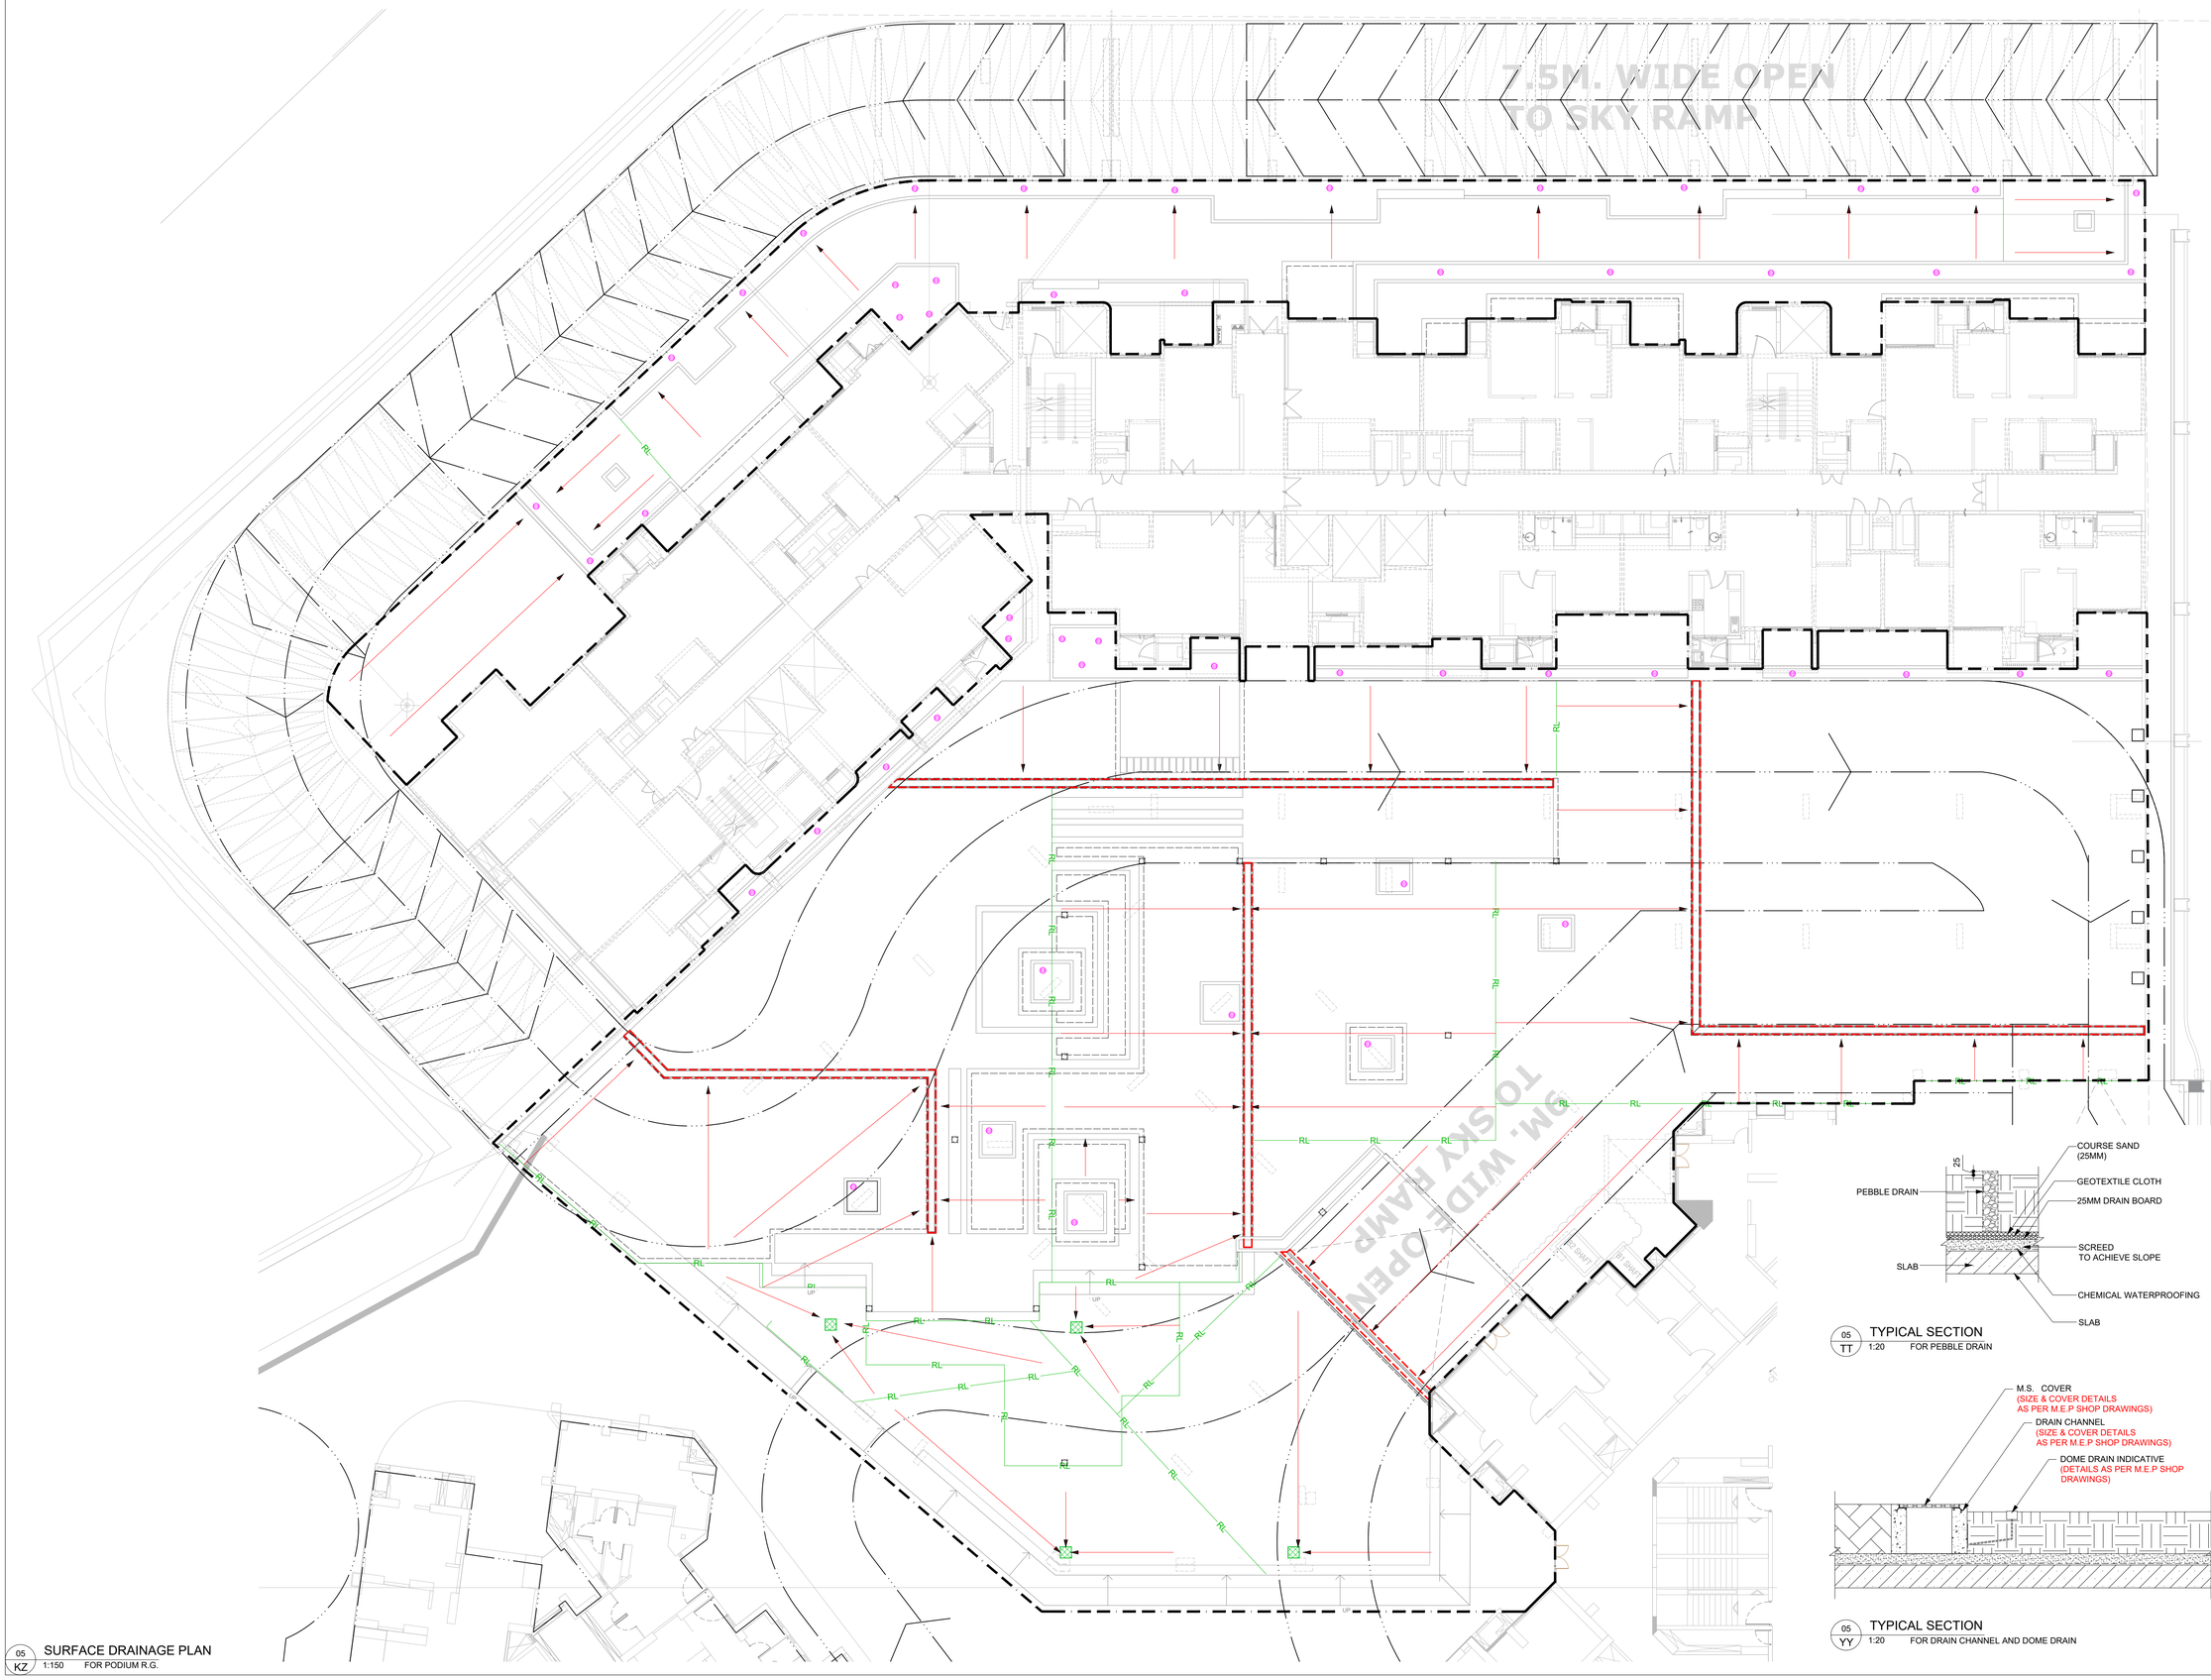

05 KZ — SURFACE DRAINAGE PLAN
1:150 FOR PODIUM R.G.

LEGEND	SYMBOL
RIDGE LINE	RL
SURFACE SLOPE DIRECTION IN PLANTER BOX	
S.S JALI (SIZE & COVER DETAILS AS PER M.E.P SHOP DRAWINGS)	
PEBBLE DRAIN	

NOTE:
1. ALL SLOPES, INVERT LEVELS AS PER MEP SHOP DRAWINGS.
2. ALL CHAMBERS SIZES & IT'S COVER DETAIL AS PER MEP SHOP DRAWINGS.
3. ALL PIPE SIZES AS PER MEP SHOP DRAWINGS.

FIRE TENDER LINE

GENERAL NOTES
1. THIS DRAWING IS THE SOLE PROPERTY OF NEWARCH(R) LANDSCAPES LLP AND SHALL NOT BE COPIED OR DUPLICATED WITHOUT THE PERMISSION OF THE ARCHITECT.
2. DRAWING MUST NOT BE SCALED.
3. ANY DISCREPANCIES IN DRAWING SHALL BE BROUGHT TO THE ARCHITECT'S NOTICE BEFORE EXECUTION.
4. ALL DIMENSIONS & LEVELS SHALL BE CHECKED ON SITE PRIOR TO CONSTRUCTION WORK COMMENCING.
5. ALL LANDSCAPE DRAWINGS TO BE READ IN CONJUNCTION WITH ENGINEERS DRAWING AND SPECIFICATION.
6. ALL DRAWINGS TO BE READ IN CONJUNCTION WITH THE LANDSCAPE SPECIFICATION.
7. ANY DISCREPANCY CONCERNING THE DRAWING SHOULD BE REFERRED TO THE CLIENT REPRESENTATIVE AND LANDSCAPE ARCHITECT.
8. ALL DIMENSIONS ARE IN MILLIMETERS UNLESS NOTED OTHERWISE.
9. ALL LEVELS ARE IN METERS UNLESS NOTED OTHERWISE.
10. CONTRACTOR TO ENSURE THAT HE HAS ALL LATEST LEVELS INFORMATION AND TO COMPLETE INTERFACE AS AGREED WITH EMPLOYERS REPRESENTATIVE.

	HARDSCAPE AREA		SOFTSCAPE AREA
	SHRUB PLANTATION		BRICK WALL
	LAWN AREA		SIPOREX FILLING
	WATER		25MM DRAIN BOARD
	R.C.C		COURSE SAND (25MM)
	P.C.C & C.C.COPING		
	BRICK BAT COBA,WATERPROOFING+ SCREEDING TO ACHIEVE SLOPE		
PH	PHASE LINE		FL- FINISH LVL.
ZL	ZONE LINE		SO- SOIL LVL.
	DESIGN CENTER LINE		WL- WATER LVL.
LIP	LIGHT LOOPING		BL- BOTTOM LVL.
	GEOTEXTILE CLOTH		TS- TOP OF SLAB
	CHEMICAL WATERPROOFING		

05 TT — TYPICAL SECTION
1:20 FOR PEBBLE DRAIN

05 YY — TYPICAL SECTION
1:20 FOR DRAIN CHANNEL AND DOME DRAIN

KEY PLAN

PROJECT
ACME OZONE
AT THANE

REFEREED DRAWINGS/DOCUMENTS
1. 2022 07 15_PODIUM PLANS, DATED 15TH JUL 2022.

NEWARCH LANDSCAPES LLP
202-203, GOKARN,OPP ADITYA BANQUETS, R.M. BHATTAD MARG, HARIDAS NAGAR, BORIVALI (W), MUMBAI- 400 091. MAHARASHTRA (INDIA)
+ 91 22 2833 7173, + 91 22 2898 2904
admin@newarchllp.com

LAST SAVED	CHECKED BY	LAST MODIFIED BY
26-Jun-23	ASHNI	BIPIN


DRAWING NO
1334-100S-02-R0

SHEET NO
05

SHEET TITLE
SURFACE DRAINAGE PLAN

ISSUE FOR ADVANCE 28-June-2023

PAPER SIZE: A1 (841X594)

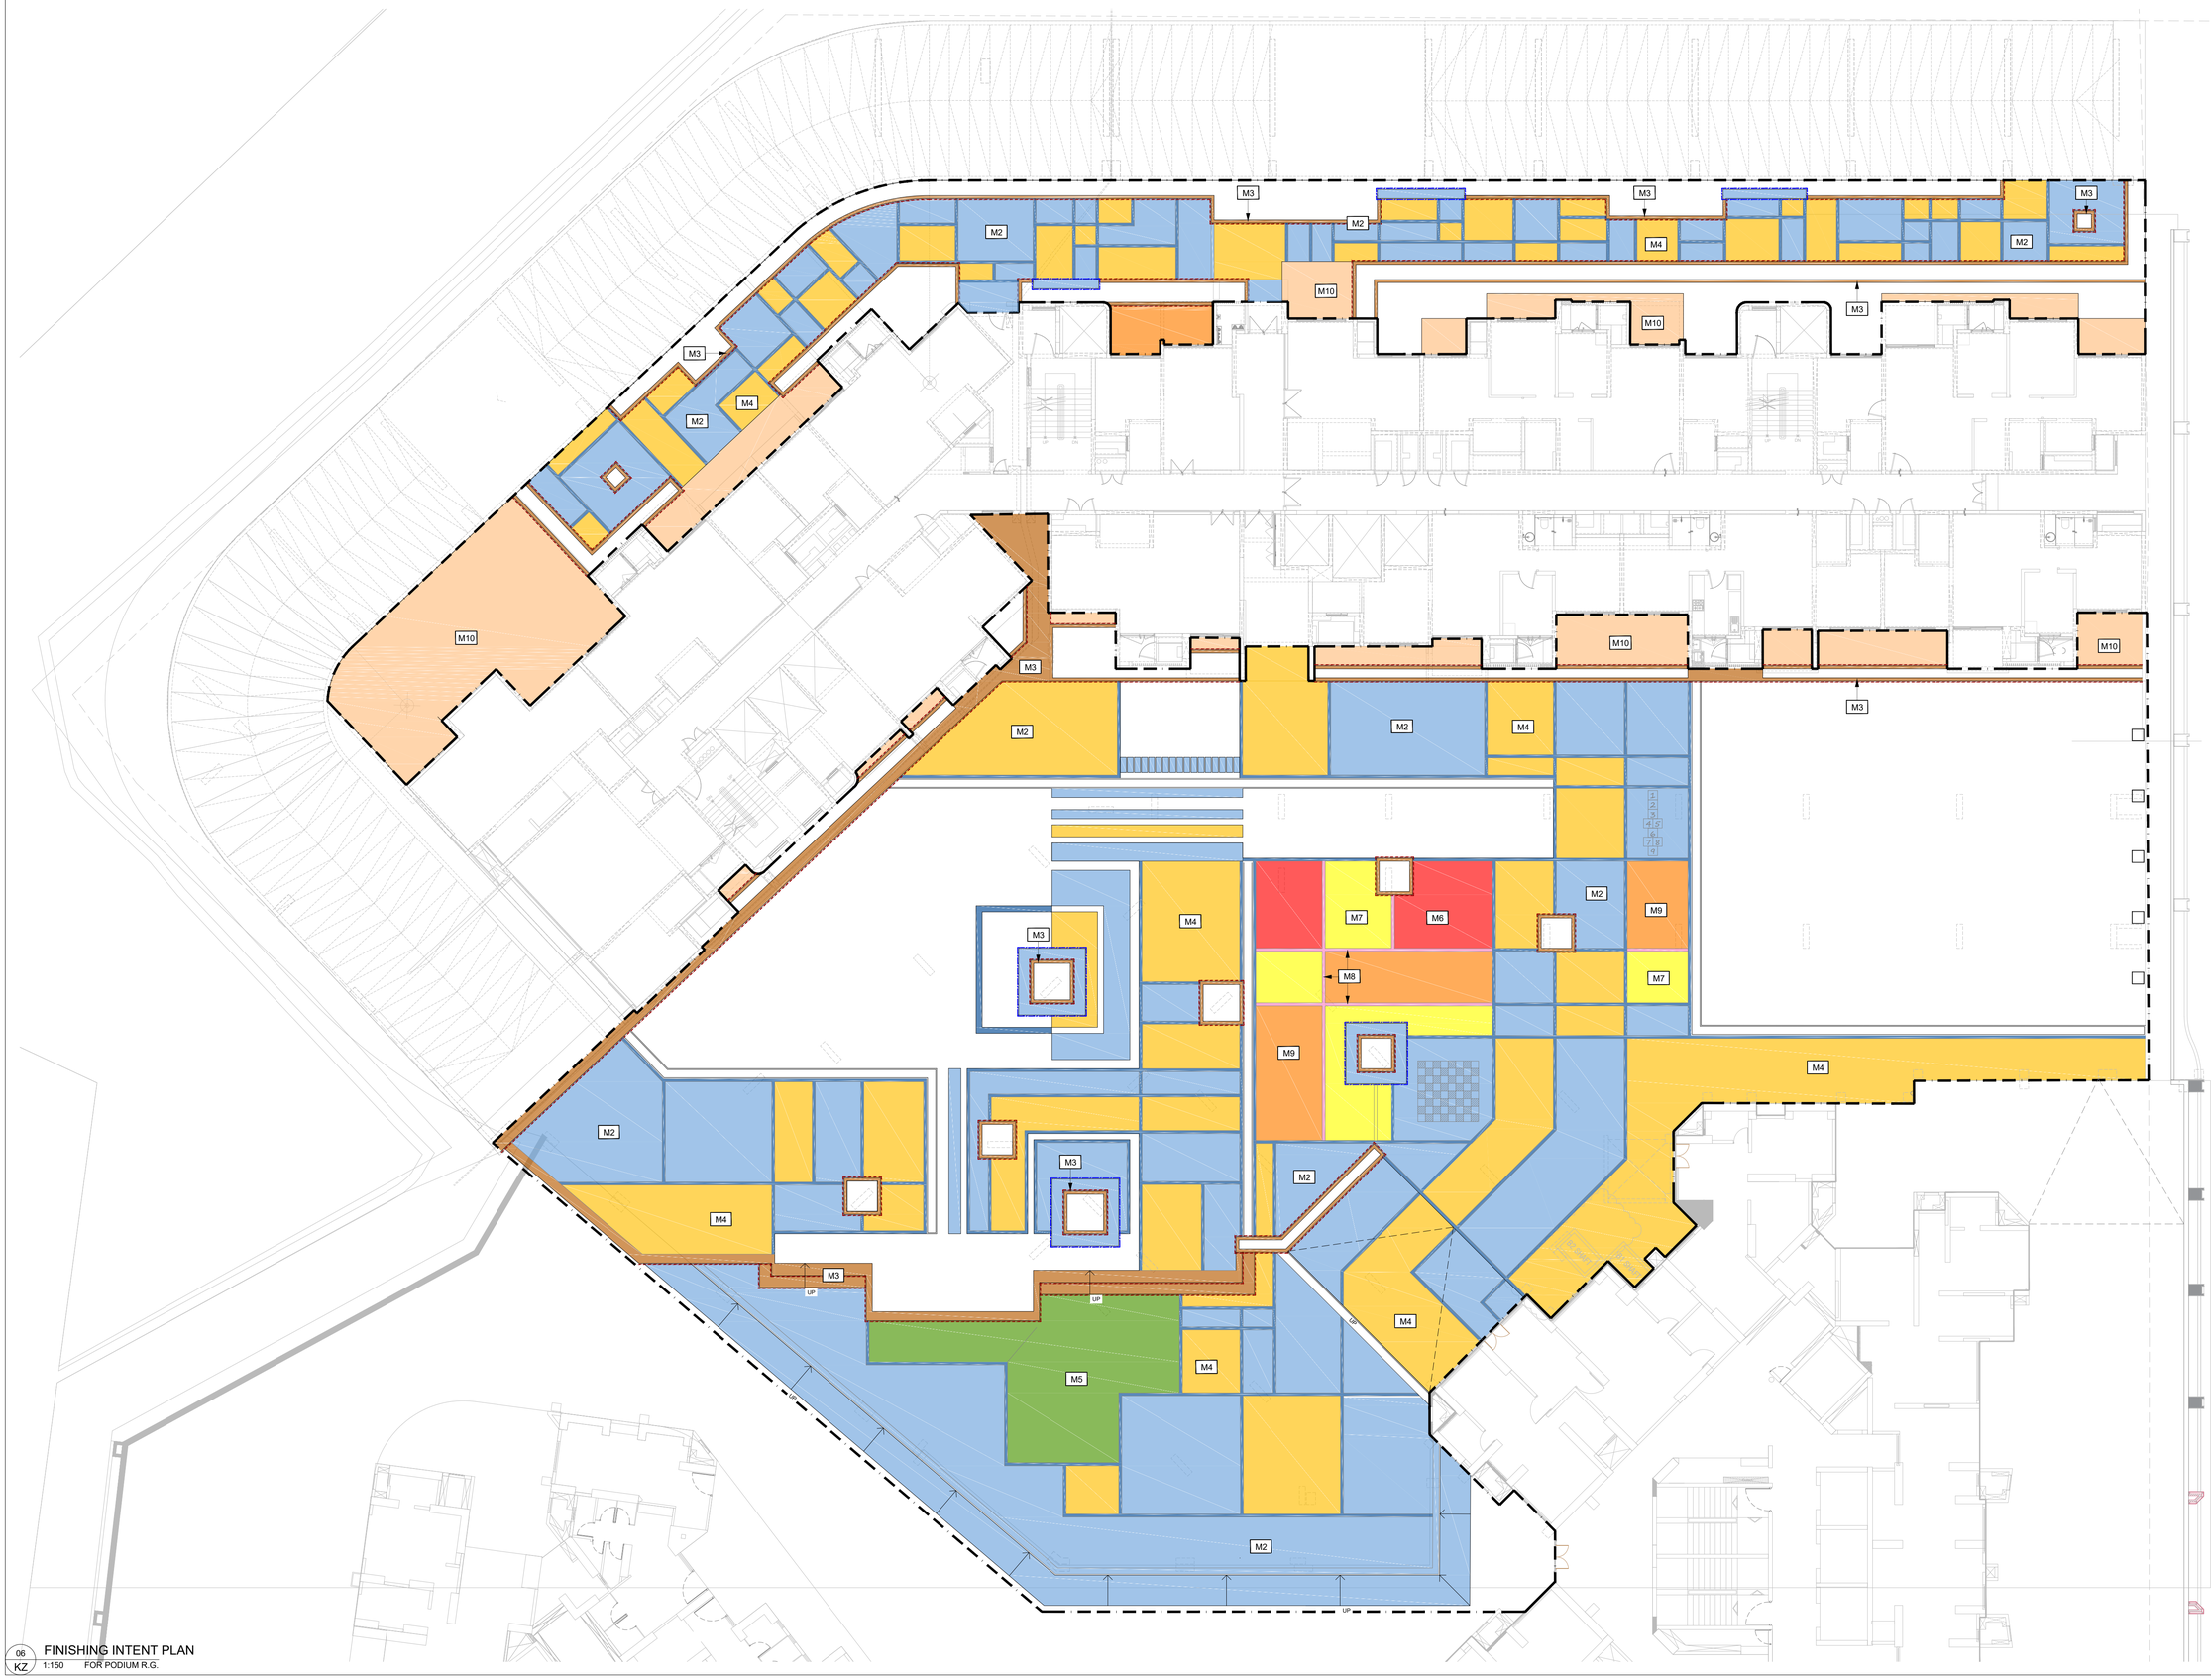

06 FINISHING INTENT PLAN
KZ 1:150 FOR PODIUM R.G.

MATERIAL SCHEDULE

TAG	SYMBOL	PRODUCT NAME
M1		STEEL GREY GRANITE (50MM THK)
M2		SIRA GREY GRANITE (50MM THK)
M3		STONECRETE GREY GRANITE (25MM THK)
M4		STONECRETE GREYISH YELLOW (25MM THK)
M5		ARTIFICIAL GRASS (25MM THK
M6		EPDM FLOORING - RED (36MM THK)
M7		EPDM FLOORING - YELLOW (36MM THK)
M8		EPDM FLOORING - WHITE (36MM THK)
M9		EPDM FLOORING - ORANGE (36MM THK)
M10		WOODEN VITRIFIED TILES (9.5MM THK)

NOTE : (01) ALL COLORS SHOWN IN THE DWGS. ARE FOR INDICATION ONLY.

FIRE TENDER LINE

GENERAL NOTES

1. THIS DRAWING IS THE SOLE PROPERTY OF NEWARCH(R) LANDSCAPES LLP AND SHALL NOT BE COPIED OR DUPLICATED WITHOUT THE PERMISSION OF THE ARCHITECT.
2. DRAWING MUST NOT BE SCALED.
3. ANY DISCREPANCIES IN DRAWING SHALL BE BROUGHT TO THE ARCHITECT'S NOTICE BEFORE EXECUTION.
4. ALL DIMENSIONS & LEVELS SHALL BE CHECKED ON SITE PRIOR TO CONSTRUCTION WORK COMMENCING.
5. ALL LANDSCAPE DRAWINGS TO BE READ IN CONJUNCTION WITH ENGINEERS DRAWING AND SPECIFICATION.
6. ALL DRAWINGS TO BE READ IN CONJUNCTION WITH THE LANDSCAPE SPECIFICATION.
7. ANY DISCREPANCY CONCERNING THE DRAWING SHOULD BE REFERRED TO THE CLIENT REPRESENTATIVE AND LANDSCAPE ARCHITECT.
8. ALL DIMENSIONS ARE IN MILLIMETERS UNLESS NOTED OTHERWISE.
9. ALL LEVELS ARE IN METERS UNLESS NOTED OTHERWISE.
10. CONTRACTOR TO ENSURE THAT HE HAS ALL LATEST LEVELS INFORMATION AND TO COMPLETE INTERFACE AS AGREED WITH EMPLOYERS REPRESENTATIVE.

	HARDSCAPE AREA		SOFTSCAPE AREA
	SHRUB PLANTATION		BRICK WALL
	LAWN AREA		SIPOREX FILLING
	WATER		25MM DRAIN BOARD
	R.C.C		COURSE SAND (25MM)
	P.C.C & C.C.COPING		
	BRICK BAT COBA,WATERPROOFING+ SCREEDING TO ACHIEVE SLOPE		
PH	PHASE LINE	FL	FL- FINISH LVL.
ZL	ZONE LINE	SO	SO- SOIL LVL.
	DESIGN CENTER LINE	WL	WL- WATER LVL.
LP	LIGHT LOOPING	BL	BL- BOTTOM LVL.
	GEOTEXTILE CLOTH	TS	TS- TOP OF SLAB
	CHEMICAL WATERPROOFING		

NORTH

KEY PLAN

PROJECT
ACME OZONE
AT THANE

REFEREED DRAWINGS/DOCUMENTS

1. 2022 07 15_PODIUM PLANS, DATED 15TH JUL 2022.

NEWARCH LANDSCAPES LLP
202-203, GOKARN,OPP ADITYA BANQUETS, R.M. BHATTAD MARG, HARIDAS NAGAR, BORIVALI (W), MUMBAI- 400 091. MAHARASHTRA (INDIA)
+ 91 22 2833 7173, + 91 22 2898 2904
admin@newarchlp.com

LAST SAVED	CHECKED BY	LAST MODIFIED BY
26-Jun-23	ASHNI	BIPIN

DRAWING NO
1334-100S-02-R0

SHEET NO
06

SHEET TITLE
FINISHING INTENT PLAN

ADVANCE 28-June-2023

PAPER SIZE: A1 (841X594)

CI2 : CANNA INDICA
289 no@300
CY2 : CANNA YELLOW VARIEGATED
289 no@300

IO1 : IXORA ORANGE DWARF
400 no@200

IO2 : IXORA ORANGE DWARF
75 no@200

WE2 : WEDELIA
154 no@250

WE3 : WEDELIA
96 no@250

IO3 : IXORA ORANGE DWARF
775 no@200

CI3 : CANNA INDICA
22 no@300
CY3 : CANNA YELLOW VARIEGATED
22 no@300

HL4 : HELICONIA LADY DI
6 no@300

WE1 : WEDELIA
48 no@250

HL5 : HELICONIA LADY DI
6 no@300

CI1 : CANNA INDICA
39 no@300
CY1 : CANNA YELLOW VARIEGATED
39 no@300

GA1 : GIANT ALOCASIA
3 no@SHOOTS

BG2 : BUTTERFLY GINGER LILY
17 no@450

BG3 : BUTTERFLY GINGER LILY
59 no@450

BG4 : BUTTERFLY GINGER LILY
41 no@450

BG5 : BUTTERFLY GINGER LILY
41 no@450

BG1 : BUTTERFLY GINGER LILY
44 no@450

HO1 : HELICONIA ORANGE RED UPRIGHT
24 no@300

HG1 : HELICONIA GOLDEN TORCH
24 no@300

HL2 : HELICONIA LADY DI
36 no@300

HG2 : HELICONIA GOLDEN TORCH
36 no@300

HL1 : HELICONIA LADY DI
24 no@300

HG4 : HELICONIA GOLDEN TORCH
44 no@300

HG3 : HELICONIA GOLDEN TORCH
24 no@300

HL3 : HELICONIA LADY DI
24 no@300

HO2 : HELICONIA ORANGE RED UPRIGHT
36 no@300

UP

RE SHAFT

07
KZ
PLANTING INTENT PLAN
1:150 FOR PODIUM R.G.

TREES SCHEDULE

	LAGERSTROEMIA SPECIOSA	08
	JAPANESE CRAPE MYRTLE	05
	CHAFA / WHITE FRANGIPANI	01
	RED FIRANGIPANI	02
	KOREAN CARPET LAWN (800 SQ.MT/)	

FIRE TENDER LINE

GENERAL NOTES

1. THIS DRAWING IS THE SOLE PROPERTY OF NEWARCH(R) LANDSCAPES LLP. AND SHALL NOT BE COPIED OR DUPLICATED WITHOUT THE PERMISSION OF THE ARCHITECT.
2. DRAWING MUST NOT BE SCALED.
3. ANY DISCREPANCIES IN DRAWING SHALL BE BROUGHT TO THE ARCHITECT'S NOTICE BEFORE EXECUTION.
4. ALL DIMENSIONS & LEVELS SHALL BE CHECKED ON SITE PRIOR TO CONSTRUCTION WORK COMMENCING.
5. ALL LANDSCAPE DRAWINGS TO BE READ IN CONJUNCTION WITH ENGINEERS DRAWING AND SPECIFICATION.
6. ALL DRAWINGS TO BE READ IN CONJUNCTION WITH THE LANDSCAPE SPECIFICATION.
7. ANY DISCREPANCY CONCERNING THE DRAWING SHOULD BE REFERRED TO THE CLIENT REPRESENTATIVE AND LANDSCAPE ARCHITECT.
8. ALL DIMENSIONS ARE IN MILLIMETERS UNLESS NOTED OTHERWISE.
9. ALL LEVELS ARE IN METERS UNLESS NOTED OTHERWISE.
10. CONTRACTOR TO ENSURE THAT HE HAS ALL LATEST LEVELS INFORMATION AND TO COMPLETE INTERFACE AS AGREED WITH EMPLOYERS REPRESENTATIVE.

	HARDSCAPE AREA		SOFTSCAPE AREA
	SHRUB PLANTATION		BRICK WALL
	LAWN AREA		SIPOREX FILLING
	WATER		25MM DRAIN BOARD
	R.C.C		COURSE SAND (25MM)
	P.C.C & C.C.COPING		
	BRICK BAT COBA,WATERPROOFING+ SCREEDING TO ACHIEVE SLOPE		
PH	PHASE LINE	FL	FL- FINISH LVL.
ZL	ZONE LINE	SO	SO- SOIL LVL.
	DESIGN CENTER LINE	WL	WL- WATER LVL.
LP	LIGHT LOOPING	BL	BL- BOTTOM LVL.
	GEOTEXTILE CLOTH	TS	TS- TOP OF SLAB
	CHEMICAL WATERPROOFING		

NORTH

KEY PLAN

PROJECT

ACME OZONE
AT THANE

REFEREED DRAWINGS/DOCUMENTS

1. 2022 07 15_ PODIUM PLANS, DATED 15TH JUL 2022.

NEWARCH LANDSCAPES LLP
202-203, GOKARN,OPP ADITYA BANQUETS, R.M. BHATTAD MARG, HARIDAS NAGAR, BORIVALI (W), MUMBAI- 400 091. MAHARASHTRA (INDIA)
+ 91 22 2833 7173, + 91 22 2898 2904
admin@newarchllp.com

LAST SAVED	CHECKED BY	LAST MODIFIED BY
26-Jun-23	ASHNI	BIPIN

DRAWING NO
1334-100S-02-R0

SHEET NO
07

SHEET TITLE
PLANTING INTENT PLAN

FOR ADVANCE 28-June-2023

PAPER SIZE A1 (30X72)