NEWARCH LANDSCAPES LLP
we shape open spaces

Submission

Project: 1334-Acme Ozone

Date: 07 Feb 2023 15:11

Submission Code

1334-50S-03-R0-GROUND

DCount
0.75
hours

RCount
1
revisons

To:
gauri.kulkarni@lodhagroup.com;

CC:
sushant.patil@lodhagroup.com; asmita@kapl.in;

Comments/Remarks:
Contents: Schematic plans and sections for ground
Purpose: Review and discussion

Transmittal

Title	Sheet No	Description
C.L.D.P.	01	
SECTION	02	


Support Files :

1334-50S-03-R0.dwg

Submission Directory

Latest submission records for all project phases

Phase	Submissions	
00-MASTER		
01-SALES RG	W1-R1.2 23 Feb 2022 21:05	
03-GROUND	50S-03-R0 07 Feb 2023 15:11	
02-PODIUM	CD-02-R3 31 Jan 2023 19:36	

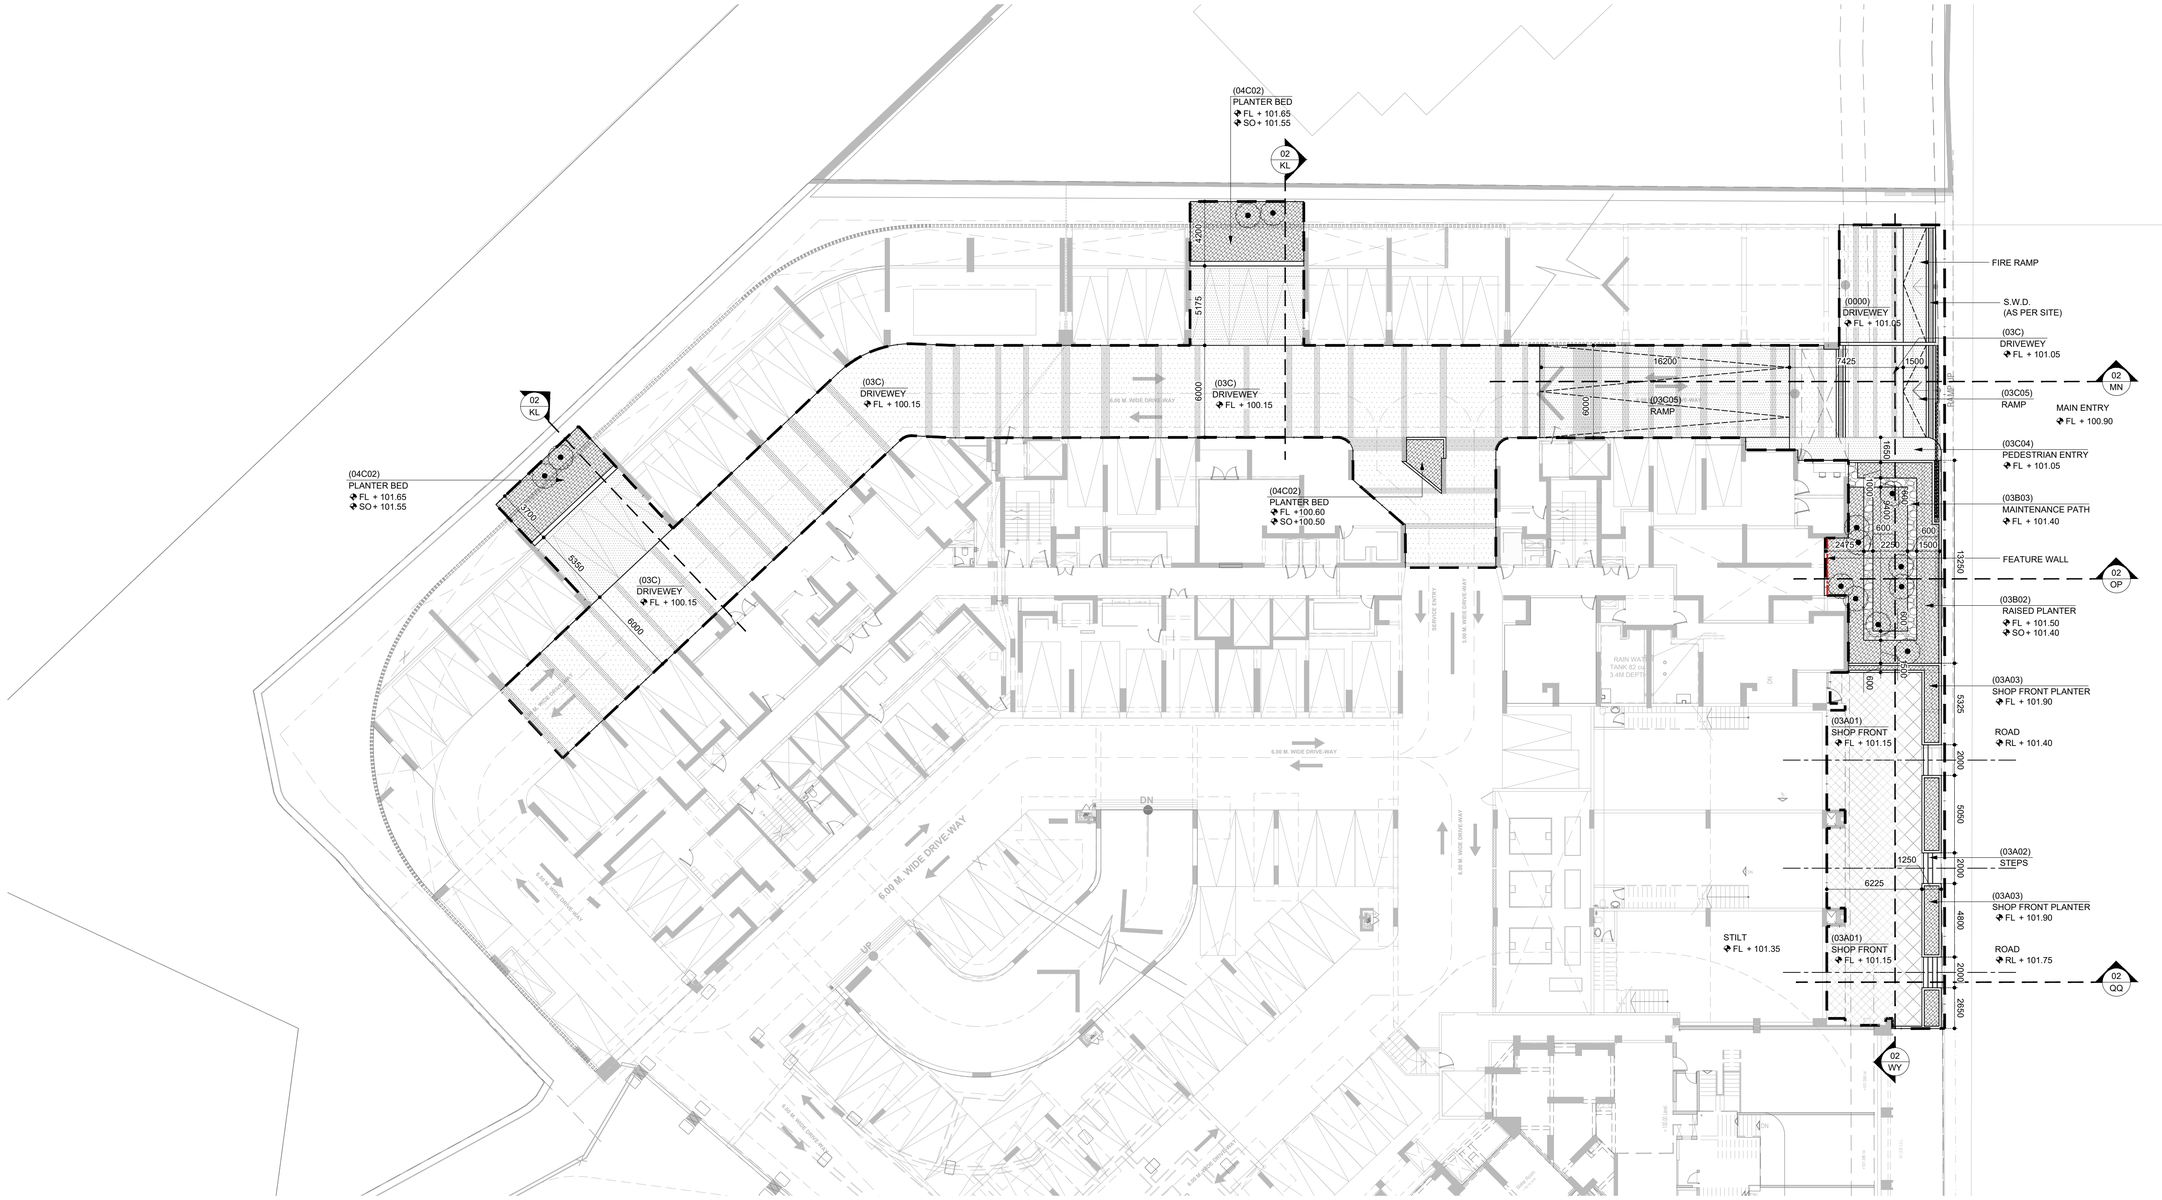


01 KV PLAN
1:200 GROUND R.G.

GENERAL NOTES

1. THIS DRAWING IS THE SOLE PROPERTY OF NEWARCH(R) LANDSCAPES LLP AND SHALL NOT BE COPIED OR DUPLICATED WITHOUT THE PERMISSION OF THE ARCHITECT.
2. DRAWING MUST NOT BE SCALED.
3. ANY DISCREPANCIES IN DRAWING SHALL BE BROUGHT TO THE ARCHITECT'S NOTICE BEFORE EXECUTION.
4. ALL DIMENSIONS & LEVELS SHALL BE CHECKED ON SITE PRIOR TO CONSTRUCTION WORK COMMENCING.
5. ALL LANDSCAPE DRAWINGS TO BE READ IN CONJUNCTION WITH ENGINEERS DRAWING AND SPECIFICATION.
6. ALL DRAWINGS TO BE READ IN CONJUNCTION WITH THE LANDSCAPE SPECIFICATION.
7. ANY DISCREPANCY CONCERNING THE DRAWING SHOULD BE REFERRED TO THE CLIENT REPRESENTATIVE AND LANDSCAPE ARCHITECT.
8. ALL DIMENSIONS ARE IN MILLIMETERS UNLESS NOTED OTHERWISE.
9. ALL LEVELS ARE IN METERS UNLESS NOTED OTHERWISE.
10. CONTRACTOR TO ENSURE THAT HE HAS ALL LATEST LEVELS INFORMATION AND TO COMPLETE INTERFACE AS AGREED WITH EMPLOYERS REPRESENTATIVE.

	HARDSCAPE AREA		SOFTSCAPE AREA
	SHRUB PLANTATION		BRICK WALL
	LAWN AREA		SIPOREX FILLING
	WATER		25MM DRAIN BOARD
	R.C.C		COURSE SAND (25MM)
	P.C.C & C.C.COPING		
	BRICK BAT COBA,WATERPROOFING+ SCREEDING TO ACHIEVE SLOPE		
	PHASE LINE	FL-	FINISH LVL.
	ZONE LINE	SO-	SOIL LVL.
	DESIGN CENTER LINE	WL-	WATER LVL.
LP	LIGHT LOOPING	BL-	BOTTOM LVL.
	GEOTEXTILE CLOTH	TS-	TOP OF SLAB
	CHEMICAL WATERPROOFING		

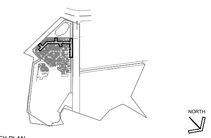

KEY PLAN

PROJECT

ACME OZONE
AT THANE

REFEREED DRAWINGS/DOCUMENTS

1. 2022 12 14_LODHA ACME_PODIUM PLANS, DATED 02 FEB 2023.
2. 2022 11 04_PODIUM SECTION'
3. DATED 02 FEB 2023.

NEWARCH LANDSCAPES LLP
202-203, GOKARN,OPP ADITYA BANQUETS, R.M. BHATTAD MARG, HARIDAS NAGAR, BORIVALI (W), MUMBAI- 400 091. MAHARASHTRA [INDIA]
+ 91 22 2833 7173, + 91 22 2888 2904
admin@newarchllp.com

LAST SAVED	CHECKED BY	LAST MODIFIED BY
6-Feb-23	ASHNI	BIPIN


DRAWING NO
1334-50S-03-R0

SHEET NO
01


SHEET TITLE
C.L.D.P

FOR ADVANCE 06-FEB-2023


PAPER SIZE: A1 (30*22)

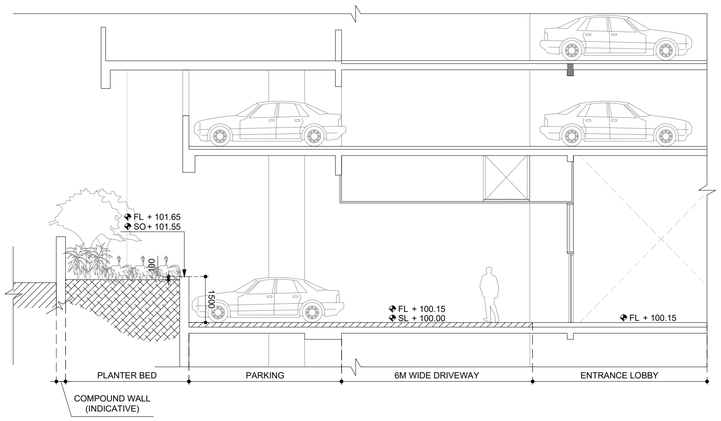


02 KL **SECTION**
1:100 THROUGH PLANTER BED AND 6M WIDE DRIVEWAY

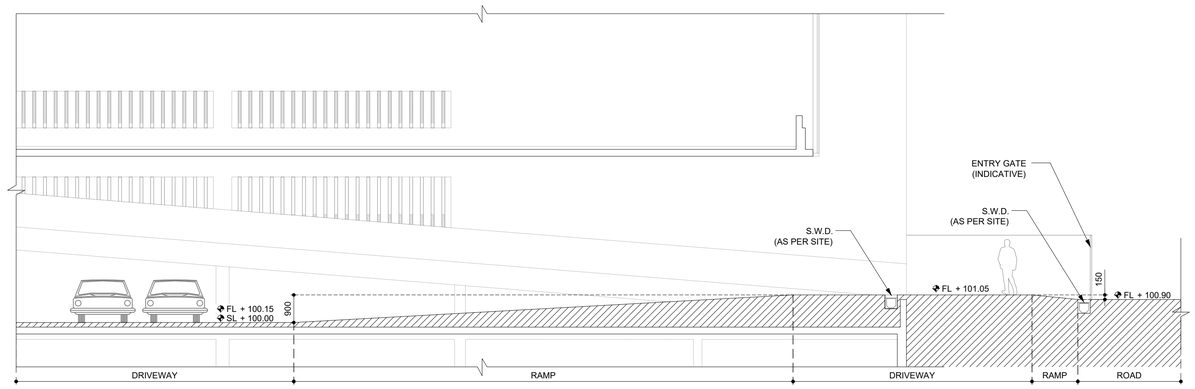


02 MN **SECTION**
1:100 THROUGH ENTRANCE RAMP

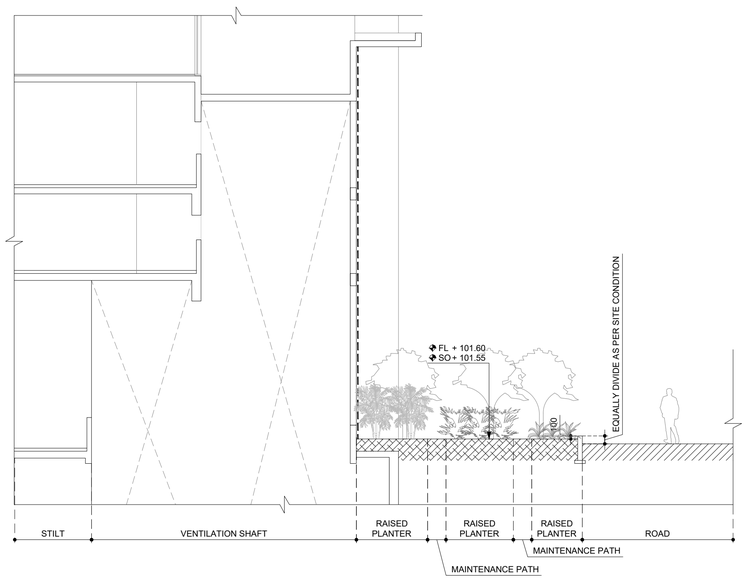

02 OP **SECTION**
1:100 THROUGH RAISED PLANTER

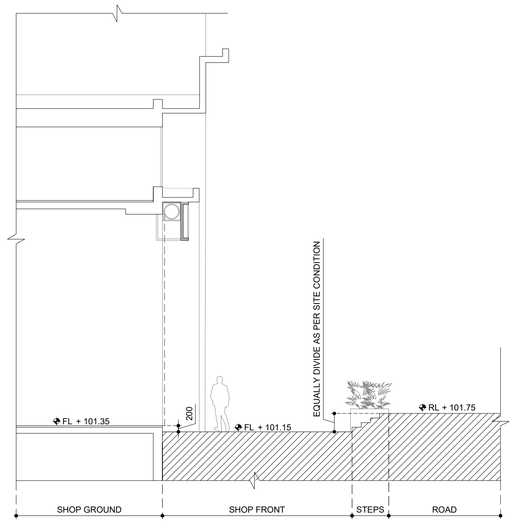

02 QQ **SECTION**
1:100 THROUGH SHOP FRONT

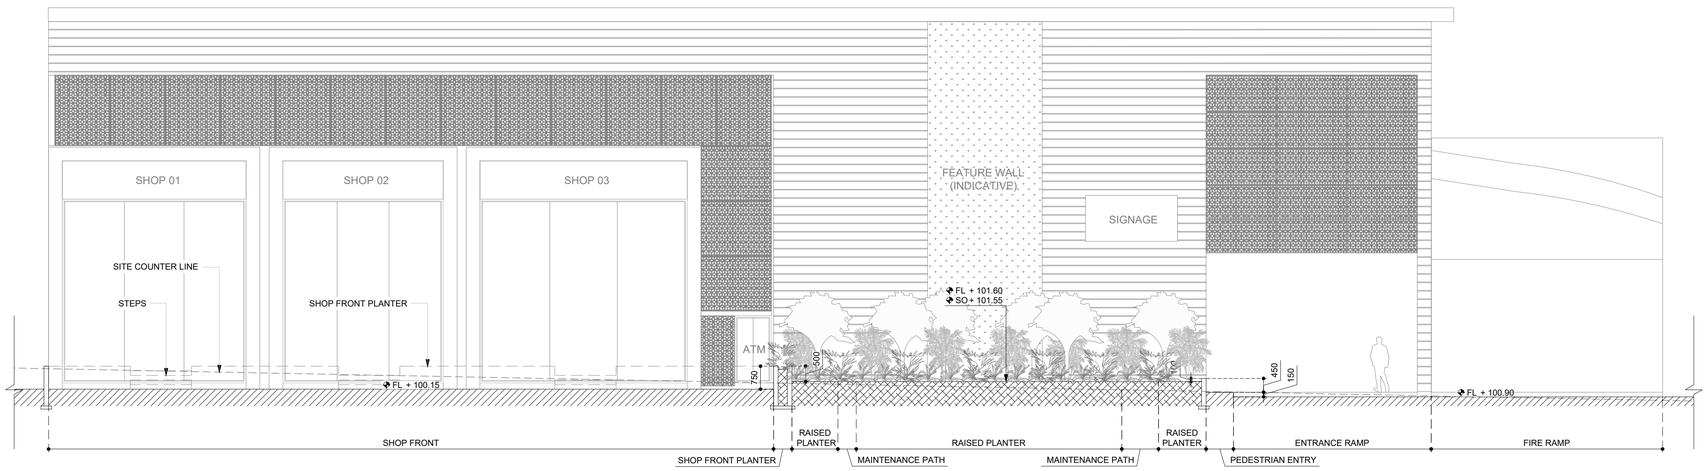

02 WY **SECTION**
1:100 THROUGH RAISED PLANTER

LEGEND :


SOFTSCAPE

HARDSCAPE

GENERAL NOTES

1. THIS DRAWING IS THE SOLE PROPERTY OF NEWARCH(R) LANDSCAPES LLP AND SHALL NOT BE COPIED OR DUPLICATED WITHOUT THE PERMISSION OF THE ARCHITECT.
2. DRAWING MUST NOT BE SCALED.
3. ANY DISCREPANCIES IN DRAWING SHALL BE BROUGHT TO THE ARCHITECT'S NOTICE BEFORE EXECUTION.
4. ALL DIMENSIONS & LEVELS SHALL BE CHECKED ON SITE PRIOR TO CONSTRUCTION WORK COMMENCING.
5. ALL LANDSCAPE DRAWINGS TO BE READ IN CONJUNCTION WITH ENGINEERS DRAWING AND SPECIFICATION.
6. ALL DRAWINGS TO BE READ IN CONJUNCTION WITH THE LANDSCAPE SPECIFICATION.
7. ANY DISCREPANCY CONCERNING THE DRAWING SHOULD BE REFERRED TO THE CLIENT REPRESENTATIVE AND LANDSCAPE ARCHITECT.
8. ALL DIMENSIONS ARE IN MILLIMETERS UNLESS NOTED OTHERWISE.
9. ALL LEVELS ARE IN METERS UNLESS NOTED OTHERWISE.
10. CONTRACTOR TO ENSURE THAT HE HAS ALL LATEST LEVELS INFORMATION AND TO COMPLETE INTERFACE AS AGREED WITH EMPLOYERS REPRESENTATIVE.

	HARDSCAPE AREA		SOFTSCAPE AREA
	SHRUB PLANTATION		BRICK WALL
	LAWN AREA		SIPOREX FILLING
	WATER		25MM DRAIN BOARD
	R.C.C		COURSE SAND (25MM)
	P.C.C & C.C.COPING		
	BRICK BAT COBA,WATERPROOFING+ SCREEDING TO ACHIEVE SLOPE.		
	PHASE LINE	FL-	FINISH LVL.
	ZONE LINE	SO-	SOIL LVL.
	DESIGN CENTER LINE	WL-	WATER LVL.
LP	LIGHT LOOPING	BL-	BOTTOM LVL.
	GEOTEXTILE CLOTH	TS-	TOP OF SLAB
	CHEMICAL WATERPROOFING		

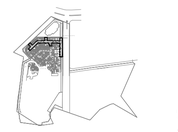

KEY PLAN

PROJECT

ACME OZONE
AT THANE

REFEREED DRAWINGS/DOCUMENTS

1. 2022 12 14_LODHA ACME_PODIUM PLANS, DATED 02 FEB 2023.
2. 2022 11 04_PODIUM SECTION'
3. DATED 02 FEB 2023.

NEWARCH LANDSCAPES LLP
202-203, GOKARN,OPP ADITYA BANQUETS, R.M. BHATTAD MARG, HARIDAS NAGAR, BORIVALI (W), MUMBAI- 400 091. MAHARASHTRA (INDIA)
+ 91 22 2833 7173, + 91 22 2896 2904
admin@newarchlp.com

LAST SAVED	CHECKED BY	LAST MODIFIED BY
6-Feb-23	ASHNI	BIPIN

DRAWING NO
1334-50S-03-R0

FOR ADVANCE 16-FEB-2023

SHEET NO
02

SHEET TITLE
SECTION

PAPER SIZE A1 (ISO 22)