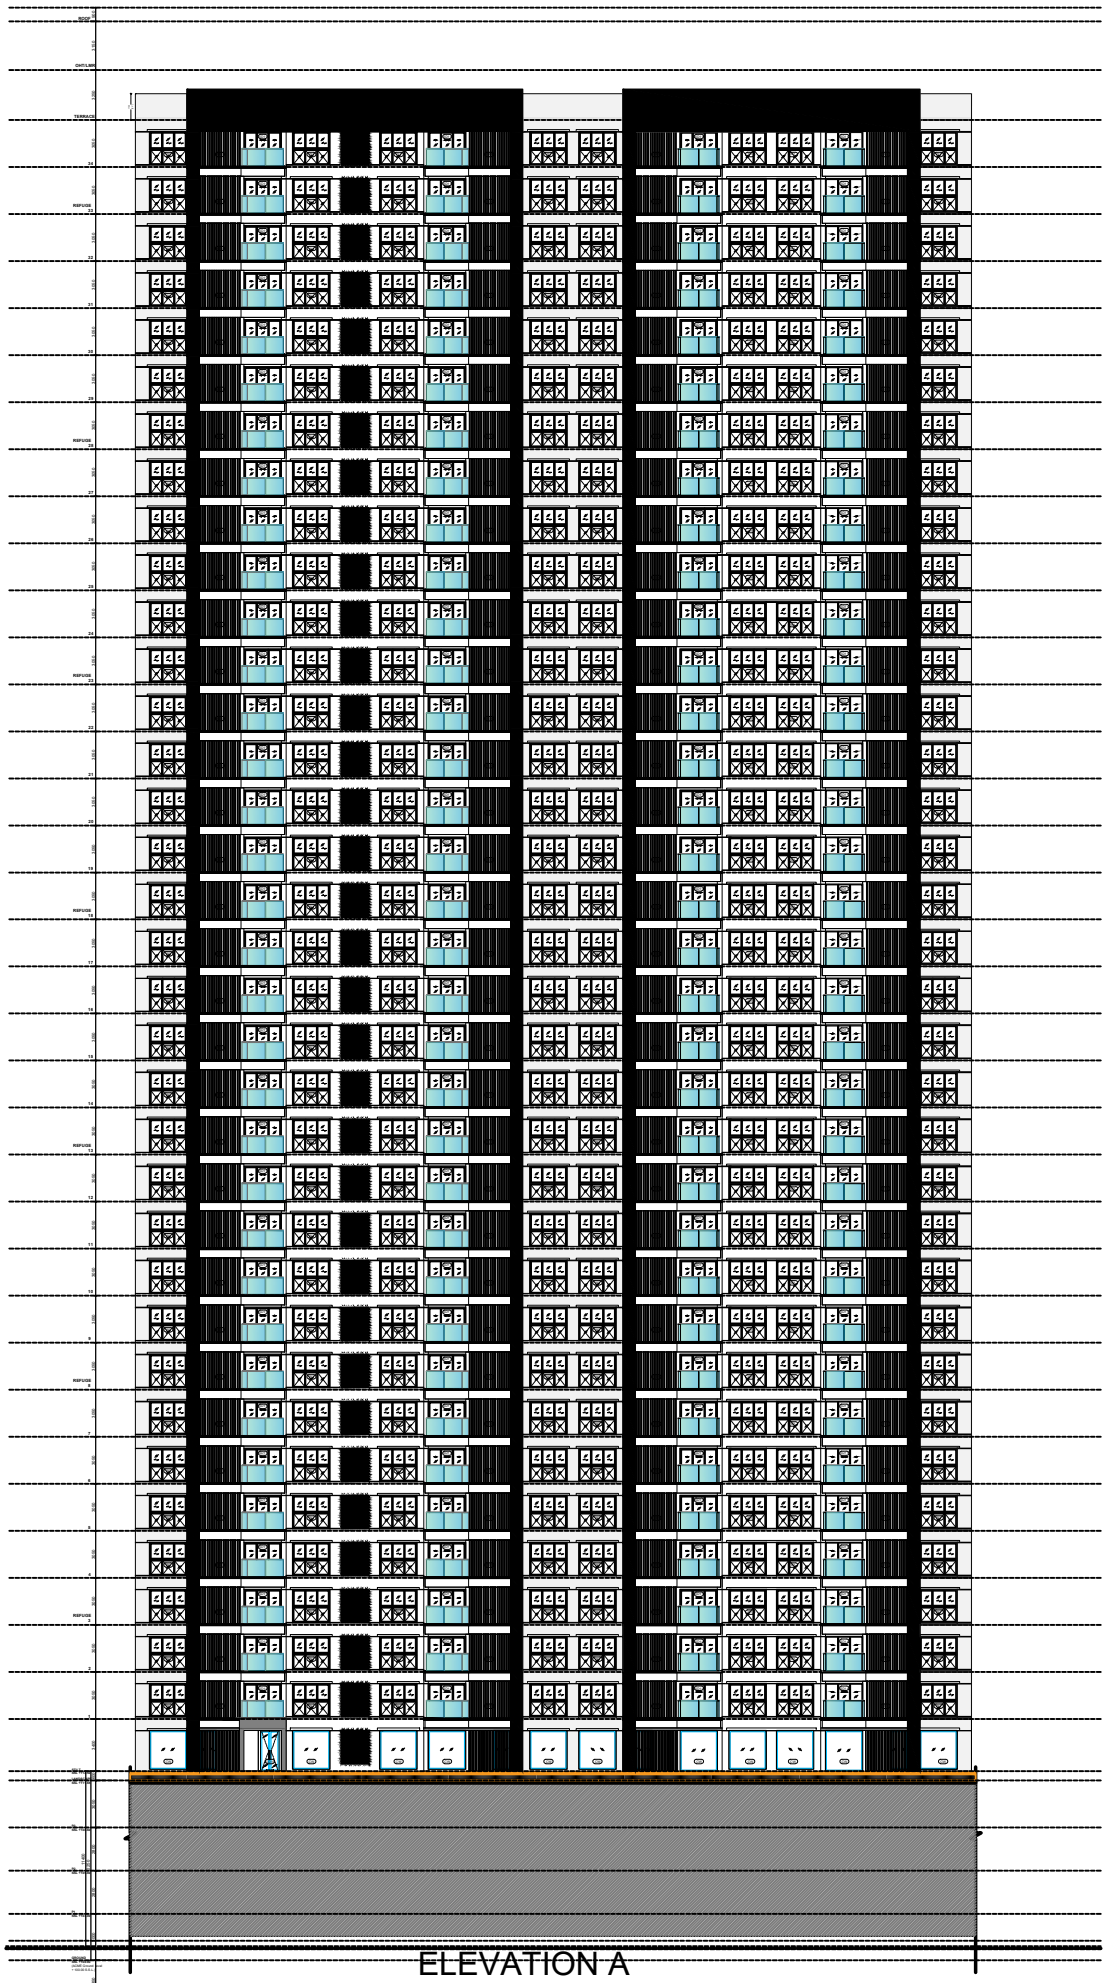


ELEVATION A

TYPICAL FLOOR PLAN

TYPICAL FLOOR PLAN