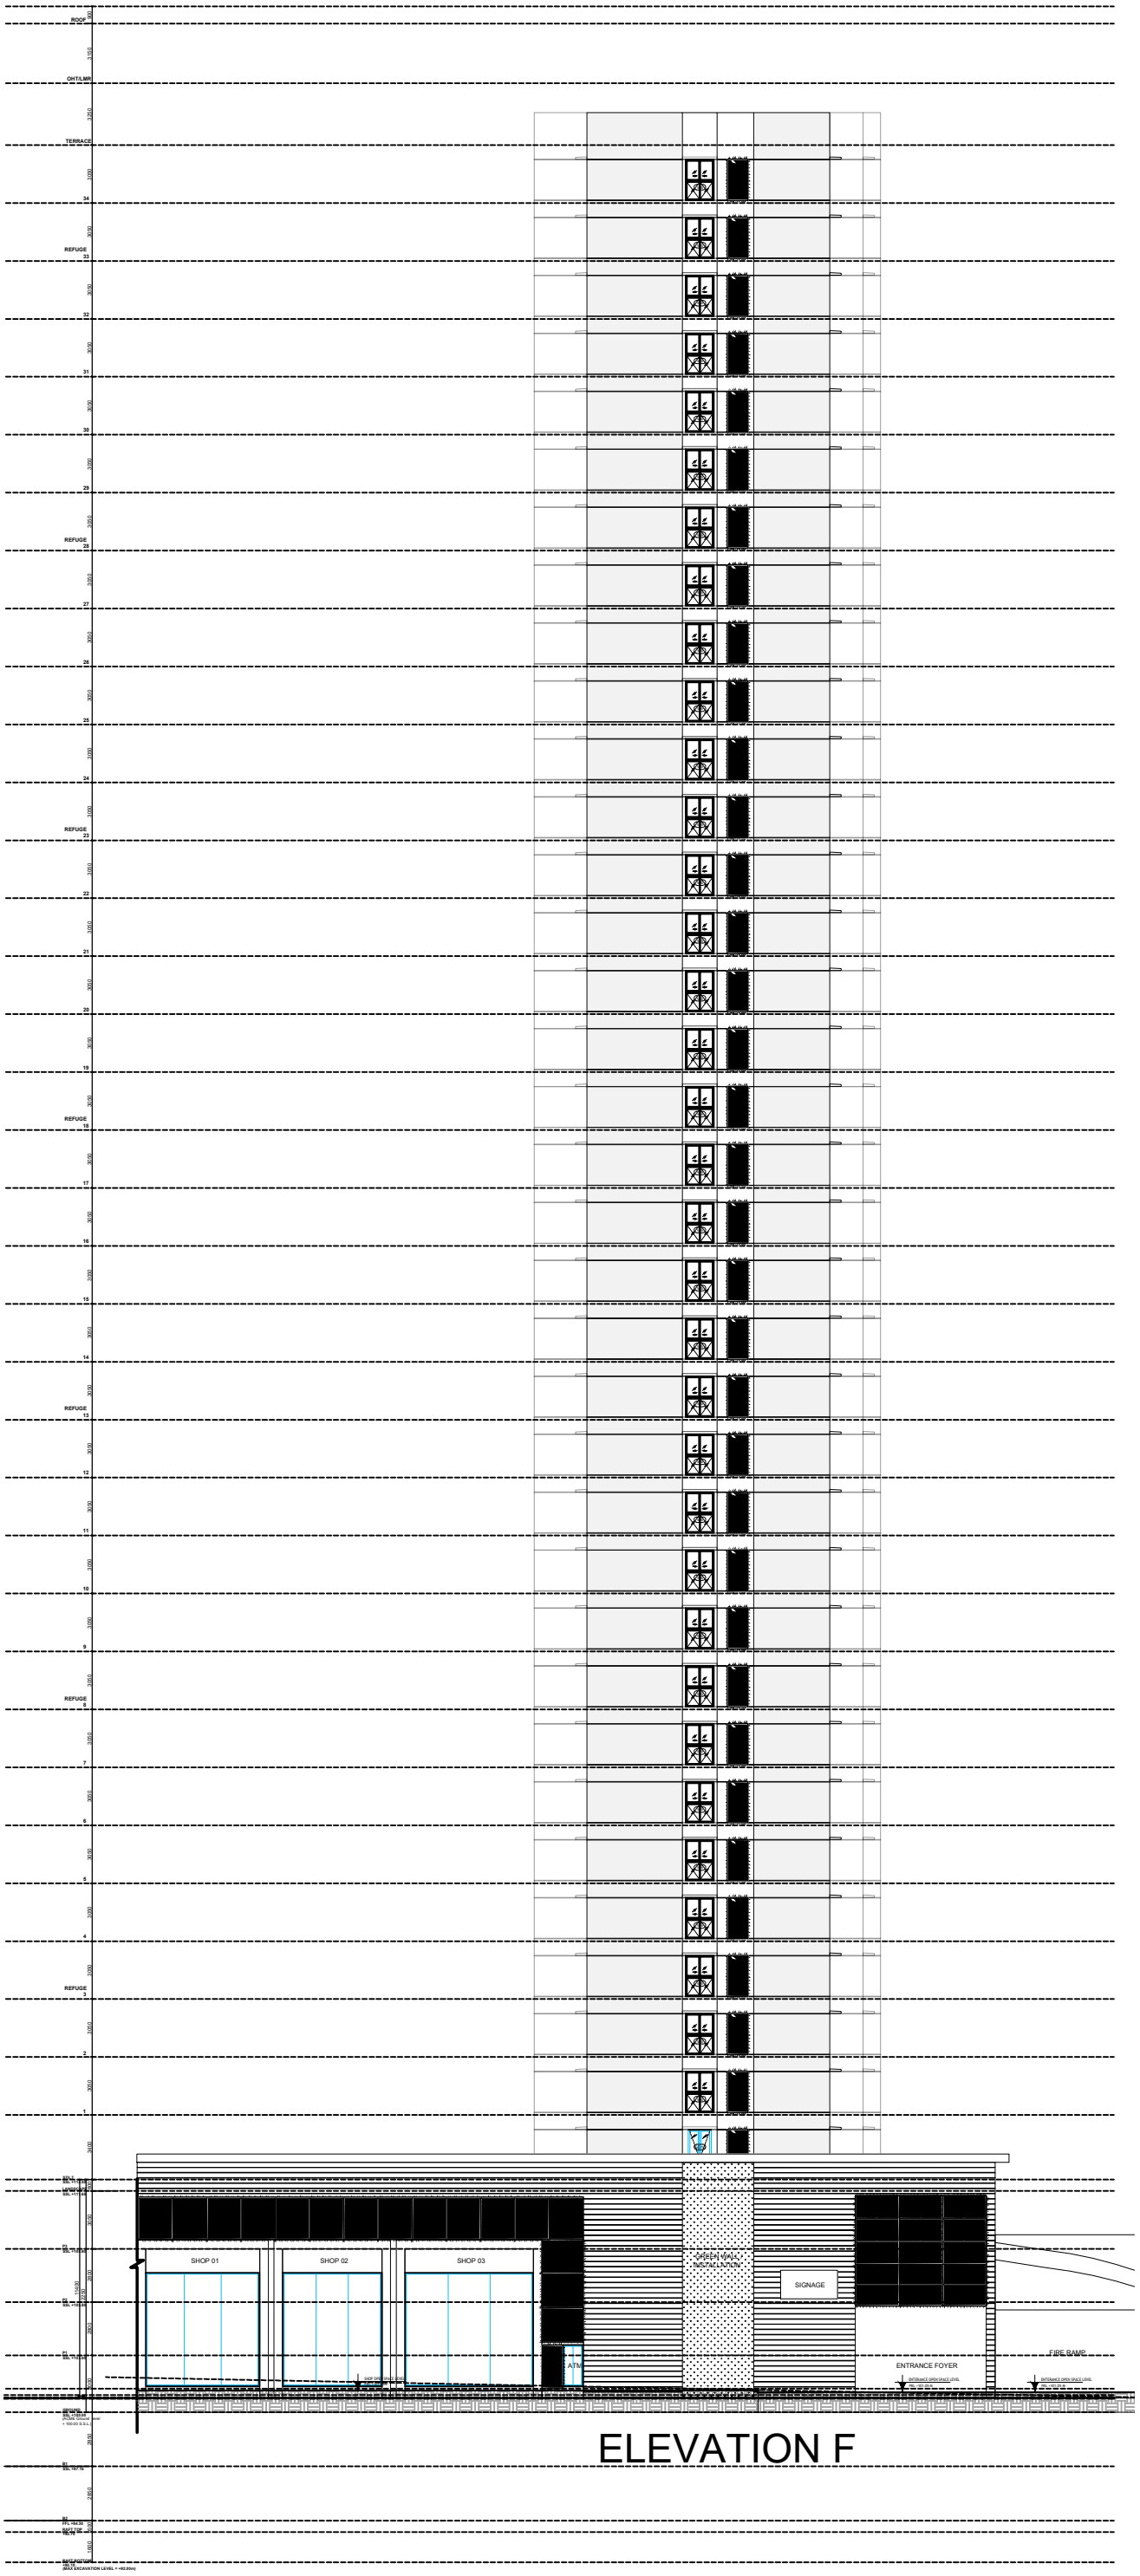

ROOF
OHT/LMR
TERRACE
34
REFUGE
33
32
31
30
29
REFUGE
28
27
26
25
24
REFUGE
23
22
21
20
19
REFUGE
18
17
16
15
14
REFUGE
13
12
11
10
9
REFUGE
8
7
6
5
4
REFUGE
3
2
1
SHOP 01
SHOP 02
SHOP 03
GREEN WALL INSTALLATION
SIGNAGE
ATM
ENTRANCE FOYER
FIRE RAMP

ELEVATION F