
B1 PARKING		
CAR PARKS ACHIEVED= 120 CARS		
SMALL CAR = 43	BIG CAR = 73	TANDEM SET = 2
PARKING AREA	= 4509.05 SQ.M.	

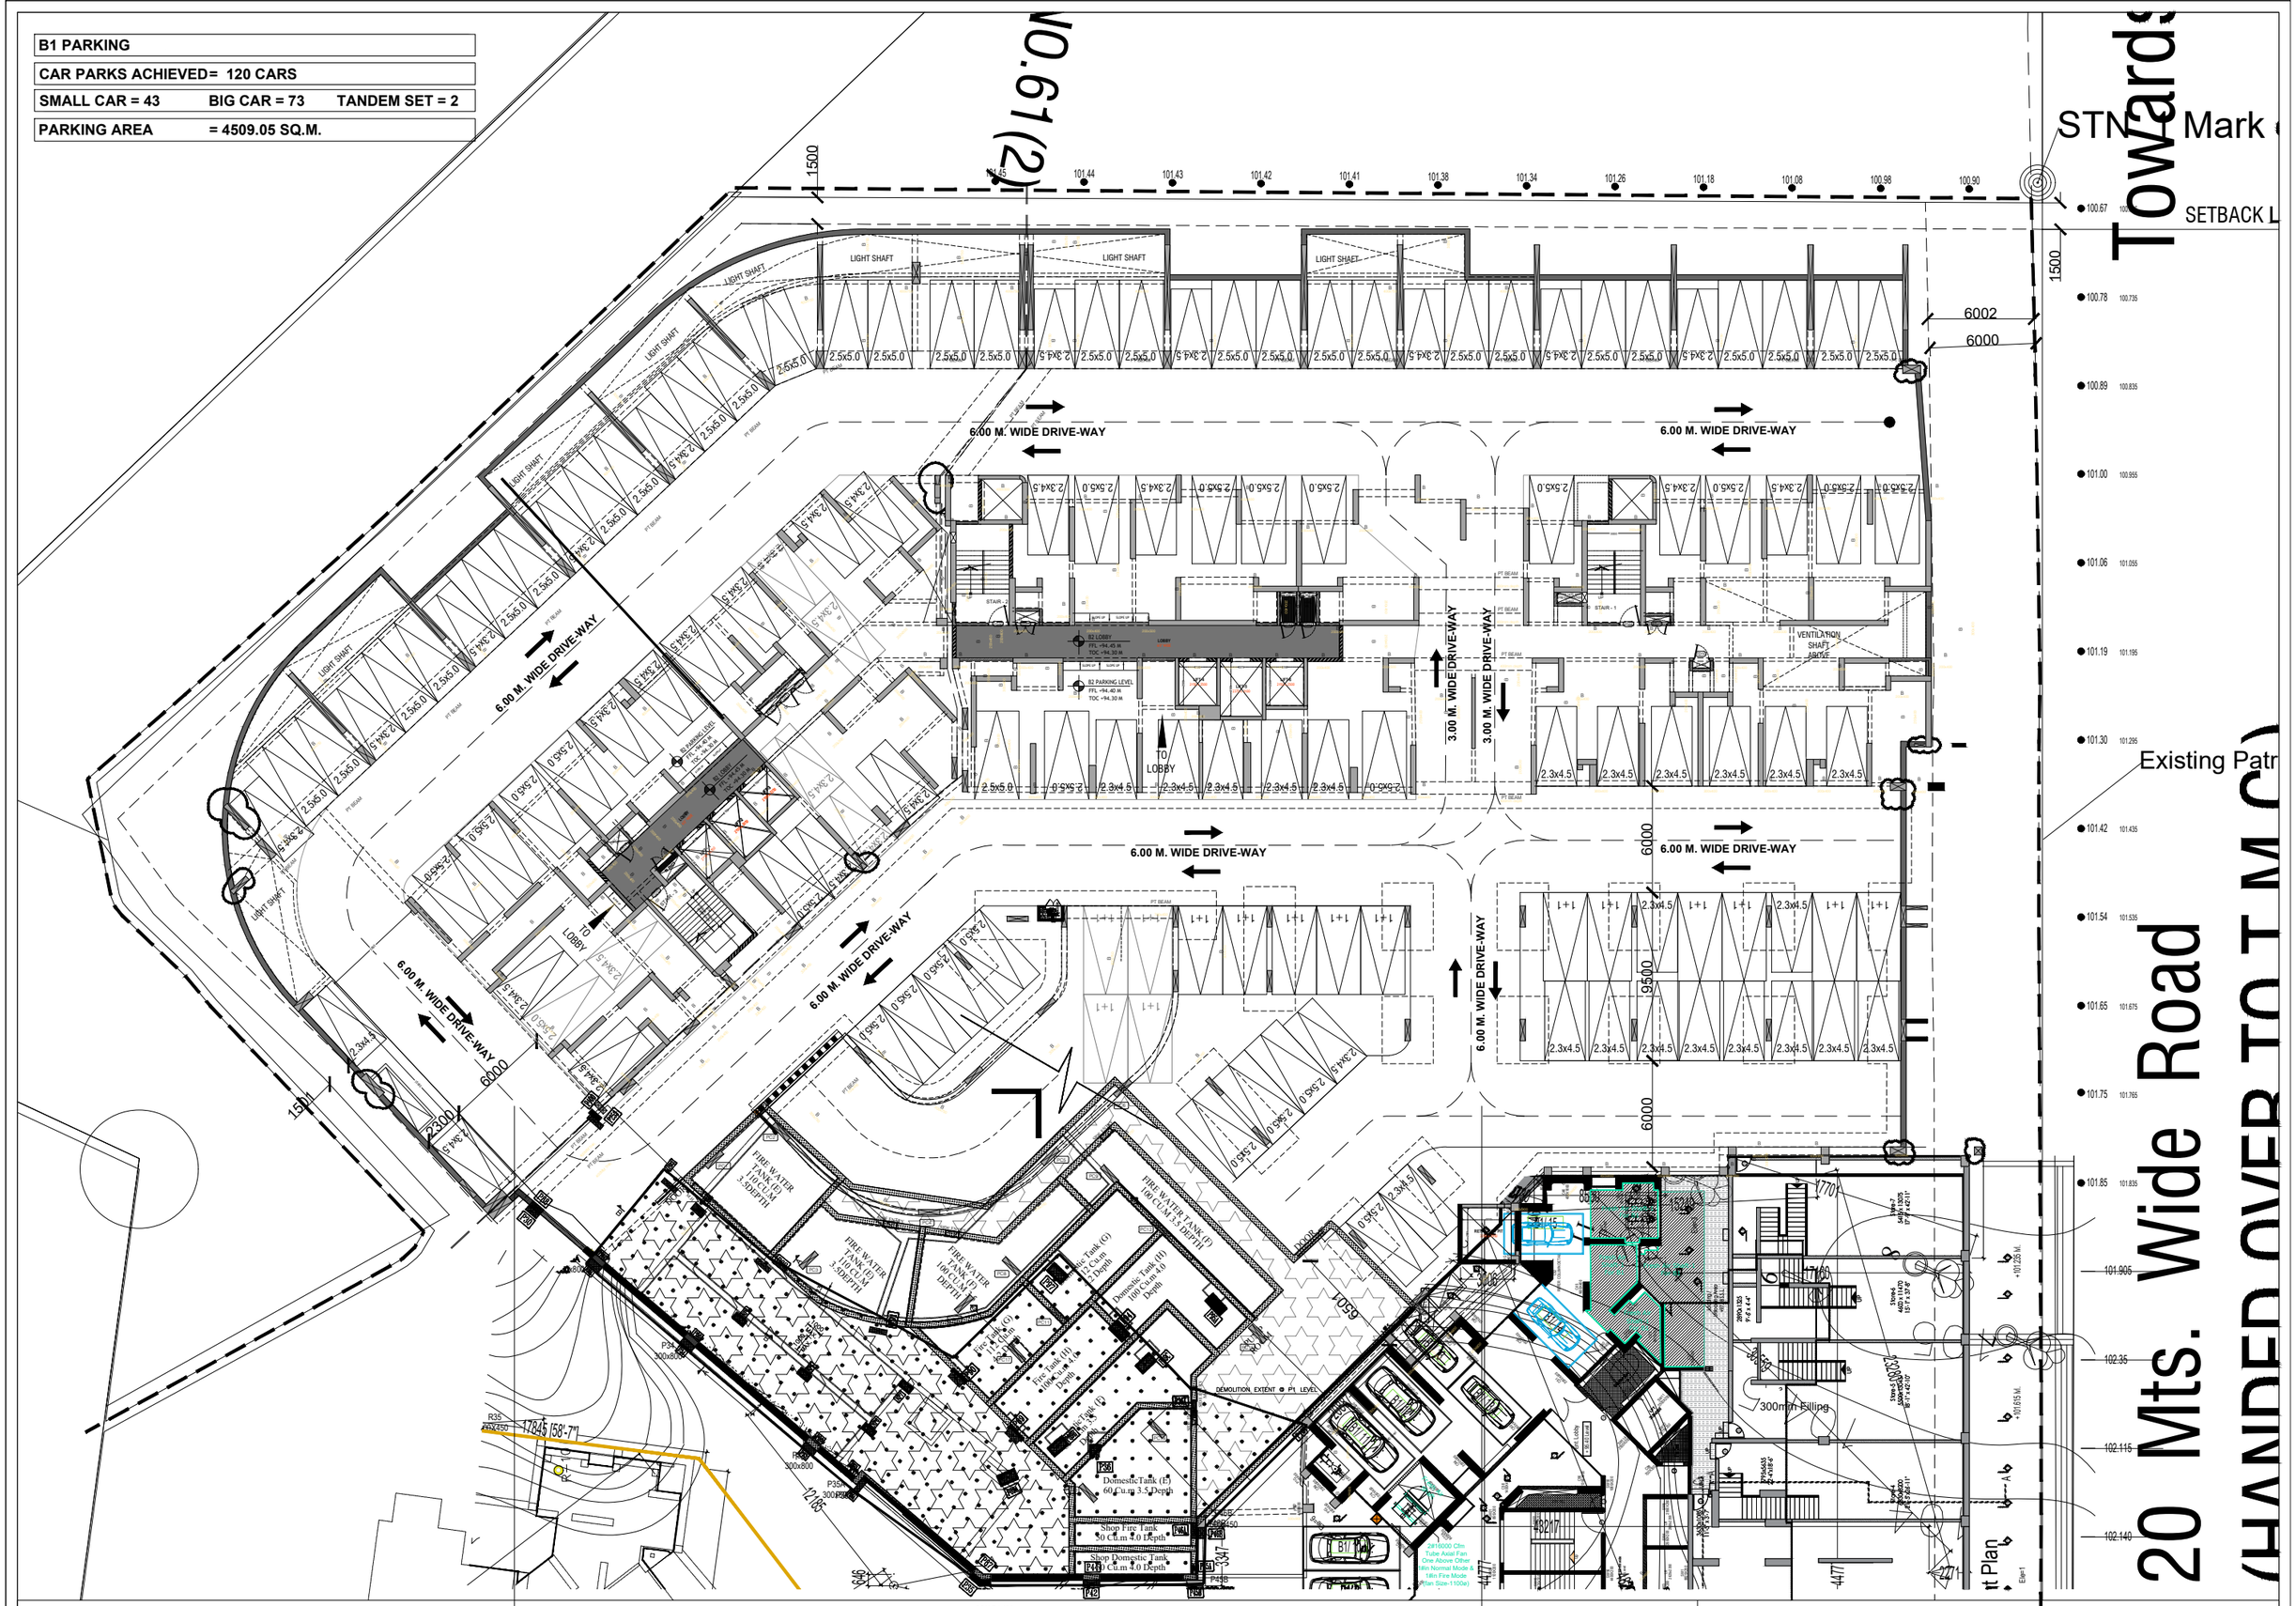

SCALE 1:100

INDEX PLAN FOR GROUND FLOOR

LODHA _ACME OZONE - THANE

PARKING_B2 PLAN

SCALE 1: 250

KAPADIA ASSOCIATES

DESIGN LLP