
P1 PARKING		
CAR PARKS ACHIEVED	= 55 CARS	
SMALL CAR = 15	BIG CAR = 38	TANDEM CAR = 1
PARKING AREA	= 2355.40 SQ.M.	

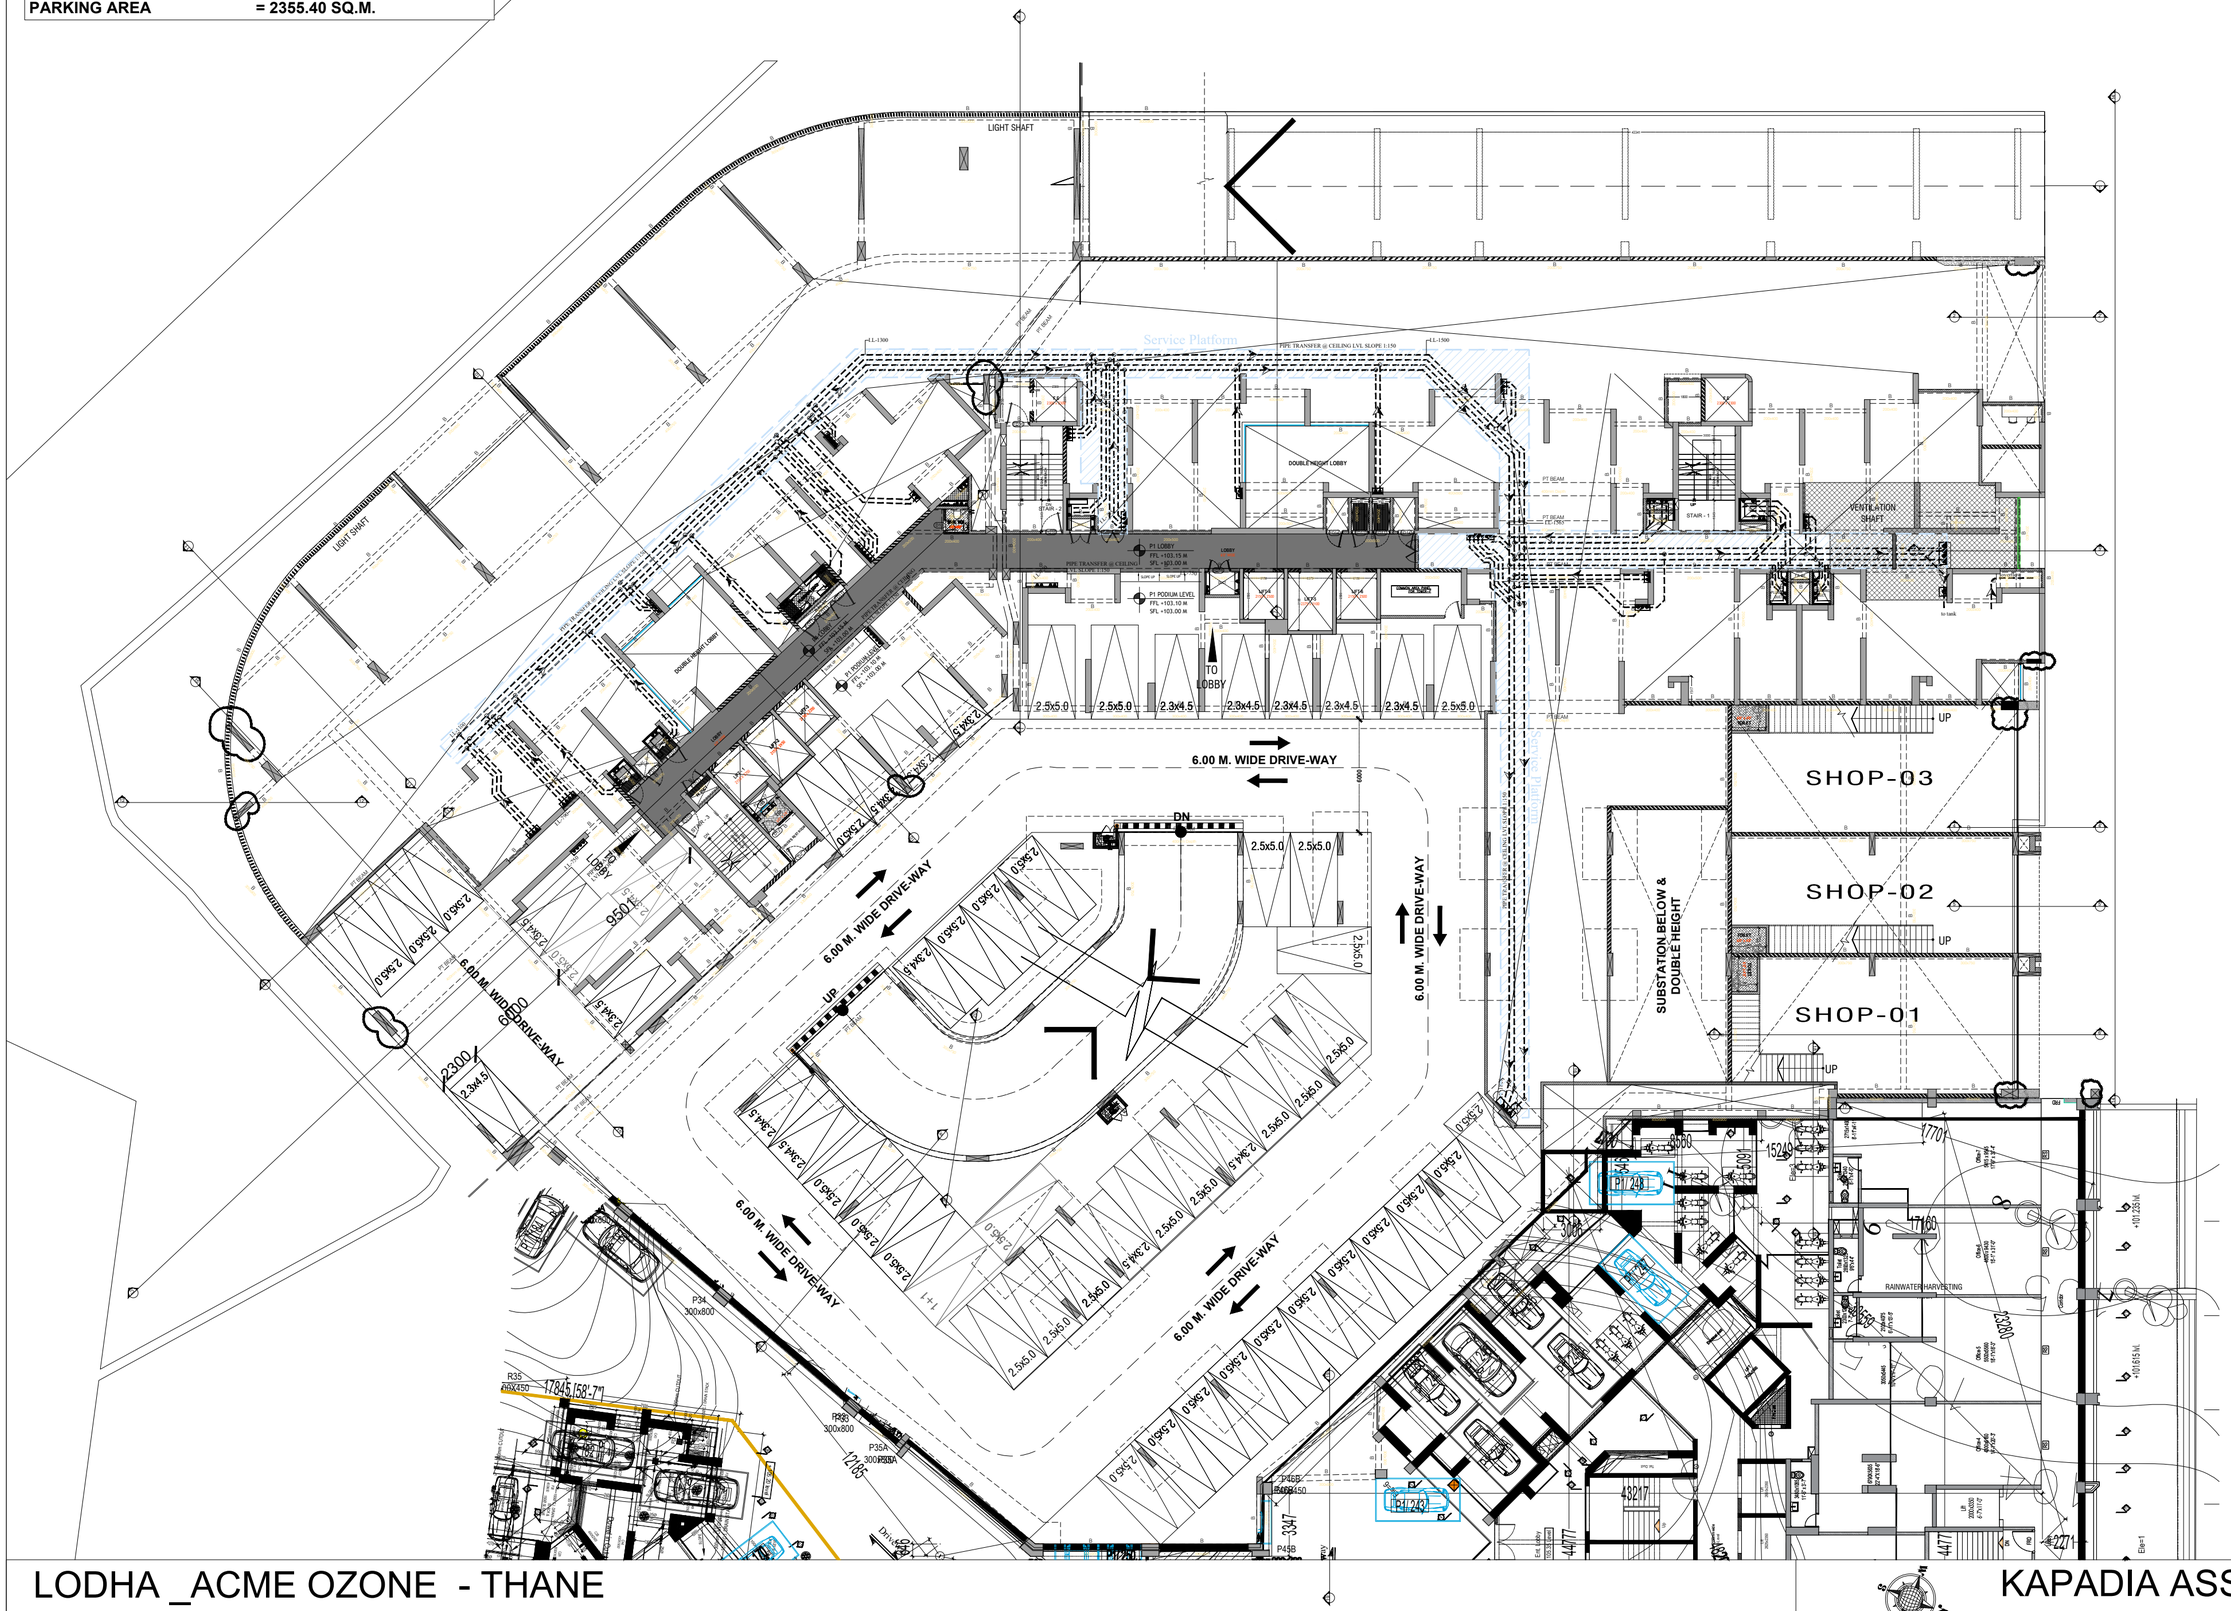

LODHA _ACME OZONE - THANE

OPTION 02_P1 PLAN

SCALE 1: 250

KAPADIA ASSOCIATES

DESIGN LLP