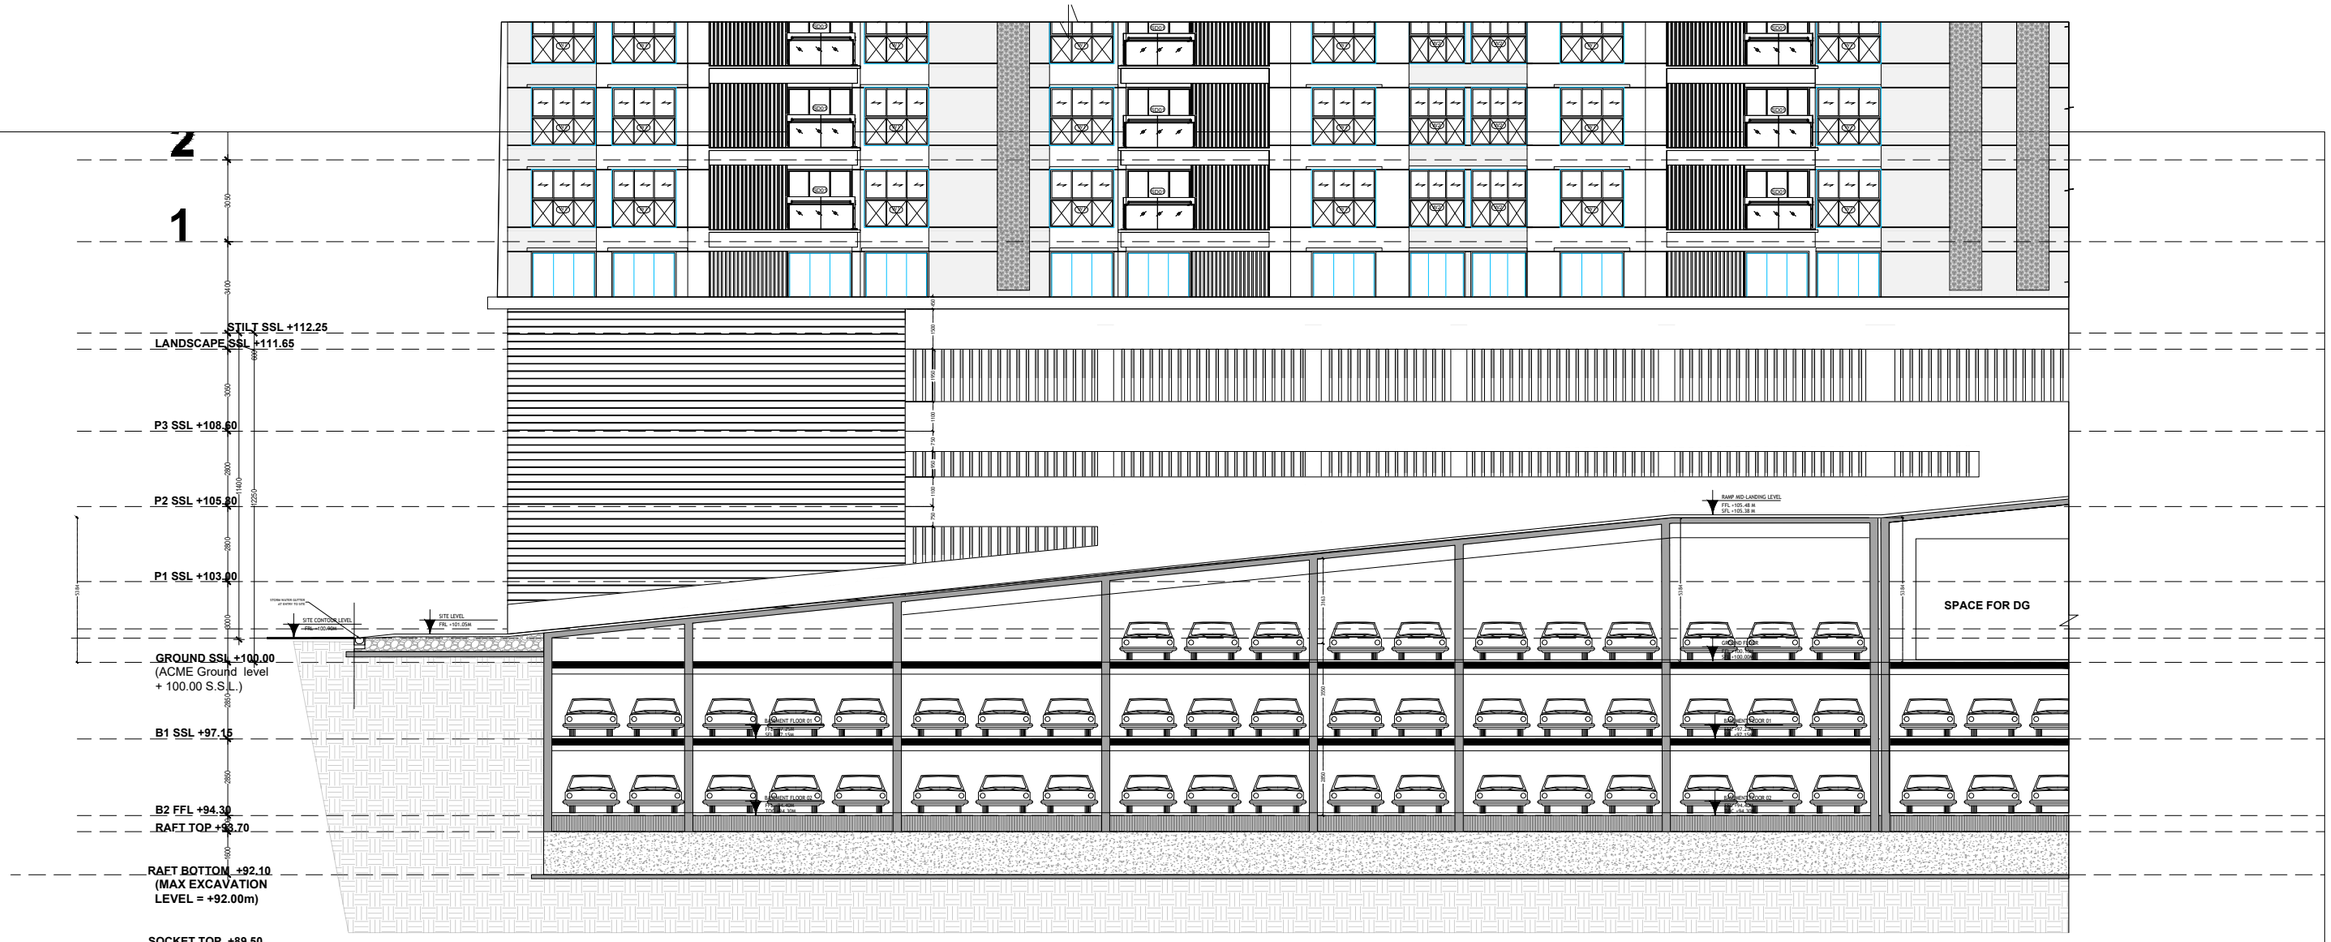

2
1
STILT SSL +112.25
LANDSCAPE SSL +111.65
P3 SSL +108.50
P2 SSL +105.30
P1 SSL +103.00
GROUND SSL +100.00
(ACME Ground level
+ 100.00 S.S.L.)
B1 SSL +97.15
B2 FFL +94.30
RAFT TOP +93.70
RAFT BOTTOM +92.10
(MAX EXCAVATION
LEVEL = +92.00m)
SOCKET TOP +89.50
SHORING DEPTH +88.00
SITE LEVEL
FRL +101.05M
SITE CONTOUR LEVEL
FRL +101.45M
RAMP MID LANDING LEVEL
FFL +105.48 M
SFL +105.38 M
SPACE FOR DG
BASEMENT FLOOR 01
FFL +97.15M
BASEMENT FLOOR 02
FFL +94.30M
BASEMENT FLOOR 03
FFL +91.45M

SECTION 1-1'