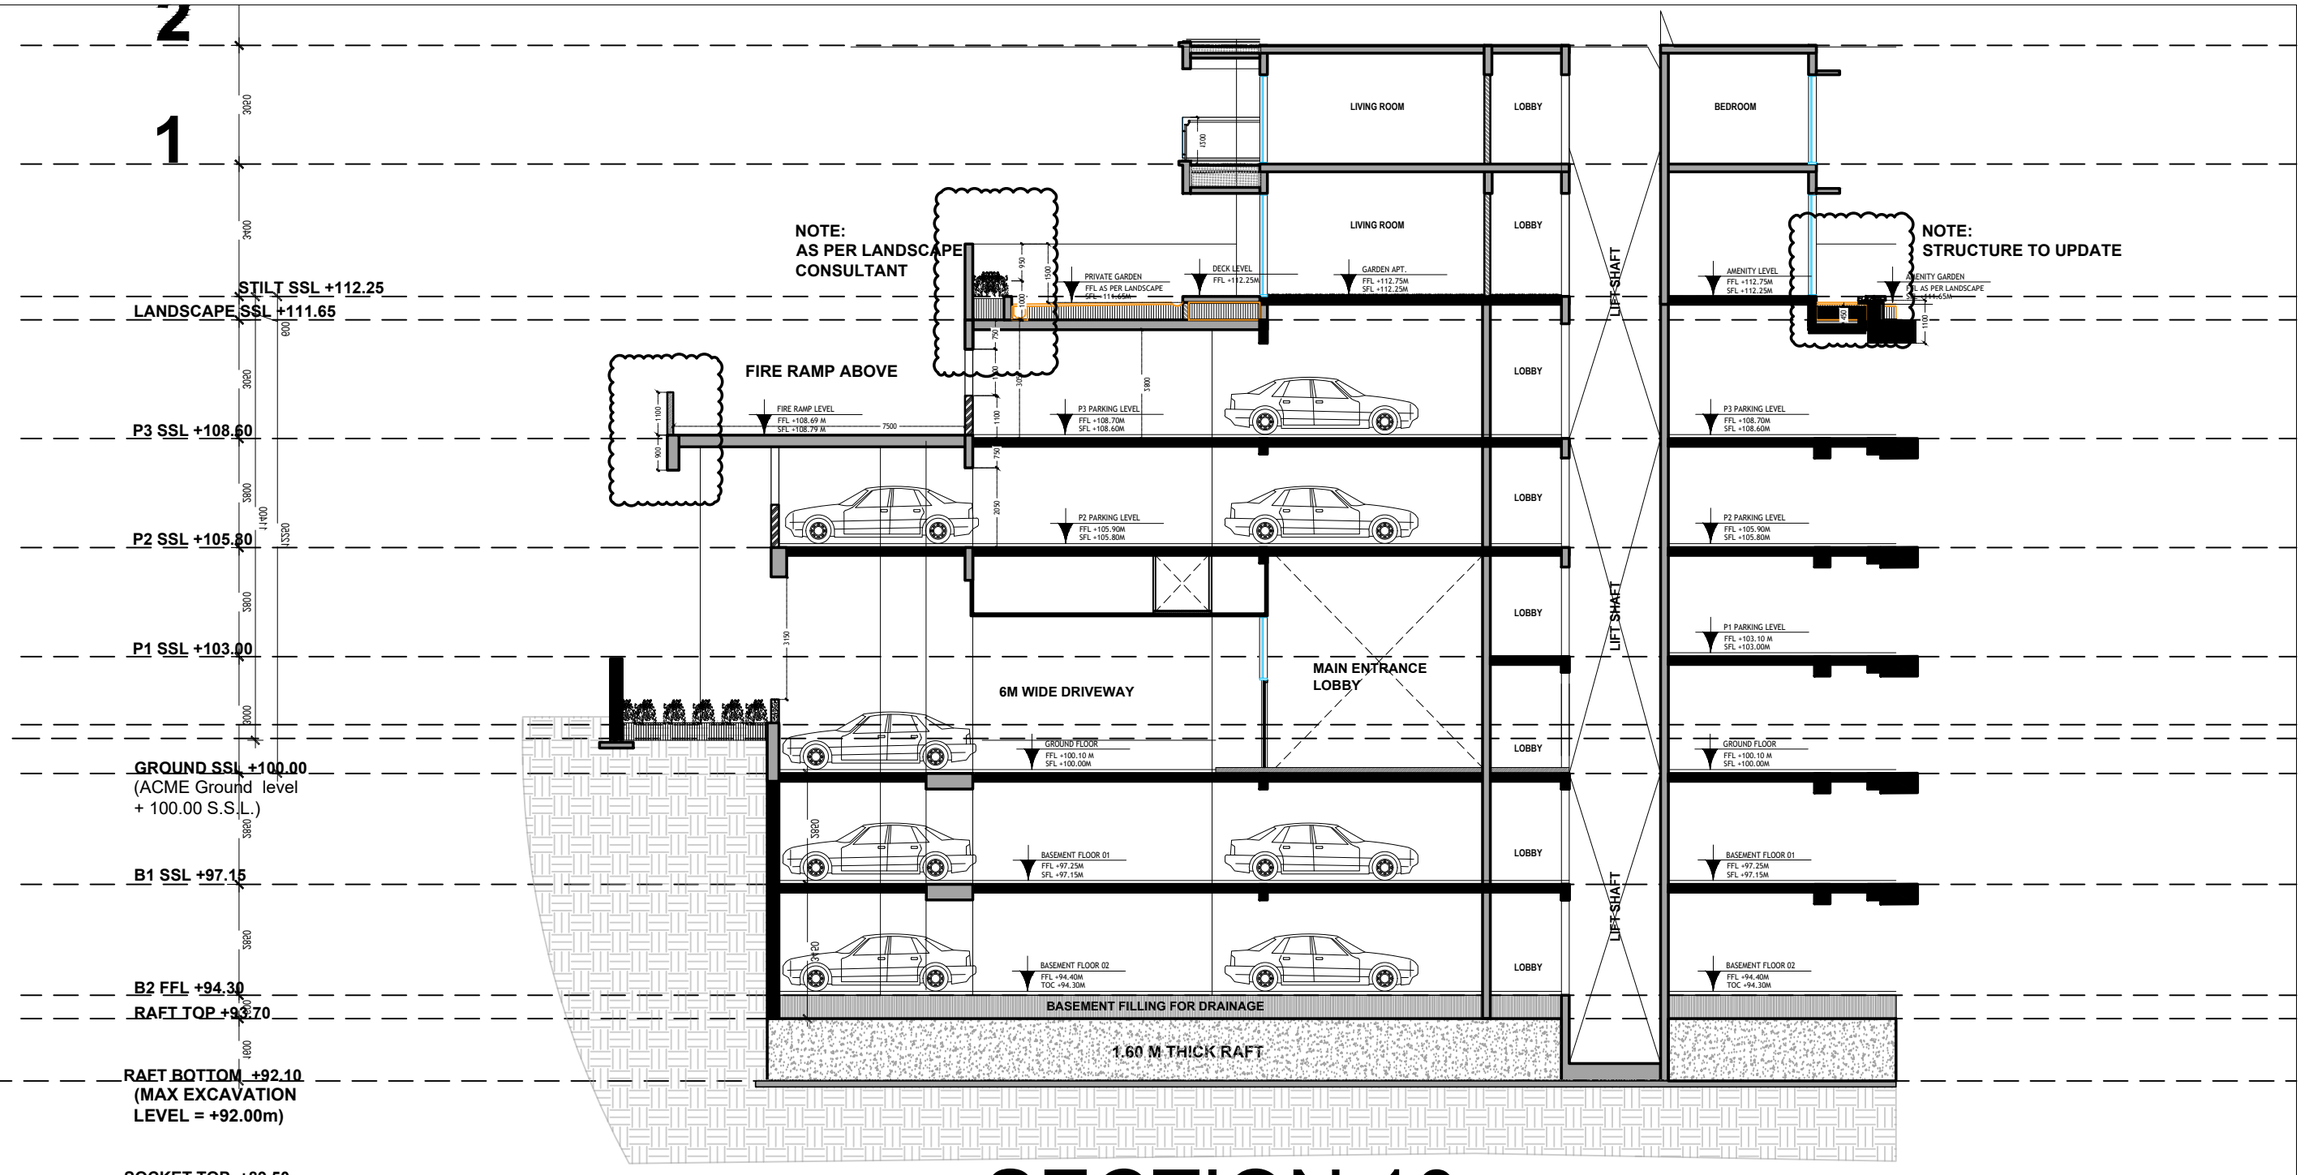

2
1
STILT SSL +112.25
LANDSCAPE SSL +111.65
P3 SSL +108.60
P2 SSL +105.80
P1 SSL +103.00
GROUND SSL +100.00
(ACME Ground level
+ 100.00 S.S.L.)
B1 SSL +97.15
B2 FFL +94.30
RAFT TOP +93.70
RAFT BOTTOM +92.10
(MAX EXCAVATION
LEVEL = +92.00m)
SOCKET TOP +89.50
SHORING DEPTH +88.00
NOTE:
AS PER LANDSCAPE
CONSULTANT
FIRE RAMP ABOVE
FIRE RAMP LEVEL
FFL +108.69 M
SFL +108.79 M
PRIVATE GARDEN
FFL AS PER LANDSCAPE
DECK LEVEL
FFL +112.25M
GARDEN APT.
FFL +112.75M
SFL +112.25M
P3 PARKING LEVEL
FFL +108.70M
SFL +108.60M
P2 PARKING LEVEL
FFL +105.90M
SFL +105.80M
6M WIDE DRIVEWAY
GROUND FLOOR
FFL +100.10 M
SFL +100.00M
MAIN ENTRANCE
LOBBY
BASEMENT FLOOR 01
FFL +97.25M
SFL +97.15M
BASEMENT FLOOR 02
FFL +94.40M
TOC +94.30M
BASEMENT FILLING FOR DRAINAGE
1.60 M THICK RAFT
LIVING ROOM
LOBBY
LIFT SHAFT
BEDROOM
NOTE:
STRUCTURE TO UPDATE
AMENITY LEVEL
FFL +112.75M
SFL +112.25M
AMENITY GARDEN
FFL AS PER LANDSCAPE
SFL +111.65M
P1 PARKING LEVEL
FFL +103.10 M
SFL +103.00M

SECTION 10