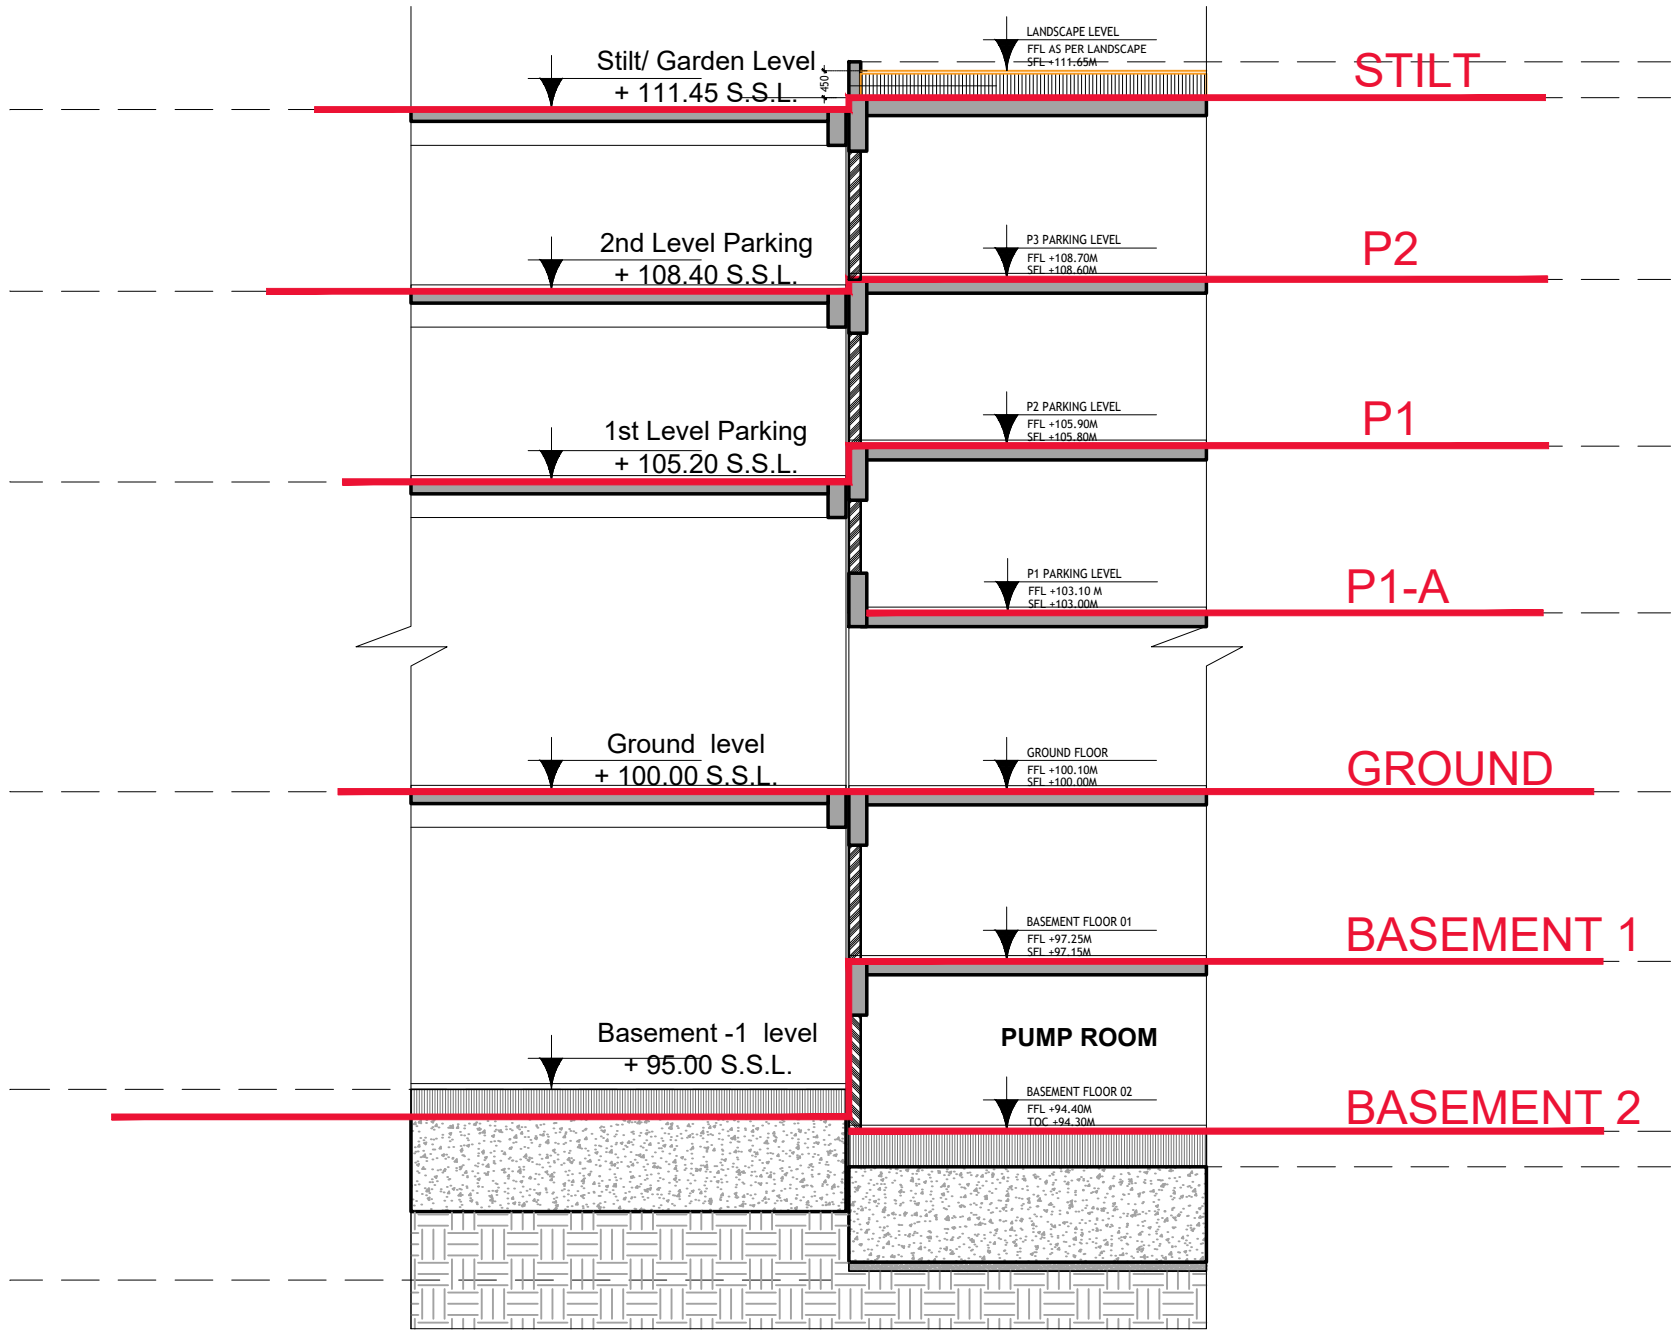


GENERAL SECTION THROUGH EXISTING BUILDING AND OUR PROPOSAL

SECTION 19