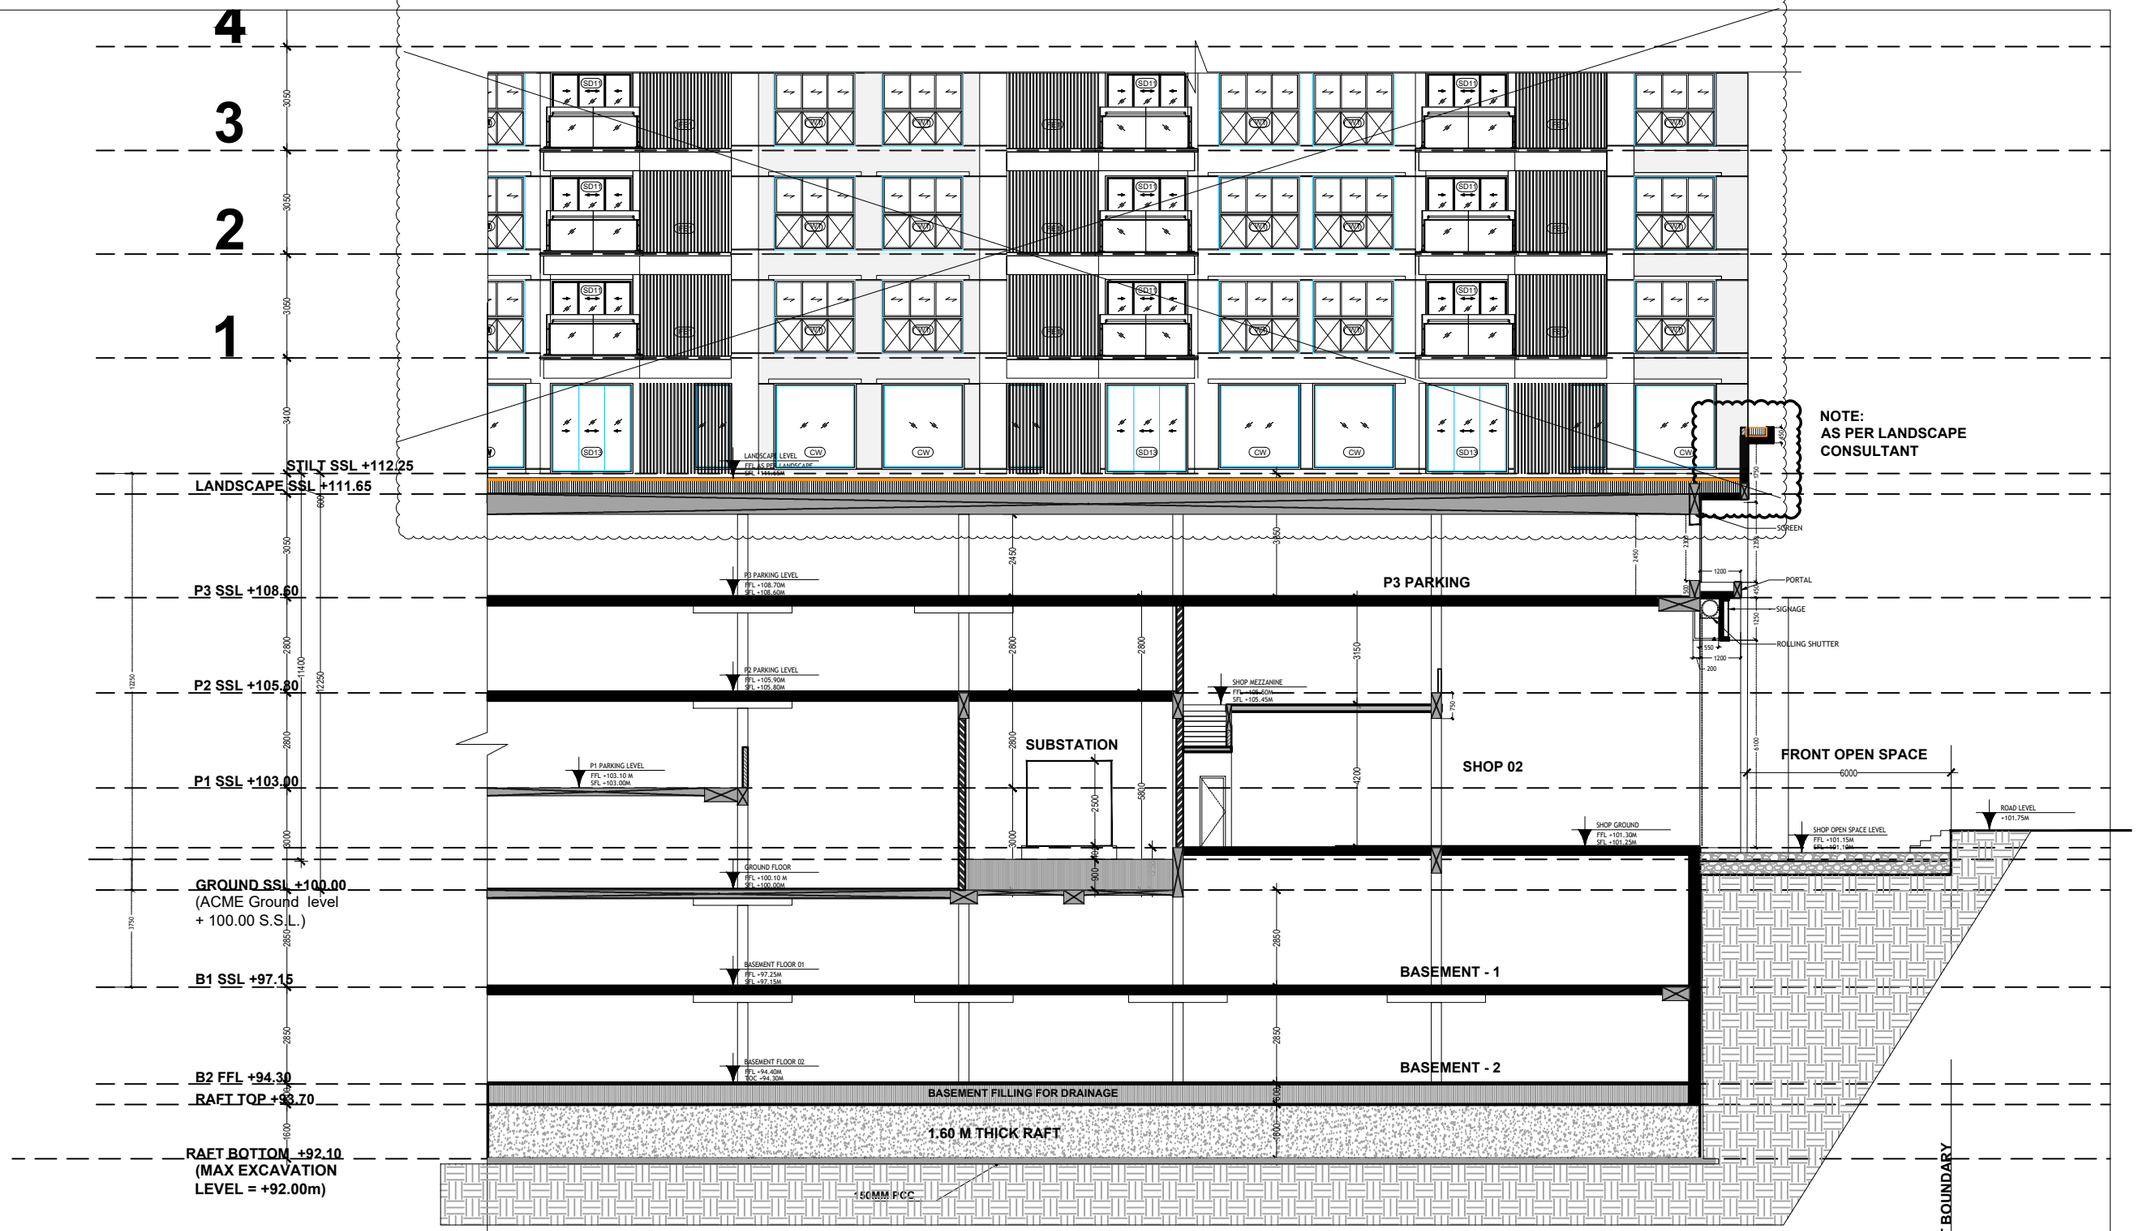

4
3
2
1
STILT SSL +112.25
LANDSCAPE SSL +111.65
P3 SSL +108.60
P2 SSL +105.80
P1 SSL +103.00
GROUND SSL +100.00
(ACME Ground level
+ 100.00 S.S.L.)
B1 SSL +97.15
B2 FFL +94.30
RAFT TOP +93.70
RAFT BOTTOM +92.10
(MAX EXCAVATION
LEVEL = +92.00m)
SOCKET TOP +89.50
SHORING DEPTH +88.00
NOTE:
AS PER LANDSCAPE
CONSULTANT
SCREEN
PORTAL
SIGNAGE
ROLLING SHUTTER
P3 PARKING
SUBSTATION
SHOP MEZZANINE
SHOP 02
FRONT OPEN SPACE
SHOP GROUND
SHOP OPEN SPACE LEVEL
ROAD LEVEL
+101.75M
BASEMENT - 1
BASEMENT - 2
BASEMENT FILLING FOR DRAINAGE
1.60 M THICK RAFT
150MM PCC
PLOT BOUNDARY

# SECTION 66