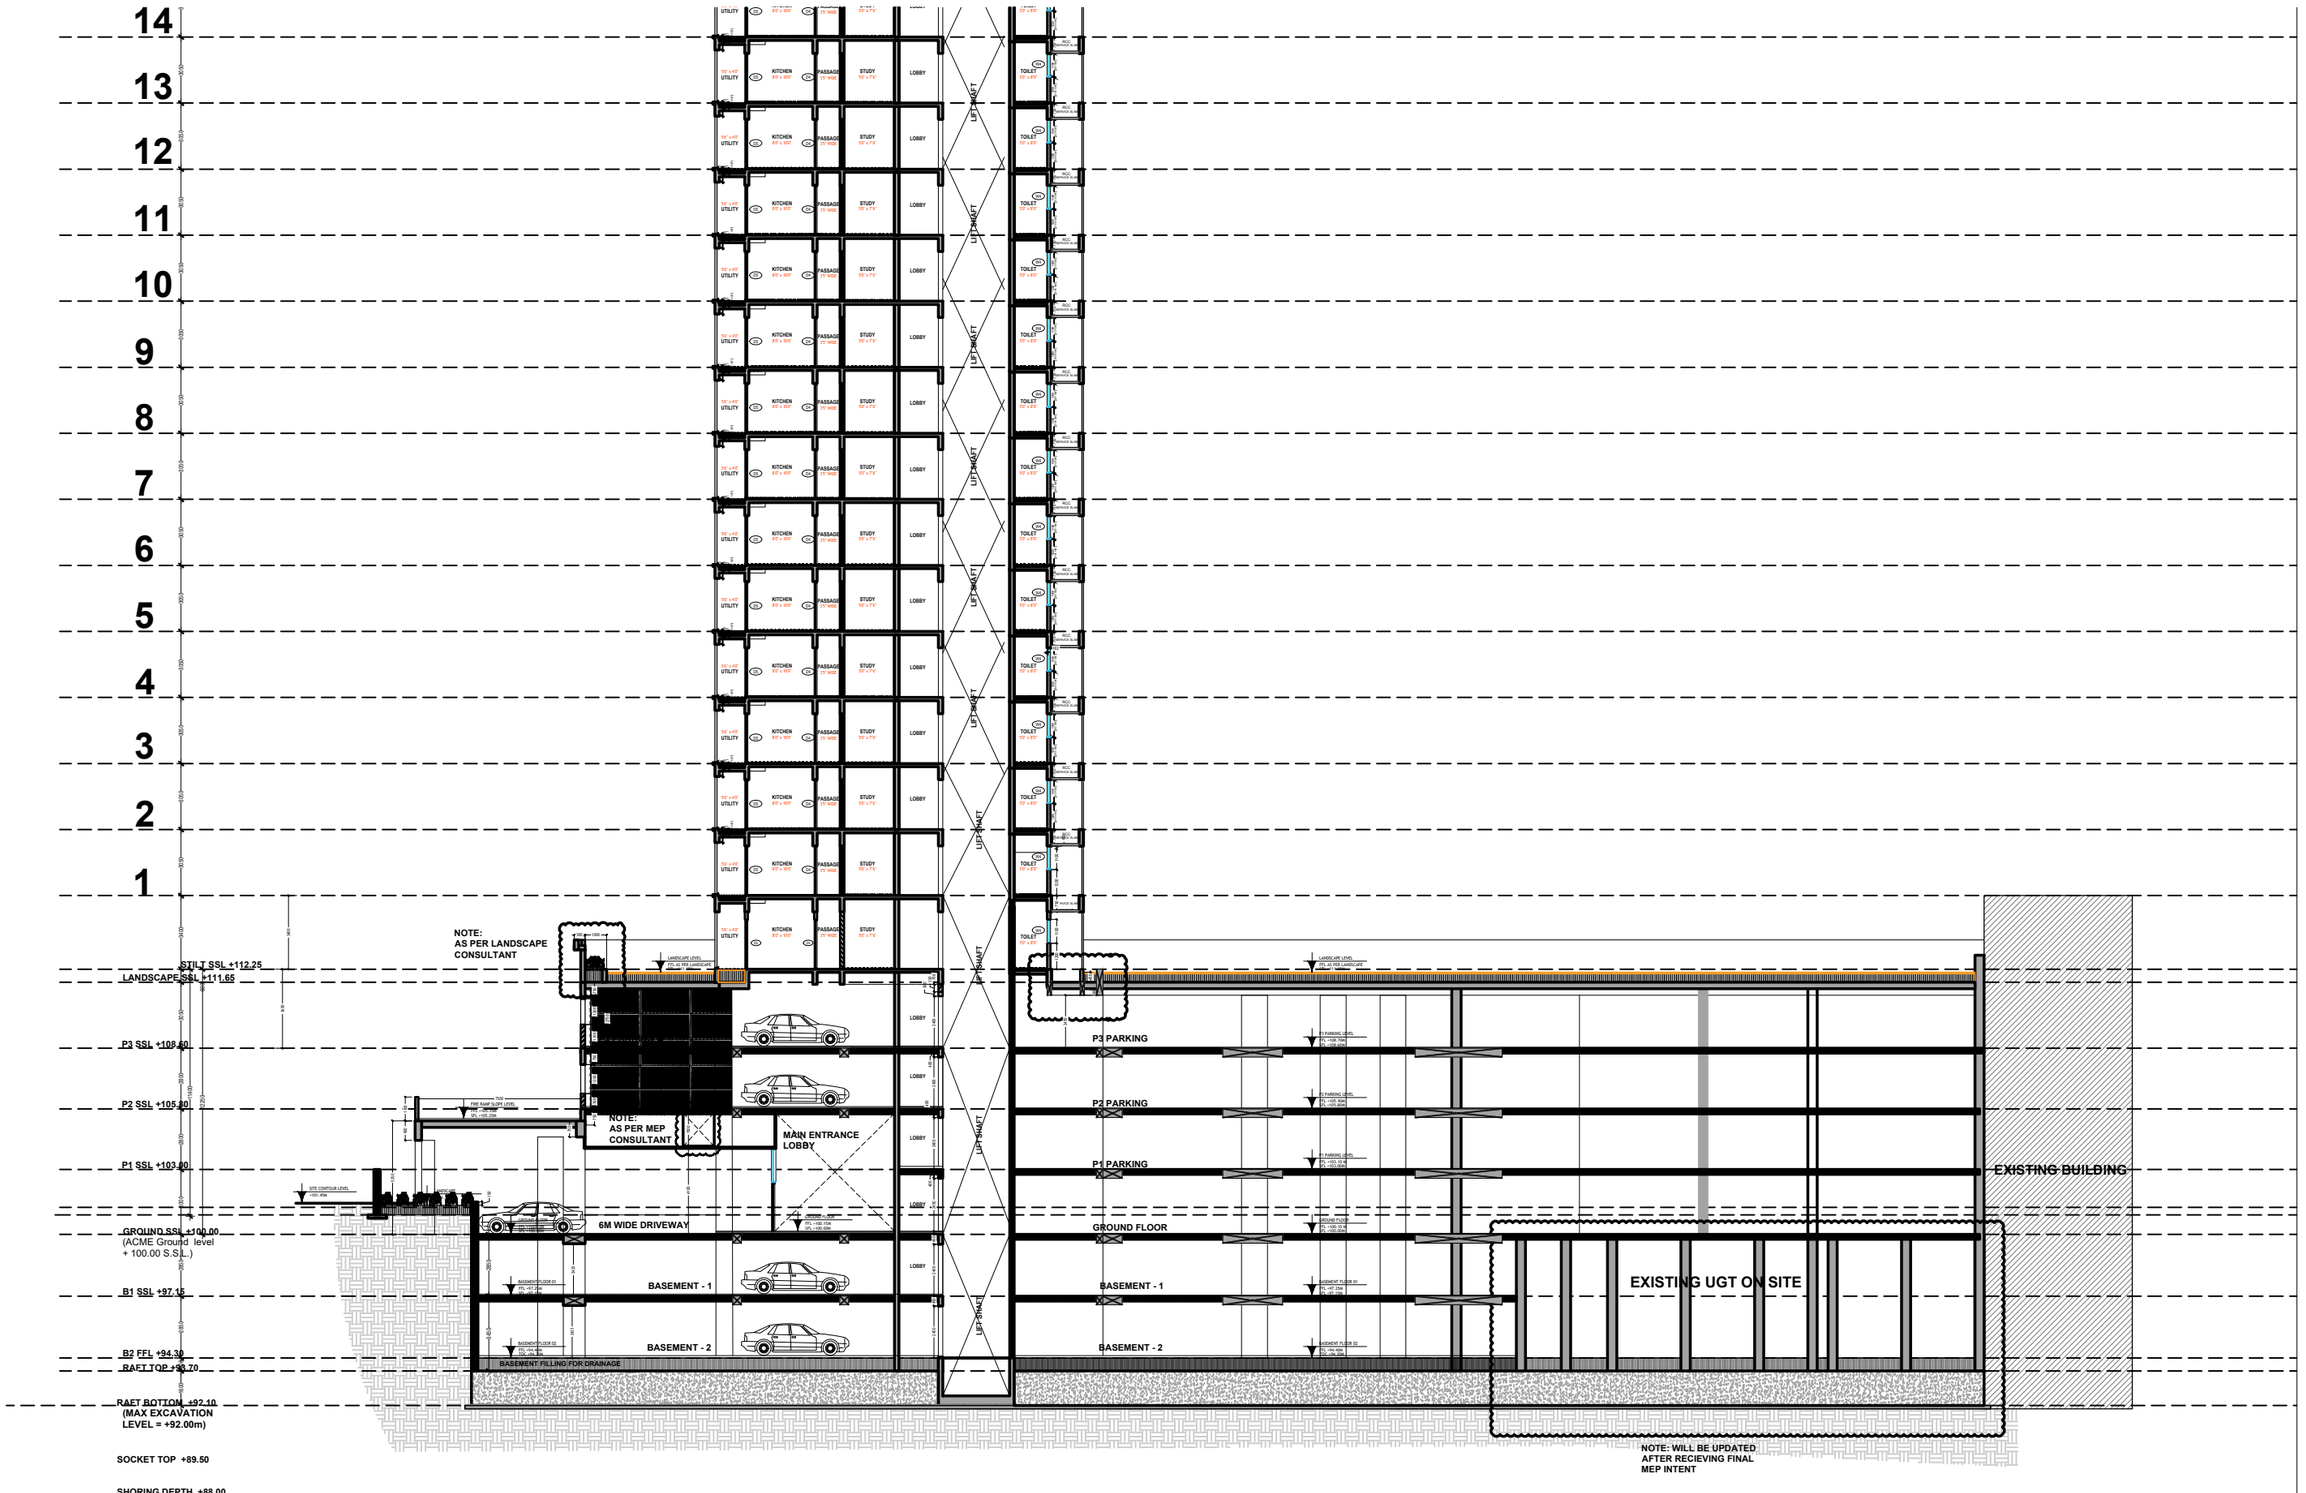

14
13
12
11
10
9
8
7
6
5
4
3
2
1
STILT SSL +112.25
LANDSCAPE SSL +111.65
P3 SSL +108.60
P2 SSL +105.20
P1 SSL +103.00
GROUND SSL +100.00
(ACME Ground level
+ 100.00 S.S.L.)
B1 SSL +97.15
B2 FFL +94.30
RAFT TOP +93.70
RAFT BOTTOM +92.10
(MAX EXCAVATION
LEVEL = +92.00m)
SOCKET TOP +89.50
SHORING DEPTH +88.00
NOTE:
AS PER LANDSCAPE
CONSULTANT
NOTE:
AS PER MEP
CONSULTANT
MAIN ENTRANCE
LOBBY
6M WIDE DRIVEWAY
BASEMENT FILLING FOR DRAINAGE
LIFT SHAFT
LOBBY
P3 PARKING
P2 PARKING
P1 PARKING
GROUND FLOOR
BASEMENT - 1
BASEMENT - 2
EXISTING BUILDING
EXISTING UGT ON SITE
NOTE: WILL BE UPDATED
AFTER RECIEVING FINAL
MEP INTENT

SECTION 77'