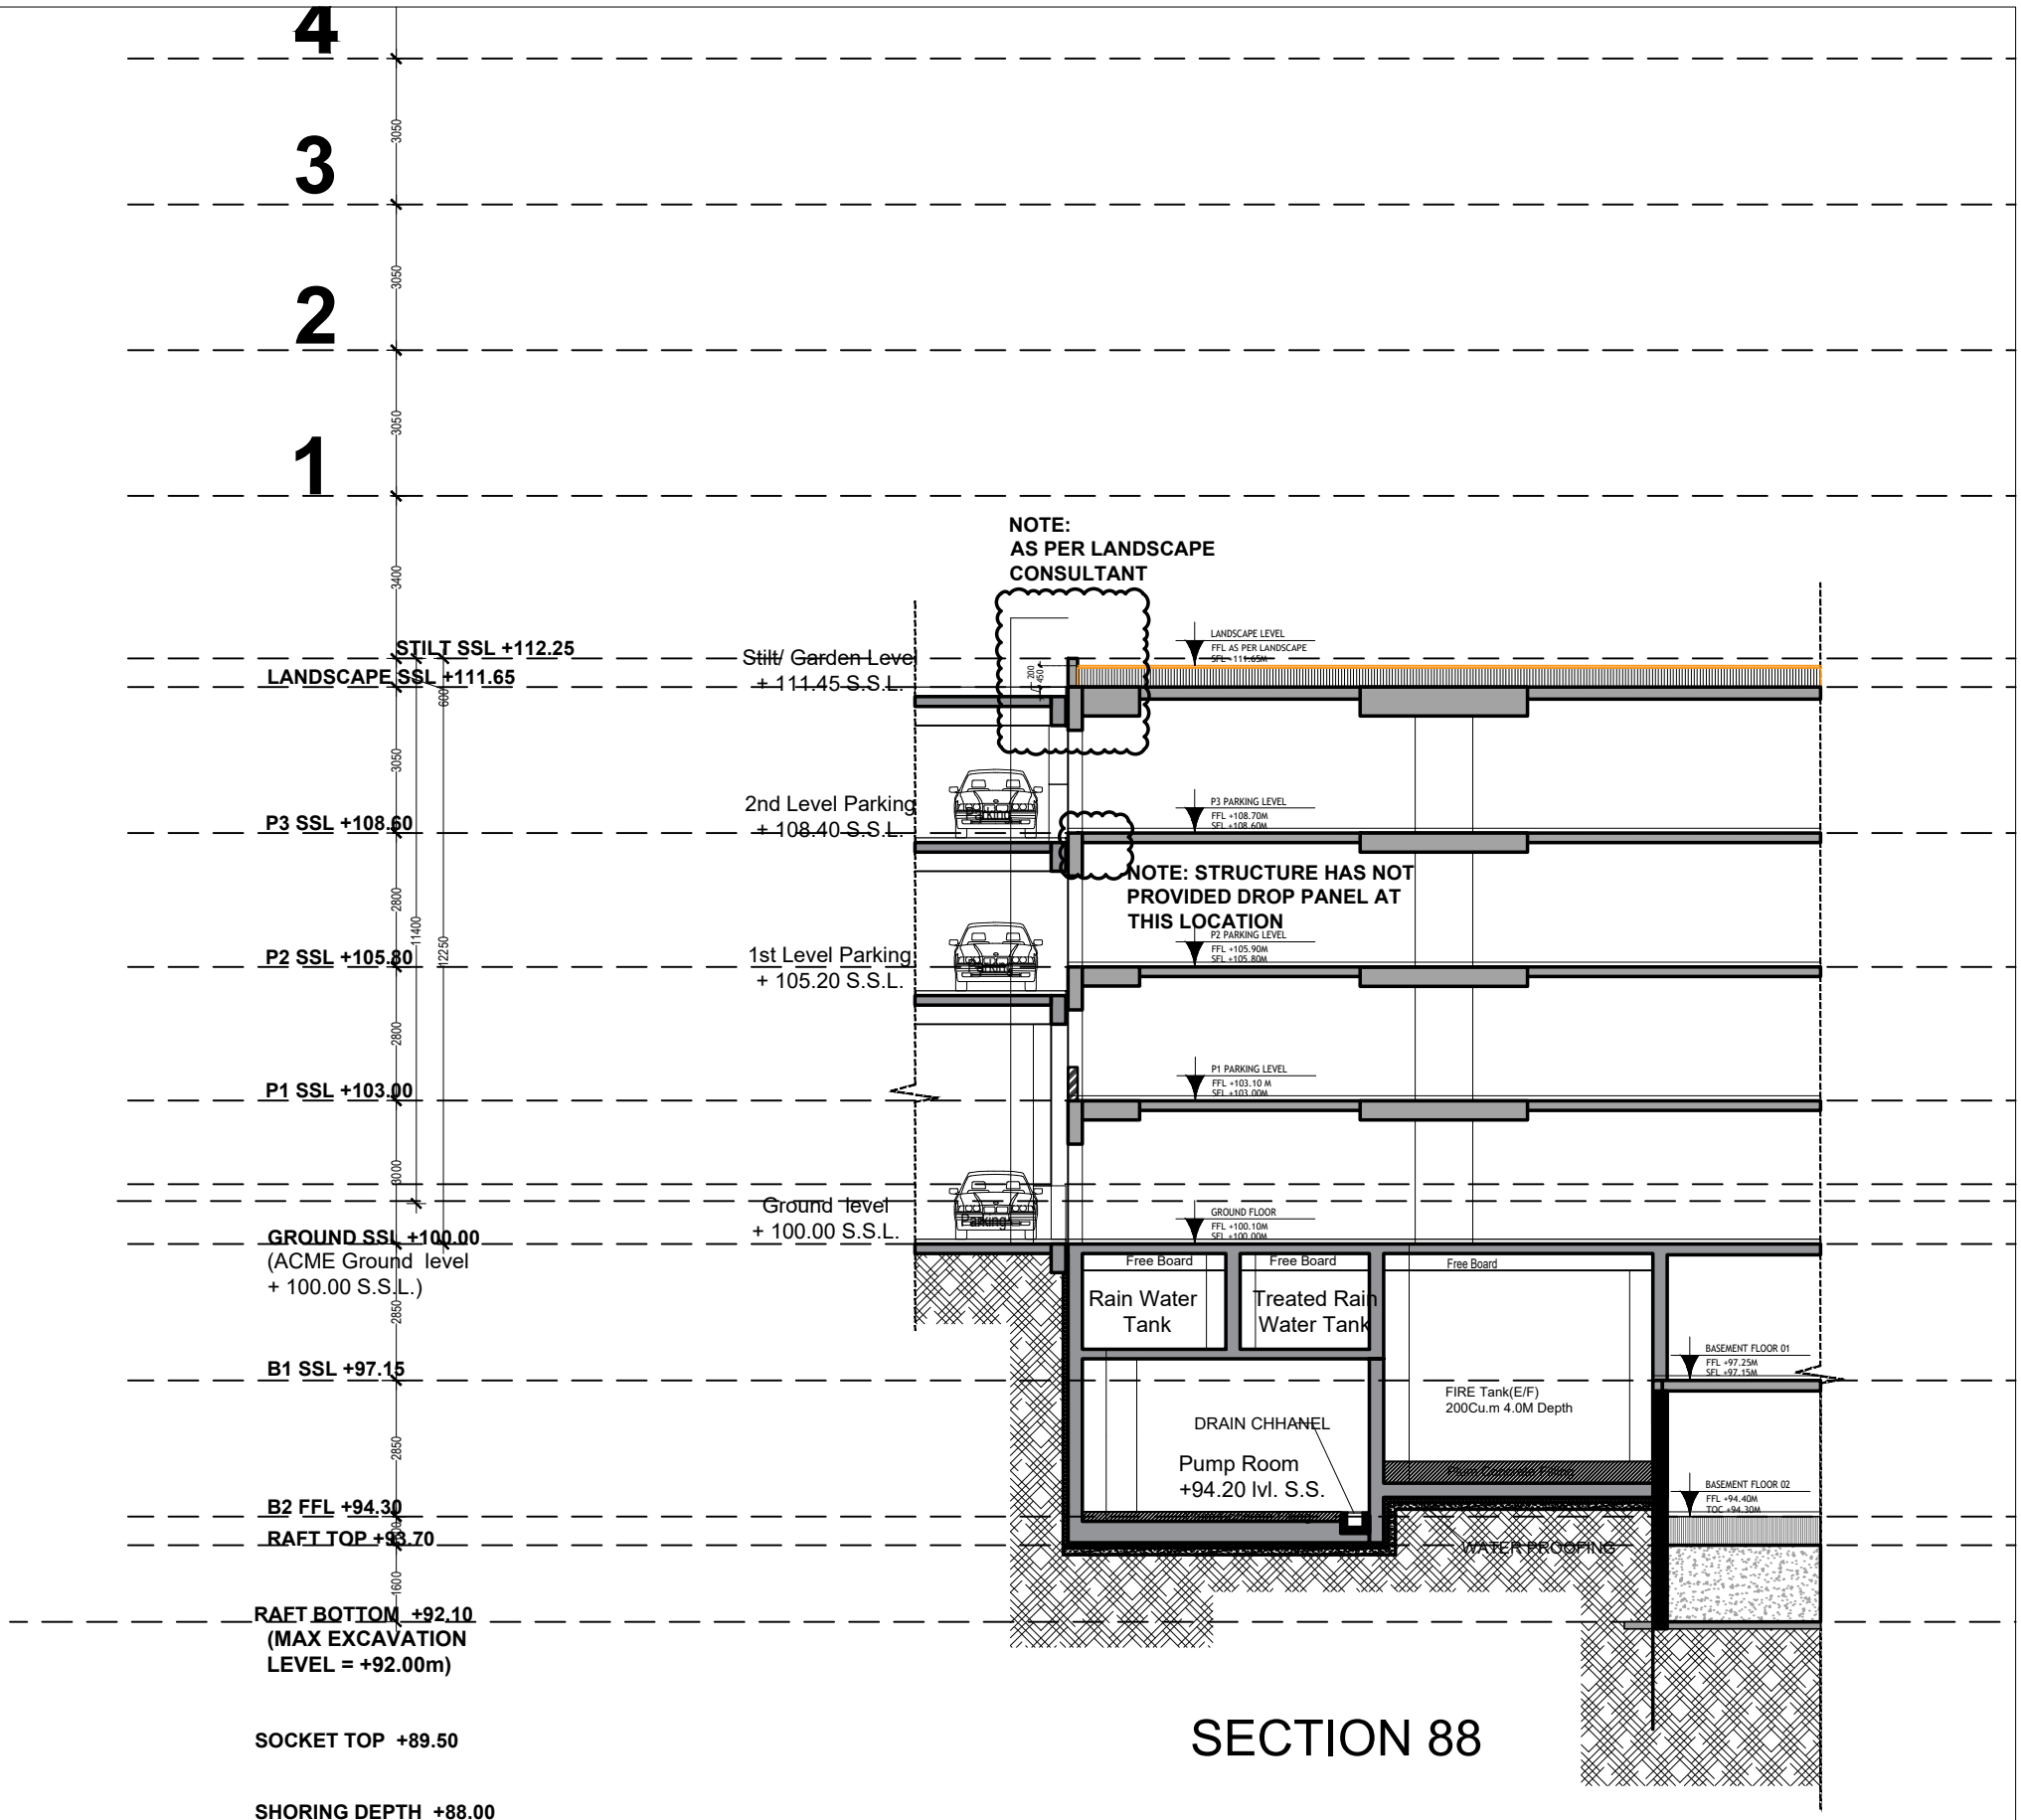

4
3
2
1
3050
3050
3050
3400
600
3050
2800
11400
12250
2800
3000
2850
2850
450
1600
NOTE:
AS PER LANDSCAPE
CONSULTANT
STILT SSL +112.25
LANDSCAPE SSL +111.65
Stilt/ Garden Level
+ 111.45 S.S.L.
LANDSCAPE LEVEL
FFL AS PER LANDSCAPE
P3 SSL +108.60
2nd Level Parking
+ 108.40 S.S.L.
P3 PARKING LEVEL
FFL +108.70M
SFL +108.60M
NOTE: STRUCTURE HAS NOT
PROVIDED DROP PANEL AT
THIS LOCATION
P2 SSL +105.80
1st Level Parking
+ 105.20 S.S.L.
P2 PARKING LEVEL
FFL +105.90M
SFL +105.80M
P1 SSL +103.00
P1 PARKING LEVEL
FFL +103.10 M
SFL +103.00M
Ground level
+ 100.00 S.S.L.
GROUND FLOOR
FFL +100.10M
SFL +100.00M
GROUND SSL +100.00
(ACME Ground level
+ 100.00 S.S.L.)
Free Board
Free Board
Free Board
Rain Water
Tank
Treated Rain
Water Tank
BASEMENT FLOOR 01
FFL +97.25M
SFL +97.15M
B1 SSL +97.15
FIRE Tank(E/F)
200Cu.m 4.0M Depth
DRAIN CHHANEL
Pump Room
+94.20 lvl. S.S.
BASEMENT FLOOR 02
FFL +94.40M
TOC +94.30M
B2 FFL +94.30
RAFT TOP +93.70
WATER PROOFING
RAFT BOTTOM +92.10
(MAX EXCAVATION
LEVEL = +92.00m)
SOCKET TOP +89.50
SHORING DEPTH +88.00

SECTION 88