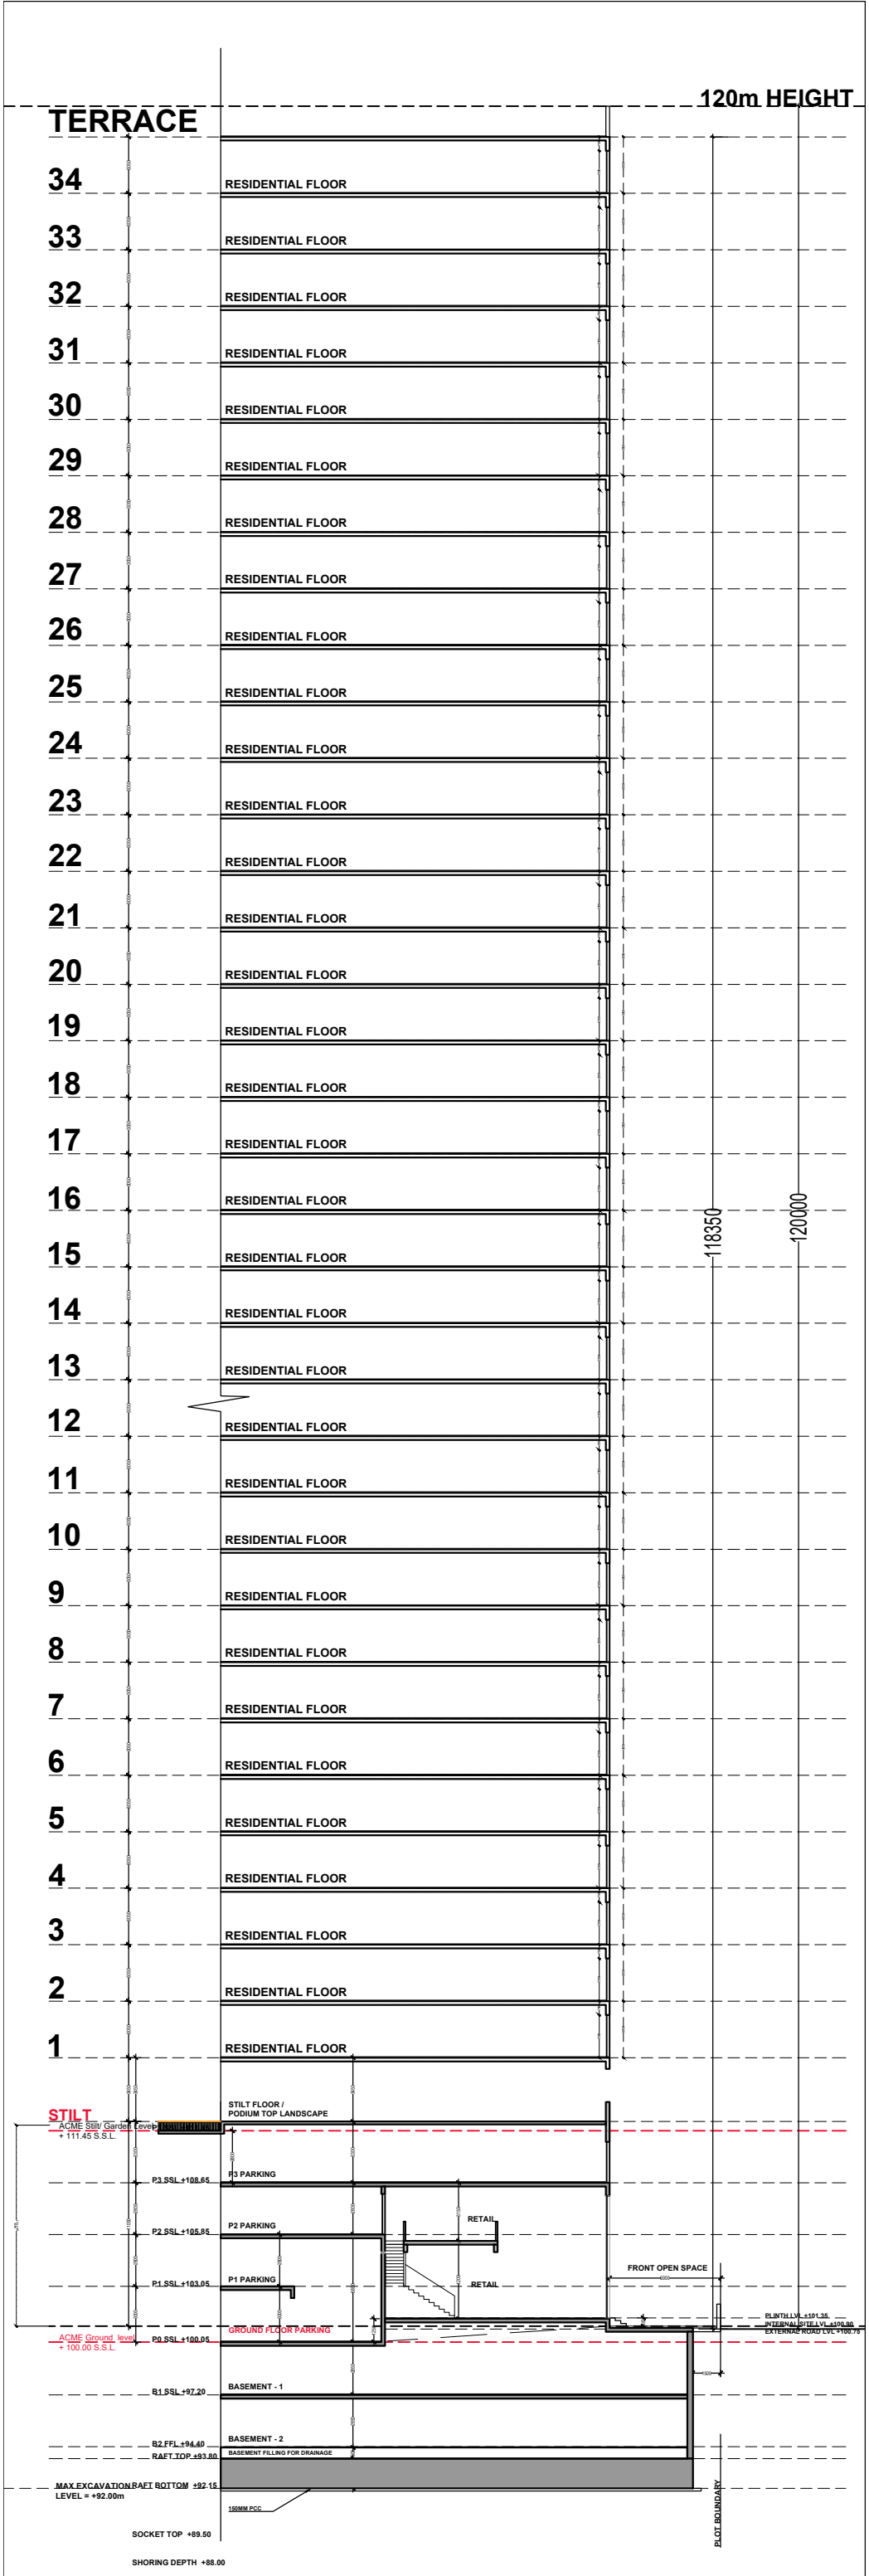


1:338.559

TOWER SCHEMATIC SECTION