
B1 PARKING		
CAR PARKS ACHIEVED= 120 CARS		
SMALL CAR = 43	BIG CAR = 73	TANDEM SET = 2
PARKING AREA	= 4509.05 SQ.M.	

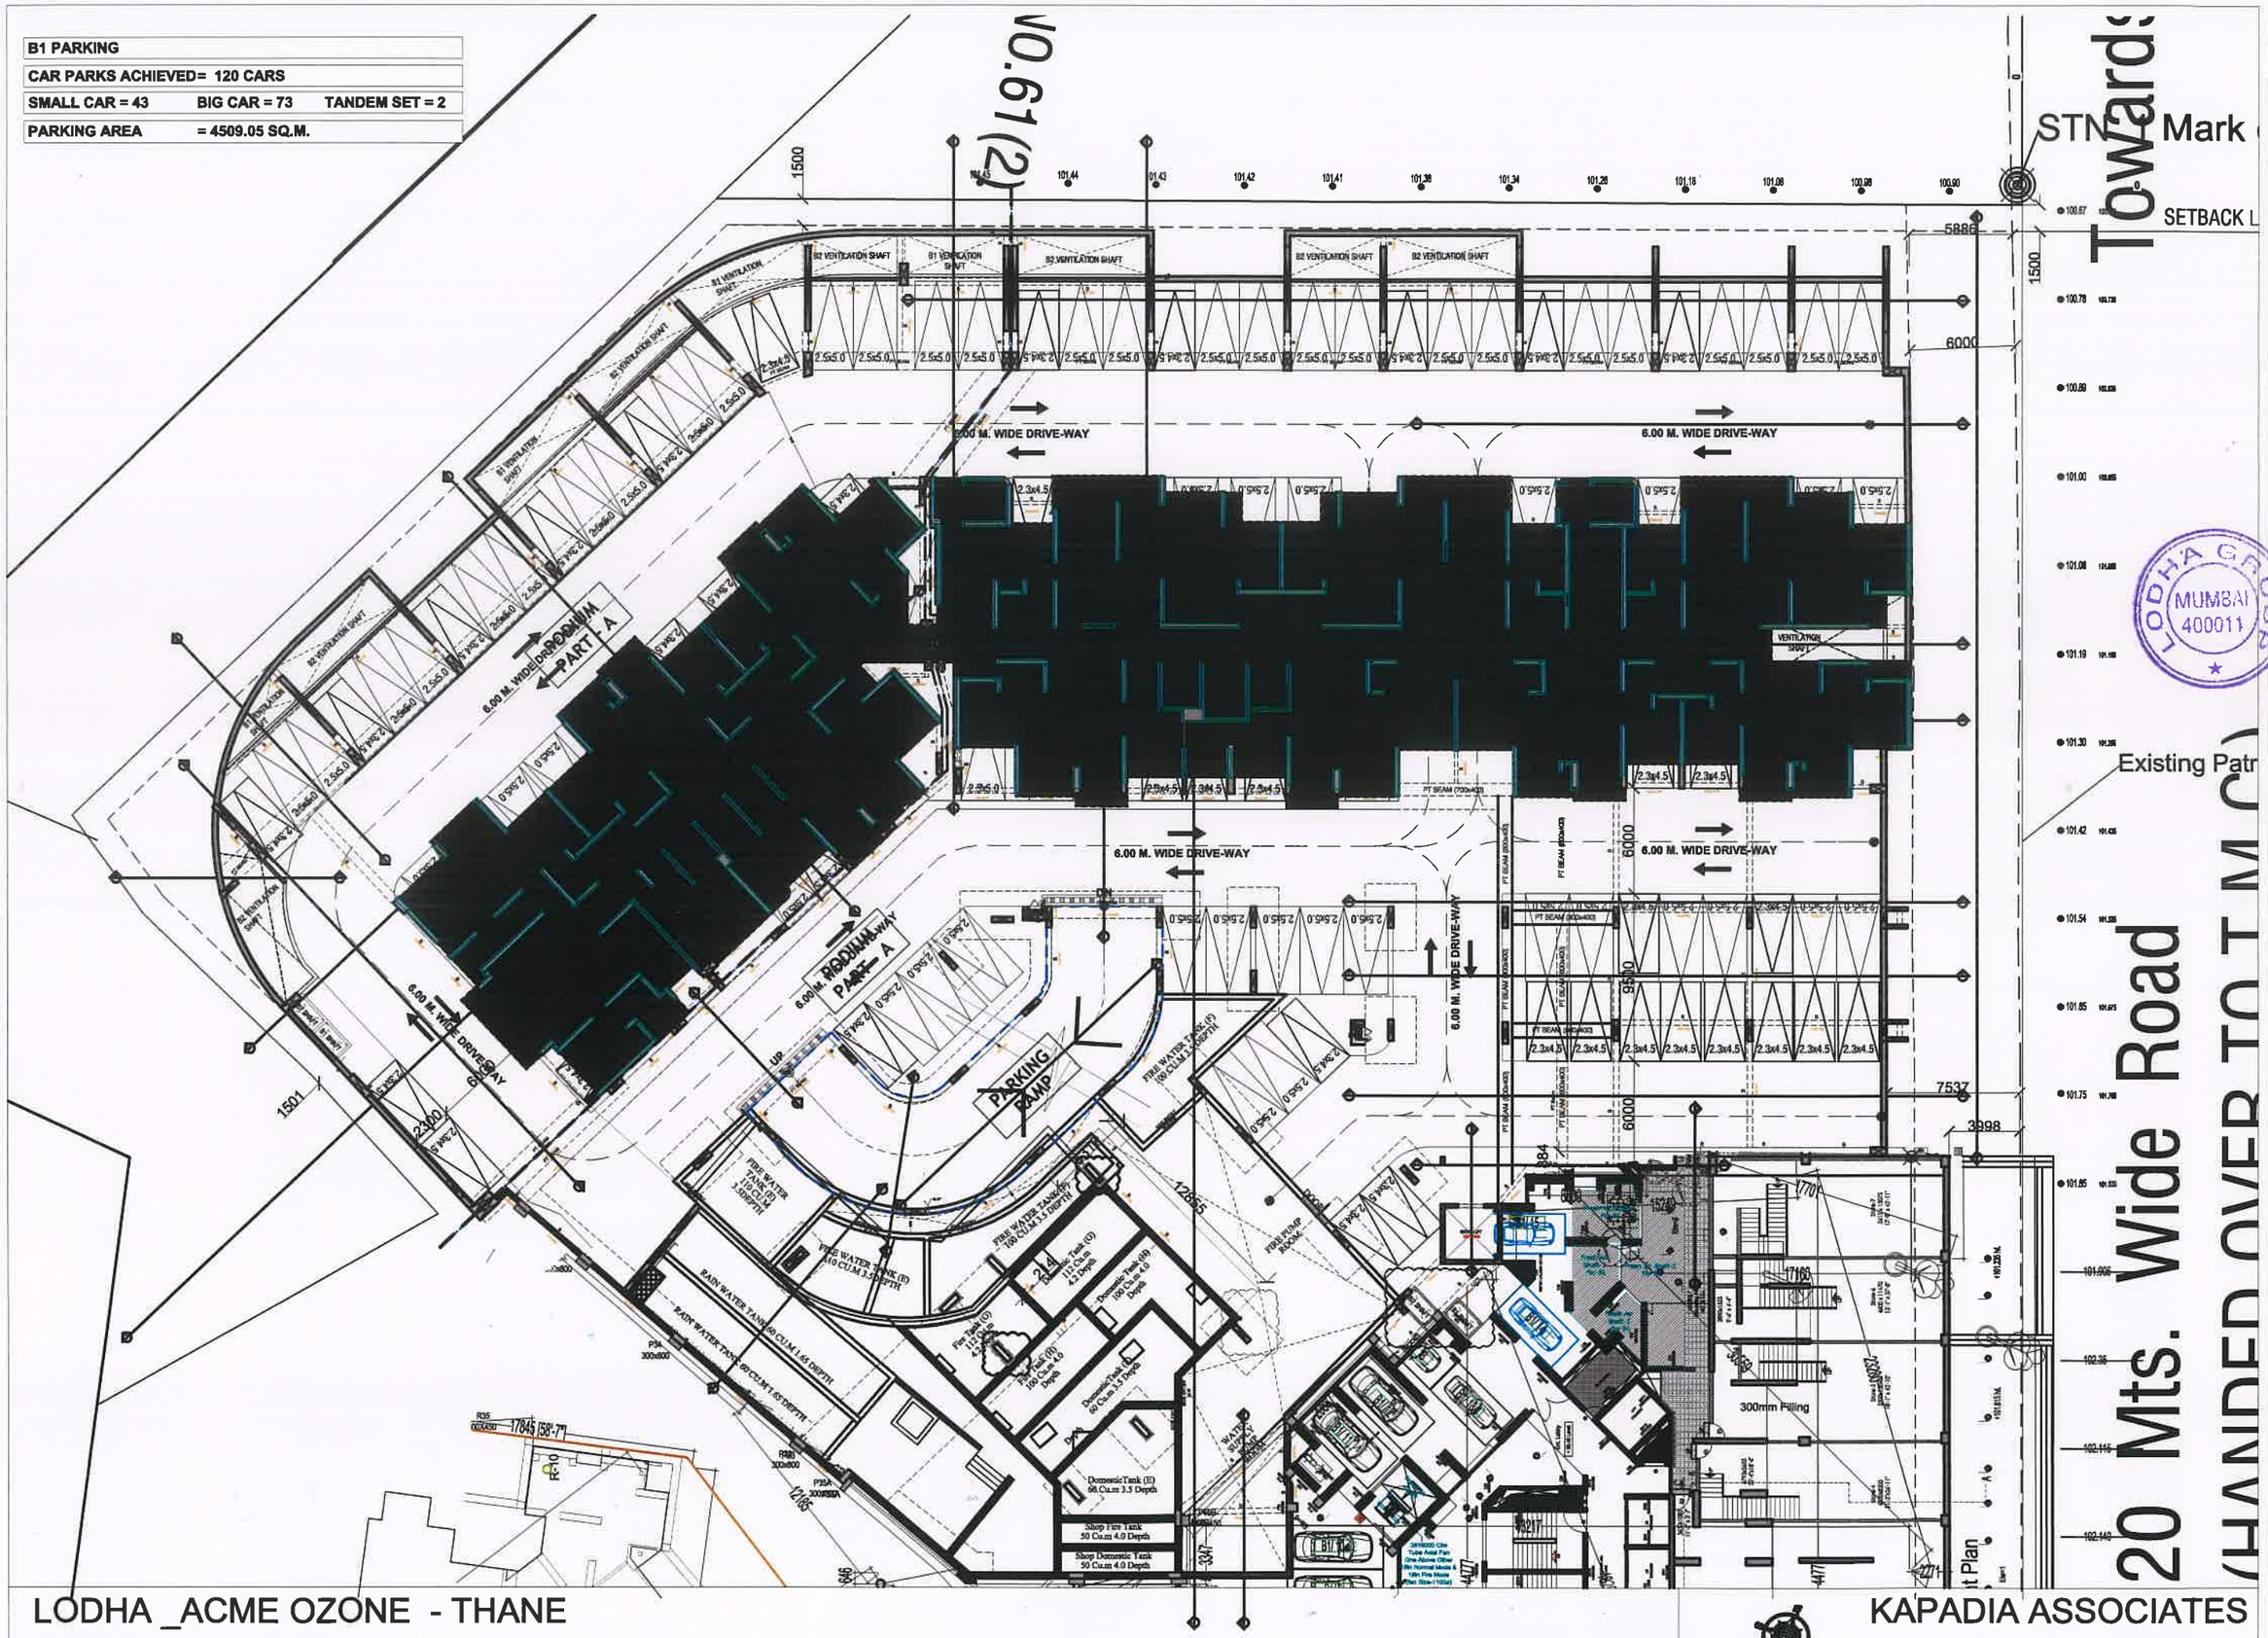


LODHA _ACME OZONE - THANE

PARKING_B1 PLAN

SCALE 1: 250

KAPADIA ASSOCIATES DESIGN LLP

B1 PARKING		
CAR PARKS ACHIEVED= 120 CARS		
SMALL CAR = 43	BIG CAR = 73	TANDEM SET = 2
PARKING AREA	= 4509.05 SQ.M.	

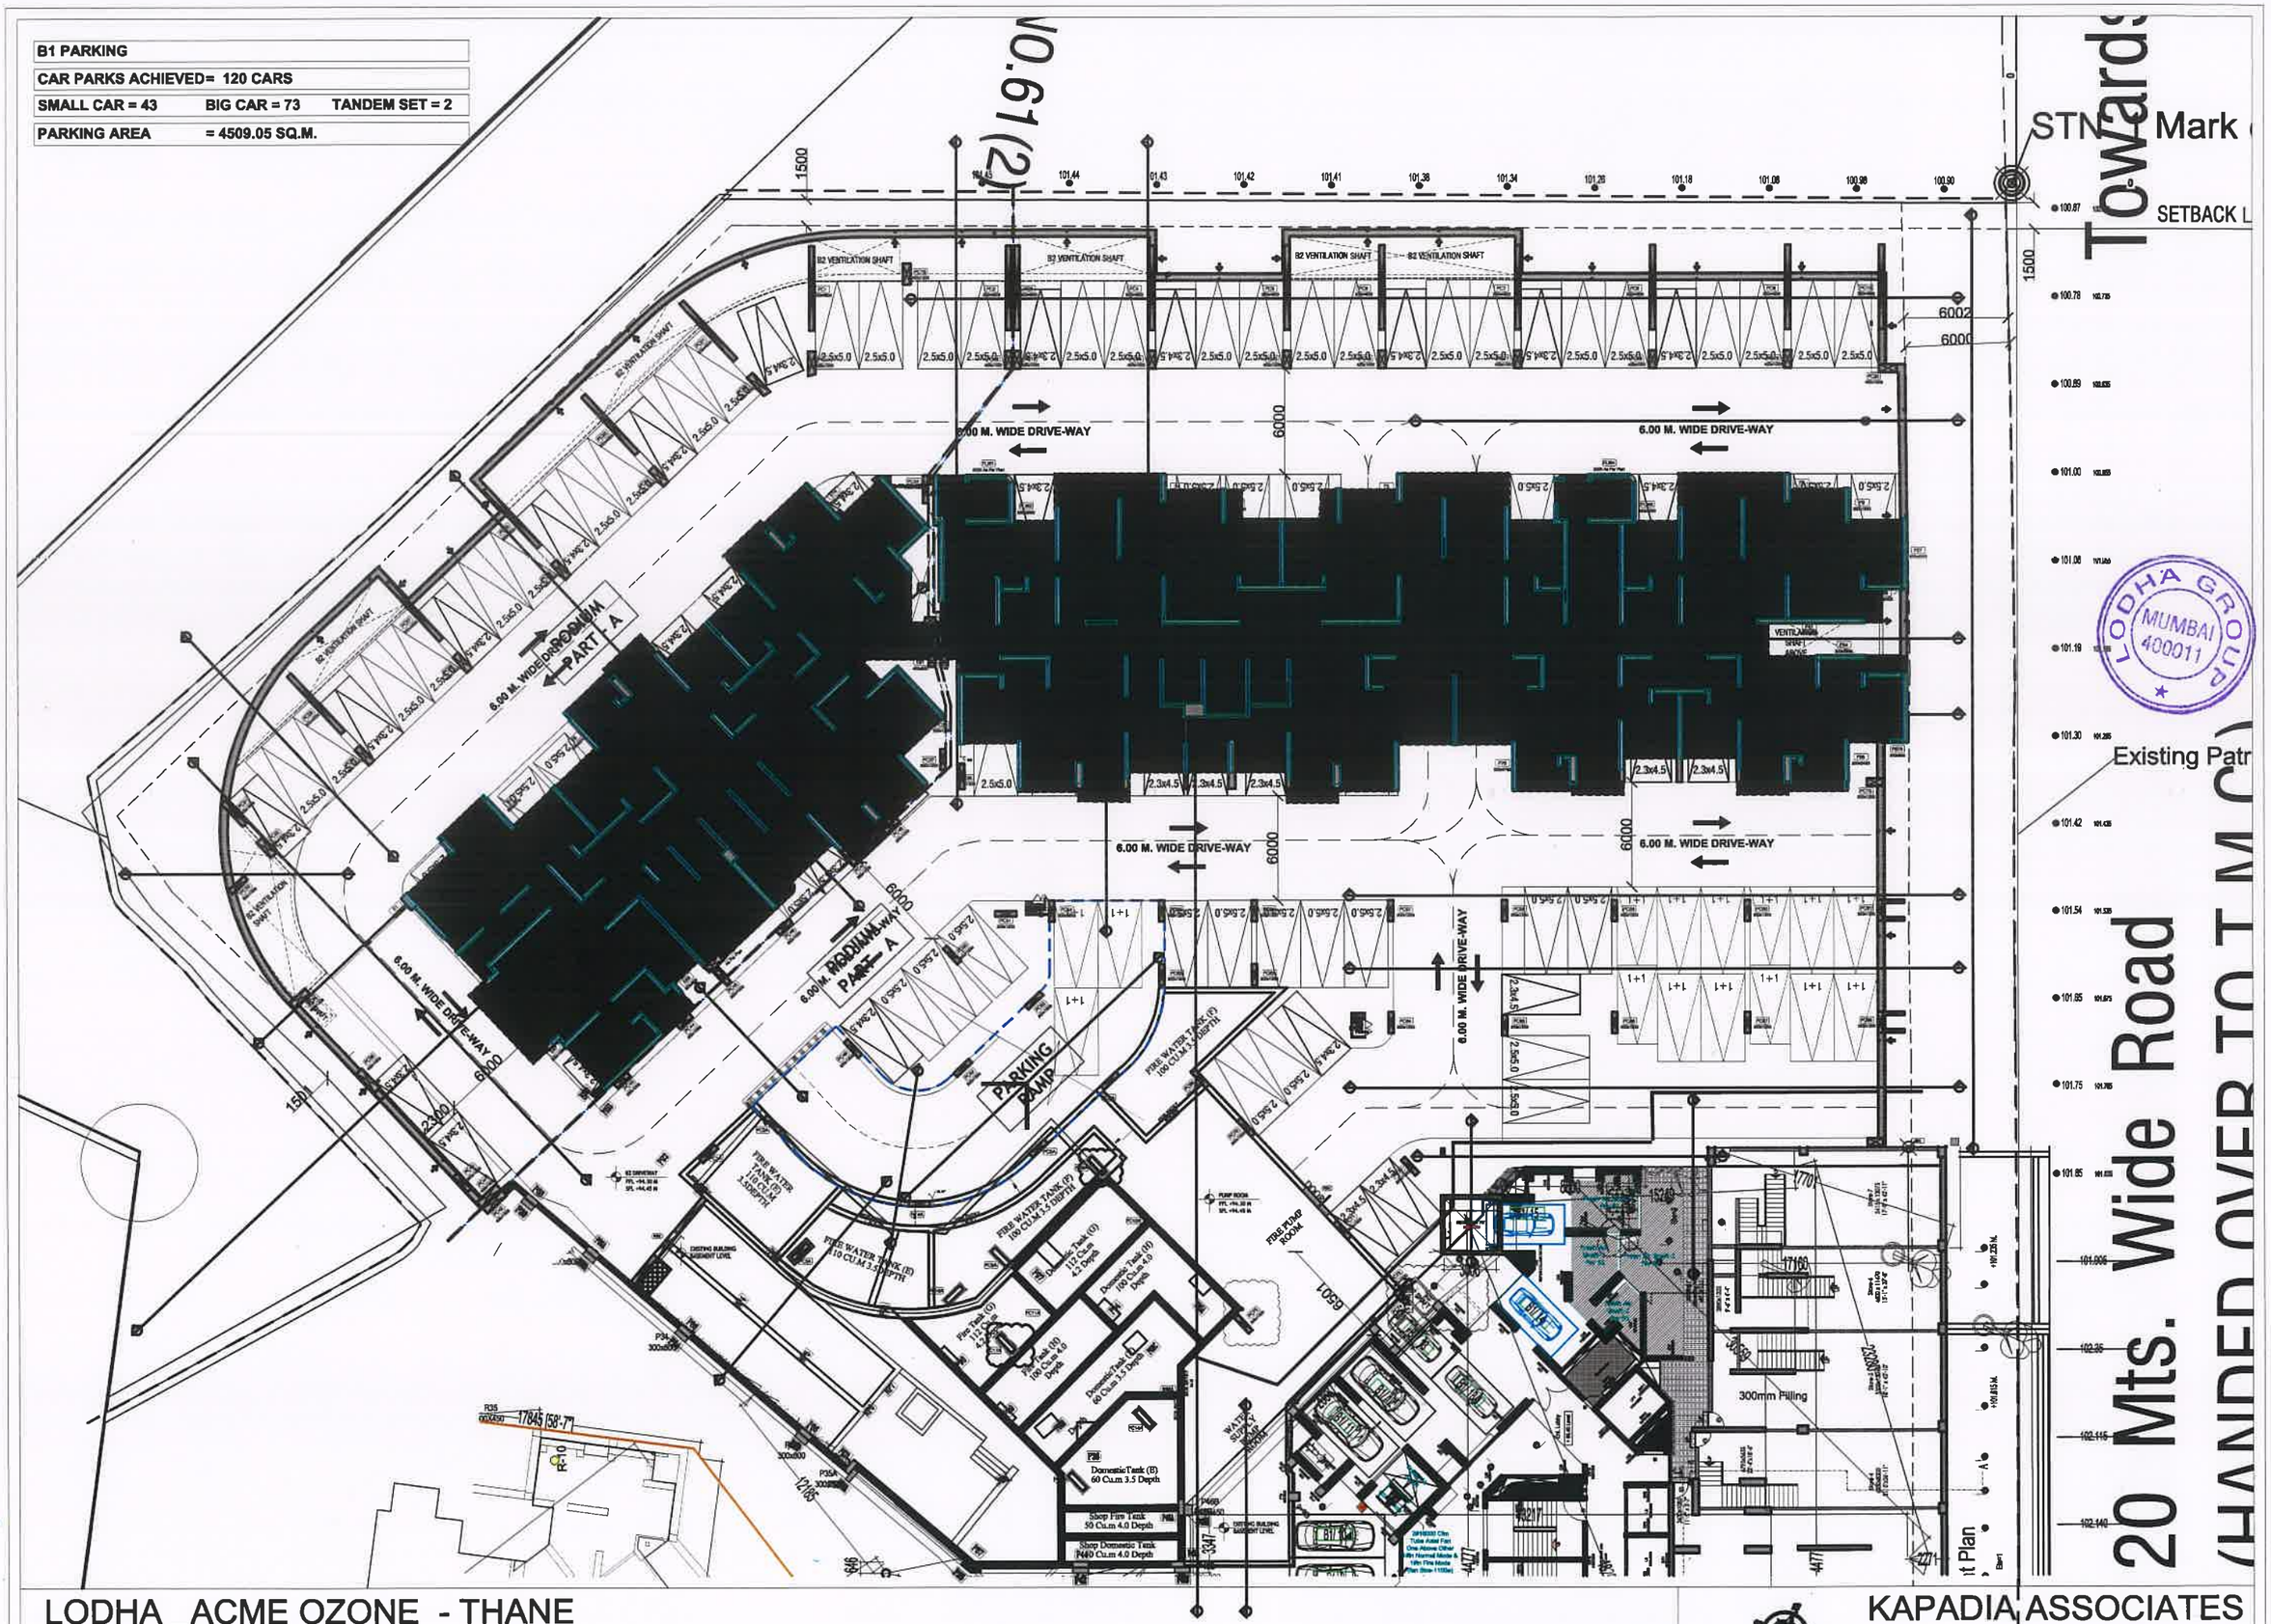

LODHA _ACME OZONE - THANE

PARKING_B2 PLAN

SCALE 1: 250

KAPADIA ASSOCIATES DESIGN LLP

CAR PARKS ACHIEVED= 93 CARS




LODHA _ACME OZONE - THANE

LANDSCAPE LEVEL PLAN

SCALE 1: 250

KAPADIA ASSOCIATES

DESIGN LLP

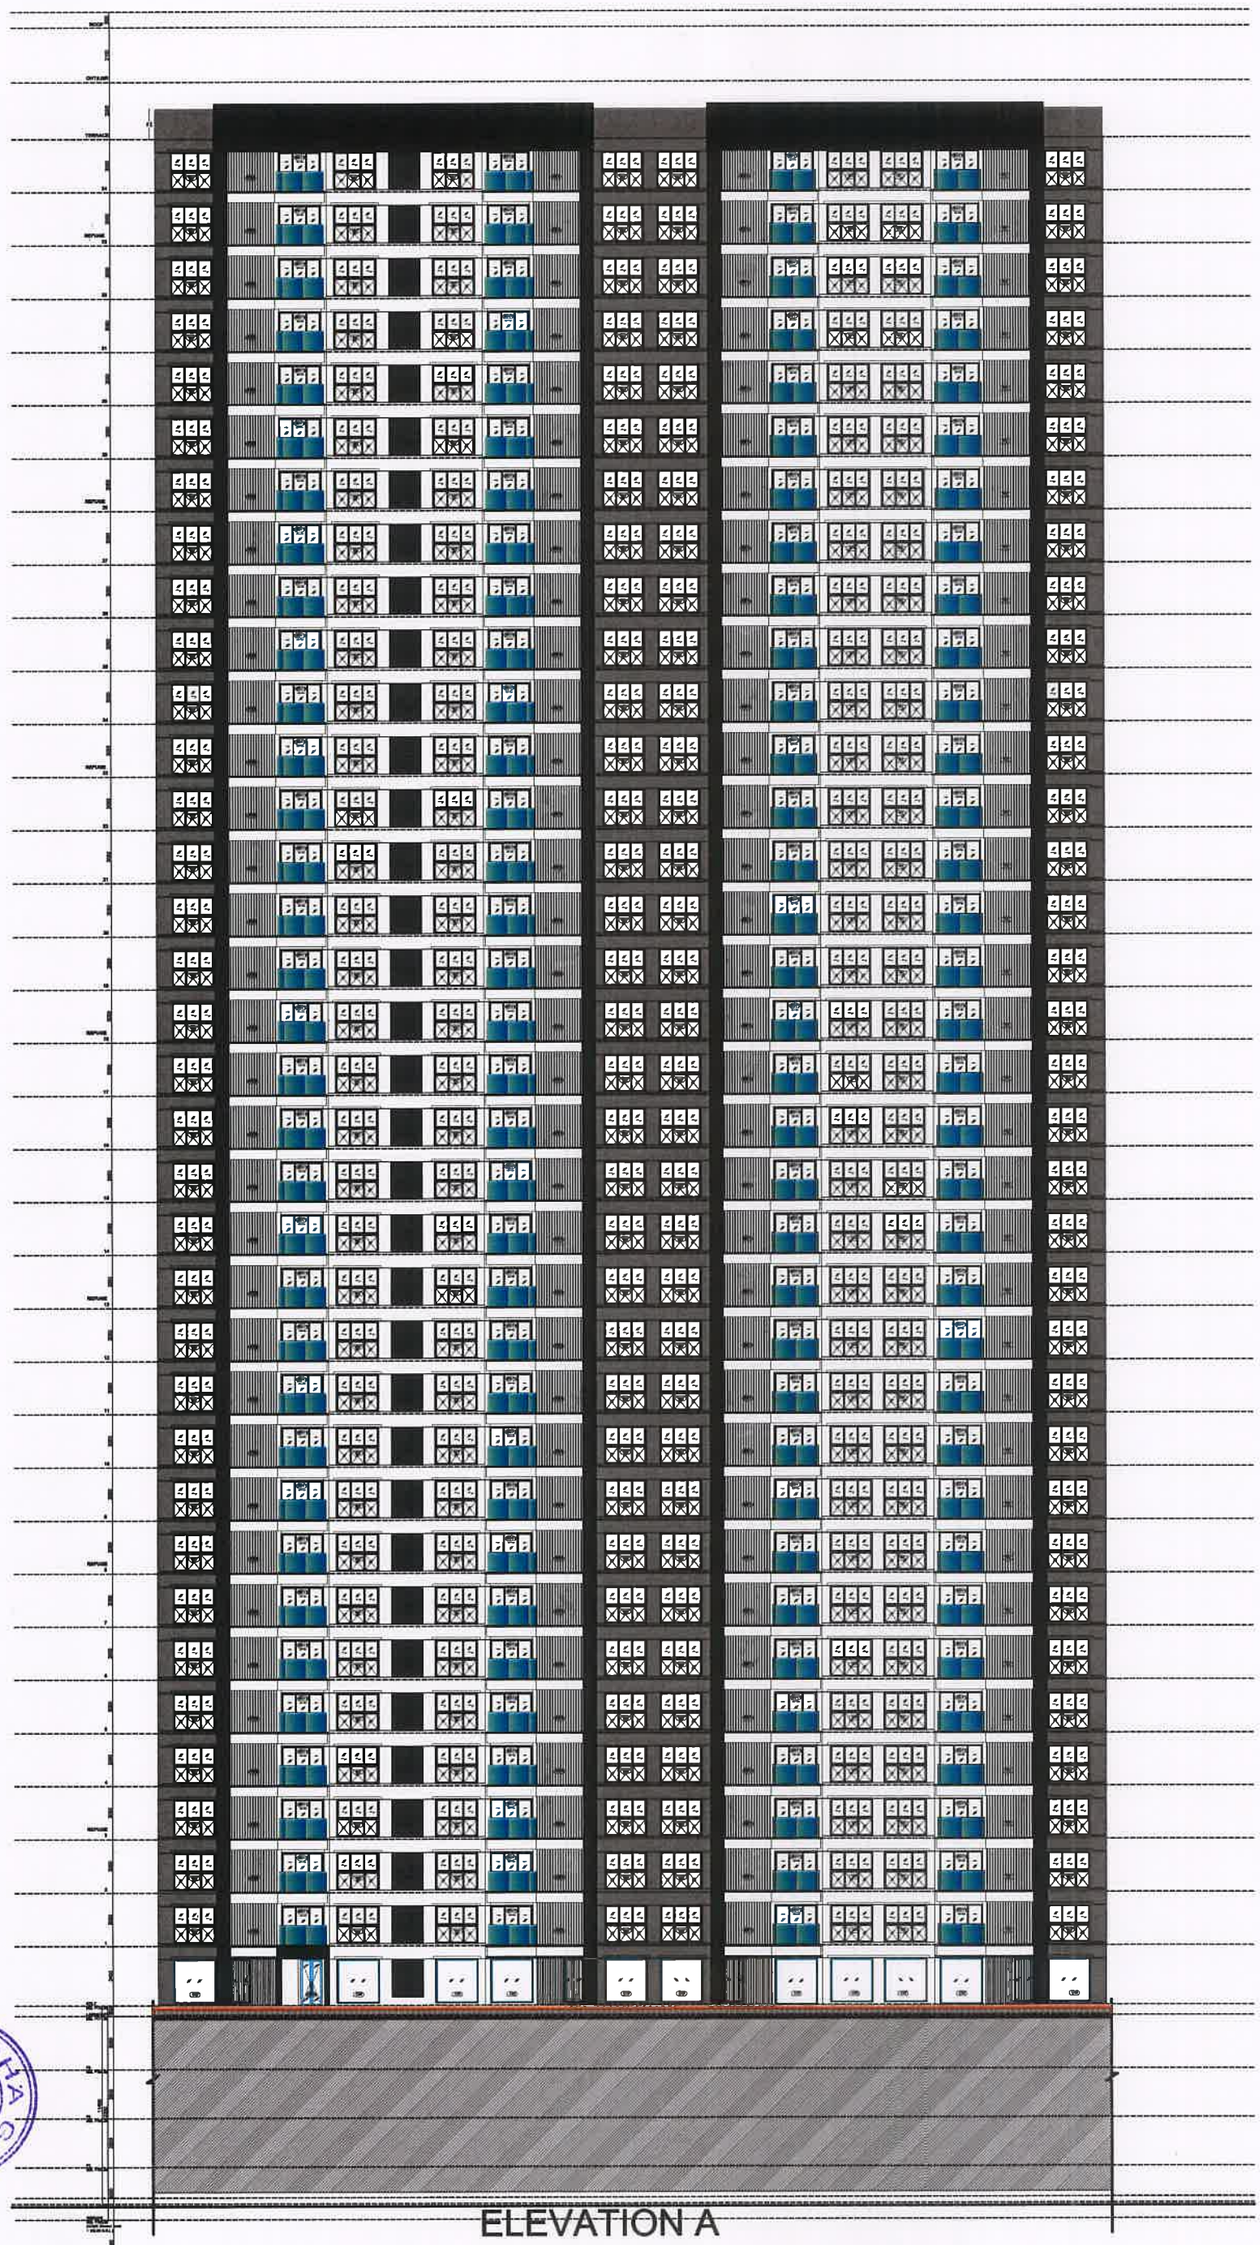

ELEVATION A

LODHA GROUP MUMBAI 400011

ELEVATION B

LODHA GROUP MUMBAI 400011