
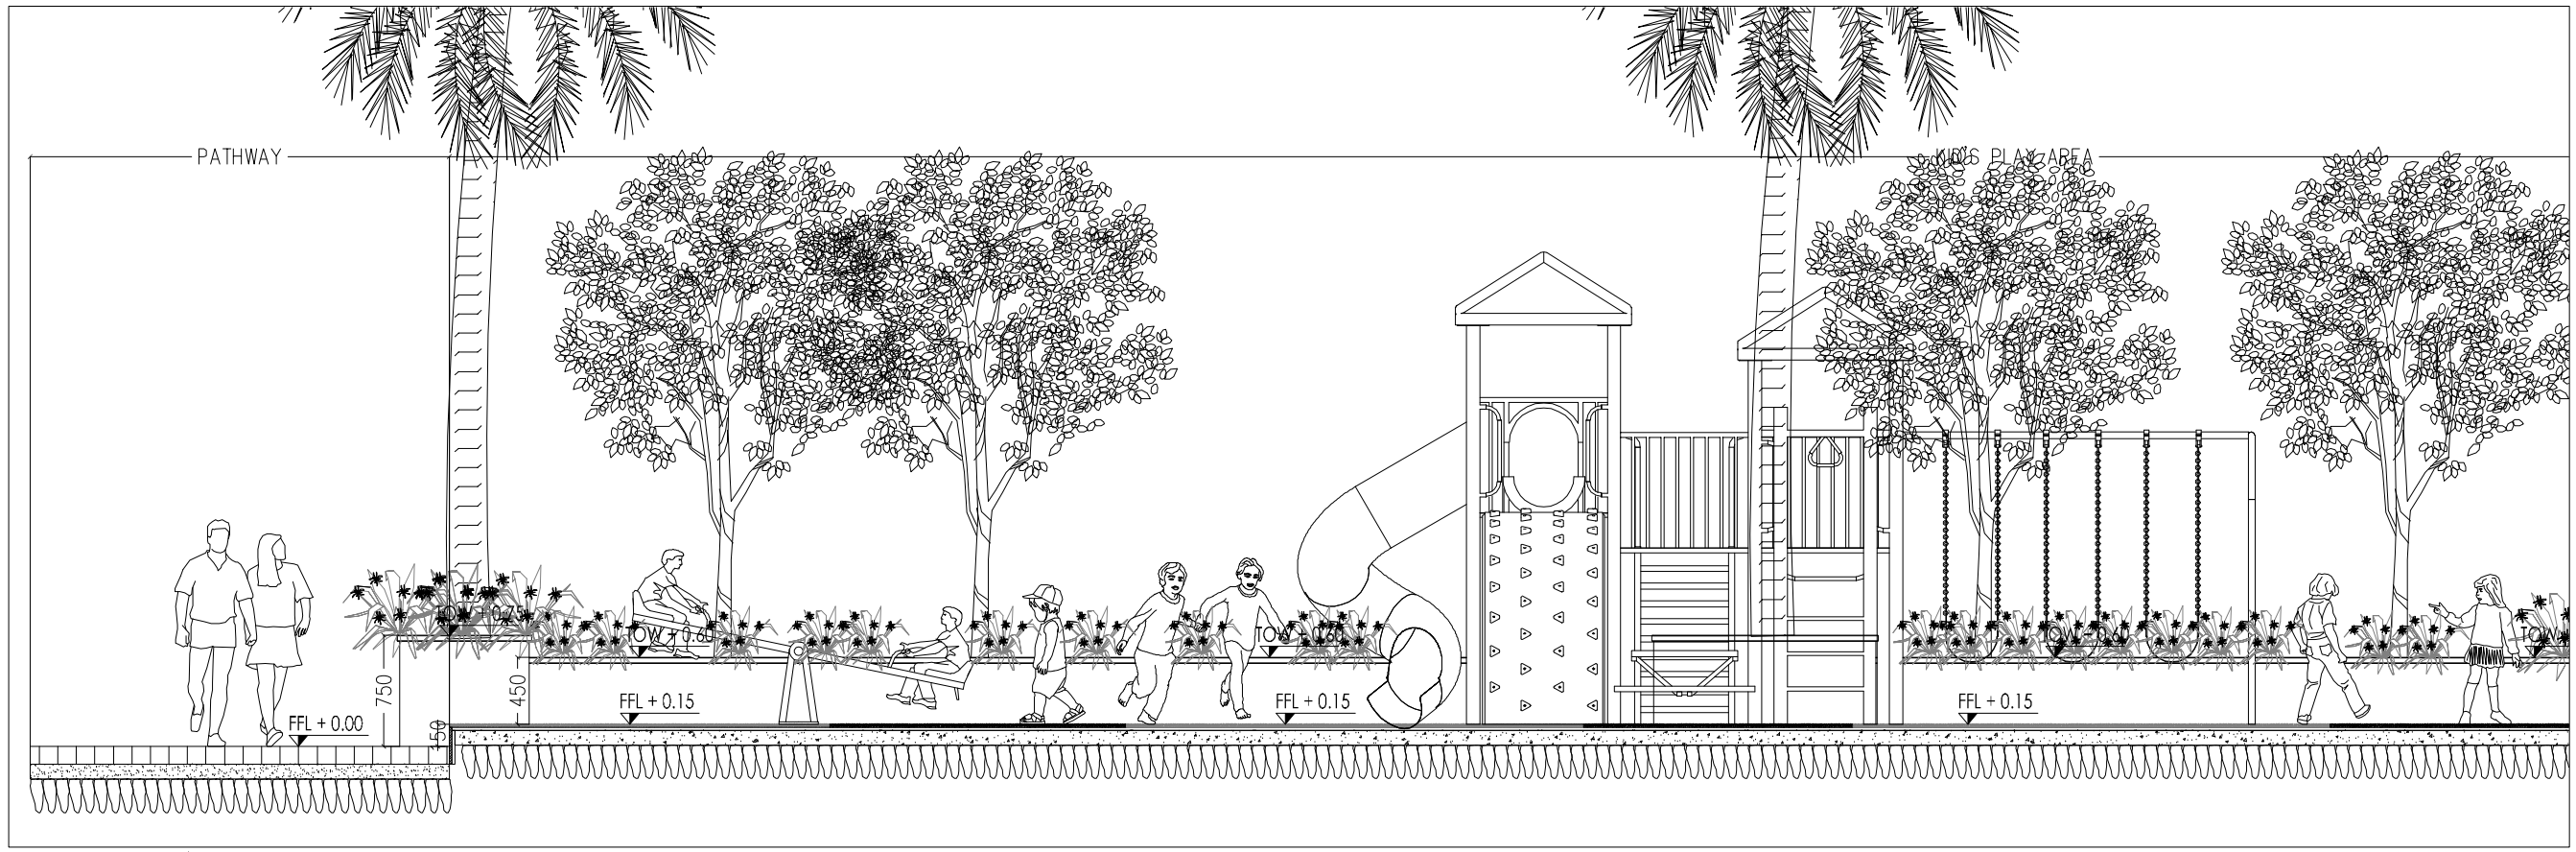


1 SECTION - 1 (PART - A)

SCALE 1:50

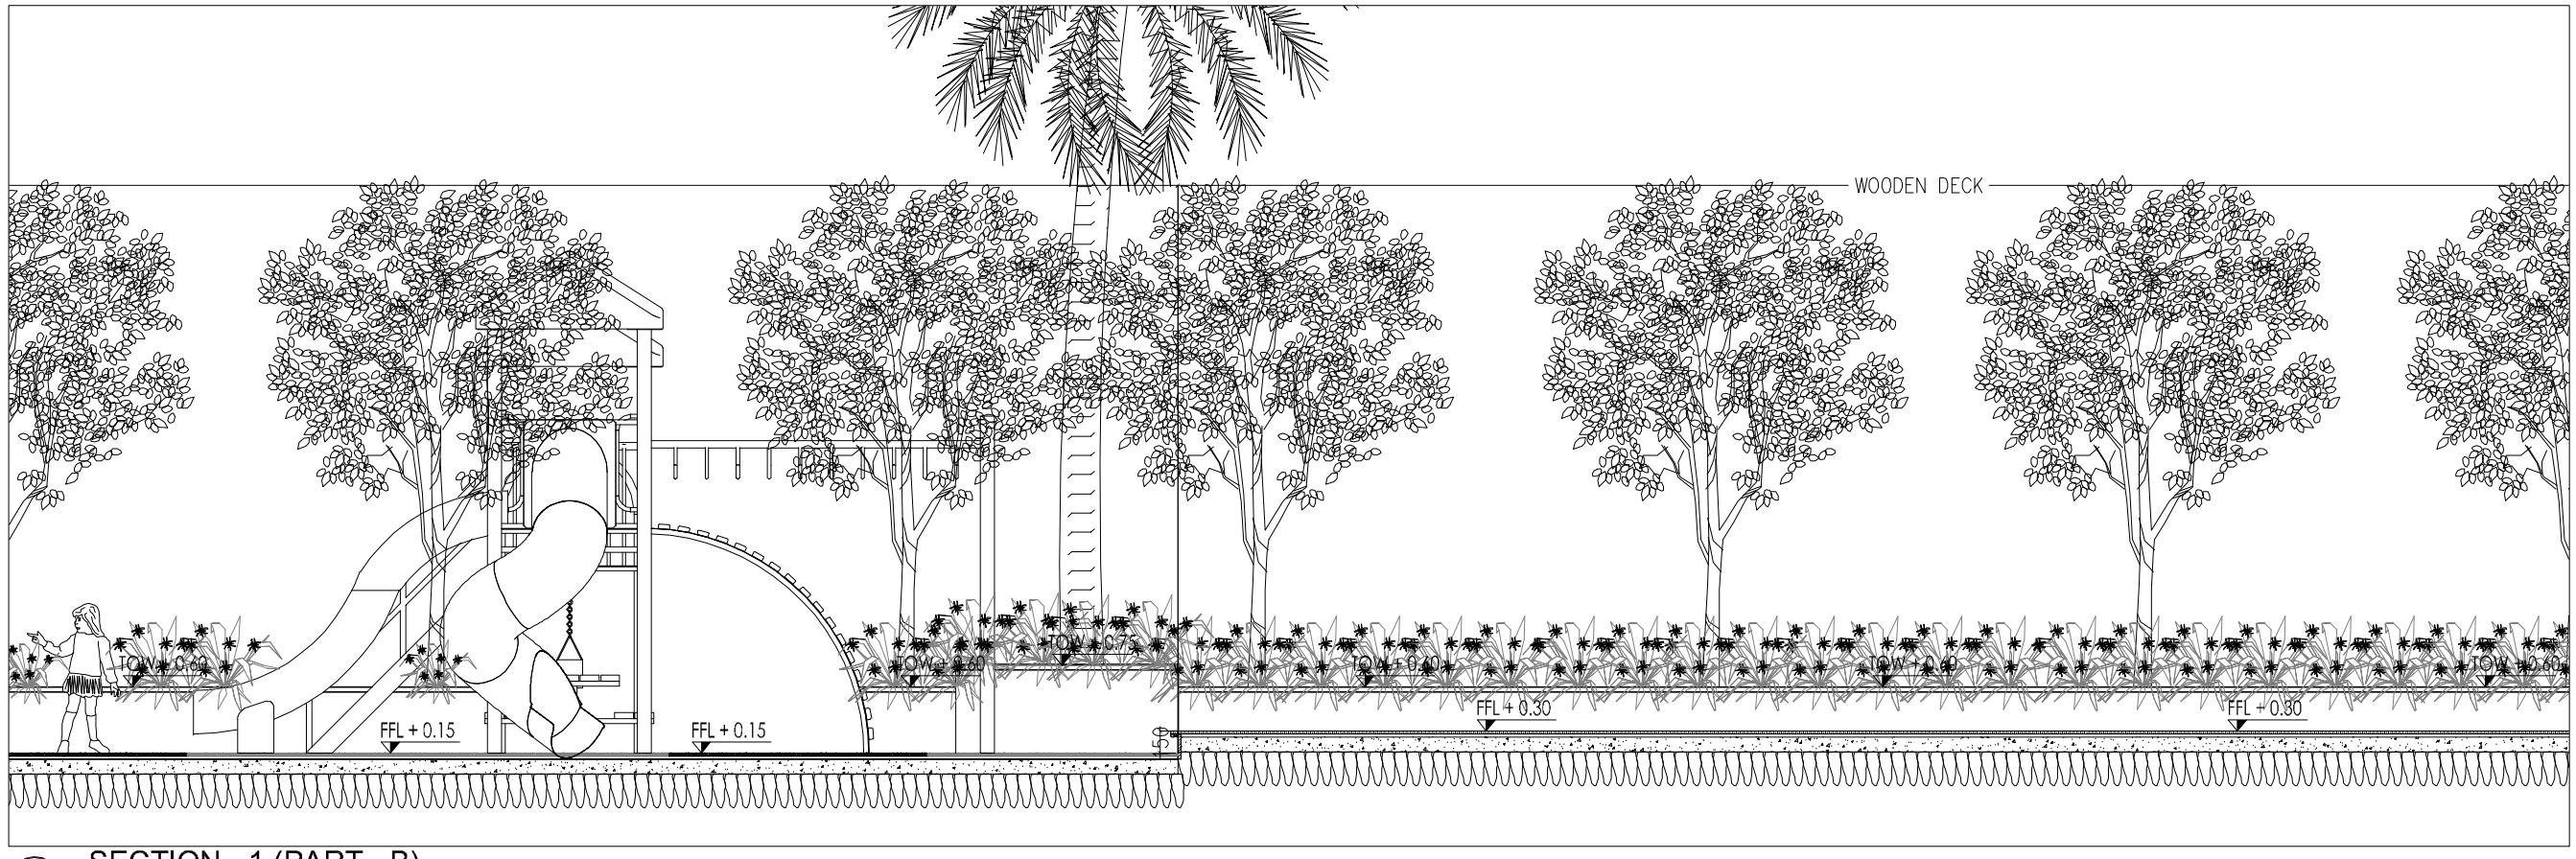

2 SECTION - 1 (PART - B)

SCALE 1:50

LANDSCAPE ARTIST

Landscape Architecture

63/A, KAMGAR NAGAR, S.G.BARVE ROAD, KURLA - E, MUMBAI 400 024, MAHARASHTRA, INDIA. MOBILE : 09867440123, EMAIL I.D : rahul_chitnised@yahoo.com / landscapeartist0008@gmail.com

ARCHITECTS :

MQA

Turf Estate 9&10, Off Dr. E. Moses Road, Shakti Mill Compound Lane, Mahalakshimi (w), Mumbai-400011. Tel.- 4933535 / 46 / 52.

CLIENT :

ACME GROUP

Project No : LA008_70

ACME OZONE

NOT FOR CONSTRUCTION

No.	Description	Date
R0	SECTIONAL DETAILS INDICATED	2020.02.26

SECTION - 1

Project No:	LA008_106
Scale:	1:50 (A3)
Drawn By:	PP
Checked By:	RC
Date:	2020.02.26

Sheet No. L - DD - 10.0