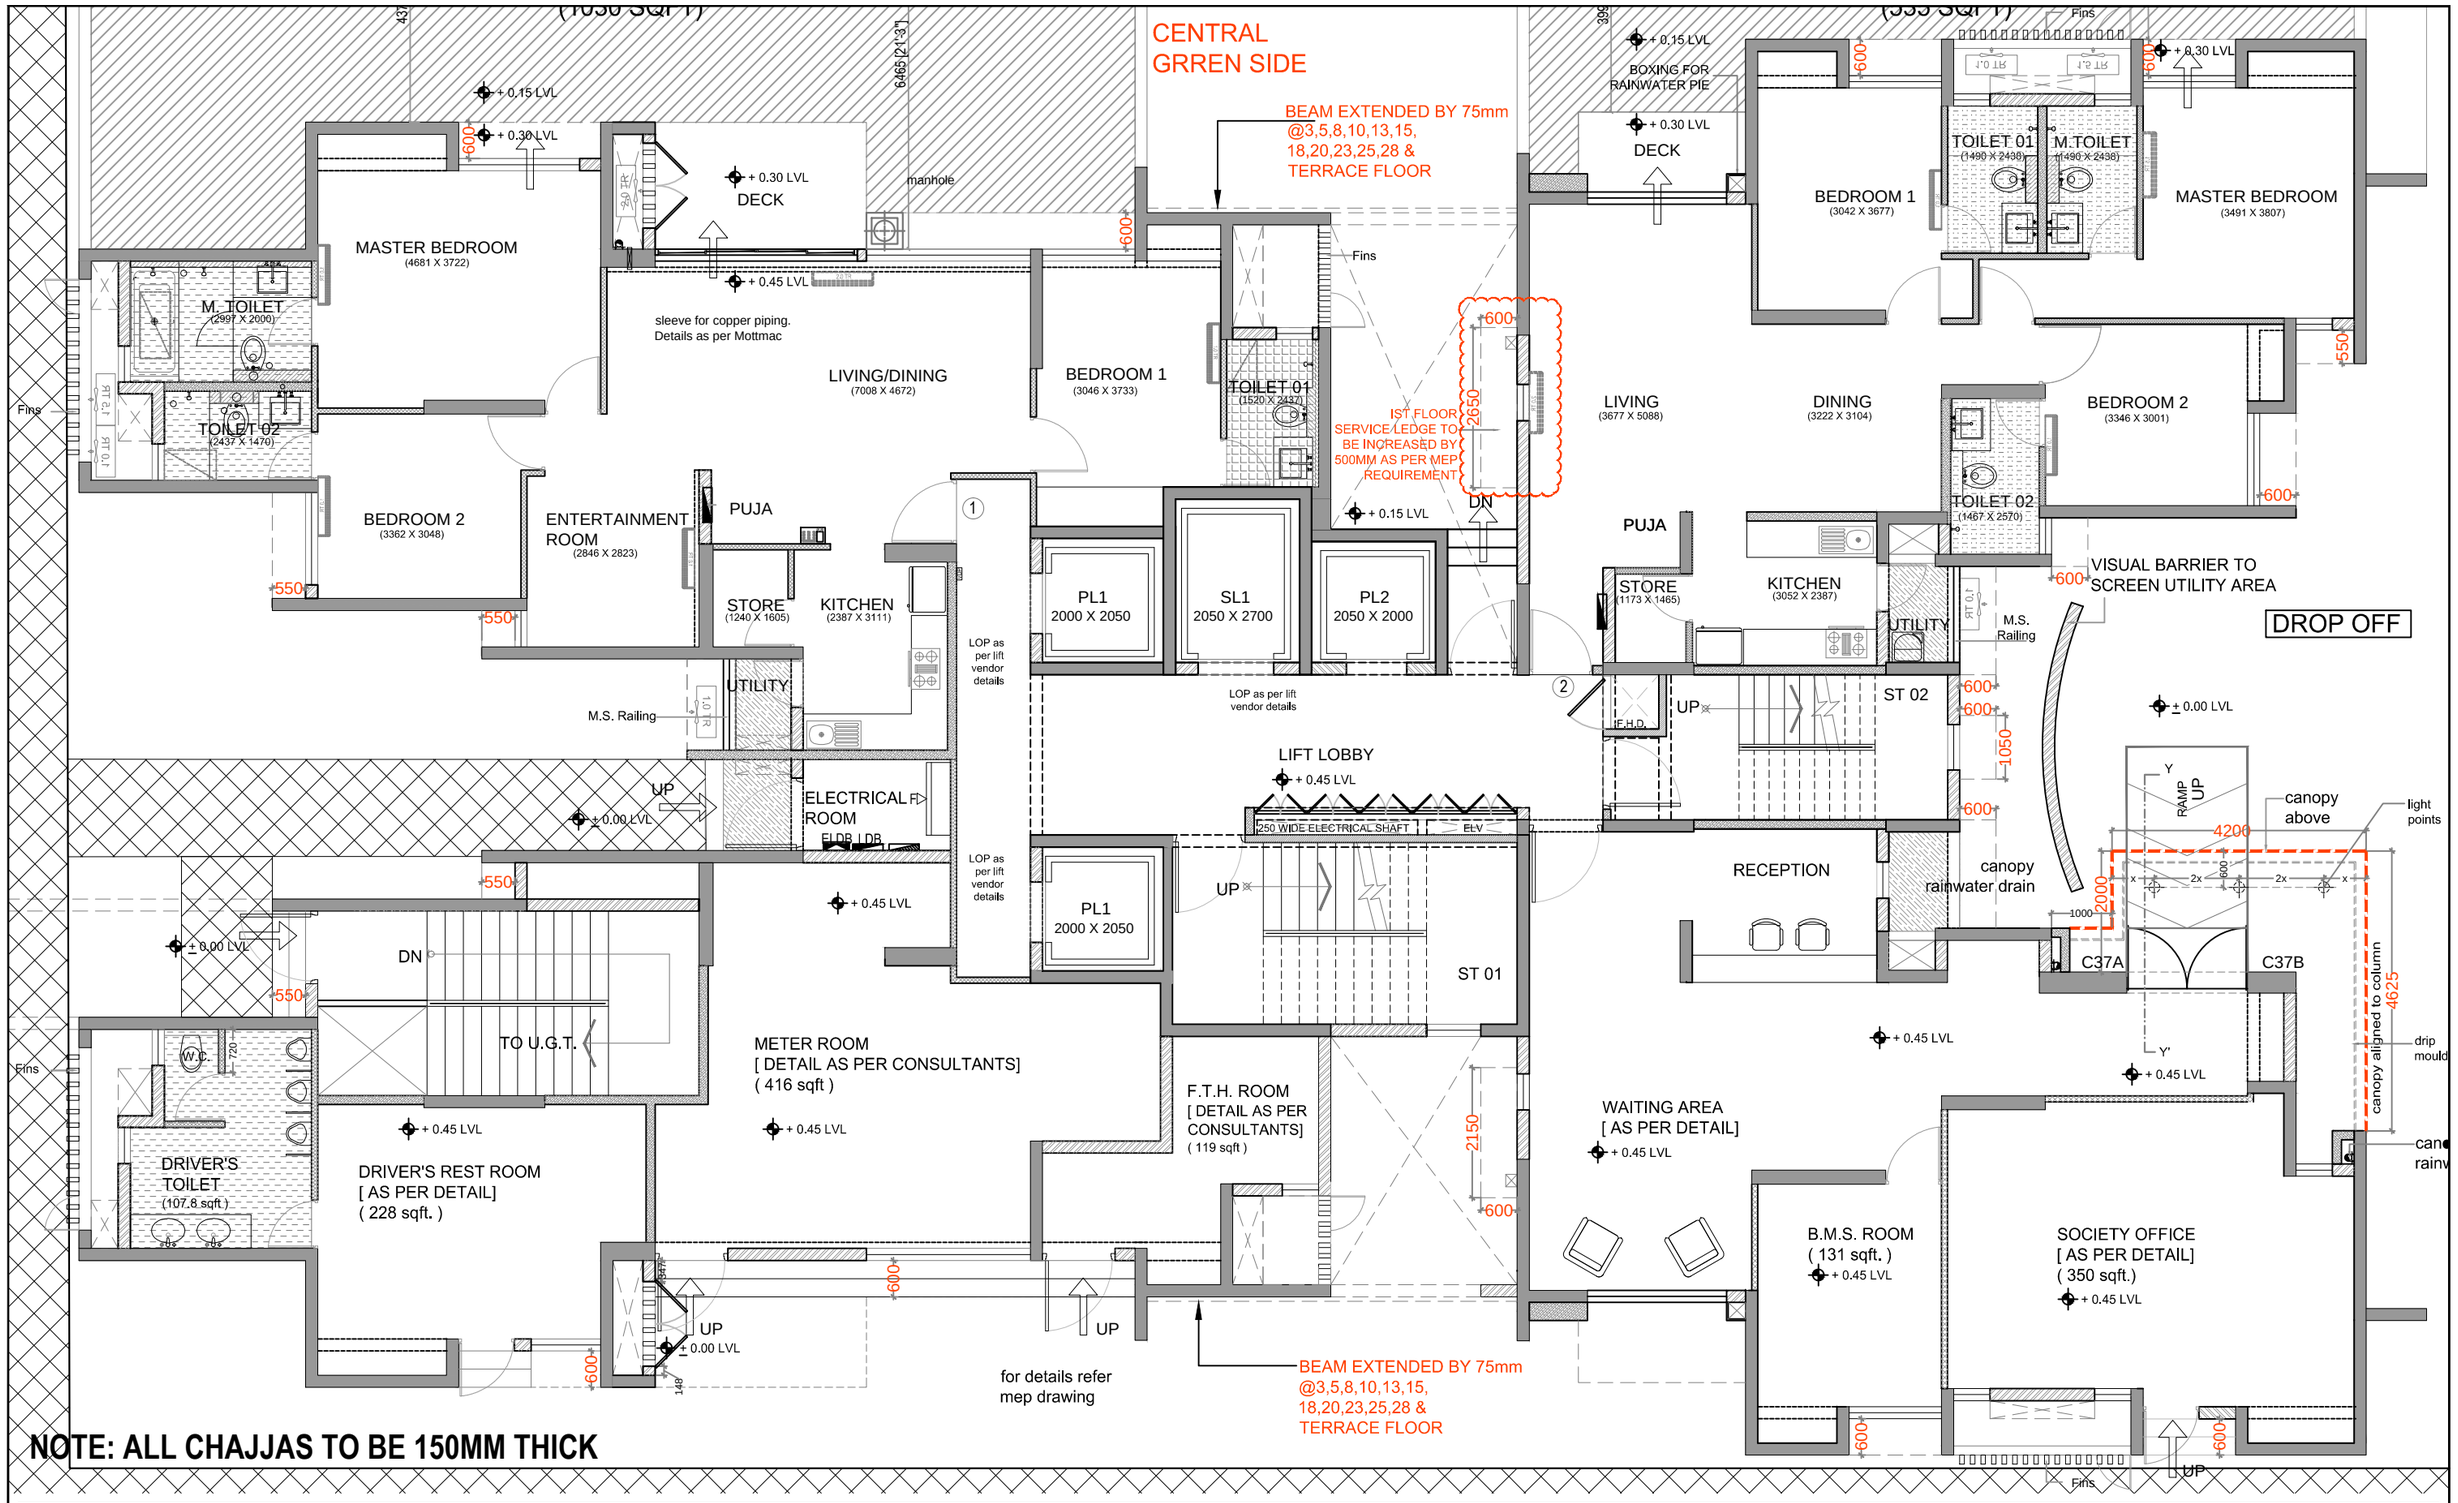


NOTE: ALL CHAJJAS TO BE 150MM THICK

GENERAL NOTES
1 : All dimensions are in millimeters and levels in meters unless specified otherwise.
2 : Do not scale the drawing; follow written dimensions.
3 : All dimensions are unfinished dimensions unless specified otherwise.
4 : Any discrepancies should be brought to the notice of the Architect prior to execution of job / procuring materials at site.
5 : This drawing is the property of Kapadia Associates and should not be reproduced, copied, handed over to a third party or used for any purpose other than for which it has been issued.
6 : This drawing is to be read in conjunction with all relevant structural & services drawings.


REVISION INDEX		
REV.NO.	DATE	DESCRIPTION

PROJECT TITLE	PROJ.NO.
LODHA LUXURIA PRIVA THANE	**6613**
DRAWING STAGE	REV.NO.
VFC	**R-00**

DRAWING TITLE	DWG.NO.
CHAJJA DIMENSION- GROUND FLOOR (3BHK TOWER C)	**SK 05**

DRAWN	SCALE	DATE
SN	1:100	22-05-2015

KAPADIA ASSOCIATES
architecture • urban design
112-114
Peninsula Centre,Dr. S.S. Rao Road,
Off Ambedkar Road,Parel East,
Mumbai 400012
Tel : 91-22-6660 2838 / 39
Fax : 91-22-6660 2844
E-mail : kapl@kapl.in
Website: www.kapl.in

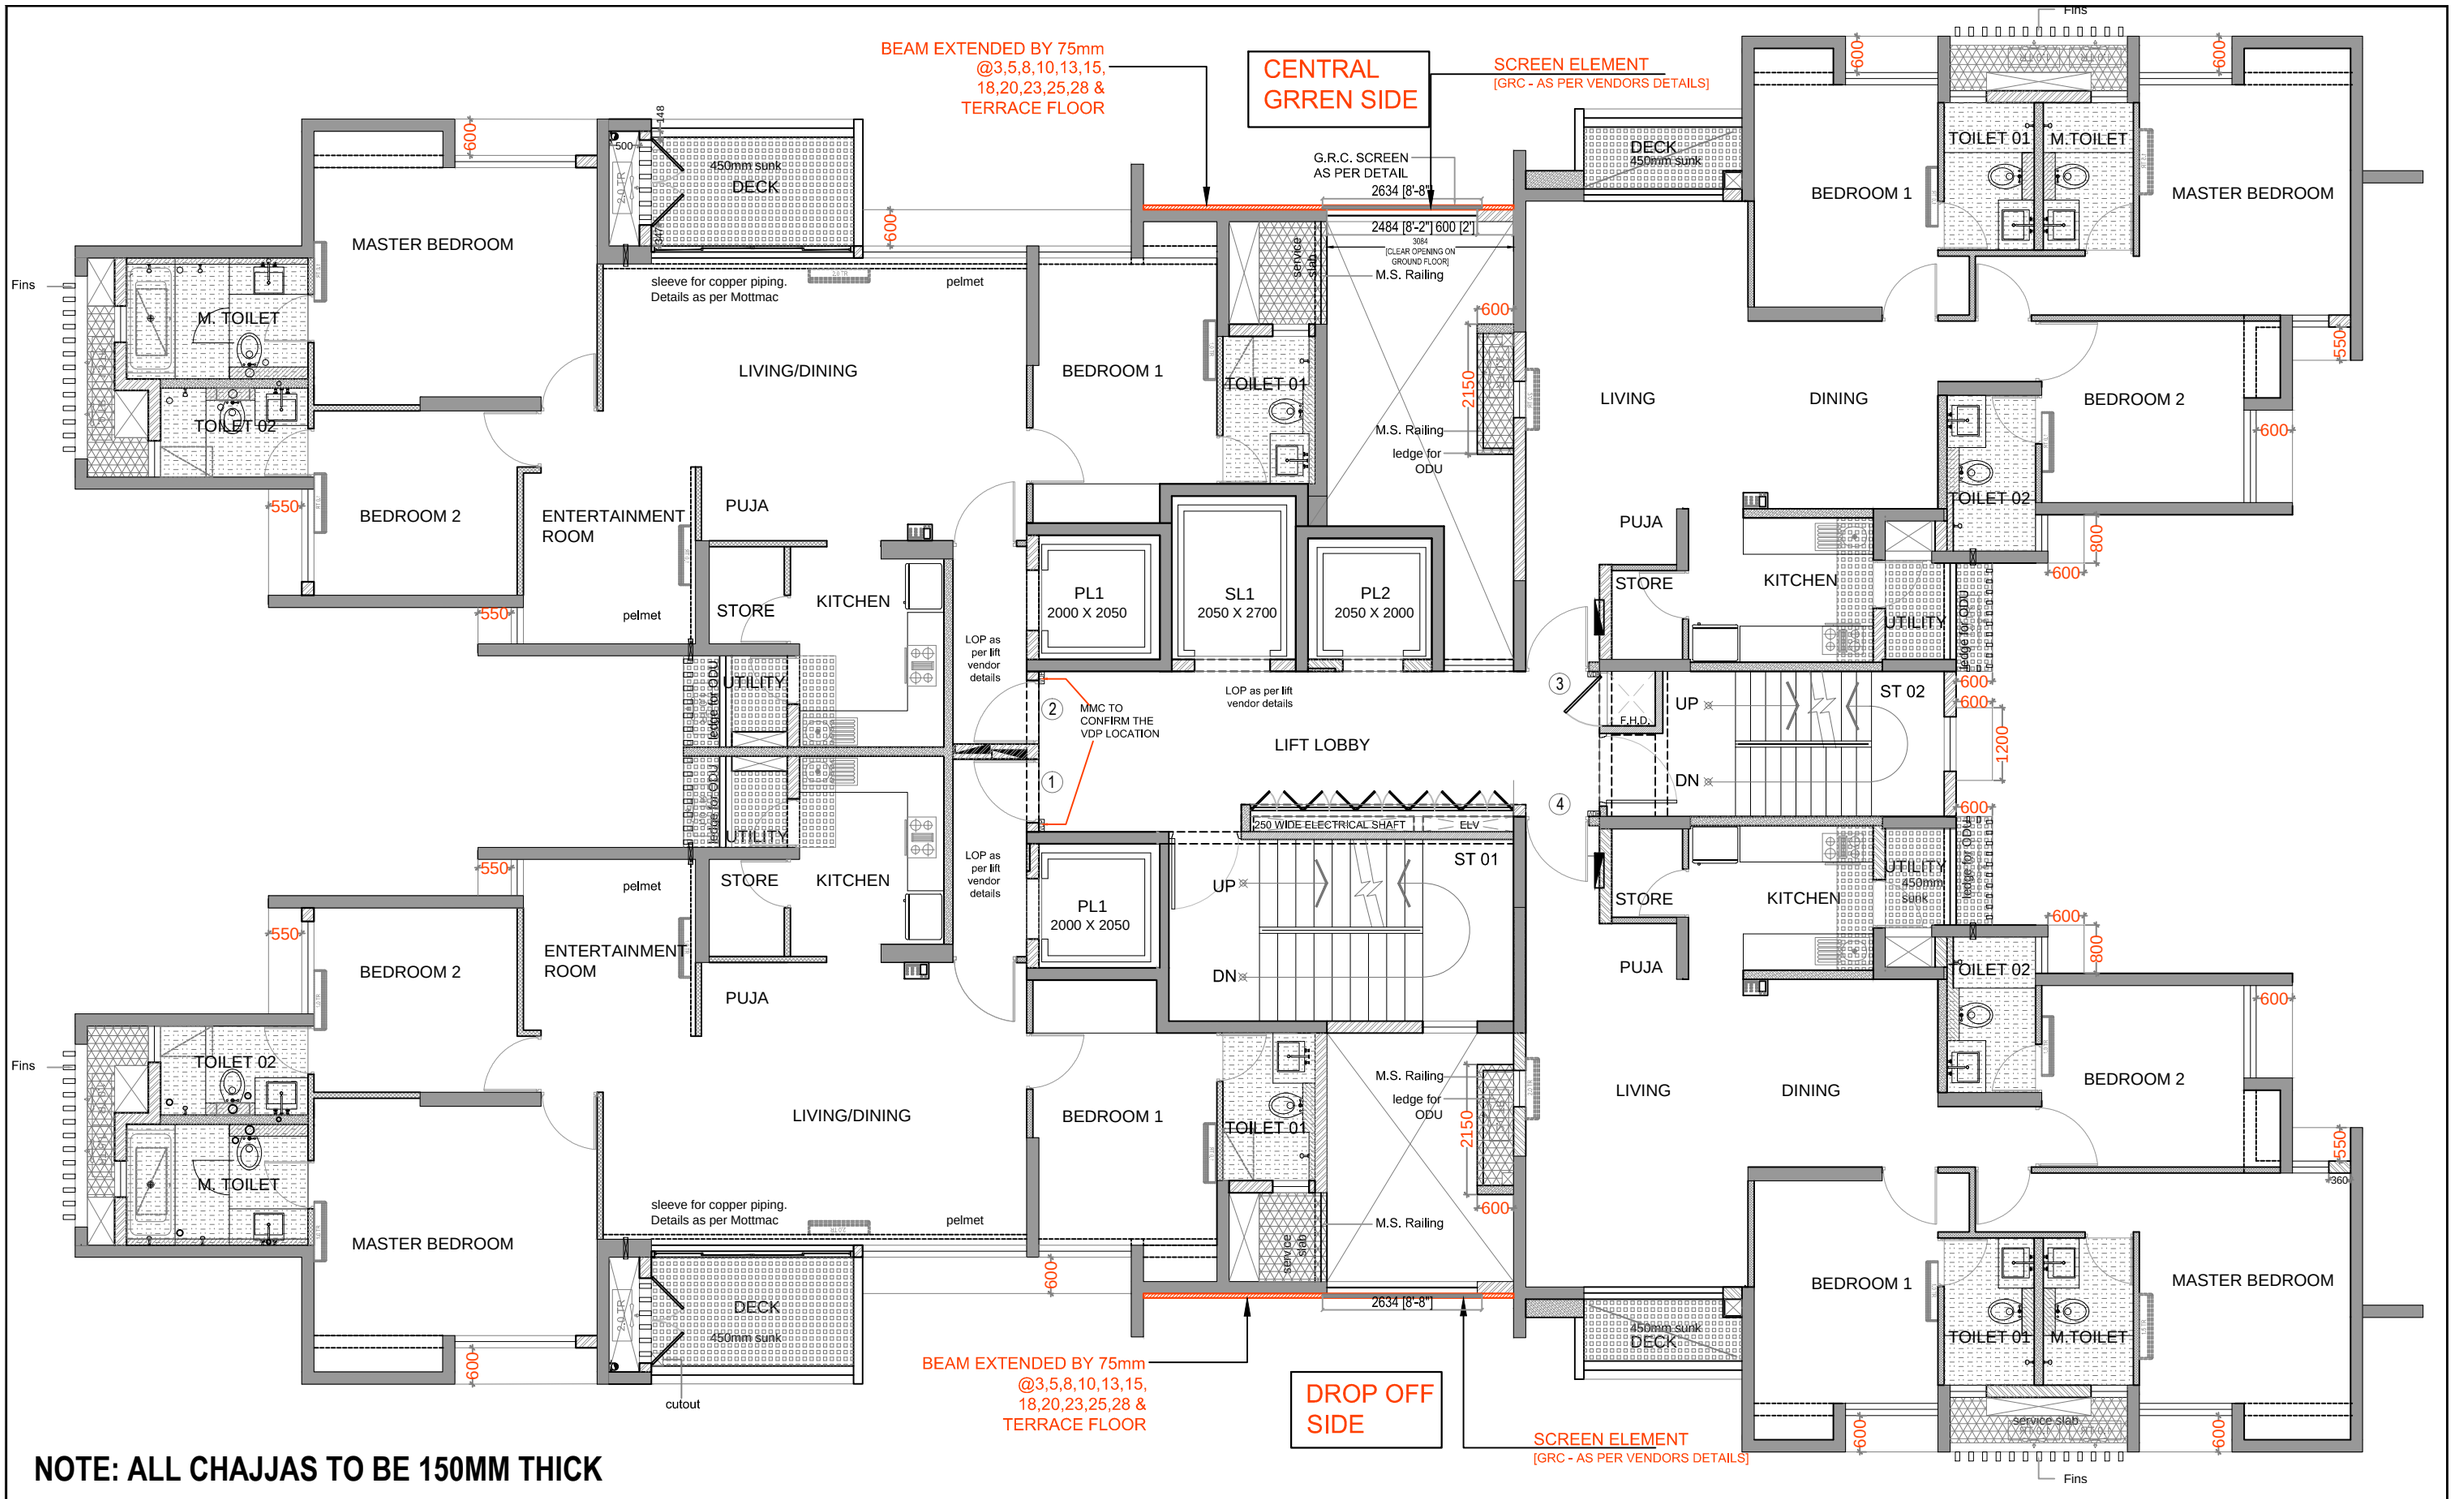

NOTE: ALL CHAJJAS TO BE 150MM THICK

GENERAL NOTES
1 : All dimensions are in millimeters and levels in meters unless specified otherwise.
2 : Do not scale the drawing; follow written dimensions.
3 : All dimensions are unfinished dimensions unless specified otherwise.
4 : Any discrepancies should be brought to the notice of the Architect prior to execution of job / procuring materials at site.
5 : This drawing is the property of Kapadia Associates and should not be reproduced, copied, handed over to a third party or used for any purpose other than for which it has been issued.
6 : This drawing is to be read in conjunction with all relevant structural & services drawings.

REVISION INDEX		
REV.NO.	DATE	DESCRIPTION

PROJECT TITLE	PROJ.NO.
LODHA LUXURIA PRIVA THANE	**6613**
DRAWING STAGE	REV.NO.
VFC	**R-00**

DRAWING TITLE	DWG.NO.
CHAJJA DIMENSION - TYPICAL FLOOR (3BHK TOWER C)	**SK 06**

DRAWN	SCALE	DATE
SN	1:100	22-05-2015

KAPADIA ASSOCIATES
architecture • urban design
112-114
Peninsula Centre,Dr. S.S. Rao Road,
Off Ambedkar Road,Parel East,
Mumbai 400012
Tel : 91-22-6660 2838 / 39
Fax : 91-22-6660 2844
E-mail : kapl@kapl.in
Website: www.kapl.in