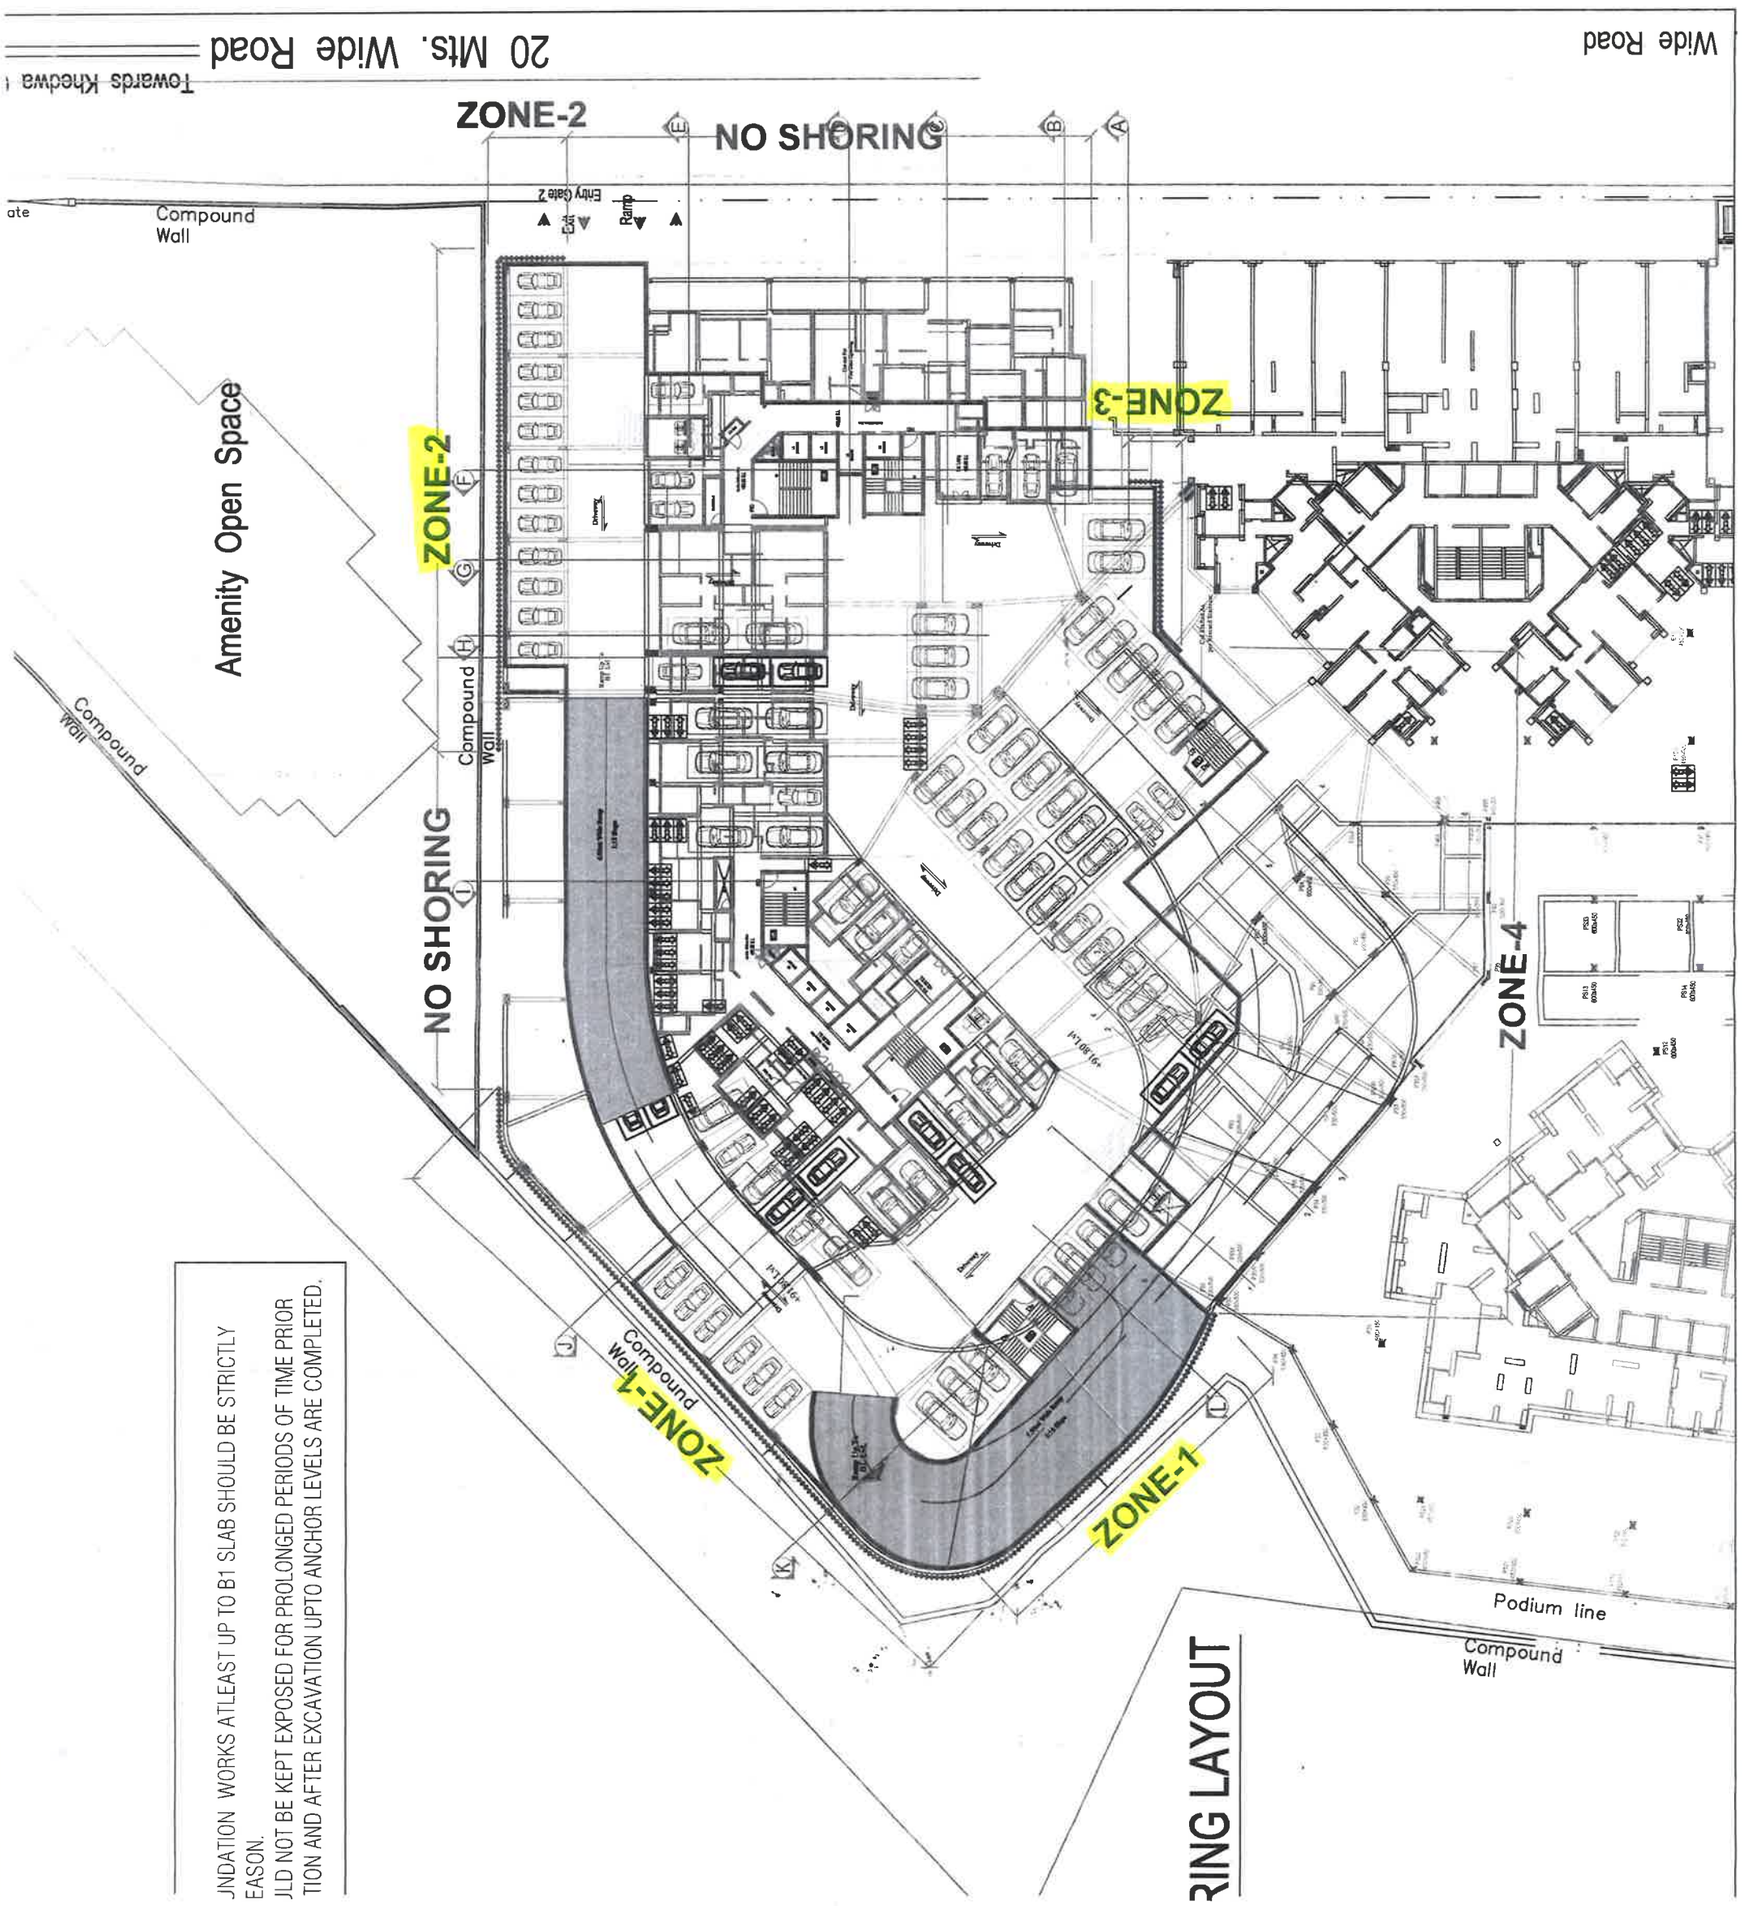


RING LAYOUT

JNDATION WORKS ATLEAST UP TO B1 SLAB SHOULD BE STRICTLY
EASON.
JLD NOT BE KEPT EXPOSED FOR PROLONGED PERIODS OF TIME PRIOR
TION AND AFTER EXCAVATION UPTO ANCHOR LEVELS ARE COMPLETED.

RING LAYOUT

⇒ Casted Piles

⇒ Balance Piles

Total piles Nos	casted piles	Balance piles
210	162	48

Compound Wall

Podium line

ZONE-1

ZONE-1

Compound Wall

+91.80 Lvl

+91.80 Lvl

ZONE


ON


⇒ Casted Piles

⇒ Balance Piles

⇒ Drilling for piles

Total Nos Piles	Casted Piles	Balance Piles	Drilling for Piles
109	02	107	01

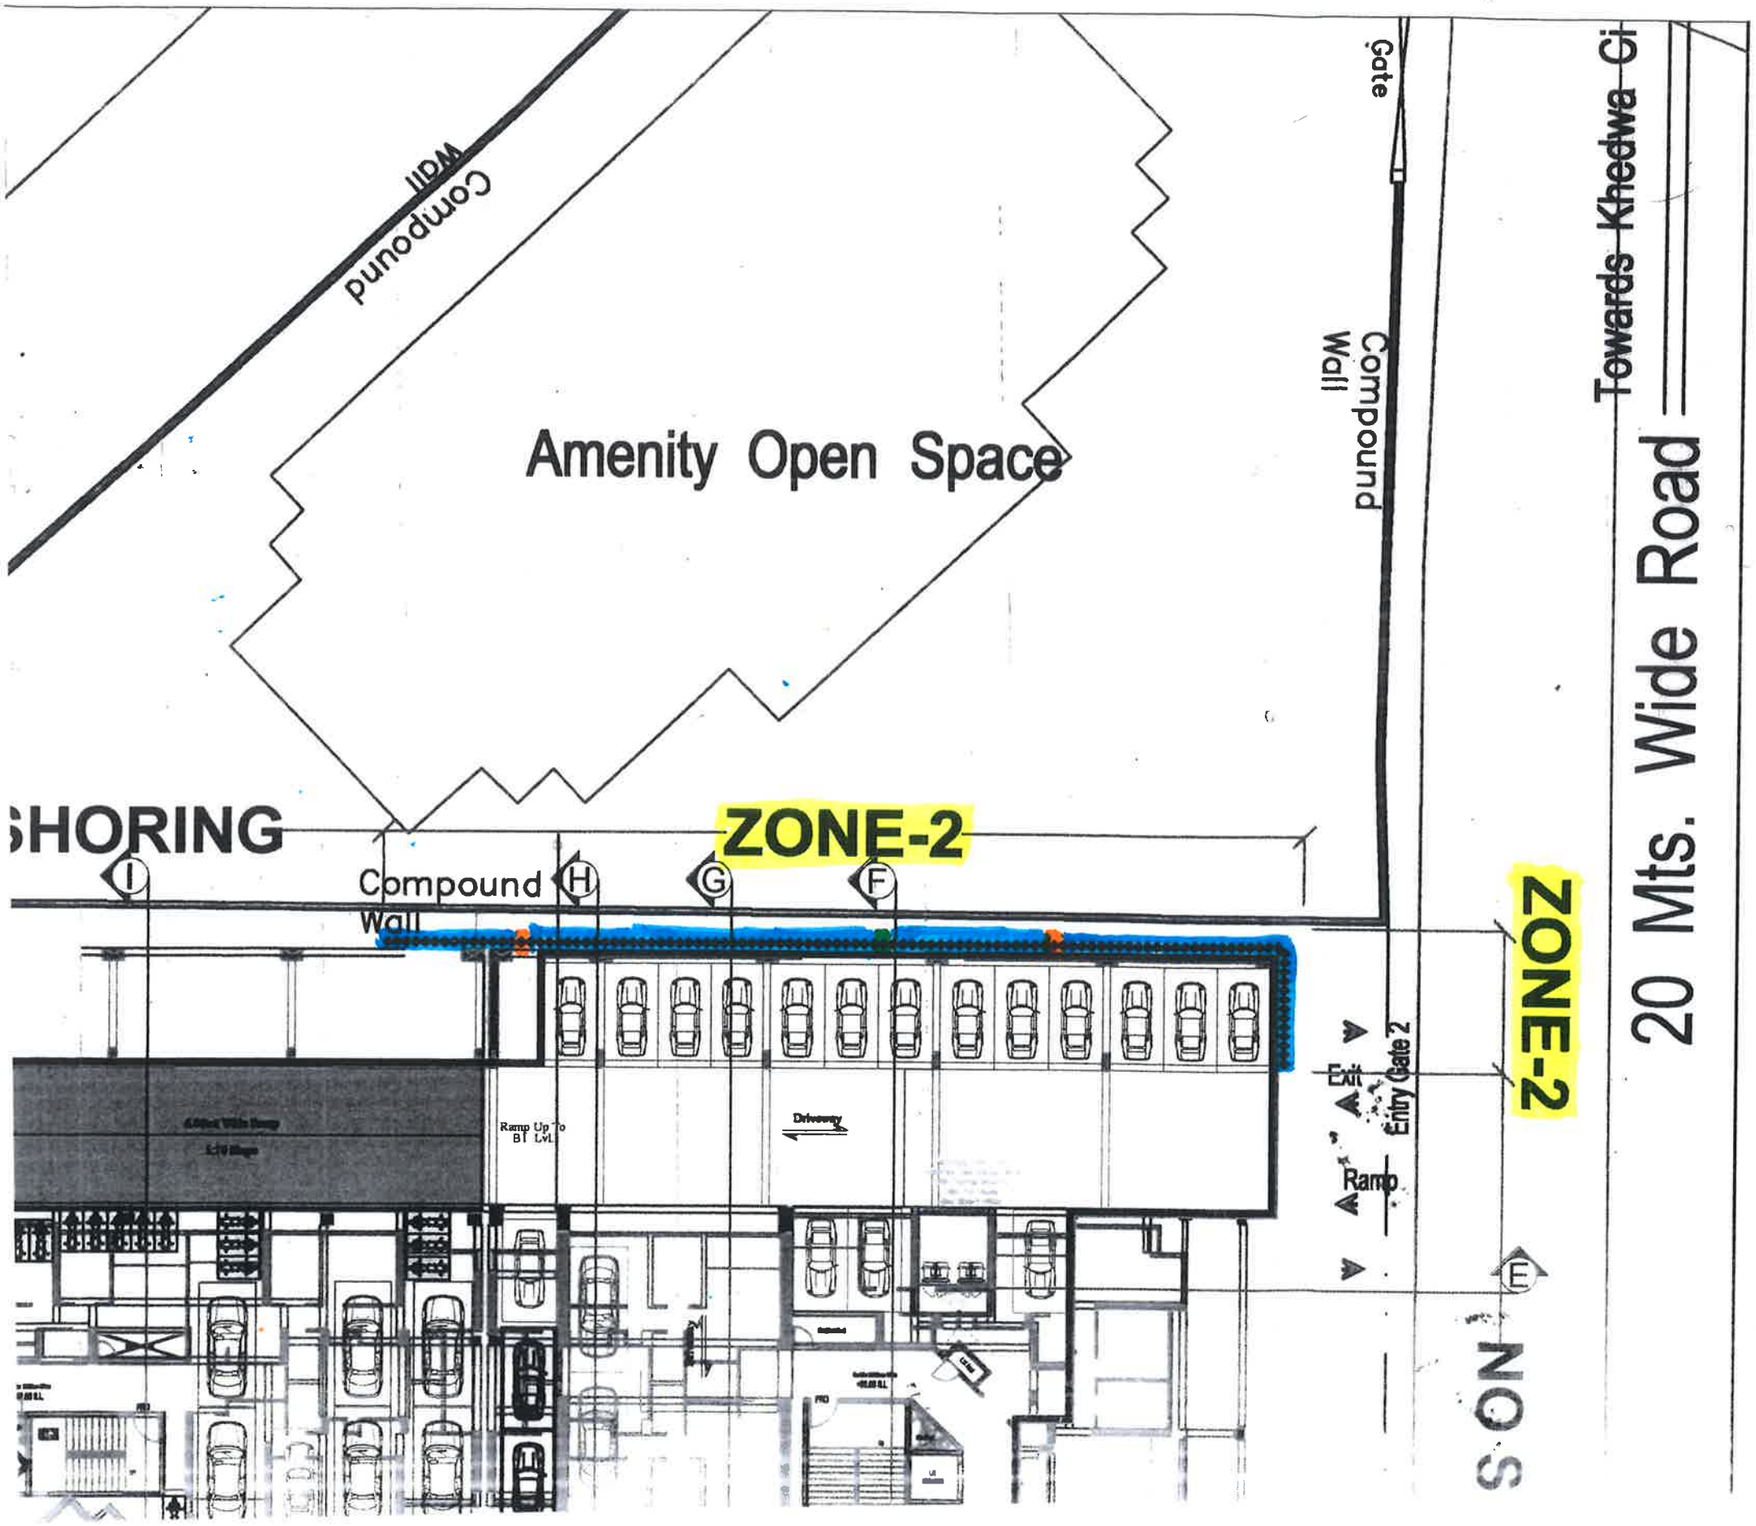

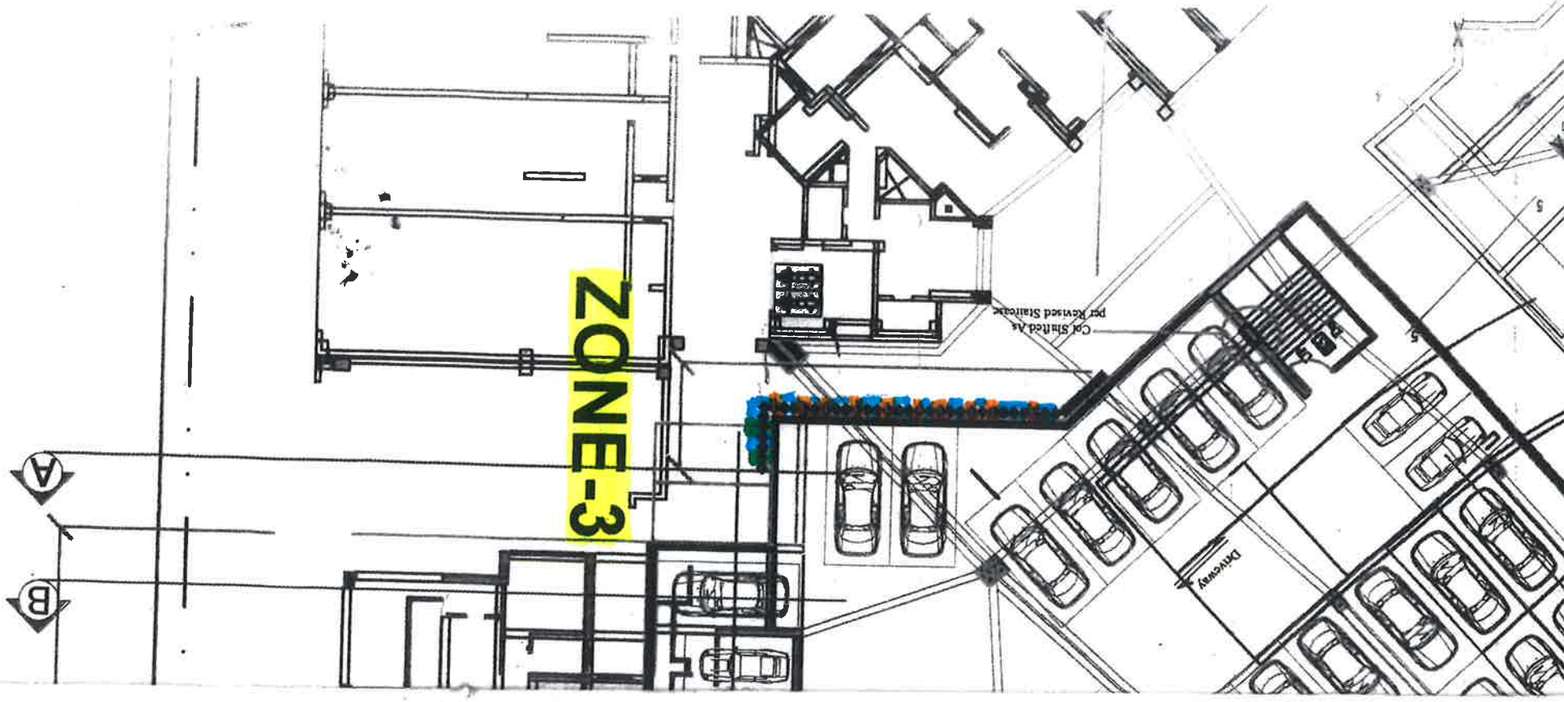

⇒ Coasted piles

⇒ Drilling for piles

⇒ Balance piles

Total Nos of piles	Balance coasted of piles	Balance piles	Drilling for piles
35	10	25	02