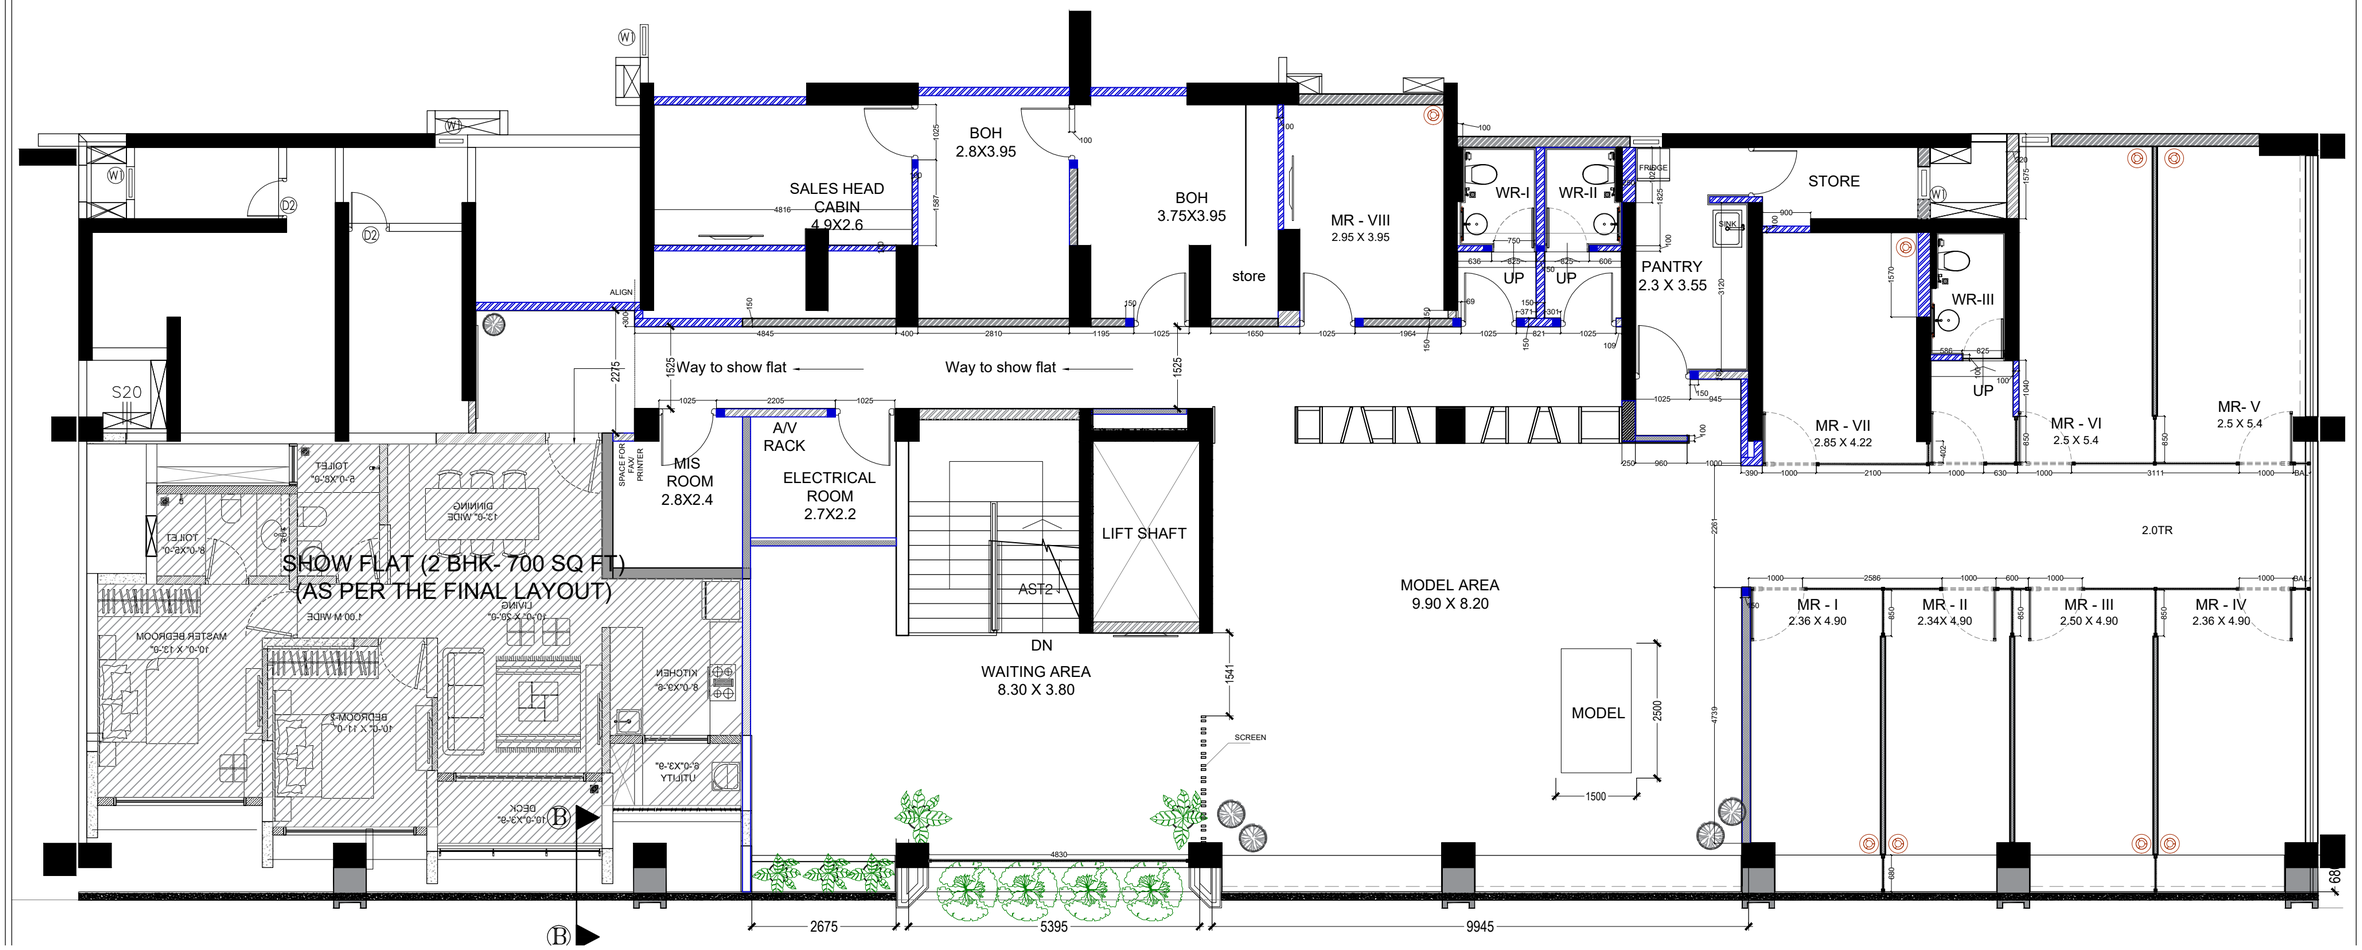


LEGEND

	EXISTING WALL
	STUB WALL
	WALL TO BE CONSTRUCTED
	100MM THK LEDGE WALL @1200MM HEIGHT
	FCB BOARD PARTITION

Note :Show flat layout on hold

DRAWING TITLE	KEY PLAN:	**CONSULTANTS**	**PROJECT TITLE**	**ARCHITECTS**	**REVISION INDEX**
AO-SG-CIVIL LAYOUT FIRST FLOOR		CONSULTANT / CONSULTANT / CONSULTANT	LODHA ACME OZONE SALES GALLERY		REV NO R1 — DATE 26-06-2021 — DESCRIPTION

DRG TITLE

AO-SG-CIVIL

CIVIL LAYOUT

DRAWN	SCALE	DATE	BLOCK.NO
H.B	1:100 / A2	17-06-2021	DD
NORTH	**CHECKED**	**REV NO**	**DRG. NO**
	VD	R0	AO-SG-1.02