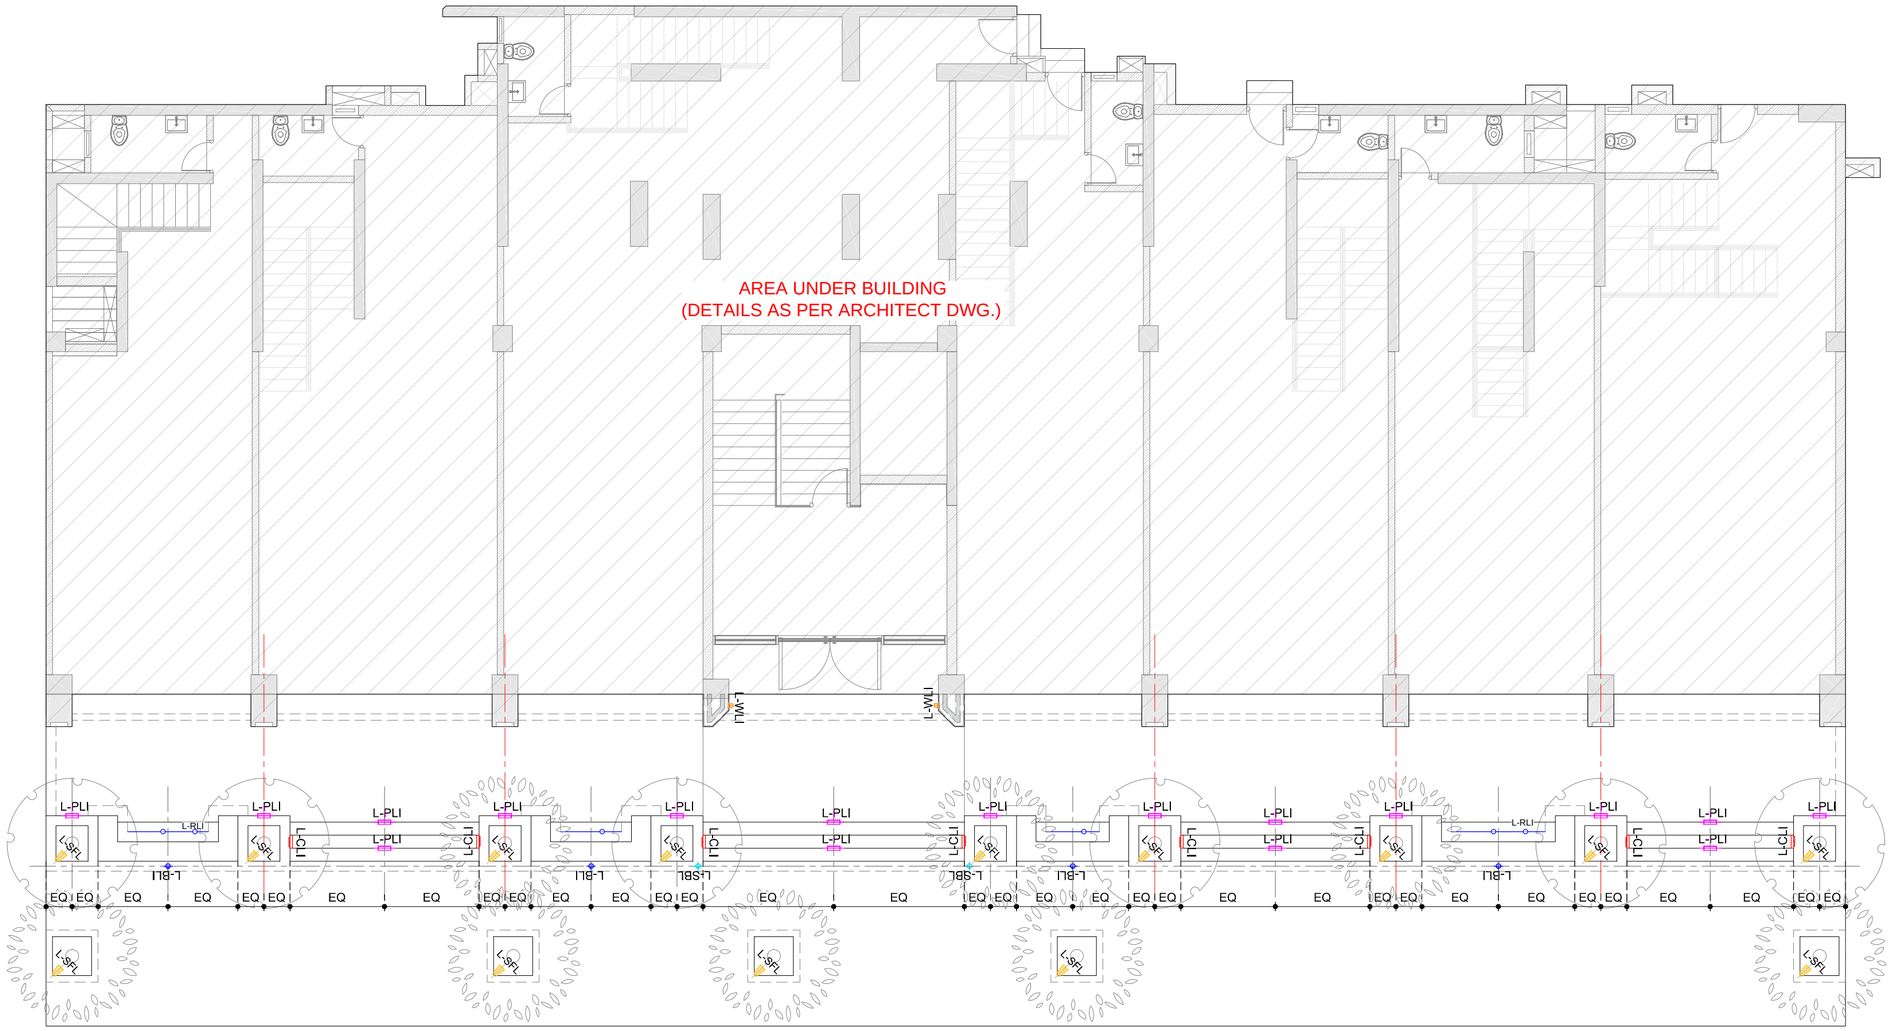


02 KY

LIGHTING INTENT PLAN

1:100 FOR SALES R.G.

LIGHTING SCHEDULE

SYMBOL	TYPE	QUANTITY (Nos.)	REFERENCE IMAGE
L-SBL	**SHORT BOLLARD LIGHT** FIXTURE NAME : INVISIBLE FIXTURE CODE : 55-9733-05-M1 FIXTURE SIZE : 130X110X600 MM LUMEN SIZE : 9 WATT LED LUMEN COLOR : WARM WHITE MAKE : LEDS C4 VENDOR- MR.PRAMOD TAMBE (9920628841)	02	
L-BLI	**BOLLARD LIGHT** FIXTURE NAME : INVISIBLE FIXTURE CODE : 25-9733-05-M1 FIXTURE SIZE : 110X2100X140 MM LUMEN SIZE : 9 WATT LED LUMEN COLOR : WARM WHITE MAKE : LEDS C4 VENDOR- MR.PRAMOD TAMBE (9920628841)	04	
L-SFL	**SPIKE FOCUS LIGHT** FIXTURE NAME : MICRO FIXTURE CODE : 05-9881-Z5-CL FIXTURE SIZE : DIA 57X153 MM LUMEN SIZE : 3 WATT LED LUMEN COLOR : WARM WHITE MAKE : LEDS C4 VENDOR- MR.PRAMOD TAMBE (9920628841)	14	

LIGHTING SCHEDULE

SYMBOL	TYPE	QUANTITY (Nos.)	REFERENCE IMAGE
L-CLI	**CONCEALED LIGHT** FIXTURE NAME : TINY FIXTURE CODE : 05-E146-Z5-CL FIXTURE SIZE : 38X60X82 MM LUMEN SIZE : 9 WATT LED LUMEN COLOR : WARM WHITE MAKE : LEDS C4 VENDOR- MR.PRAMOD TAMBE (9920628841)	08	
L-PLI	**PATHFINDER LIGHT** FIXTURE NAME : TINY FIXTURE CODE : 05-E147-Z5-CL FIXTURE SIZE : 38X60X165 MM LUMEN SIZE : 5.9 WATT LED LUMEN COLOR : WARM WHITE MAKE : LEDS C4 VENDOR- MR.PRAMOD TAMBE (9920628841)	17	
L-WLI	**WALL LIGHT** FIXTURE NAME : CUBUS STREETLIGHT FIXTURE CODE : 05 9685 Z5 CL FIXTURE SIZE : 130X130X160 MM LUMEN SIZE : 11 WATT LED LUMEN COLOR : WARM WHITE MAKE : LEDS C4 VENDOR- MR.PRAMOD TAMBE (9920628841)	02	

LIGHTING SCHEDULE

SYMBOL	TYPE	QUANTITY (Nos.)	REFERENCE IMAGE
L-RLI	**ROPE LIGHT** FIXTURE NAME : NEON FLEX LED FIXTURE CODE : 3230 FIXTURE SIZE : 50m/Roll LUMEN SIZE : 9 WATT LED LUMEN COLOR : WARM WHITE MAKE : K-LITE VENDOR- MR.ANAND SAMPAT (9821161701)	07 RMT	

GENERAL NOTES

1. THIS DRAWING IS THE SOLE PROPERTY OF NEWARCH(R) LANDSCAPES LLP AND SHALL NOT BE COPIED OR DUPLICATED WITHOUT THE PERMISSION OF THE ARCHITECT.
2. DRAWING MUST NOT BE SCALED.
3. ANY DISCREPANCIES IN DRAWING SHALL BE BROUGHT TO THE ARCHITECT'S NOTICE BEFORE EXECUTION.
4. ALL DIMENSIONS & LEVELS SHALL BE CHECKED ON SITE PRIOR TO CONSTRUCTION WORK COMMENCING.
5. ALL LANDSCAPE DRAWINGS TO BE READ IN CONJUNCTION WITH ENGINEERS DRAWING AND SPECIFICATION.
6. ALL DRAWINGS TO BE READ IN CONJUNCTION WITH THE LANDSCAPE SPECIFICATION.
7. ANY DISCREPANCY CONCERNING THE DRAWING SHOULD BE REFERRED TO THE CLIENT REPRESENTATIVE AND LANDSCAPE ARCHITECT.
8. ALL DIMENSIONS ARE IN MILLIMETERS UNLESS NOTED OTHERWISE.
9. ALL LEVELS ARE IN METERS UNLESS NOTED OTHERWISE.
10. CONTRACTOR TO ENSURE THAT HE HAS ALL LATEST LEVELS INFORMATION AND TO COMPLETE INTERFACE AS AGREED WITH EMPLOYERS REPRESENTATIVE.

	HARDSCAPE AREA		SOFTSCAPE AREA
	SHRUB PLANTATION		BRICK WALL
	LAWN AREA		SIPOREX FILLING
	WATER		25MM DRAIN BOARD
	R.C.C		COURSE SAND (25MM)
	P.C.C & C.C.COPING		
	BRICK BAT COBA,WATERPROOFING+ SCREEDING TO ACHIEVE SLOPE		
PH	PHASE LINE		FL- FINISH LVL.
ZL	ZONE LINE		SO- SOIL LVL.
	DESIGN CENTER LINE		WL- WATER LVL.
LP	LIGHT LOOPING		BL- BOTTOM LVL.
	GEOTEXTILE CLOTH		TS- TOP OF SLAB
	CHEMICAL WATERPROOFING		

KEY PLAN

PROJECT

ACME OZONE
AT GHODBUNDER ROAD THANE

REFEREED DRAWINGS/DOCUMENTS

1. 2021-07-05_Sales office plaza_Site survey

NEWARCH LANDSCAPES LLP
WE SHAPE OPEN SPACES
202-203, GOKARN,OPP ADITYA BANQUETS, R.M. BHATTAD MARG, HARIDAS NAGAR, BORIVALI (W), MUMBAI- 400 091. MAHARASHTRA [INDIA]
+ 91 22 2833 7173, + 91 22 2898 2904
admin@newarchllp.com

LAST SAVED	CHECKED BY	LAST MODIFIED BY
9-Jul-21	ASHNI	SUNIL

DRAWING NO

1334-S1-R0

SHEET NO

02

SHEET TITLE

LIGHTING INTENT PLAN

FOR APPROVAL 6-Jul-21

PAPER SIZE A2 20/1/22