
07/06/2024

SUGGESTED ODU LOCATIONS

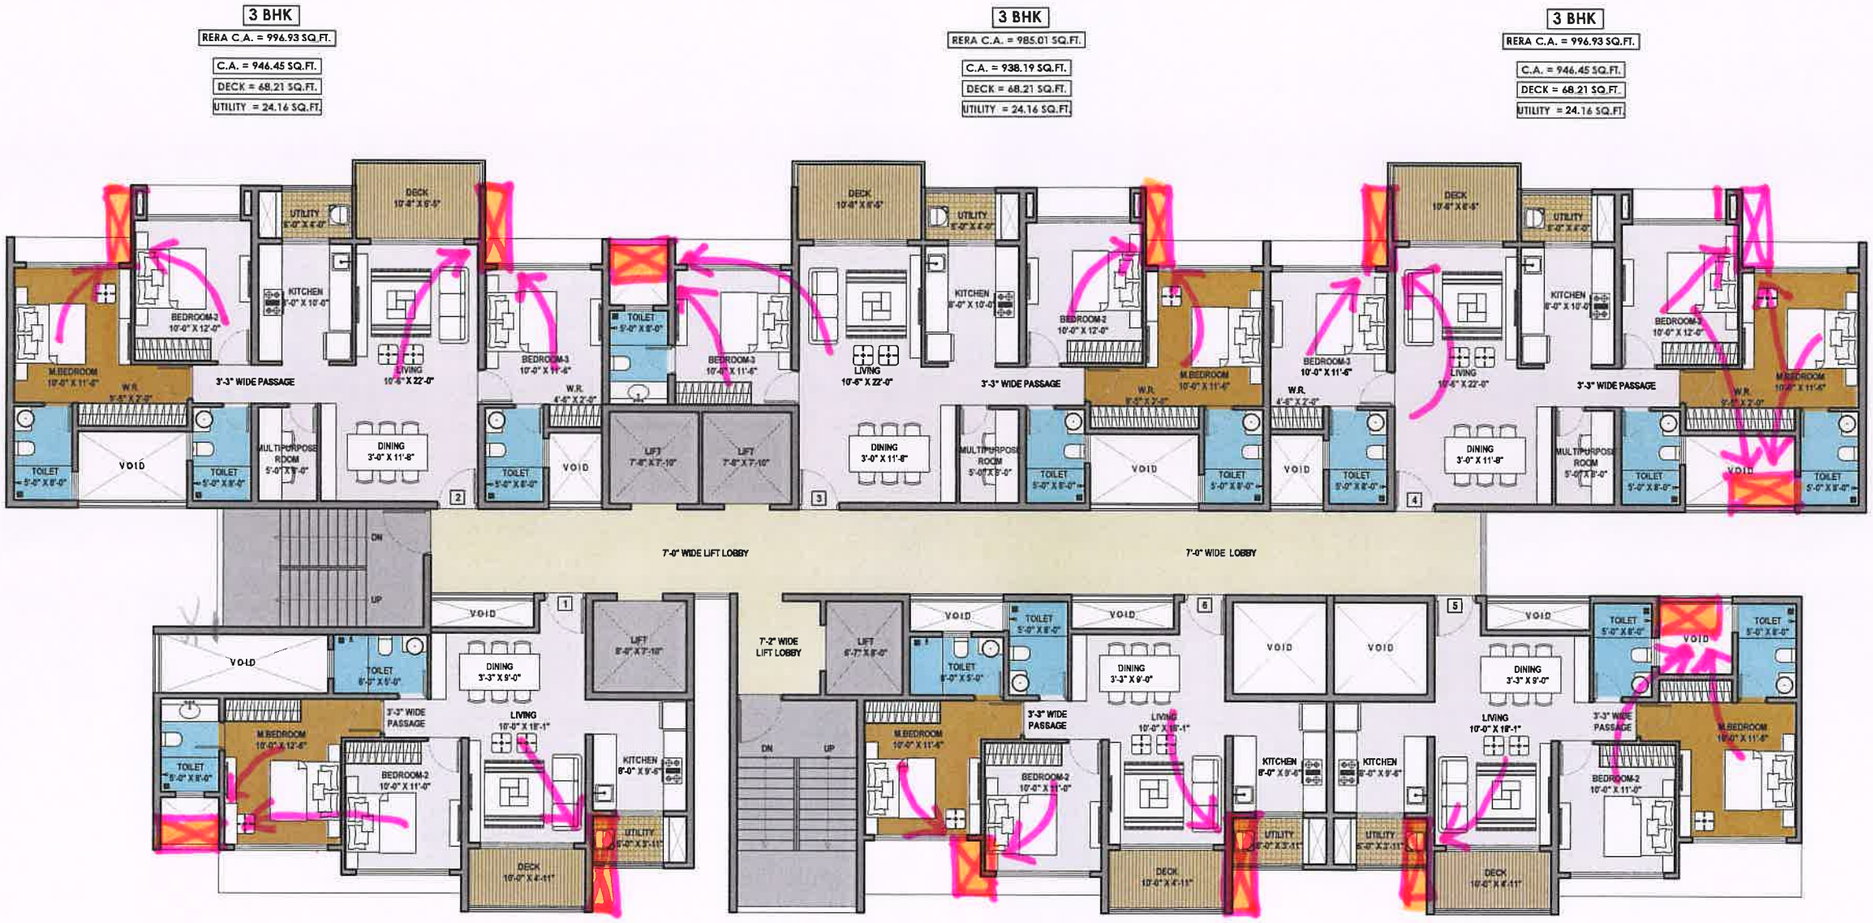

TYPICAL FLOOR PLAN
TOWER-1 - OPTON-2

PROJECT:

PROPOSED RESIDENTIAL COMPLEX ACME OZONE_PLOT A, AT GHODBANDAR ROAD, THANE.

SKETCH NO. SK-03

DATE: 02-06-2021

NORTH

ARCHITECT: MQA

Turf Estate B/10, Off Dr. E. Moses Road, Shakti Mill Compound, Lane, Mahalakshmi (W), Mumbai-400011. Tel.: 49035757 / 58

07/06/2024

SUGGESTED ODU LOCATIONS



TYPICAL FLOOR PLAN
TOWER-2 - OPTON-2

PROJECT:

PROPOSED RESIDENTIAL COMPLEX ACME OZONE_PLOT A,
AT GHODBANDAR ROAD, THANE.

SKETCH NO.	NORTH	ARCHITECT:
SK-04		MQA
DATE: 02-06-2021		Turf Estate 9&10, Off Dr. E. Moses Road, Shakti Mill Compound Lane, Mahalakshmi (W), Mumbai-400011. Tel.: 49695555 / 49 XEZ