
10/06/2021

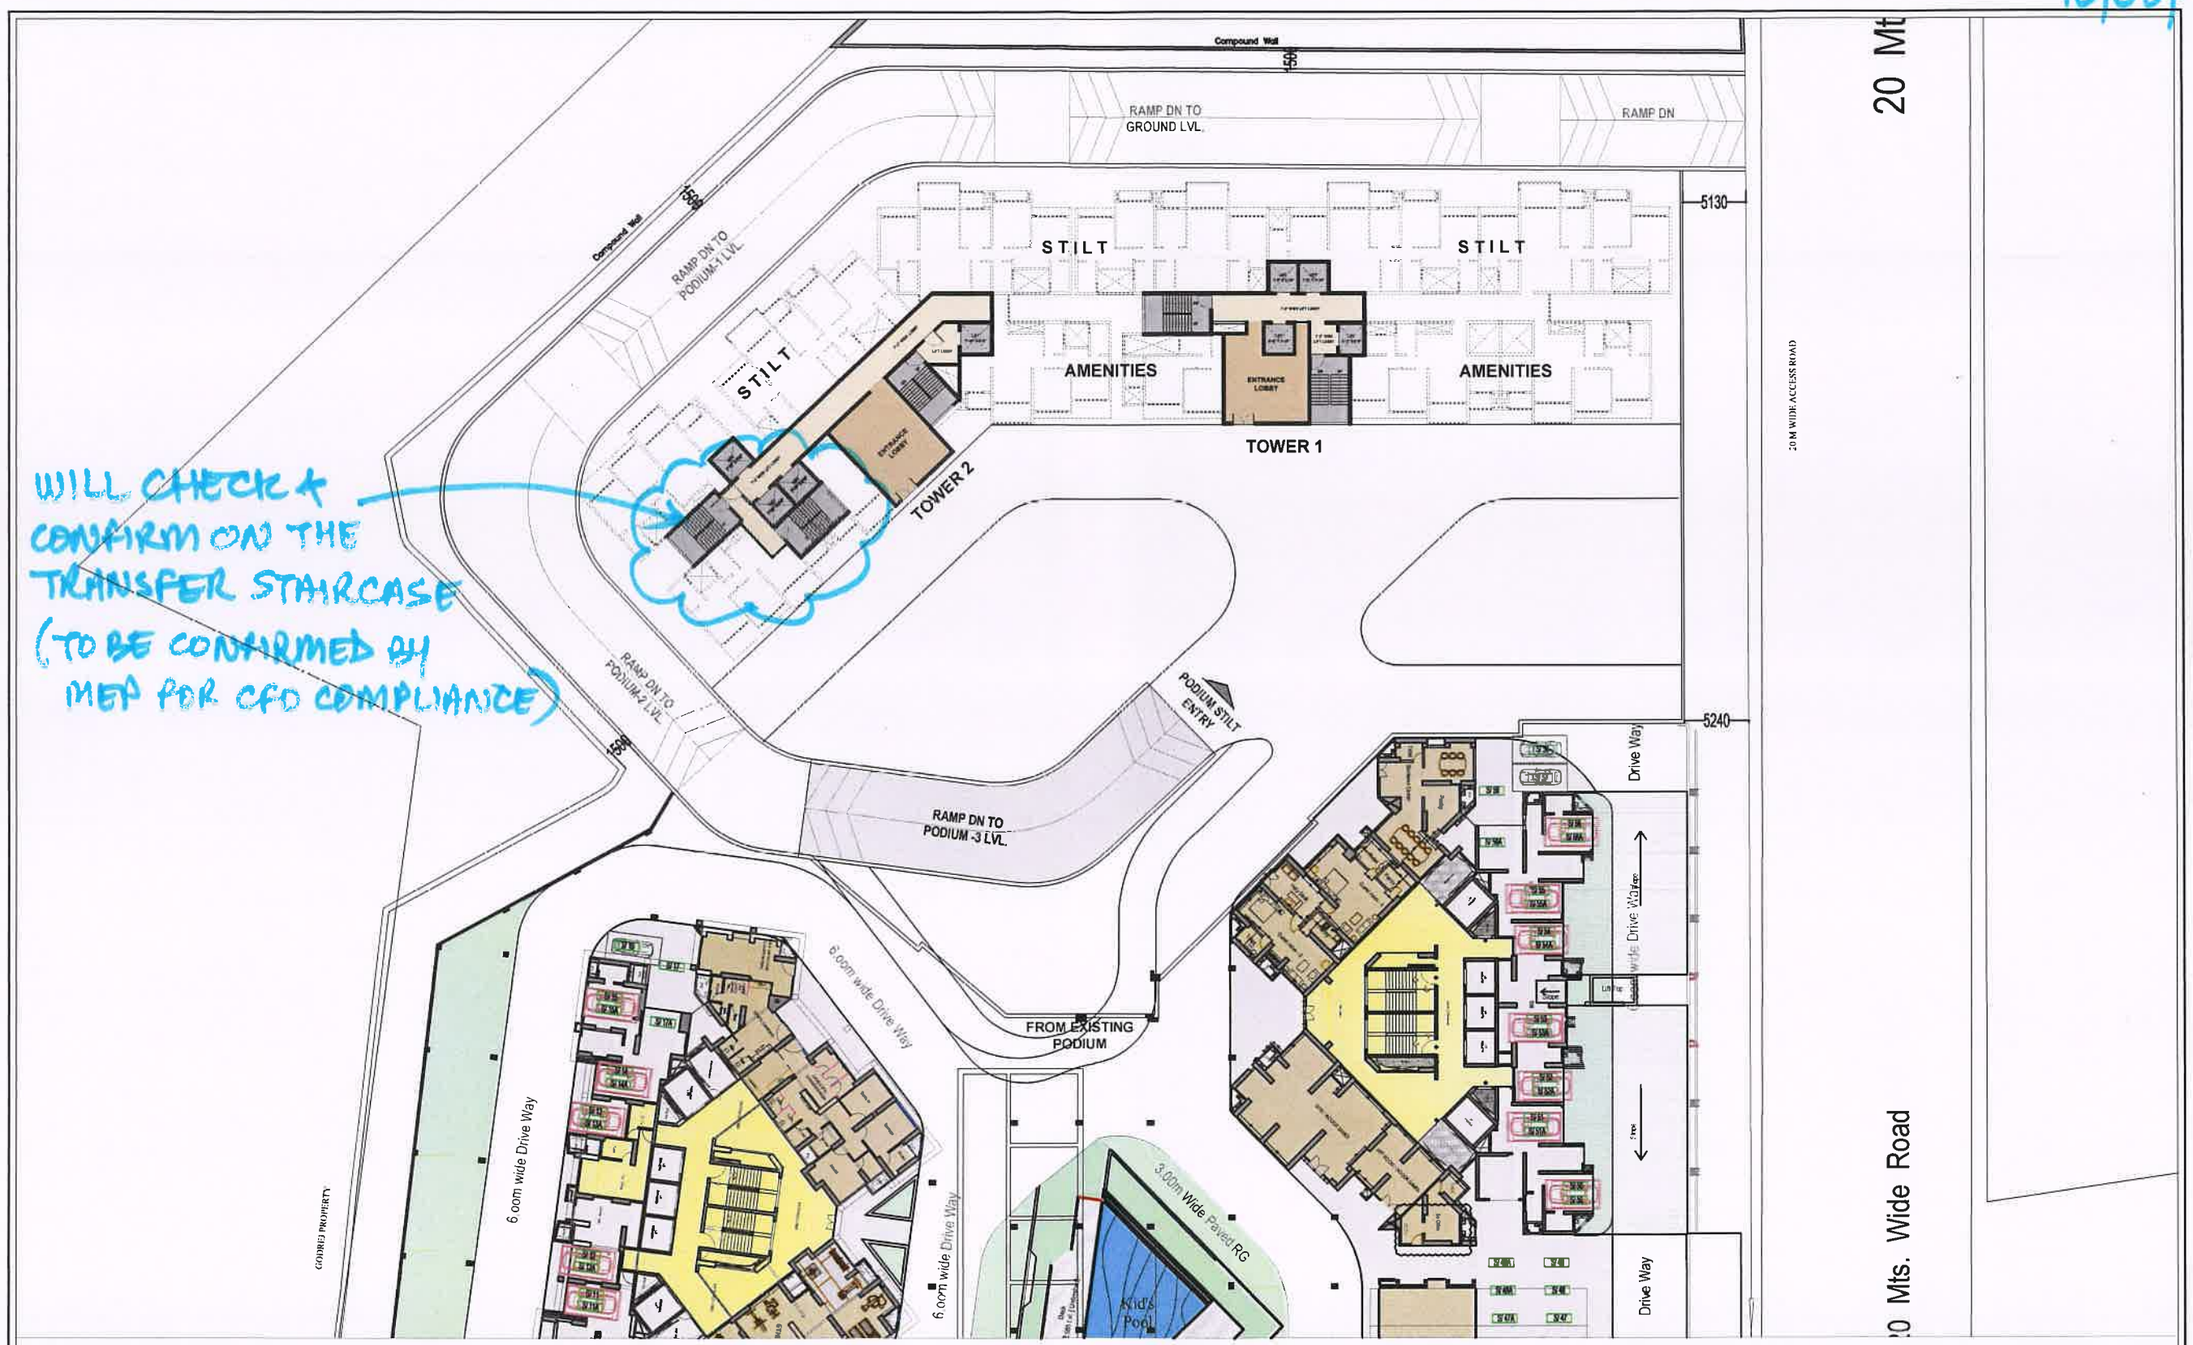

WILL CHECK & CONFIRM ON THE TRANSFER STAIRCASE (TO BE CONFIRMED BY MEP FOR CFO COMPLIANCE)

PODIUM STILT LAYOUT

PROJECT:

PROPOSED RESIDENTIAL COMPLEX ACME OZONE_PLOT A, AT GHODBANDAR ROAD, THANE.

SKETCH NO. SK-01

DATE: 02-06-2021


NORTH

ARCHITECT: MQA

Turf Estate 'B&D', Off Dr. E. Moses Road, Shakti Mill Compound, Lane, Mahalakshmi (w), Mumbai-400011. Tel.: 4933535 / 46 / 52

10/06/2021

CAR PARKING = 109 CARS

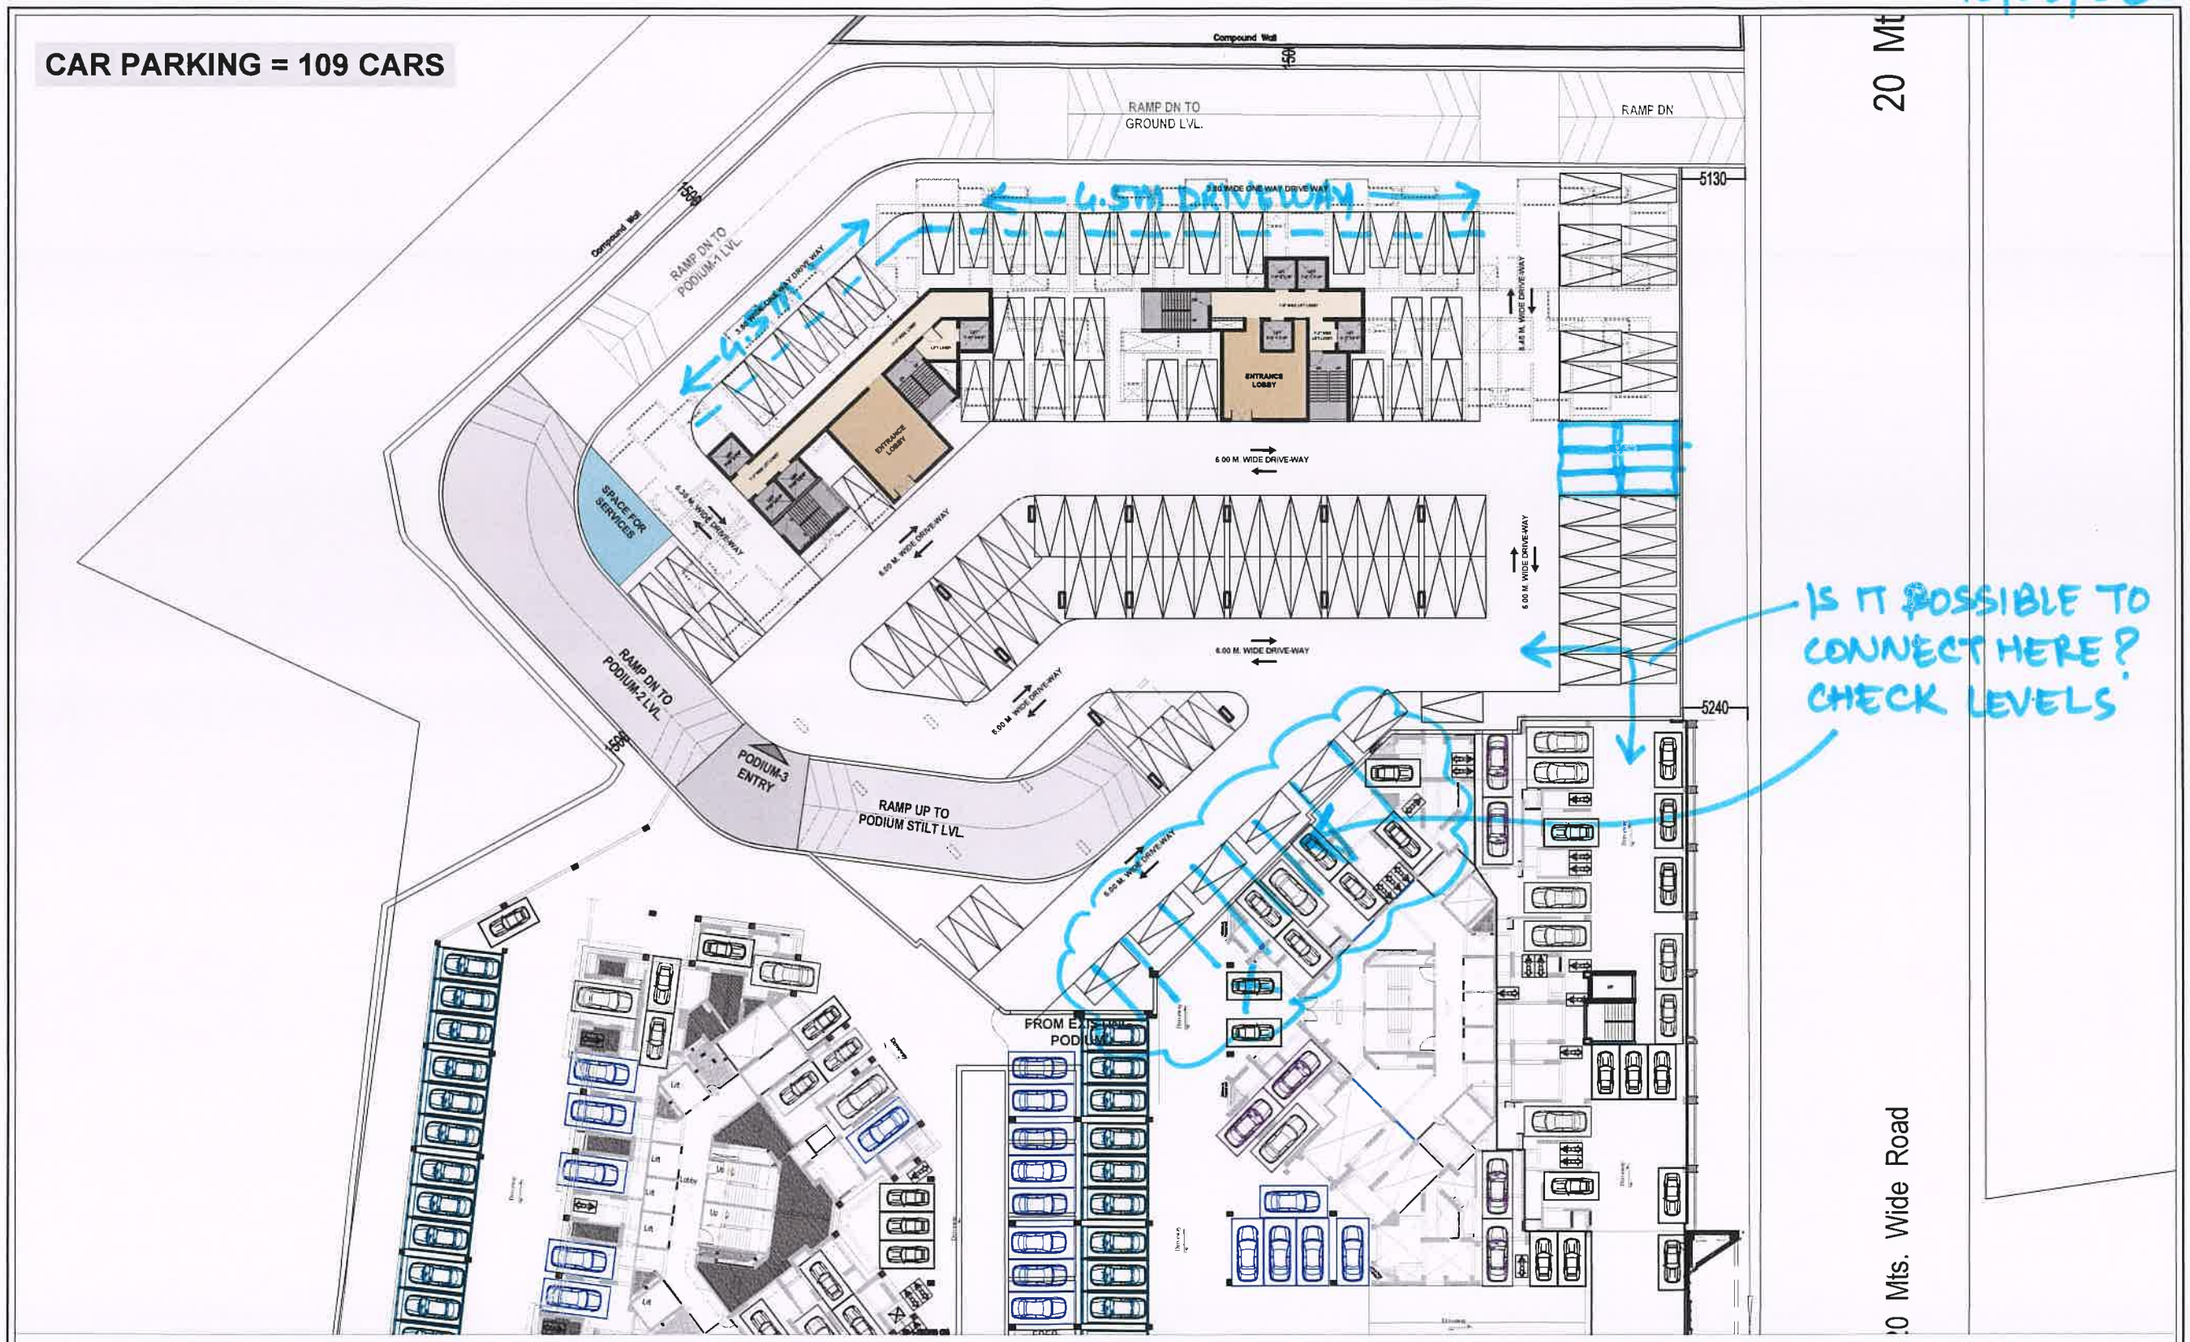

P3 LEVEL LAYOUT


PROJECT:

PROPOSED RESIDENTIAL COMPLEX ACME OZONE_PLOT A, AT GHODBANDAR ROAD, THANE.

SKETCH NO.	NORTH	ARCHITECT:
SK-01		MQA
DATE: 02-06-2021		Tiny Estate 9&10, Off Dr. E. Moses Road, Shakti Mill Compound, Lane, Mahalaxmi (w), Mumbai-400011. Tel.- 49235555 / 40 / 52

10/06/2021

CAR PARKING = 112 CARS

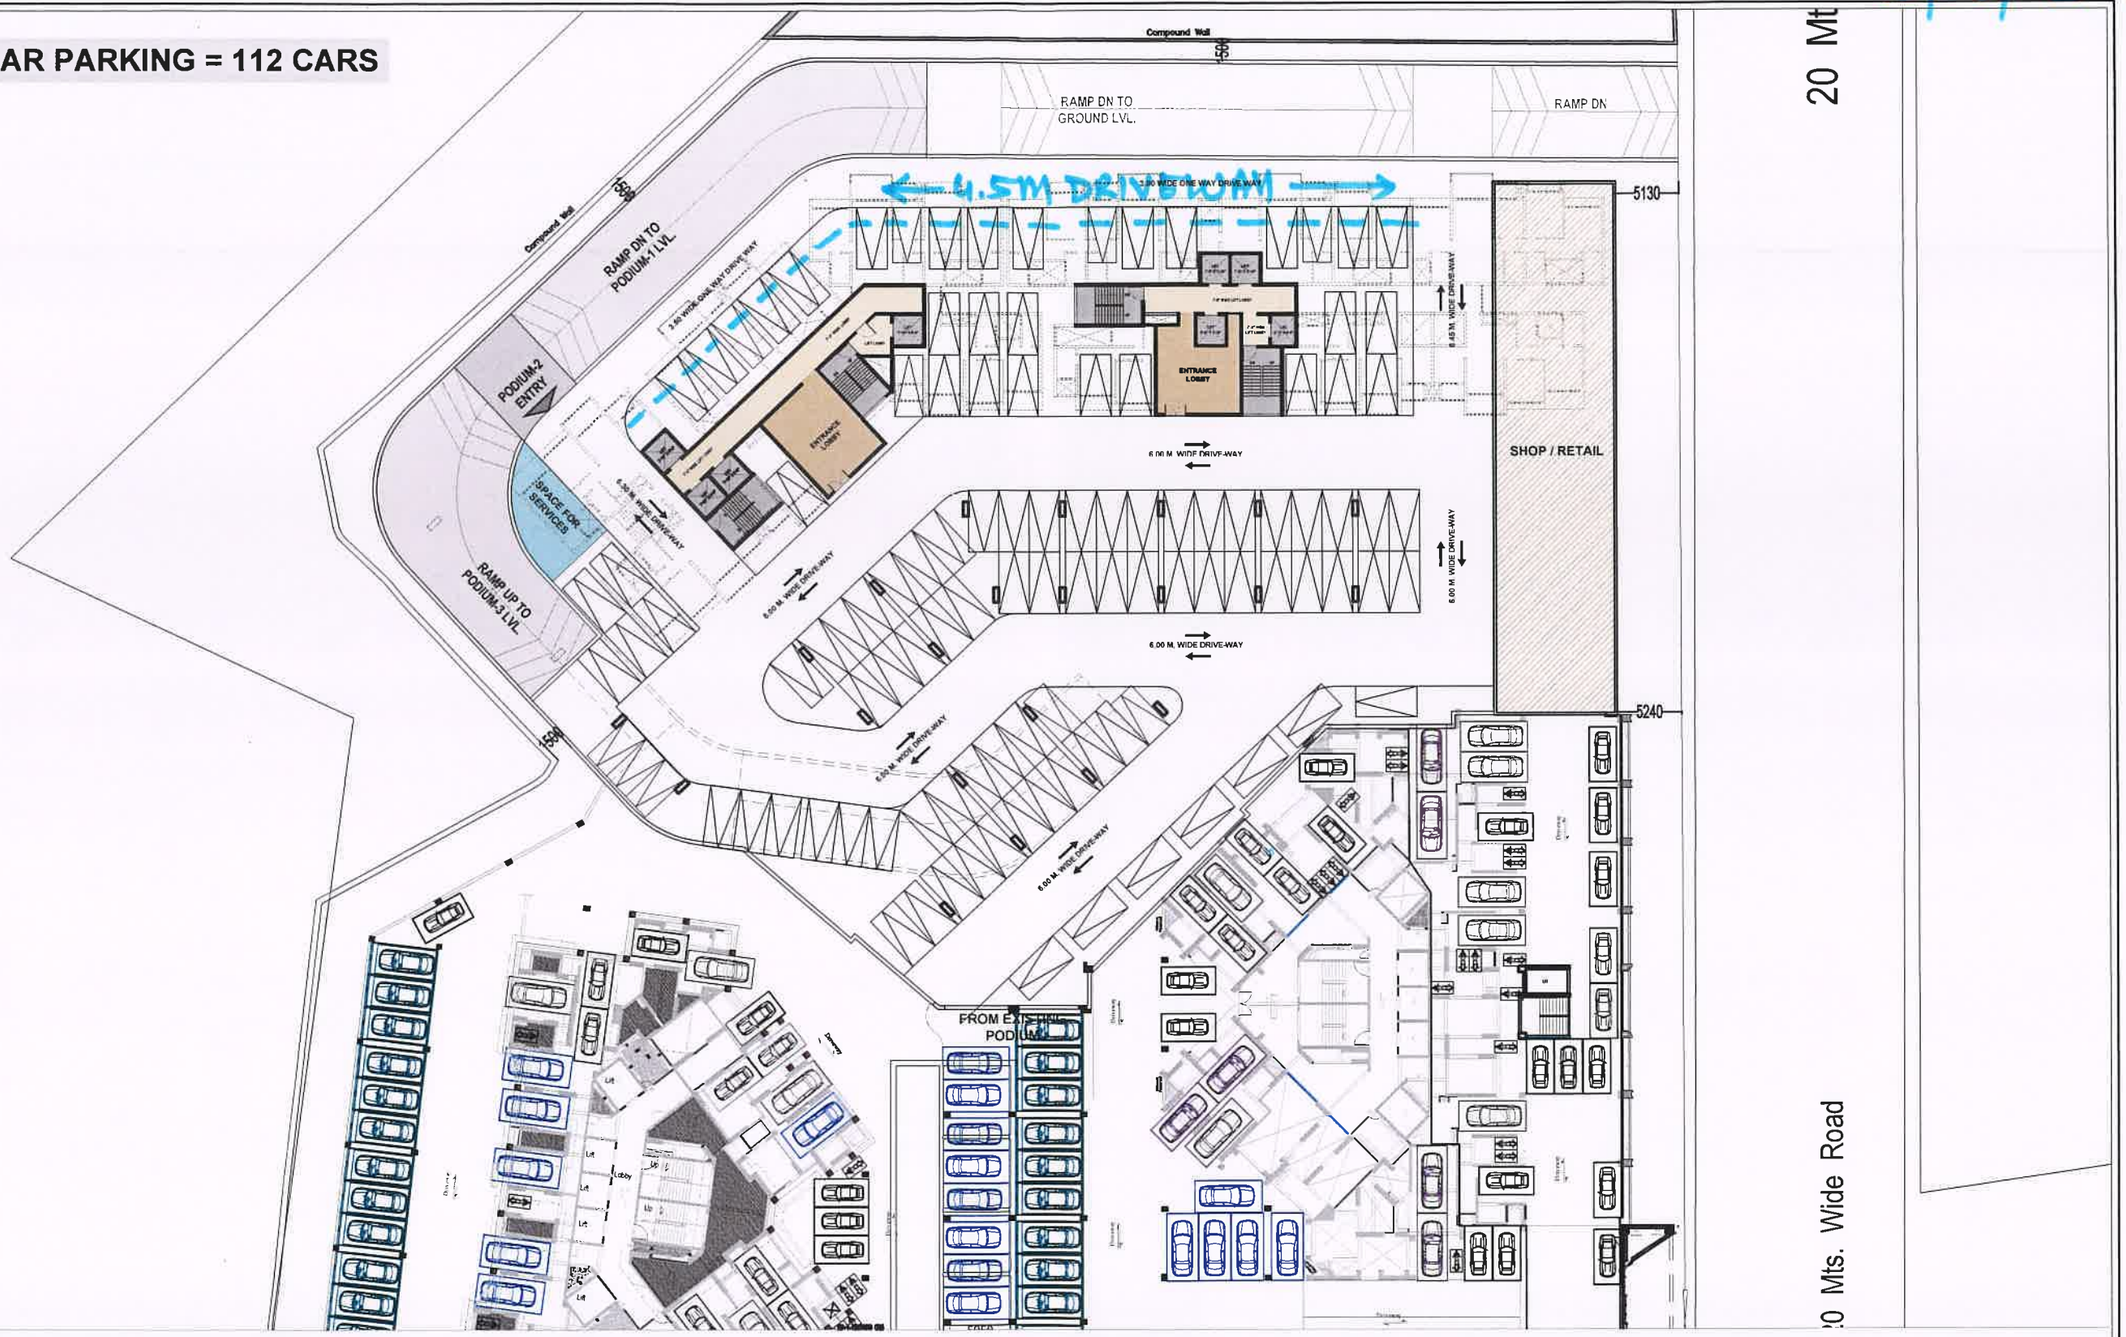

P2 LEVEL LAYOUT


PROJECT:

PROPOSED RESIDENTIAL COMPLEX ACME OZONE_PLOT A,
AT GHODBANDAR ROAD, THANE.

SKETCH NO.	NORTH	ARCHITECT:
SK-01		MQA
DATE: 02-06-2021		Turf Estate 9&10, Off Dr. E. Moses Road, Shakti Mill Compound, Lane, Mahalakshmi (w), Mumbai-400011. Tel:-4933535 / 40 / 52

10/06/2024

CAR PARKING = 128 CARS

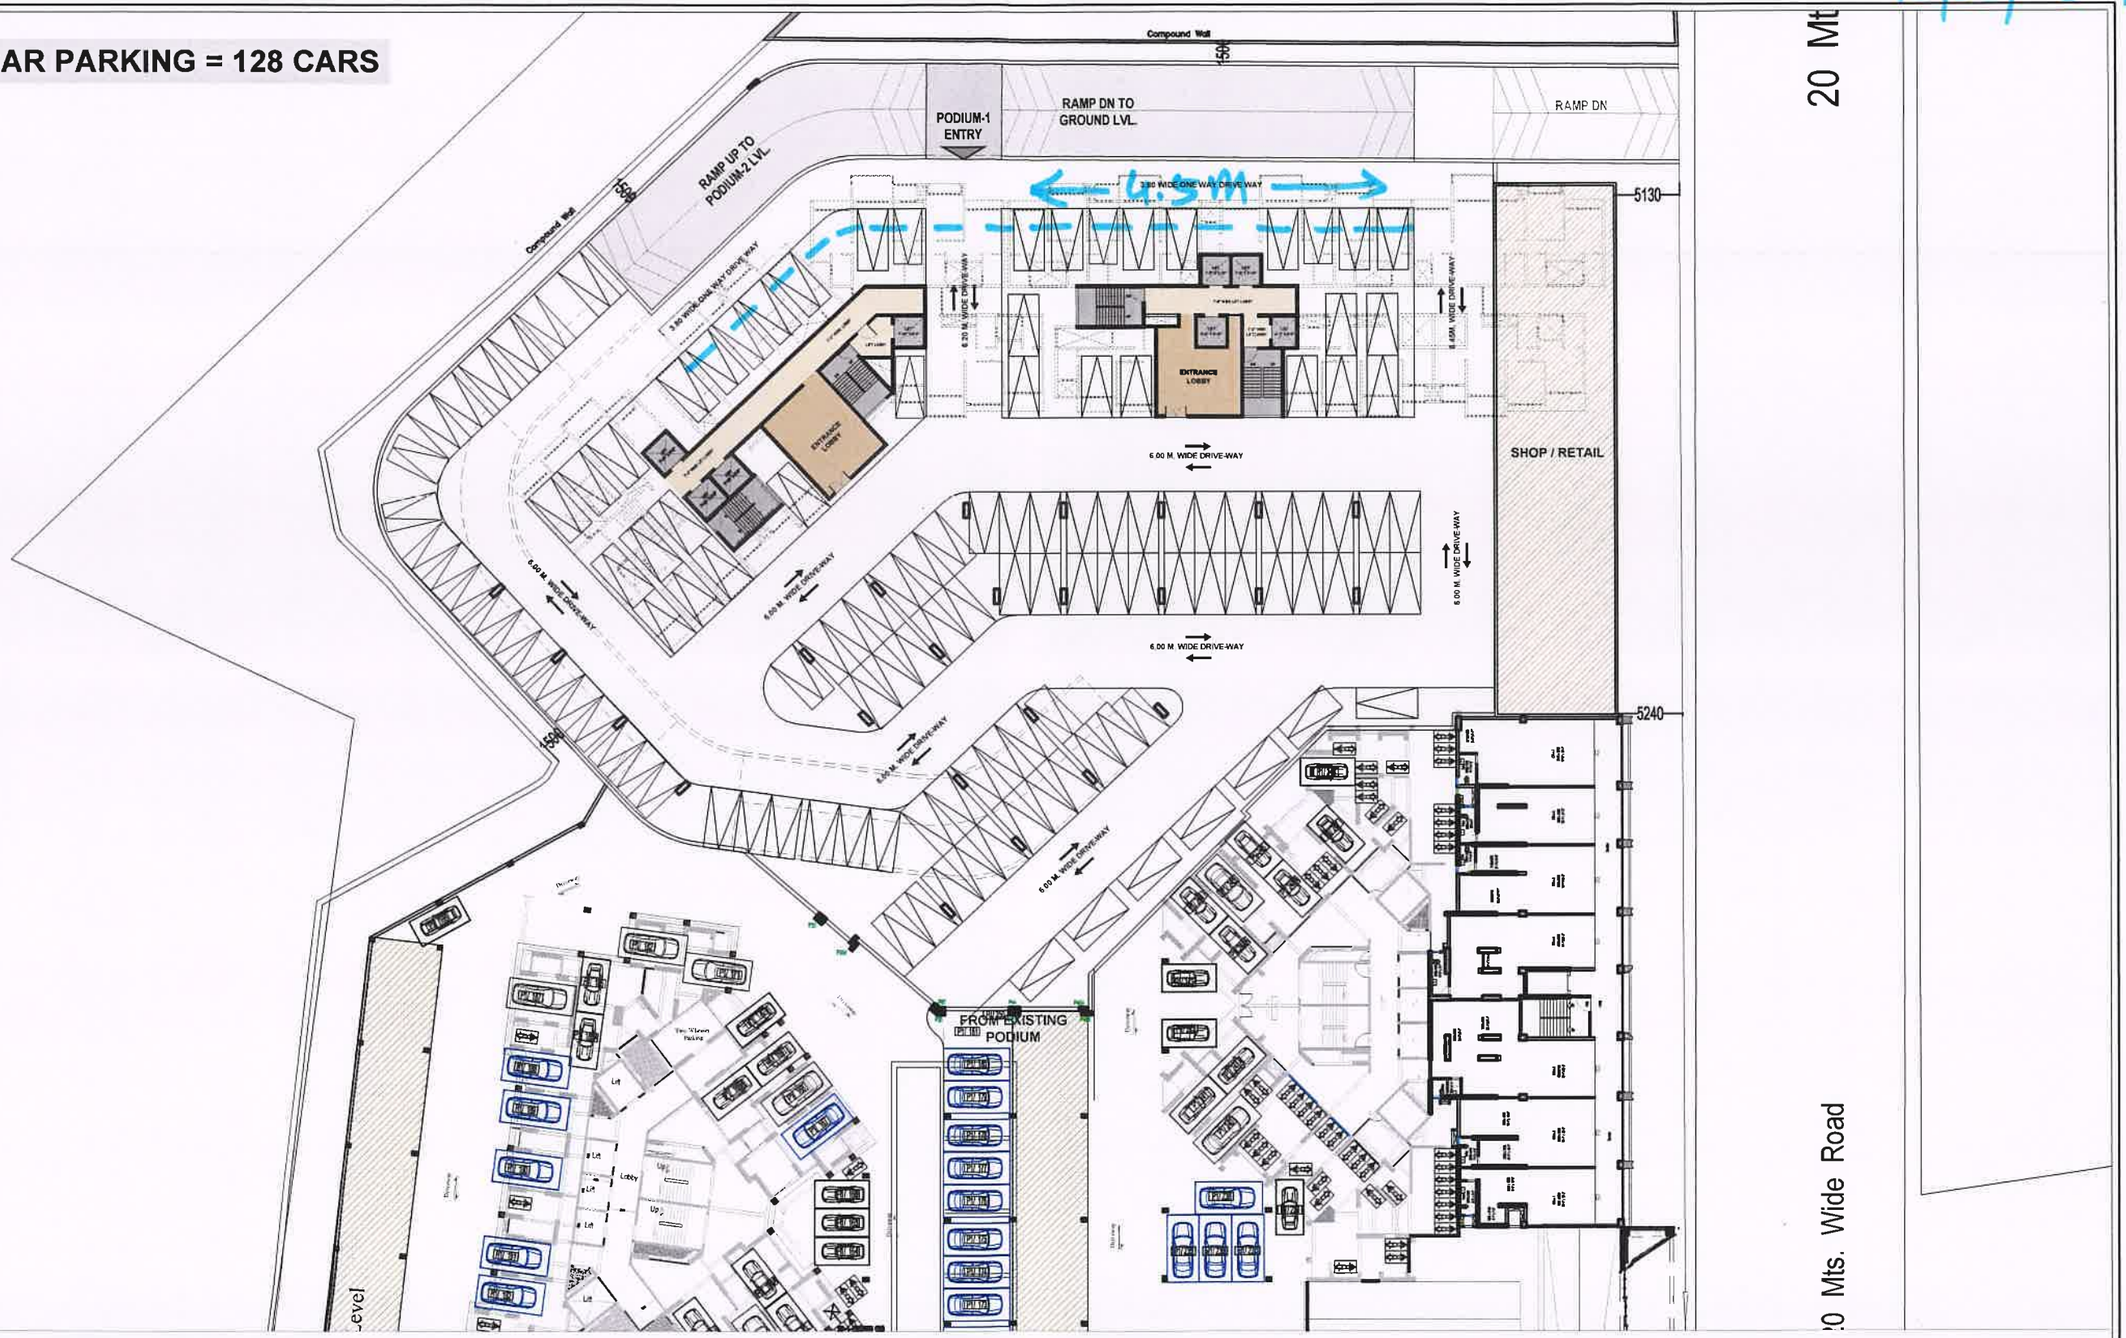

P1 LEVEL LAYOUT

PROJECT:

PROPOSED RESIDENTIAL COMPLEX ACME OZONE_PLOT A,
AT GHODBANDAR ROAD, THANE.

SKETCH NO. SK-01

DATE: 02-06-2021

NORTH


ARCHITECT: MQA

Turf Estate 9&10, Off Dr. E. Moses Road, Shakti Mill Compound, Lane, Mahalakshmi (w), Mumbai-400011. Tel.- 49035535 / 46 / 52.

NO DRIVEWAY TO BE LESS THAN 4.5M } CAN ALSO HAVE 4.5M SMALL CARS ALONG THIS

10/06/2021

CAR PARKING = 142 CARS

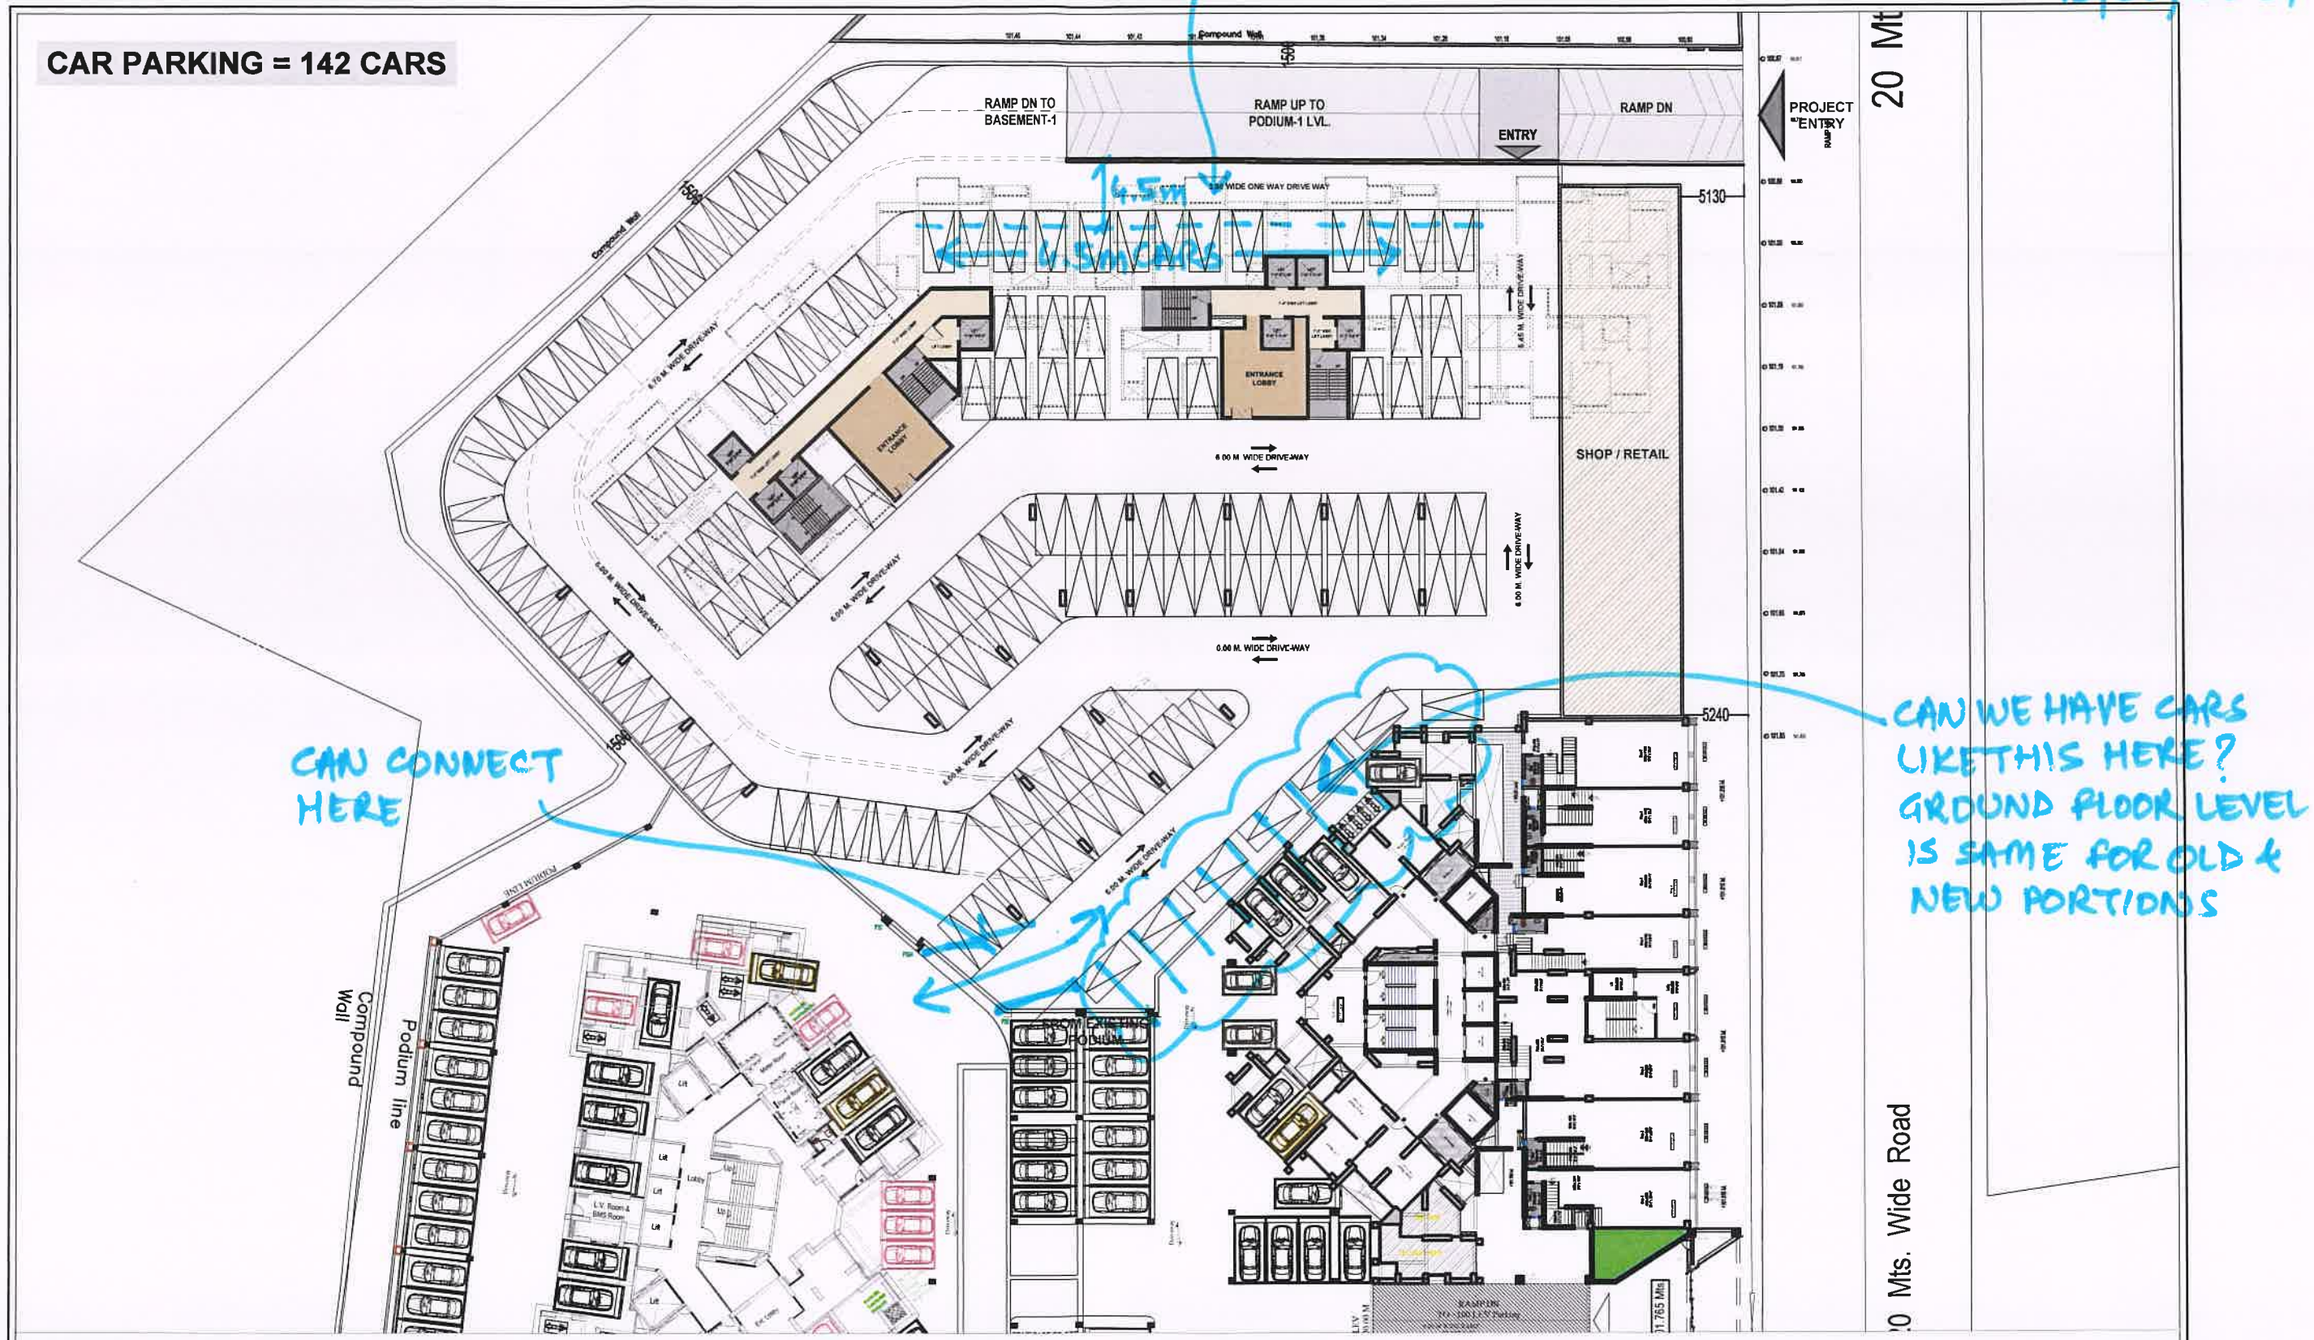

GROUND FLOOR LAYOUT

PROJECT:

PROPOSED RESIDENTIAL COMPLEX ACME OZONE_PLOT A, AT GHODBANDAR ROAD, THANE.

SKETCH NO. SK-01

DATE: 02-06-2021


NORTH

ARCHITECT: MQA

Turf Estate 9&10, Off Dr. E. Moses Road, Shakti Mill Compound, Lane, Mahalakshmi (W), Mumbai-400011. Tel.: 49230505 / 46 / 52

10/06/2024

CAR PARKING = 164 CARS

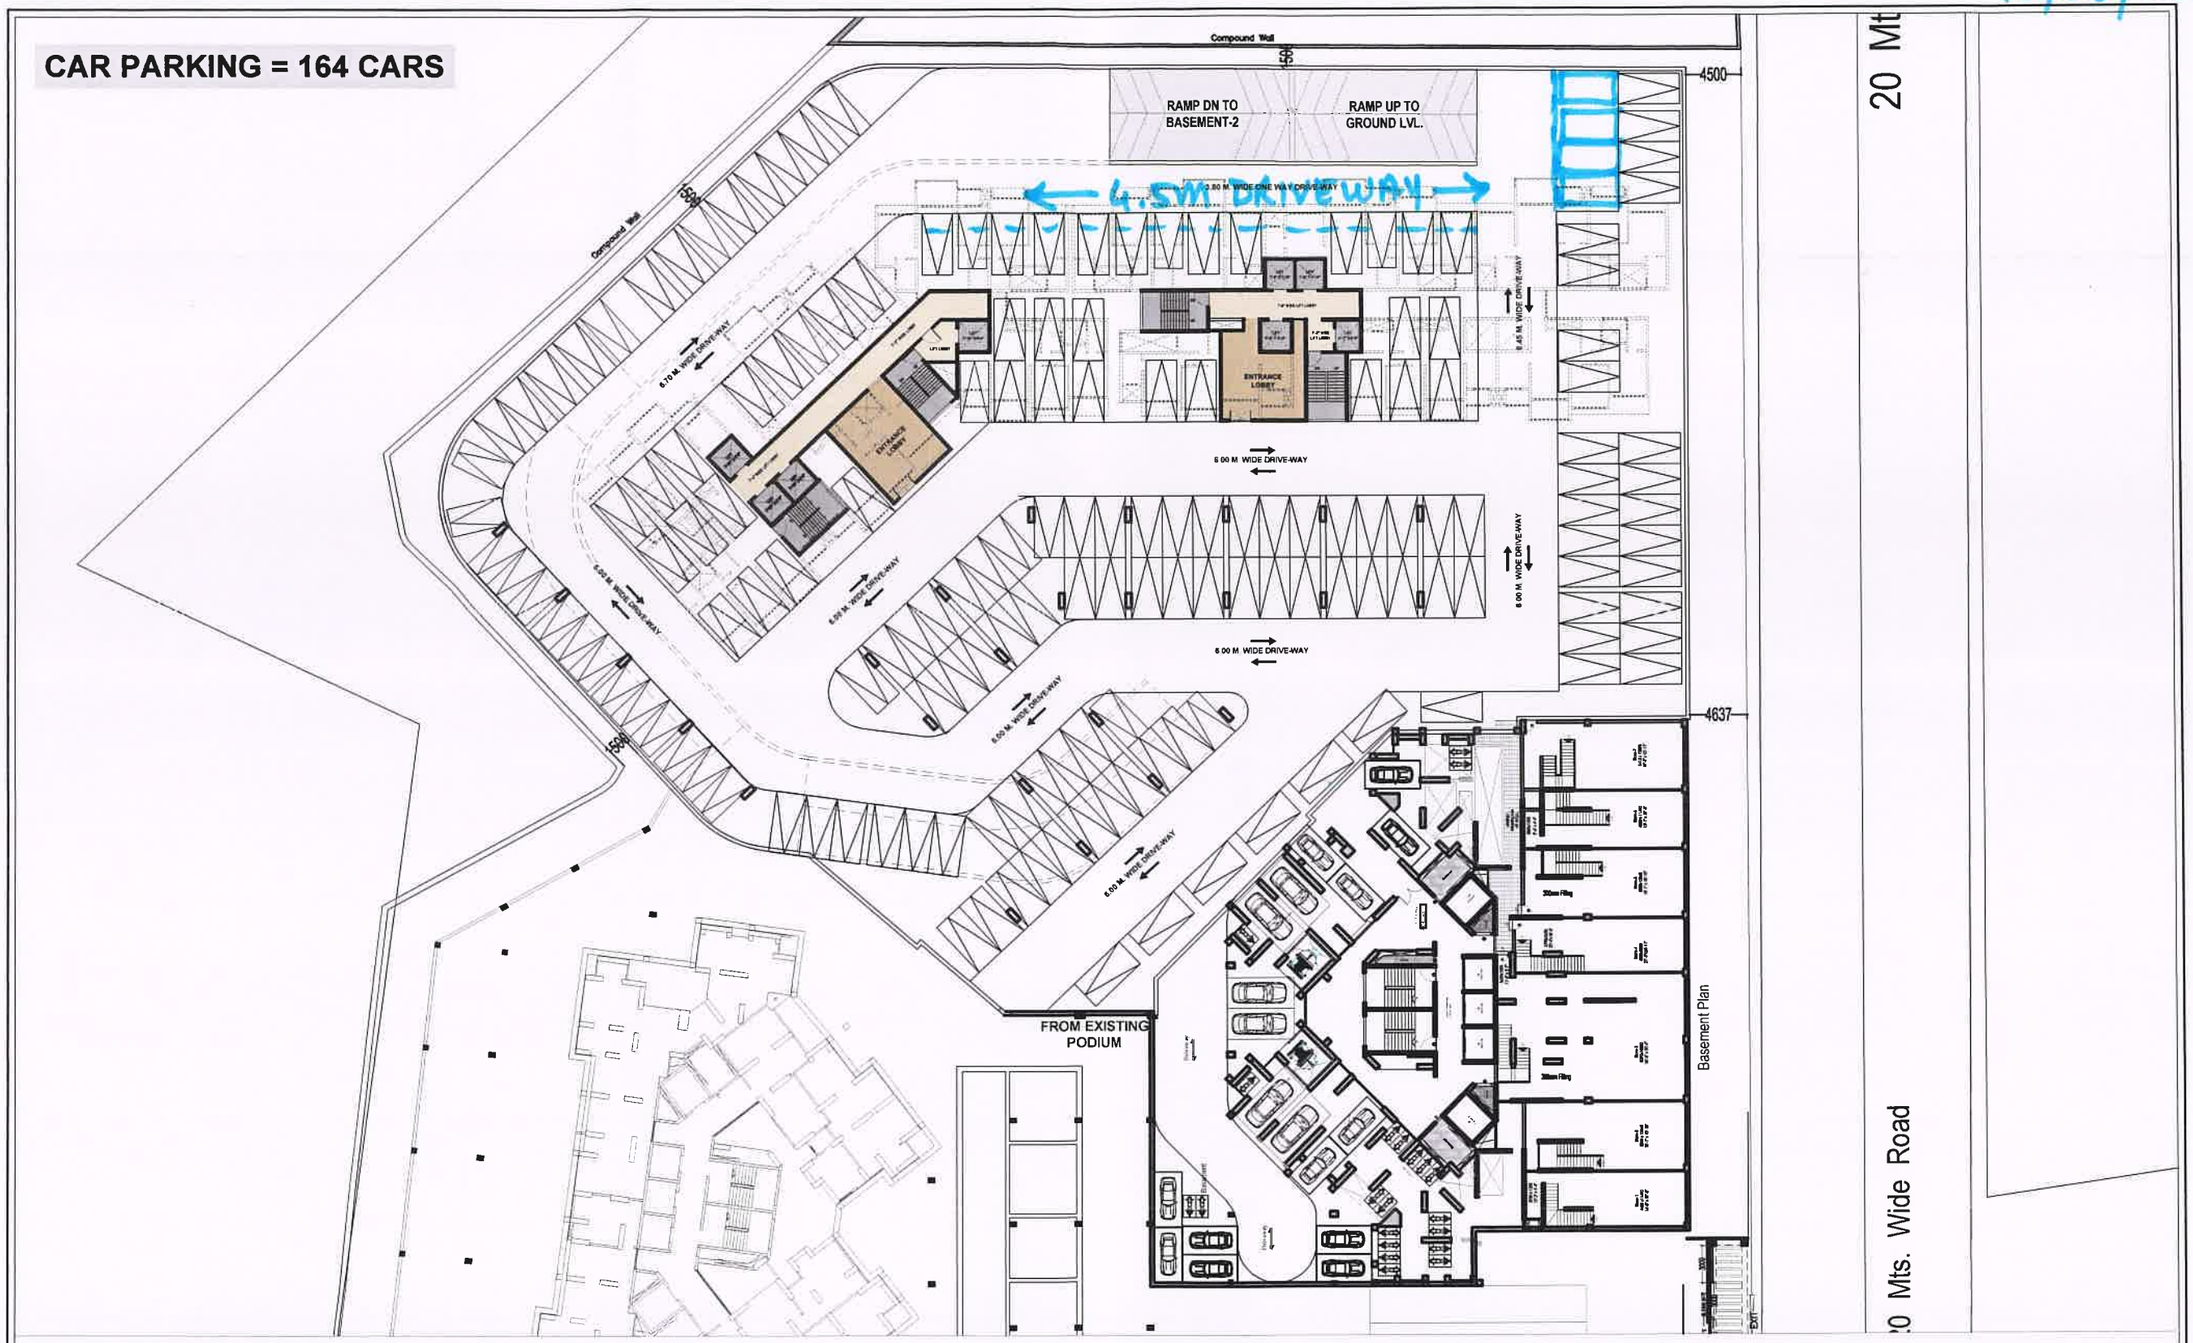

BASEMENT B1 LAYOUT

PROJECT:

PROPOSED RESIDENTIAL COMPLEX ACME OZONE_PLOT A,
AT GHODBANDAR ROAD, THANE.

SKETCH NO. SK-01

DATE: 02-06-2021


NORTH

ARCHITECT: MQA

Turf Estate 9&10, Off Dr. E. Moses Road, Shakti Mill Compound, Lane, Mahalakshmi (w), Mumbai-400011. Tel.- 49035535 / 46 / 52

10/06/2021

CAR PARKING = 182 CARS

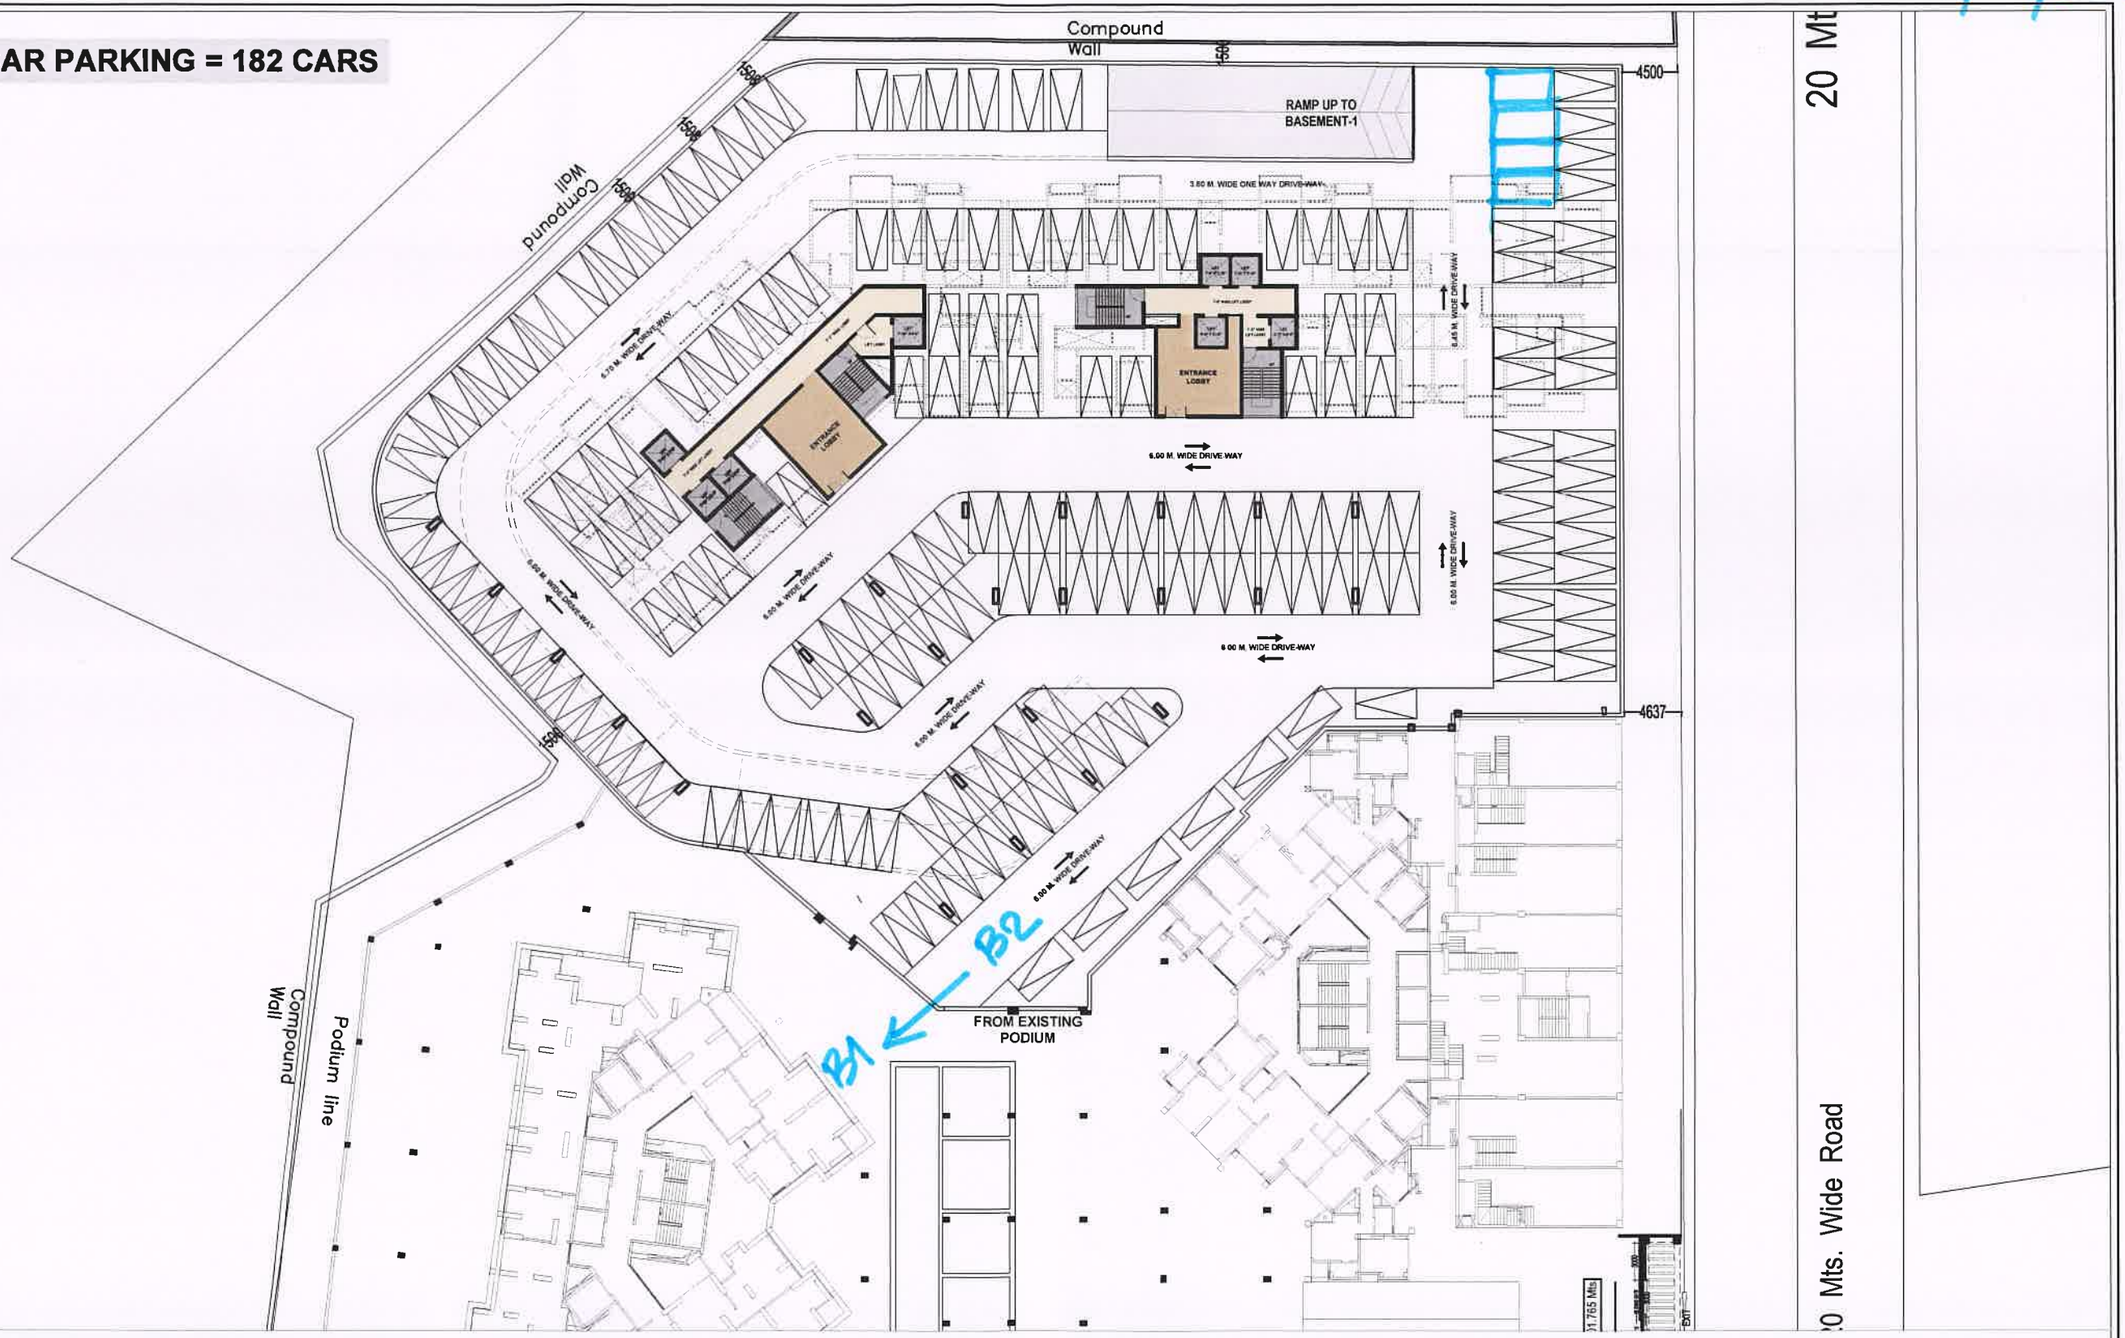

BASEMENT B2 LAYOUT

PROJECT:

PROPOSED RESIDENTIAL COMPLEX ACME OZONE_PLOT A,
AT GHODBANDAR ROAD, THANE.

SKETCH NO. SK-01

DATE: 02-06-2021

NORTH

ARCHITECT: MQA

Turf Estate, 9&10, Off Dr. E. Moses Road, Shakti Mill Compound, Lane, Mahalaxmi (w), Mumbai-400011. Tel.: 4933595 / 46 / 52