NEWARCH LANDSCAPES LLP
we shape open spaces

Submission

Project: 1334-Acme Ozone

Date: 13 Jul 2021 12:28

Submission Code

1334-S1-R0-SALES RG

Comments/Remarks:

Contents: Schematic drawings for review, approval and further working

Note: We are in coordination with vendors for finishing and lighting

Transmittal

Title	Sheet No	Description
CLDP and level plan	01	
Lighting intent plan	02	Option 01
Lighting intent plan	03	Option 02
Material intent plan	04	
Planting intent plan	05	
Irrigation intent plan	06	
Drainage intent plan	07	2 options

Support Files :


1334-S1-R0.dwg

Submission Directory


Latest submission records for all project phases

Phase	Submissions	
1334-0-MASTER		
1334-1-SALES RG	S1-R0 7/13/2021 6:58:16 AM	


NOTE : We have considered landscape level ± 0.00 and lobby level +0.150 MT for finishing level calculation.

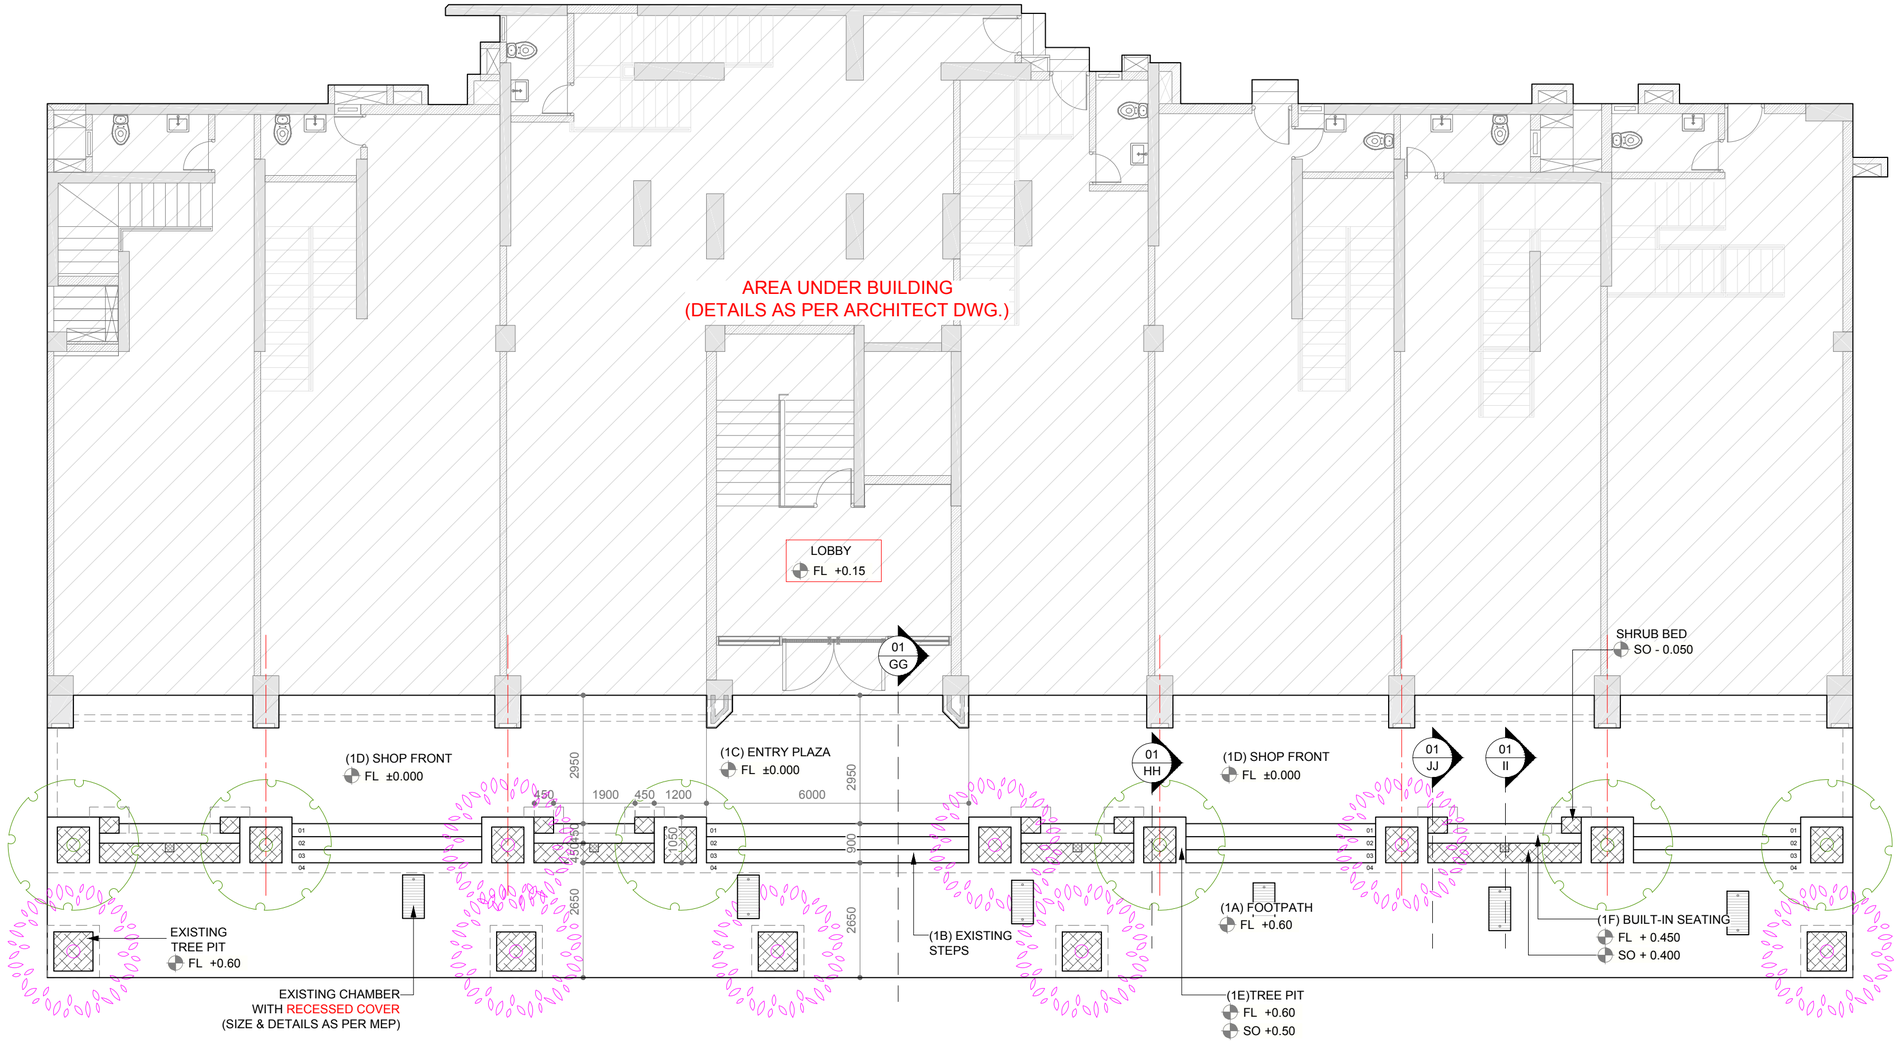


01 / AF **C.L.D.P & LEVEL PLAN**
1:100 FOR SALES R.G.

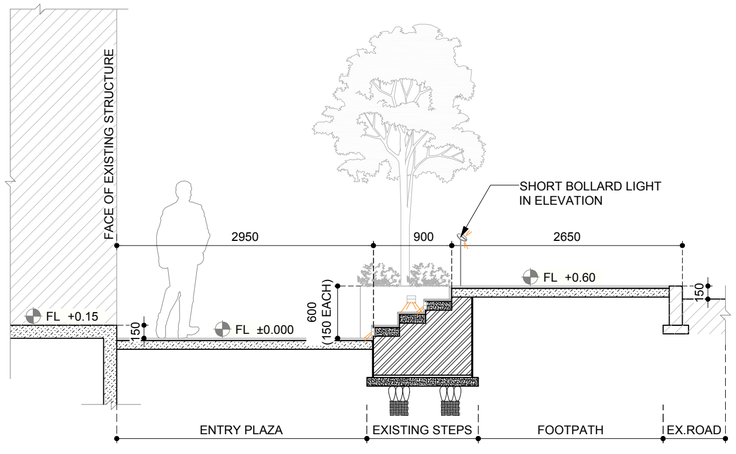


01 / GG **SECTION**
1:50 THROUGH STRUCTURE TO EX.ROAD

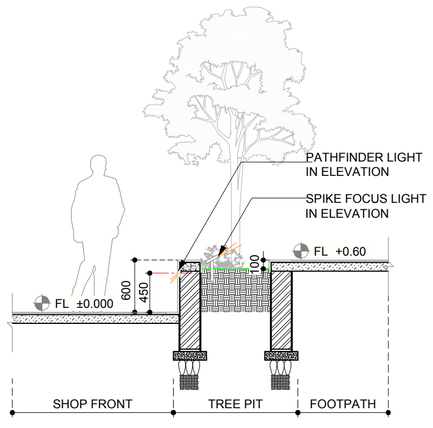

01 / HH **SECTION**
1:50 THROUGH TREE PIT

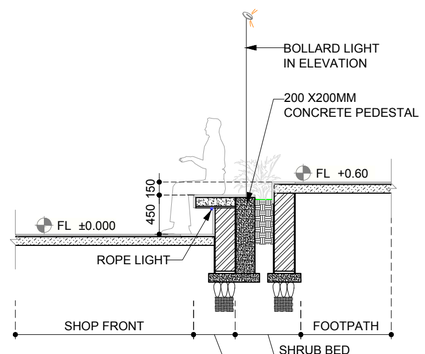

01 / II **SECTION**
1:50 THROUGH BUILT-IN SEATING

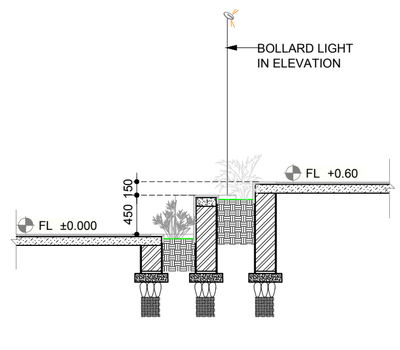

01 / JJ **SECTION**
1:50 THROUGH SHRUB BED

GENERAL NOTES

1. THIS DRAWING IS THE SOLE PROPERTY OF NEWARCH(R) LANDSCAPES LLP AND SHALL NOT BE COPIED OR DUPLICATED WITHOUT THE PERMISSION OF THE ARCHITECT.
2. DRAWING MUST NOT BE SCALED.
3. ANY DISCREPANCIES IN DRAWING SHALL BE BROUGHT TO THE ARCHITECT'S NOTICE BEFORE EXECUTION.
4. ALL DIMENSIONS & LEVELS SHALL BE CHECKED ON SITE PRIOR TO CONSTRUCTION WORK COMMENCING.
5. ALL LANDSCAPE DRAWINGS TO BE READ IN CONJUNCTION WITH ENGINEERS DRAWING AND SPECIFICATION.
6. ALL DRAWINGS TO BE READ IN CONJUNCTION WITH THE LANDSCAPE SPECIFICATION.
7. ANY DISCREPANCY CONCERNING THE DRAWING SHOULD BE REFERRED TO THE CLIENT REPRESENTATIVE AND LANDSCAPE ARCHITECT.
8. ALL DIMENSIONS ARE IN MILLIMETERS UNLESS NOTED OTHERWISE.
9. ALL LEVELS ARE IN METERS UNLESS NOTED OTHERWISE.
10. CONTRACTOR TO ENSURE THAT HE HAS ALL LATEST LEVELS INFORMATION AND TO COMPLETE INTERFACE AS AGREED WITH EMPLOYERS REPRESENTATIVE.

	HARDSCAPE AREA		SOFTSCAPE AREA
	SHRUB PLANTATION		BRICK WALL
	LAWN AREA		SIPOREX FILLING
	WATER		25MM DRAIN BOARD
	R.C.C		COURSE SAND (25MM)
	P.C.C & C.C.COPING		
	BRICK BAT COBA,WATERPROOFING+ SCREEDING TO ACHIEVE SLOPE		
PH	PHASE LINE		FL- FINISH LVL.
ZL	ZONE LINE		SO- SOIL LVL.
	DESIGN CENTER LINE		WL- WATER LVL.
LP	LIGHT LOOPING		BL- BOTTOM LVL.
	GEOTEXTILE CLOTH		TS- TOP OF SLAB
	CHEMICAL WATERPROOFING		LIGHT PEDESTAL

KEY PLAN

PROJECT

ACME OZONE
AT GHODBUNDER ROAD THANE

REFEREED DRAWINGS/DOCUMENTS

1. 2021-07-05_Sales office plaza_Site survey

NEWARCH LANDSCAPES LLP
WE SHAPE OPEN SPACES
202-203, GOKARN,OPP ADITYA BANQUETS, R.M. BHATTAD MARG, HARIDAS NAGAR, BORIVALI (W), MUMBAI- 400 091. MAHARASHTRA [INDIA]
+ 91 22 2833 7173, + 91 22 2898 2904
admin@newarchllp.com

LAST SAVED	CHECKED BY	LAST MODIFIED BY
13-Jul-21	ASHNI	SUNIL

DRAWING NO
1334-S1-R0


SHEET NO
01

SHEET TITLE
C.L.D.P & LEVEL PLAN

FOR APPROVAL 13-Jul-21

PAPER SIZE A2 200122

OPTION 01

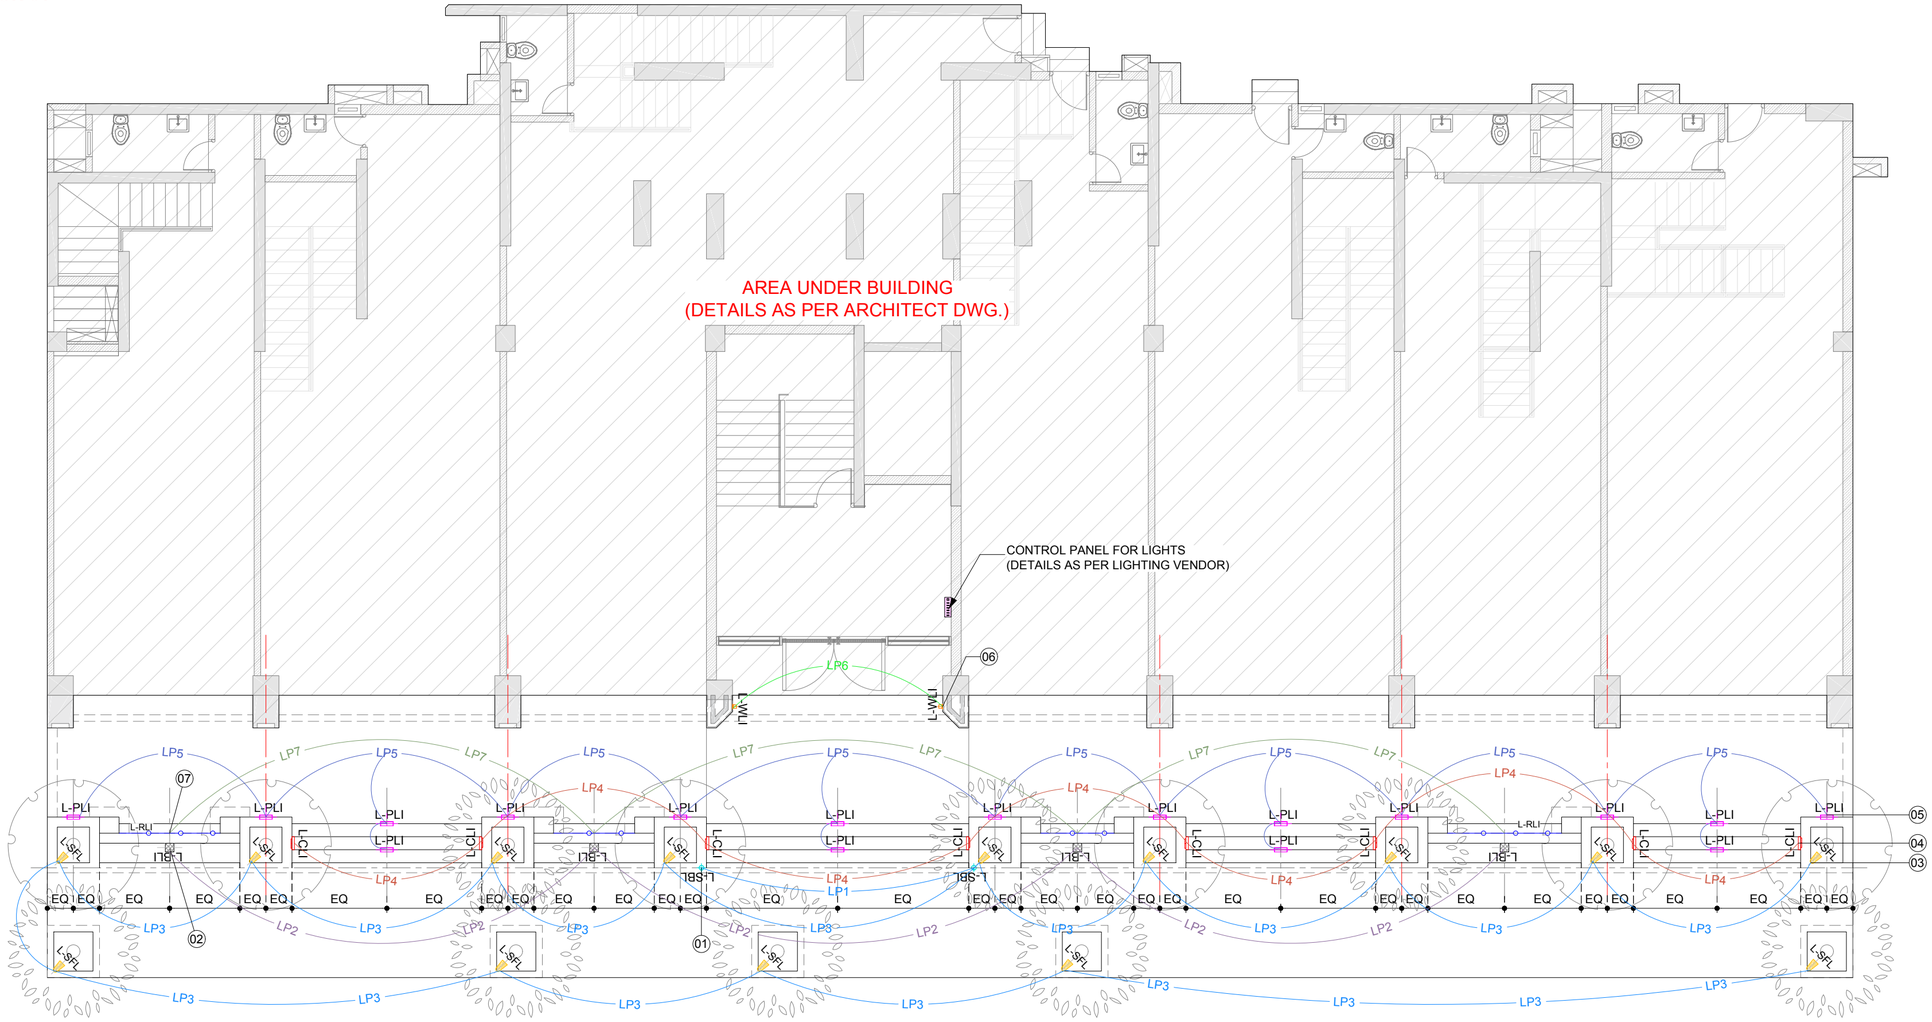

02 AF LIGHTING INTENT PLAN
1:100 FOR SALES R.G.

LIGHTING SCHEDULE

SYMBOL	TYPE	QUANTITY (Nos.)	REFERENCE IMAGE
L-SBL	**SHORT BOLLARD LIGHT** FIXTURE NAME : INVISIBLE FIXTURE CODE : 55-9733-05-M1 FIXTURE SIZE : 130X110X600 MM LUMEN SIZE : 9 WATT LED LUMEN COLOR : WARM WHITE MAKE : LEDS C4 VENDOR- MR.PRAMOD TAMBE (9920628841)	02	
L-BLI	**BOLLARD LIGHT** FIXTURE NAME : INVISIBLE FIXTURE CODE : 25-9733-05-M1 FIXTURE SIZE : 110X2100X140 MM LUMEN SIZE : 9 WATT LED LUMEN COLOR : WARM WHITE MAKE : LEDS C4 VENDOR- MR.PRAMOD TAMBE (9920628841)	04	
L-SFL	**SPIKE FOCUS LIGHT** FIXTURE NAME : MICRO FIXTURE CODE : 05-9881-Z5-CL FIXTURE SIZE : DIA 57X153 MM LUMEN SIZE : 3 WATT LED LUMEN COLOR : WARM WHITE MAKE : LEDS C4 VENDOR- MR.PRAMOD TAMBE (9920628841)	14	

LIGHTING SCHEDULE

SYMBOL	TYPE	QUANTITY (Nos.)	REFERENCE IMAGE
L-CLI	**CONCEALED LIGHT** FIXTURE NAME : TINY FIXTURE CODE : 05-E146-Z5-CL FIXTURE SIZE : 38X60X82 MM LUMEN SIZE : 9 WATT LED LUMEN COLOR : WARM WHITE MAKE : LEDS C4 VENDOR- MR.PRAMOD TAMBE (9920628841)	08	
L-PLI	**PATHFINDER LIGHT** FIXTURE NAME : TINY FIXTURE CODE : 05-E147-Z5-CL FIXTURE SIZE : 38X60X165 MM LUMEN SIZE : 5.9 WATT LED LUMEN COLOR : WARM WHITE MAKE : LEDS C4 VENDOR- MR.PRAMOD TAMBE (9920628841)	17	
L-WLI	**WALL LIGHT** FIXTURE NAME : CUBUS STREETLIGHT FIXTURE CODE : 05 9685 Z5 CL FIXTURE SIZE : 130X130X160 MM LUMEN SIZE : 11 WATT LED LUMEN COLOR : WARM WHITE MAKE : LEDS C4 VENDOR- MR.PRAMOD TAMBE (9920628841)	02	

LIGHTING SCHEDULE

SYMBOL	TYPE	QUANTITY (Nos.)	REFERENCE IMAGE
L-RLI	**ROPE LIGHT** FIXTURE CODE : ASAI-DOTLESS LUMEN COLOR : WARM WHITE MAKE : LEDS C4 VENDOR- MR.PRAMOD TAMBE (9920628841)	09 RMT	

LOOPING NO.	01	02	03	04	05	06	07
AMBIANCE LIGHT 06 PM TO 12 AM	L-SBL	L-BLI	L-SFL	L-CLI	L-PLI	L-WLI	L-RLI
SECURITY LIGHT 12 AM TO 05 AM	×	✓	×	×	×	✓	×

NOTES-
- ALL LIGHT BLOCK SHOWN IN THE DWGS. ARE INDICATIVE ONLY.
- KINDLY FOLLOW PRODUCT/LDS SPECIFICATION FOR FURTHER DETAIL.
- ALL LIGHT FIXTURE'S FIXING DETAIL AS PER VENDOR SHOP DRAWINGS.
- CONTROL POINTS FOR LIGHTING AS PER MEP DWGS.
- SPIKE LIGHTS ADJUST AS PER TREE/SHRUBS BLOCK'S.

GENERAL NOTES

1. THIS DRAWING IS THE SOLE PROPERTY OF NEWARCH(R) LANDSCAPES LLP AND SHALL NOT BE COPIED OR DUPLICATED WITHOUT THE PERMISSION OF THE ARCHITECT.
2. DRAWING MUST NOT BE SCALED.
3. ANY DISCREPANCIES IN DRAWING SHALL BE BROUGHT TO THE ARCHITECT'S NOTICE BEFORE EXECUTION.
4. ALL DIMENSIONS & LEVELS SHALL BE CHECKED ON SITE PRIOR TO CONSTRUCTION WORK COMMENCING.
5. ALL LANDSCAPE DRAWINGS TO BE READ IN CONJUNCTION WITH ENGINEERS DRAWING AND SPECIFICATION.
6. ALL DRAWINGS TO BE READ IN CONJUNCTION WITH THE LANDSCAPE SPECIFICATION.
7. ANY DISCREPANCY CONCERNING THE DRAWING SHOULD BE REFERRED TO THE CLIENT REPRESENTATIVE AND LANDSCAPE ARCHITECT.
8. ALL DIMENSIONS ARE IN MILLIMETERS UNLESS NOTED OTHERWISE.
9. ALL LEVELS ARE IN METERS UNLESS NOTED OTHERWISE.
10. CONTRACTOR TO ENSURE THAT HE HAS ALL LATEST LEVELS INFORMATION AND TO COMPLETE INTERFACE AS AGREED WITH EMPLOYERS REPRESENTATIVE.

	HARDSCAPE AREA		SOFTSCAPE AREA
	SHRUB PLANTATION		BRICK WALL
	LAWN AREA		SIPOREX FILLING
	WATER		25MM DRAIN BOARD
	R.C.C		COURSE SAND (25MM)
	P.C.C & C.C.COPING		
	BRICK BAT COBA,WATERPROOFING+ SCREEDING TO ACHIEVE SLOPE		
PH	PHASE LINE		FL- FINISH LVL.
ZN	ZONE LINE		SO- SOIL LVL.
	DESIGN CENTER LINE		WL- WATER LVL.
LP	LIGHT LOOPING		BL- BOTTOM LVL.
	GEOTEXTILE CLOTH		TS- TOP OF SLAB
	CHEMICAL WATERPROOFING		LIGHT PEDESTAL

KEY PLAN

PROJECT
ACME OZONE
AT GHODBUNDER ROAD THANE

REFEREED DRAWINGS/DOCUMENTS
1. 2021-07-05_Sales office plaza_Site survey

NEWARCH® LANDSCAPES LLP WE SHAPE OPEN SPACES
202-203, GOKARN,OPP ADITYA BANQUETS, R.M. BHATTAD MARG, HARIDAS NAGAR, BORIVALI (W), MUMBAI- 400 091. MAHARASHTRA [INDIA]
+ 91 22 2833 7173, + 91 22 2898 2904
admin@newarchllp.com

LAST SAVED	CHECKED BY	LAST MODIFIED BY
13-Jul-21	ASHNI	SUNIL

DRAWING NO
1334-S1-R0


FOR APPROVAL 13-Jul-21

SHEET NO
02

SHEET TITLE
LIGHTING INTENT PLAN- OPTION 01

PAPER SIZE A2 200122

OPTION 02

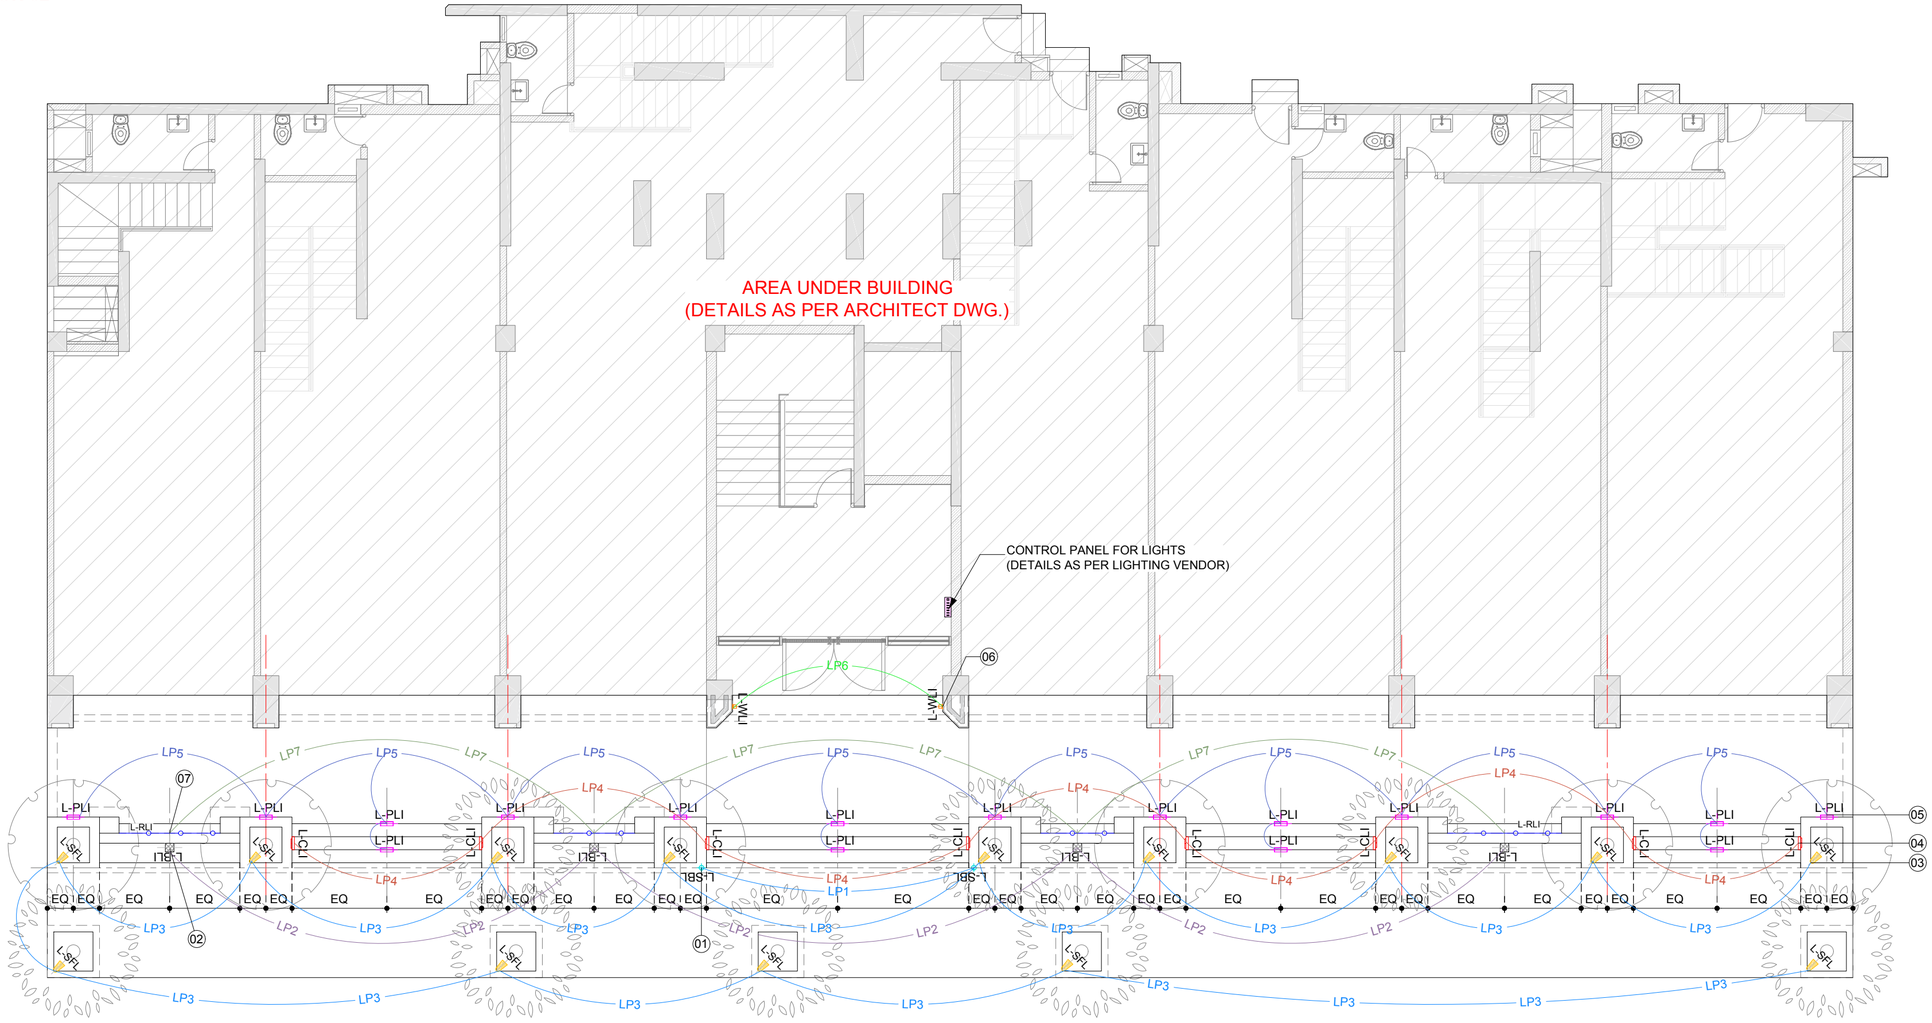

03 AF LIGHTING INTENT PLAN
1:100 FOR SALES R.G.

LIGHTING SCHEDULE

SYMBOL	TYPE	QUANTITY (Nos.)	REFERENCE IMAGE
L-SBL	**SHORT BOLLARD LIGHT** FIXTURE NAME : CARLEY SQUARE FIXTURE CODE : 4710 FIXTURE SIZE : SQ.150 X 1000MM LUMEN SIZE : 10 WATT LED LUMEN COLOR : WARM WHITE MAKE : K-LITE VENDOR- MR.ANAND SAMPAT (9821161701)	02	
L-BLI	**BOLLARD LIGHT** FIXTURE NAME : CARLEY SQUARE FIXTURE CODE : 4755 FIXTURE SIZE : SQ.150 X 3500MM LUMEN SIZE : 40 WATT LED LUMEN COLOR : WARM WHITE MAKE : K-LITE VENDOR- MR.ANAND SAMPAT (9821161701)	04	
L-SFL	**SPIKE FOCUS LIGHT** FIXTURE NAME : NEBULA MINI FIXTURE CODE : 4265 FIXTURE SIZE : 101 X Ø52 X 330MM LUMEN SIZE : 6 WATT LED LUMEN COLOR : WARM WHITE MAKE : K-LITE VENDOR- MR.ANAND SAMPAT (9821161701)	14	

LIGHTING SCHEDULE

SYMBOL	TYPE	QUANTITY (Nos.)	REFERENCE IMAGE
L-CLI	**CONCEALED LIGHT** FIXTURE NAME : SUDO MINI ASY FRAME FIXTURE CODE : 2758 FIXTURE SIZE : 124X83X70MM LUMEN SIZE : 3 WATT LED LUMEN COLOR : WARM WHITE MAKE : K-LITE VENDOR-MR.ANAND SAMPAT (9821161701)	08	
L-PLI	**PATHFINDER LIGHT** FIXTURE NAME : SUDO EXTENDED FIXTURE CODE : 2770 FIXTURE SIZE : 479 X 83 X 71MM LUMEN SIZE : 24 WATT LED LUMEN COLOR : WARM WHITE MAKE : K-LITE VENDOR- MR.ANAND SAMPAT (9821161701)	17	
L-WLI	**WALL LIGHT** FIXTURE NAME : NAVIRA MINI FIXTURE CODE : 4971 FIXTURE SIZE : 220 X 170 X 260 MM LUMEN SIZE : 30 WATT LED LUMEN COLOR : WARM WHITE MAKE : K-LITE VENDOR- MR.ANAND SAMPAT (9821161701)	02	

LIGHTING SCHEDULE

SYMBOL	TYPE	QUANTITY (Nos.)	REFERENCE IMAGE
L-RLI	**ROPE LIGHT** FIXTURE CODE : 3230 LUMEN COLOR : WARM WHITE LUMEN SIZE : 9 WATT LED MAKE : K-LITE VENDOR- MR.ANAND SAMPAT (9821161701)	09 RMT	


LOOPING NO.	01	02	03	04	05	06	07
AMBIANCE LIGHT 06 PM TO 12 AM	L-SBL	L-BLI	L-SFL	L-CLI	L-PLI	L-WLI	L-RLI
SECURITY LIGHT 12 AM TO 05 AM	×	✓	×	×	×	✓	×

NOTES-
- ALL LIGHT BLOCK SHOWN IN THE DWGS. ARE INDICATIVE ONLY.
- KINDLY FOLLOW PRODUCT/LDS SPECIFICATION FOR FURTHER DETAIL.
- ALL LIGHT FIXTURE'S FIXING DETAIL AS PER VENDOR SHOP DRAWINGS.
- CONTROL POINTS FOR LIGHTING AS PER MEP DWGS.
- SPIKE LIGHTS ADJUST AS PER TREE/SHRUBS BLOCK'S.

GENERAL NOTES

1. THIS DRAWING IS THE SOLE PROPERTY OF NEWARCH(R) LANDSCAPES LLP AND SHALL NOT BE COPIED OR DUPLICATED WITHOUT THE PERMISSION OF THE ARCHITECT.
2. DRAWING MUST NOT BE SCALED.
3. ANY DISCREPANCIES IN DRAWING SHALL BE BROUGHT TO THE ARCHITECT'S NOTICE BEFORE EXECUTION.
4. ALL DIMENSIONS & LEVELS SHALL BE CHECKED ON SITE PRIOR TO CONSTRUCTION WORK COMMENCING.
5. ALL LANDSCAPE DRAWINGS TO BE READ IN CONJUNCTION WITH ENGINEERS DRAWING AND SPECIFICATION.
6. ALL DRAWINGS TO BE READ IN CONJUNCTION WITH THE LANDSCAPE SPECIFICATION.
7. ANY DISCREPANCY CONCERNING THE DRAWING SHOULD BE REFERRED TO THE CLIENT REPRESENTATIVE AND LANDSCAPE ARCHITECT.
8. ALL DIMENSIONS ARE IN MILLIMETERS UNLESS NOTED OTHERWISE.
9. ALL LEVELS ARE IN METERS UNLESS NOTED OTHERWISE.
10. CONTRACTOR TO ENSURE THAT HE HAS ALL LATEST LEVELS INFORMATION AND TO COMPLETE INTERFACE AS AGREED WITH EMPLOYERS REPRESENTATIVE.

	HARDSCAPE AREA		SOFTSCAPE AREA
	SHRUB PLANTATION		BRICK WALL
	LAWN AREA		SIPOREX FILLING
	WATER		25MM DRAIN BOARD
	R.C.C		COURSE SAND (25MM)
	P.C.C & C.C.COPING		
	BRICK BAT COBA,WATERPROOFING+ SCREEDING TO ACHIEVE SLOPE		
PH	PHASE LINE		FL- FINISH LVL.
ZA	ZONE LINE		SO- SOIL LVL.
	DESIGN CENTER LINE		WL- WATER LVL.
LP	LIGHT LOOPING		BL- BOTTOM LVL.
	GEOTEXTILE CLOTH		TS- TOP OF SLAB
	CHEMICAL WATERPROOFING		LIGHT PEDESTAL

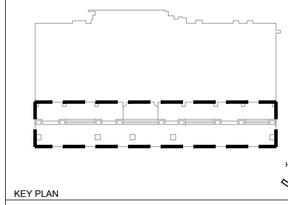

KEY PLAN

PROJECT
ACME OZONE
AT GHODBUNDER ROAD THANE

REFEREED DRAWINGS/DOCUMENTS
1. 2021-07-05_Sales office plaza_Site survey

NEWARCH® LANDSCAPES LLP WE SHAPE OPEN SPACES
202-203, GOKARN,OPP ADITYA BANQUETS, R.M. BHATTAD MARG, HARIDAS NAGAR, BORIVALI (W), MUMBAI- 400 091. MAHARASHTRA [INDIA]
+ 91 22 2833 7173, + 91 22 2898 2904
admin@newarchllp.com

LAST SAVED	CHECKED BY	LAST MODIFIED BY
13-Jul-21	ASHNI	SUNIL


DRAWING NO
1334-S1-R0

FOR APPROVAL 13-Jul-21

SHEET NO
03

SHEET TITLE
LIGHTING INTENT PLAN

PAPER SIZE A2 200122

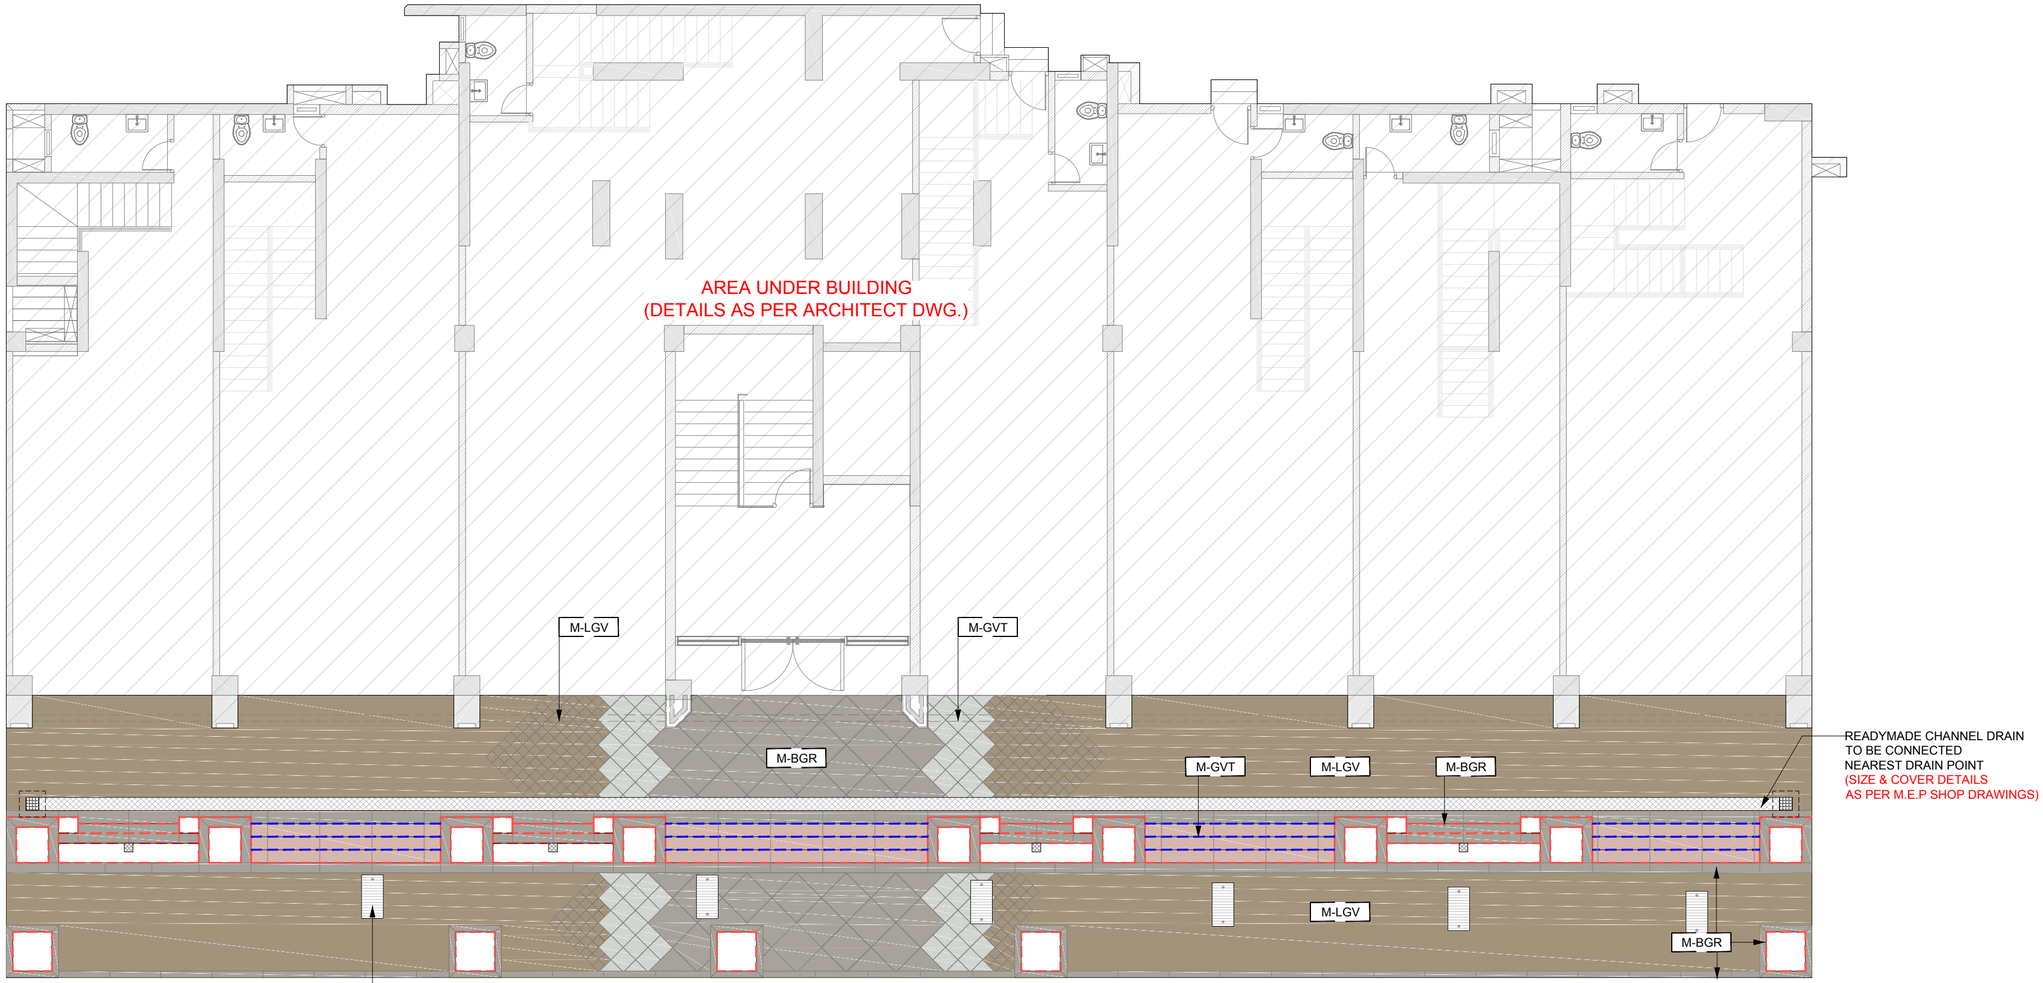

04 AF MATERIAL INTENT PLAN
1:100 FOR SALES R.G.

MATERIAL SCHEDULE

TAG	SYMBOL	PRODUCT NAME / CODE / COLOR	REFERENCE IMAGE
M-LGV		**LIGHT GREY VITRIFIED TILE** PRODUCT CODE : PLAIN D184 PRODUCT SIZE : 200X200X12 MM THK PRODUCT COLOR : LIGHT GREY FINISH : RUSTIC MAKE : PAVIT QUANTITY : 170 sq.mtr area	
M-GVT		**GREY VITRIFIED TILE** PRODUCT CODE : RAFLO GREY PRODUCT SIZE : 400X400X12 MM THK PRODUCT COLOR : GREY FINISH : MATT MAKE : PAVIT QUANTITY : 15 sq.mtr area	
M-GVT		**GLINT BLACK TILE** PRODUCT CODE : STAIR/RISER GLINT BLACK PRODUCT SIZE : 300X1200X13 MM THK PRODUCT COLOR : BLACK FINISH : MATT MAKE : PAVIT QUANTITY : 30 sq.mtr area	

MATERIAL SCHEDULE


TAG	SYMBOL	PRODUCT NAME / CODE / COLOR	REFERENCE IMAGE
M-BGR		**BLACK GRANITE** PRODUCT CODE : RAFLO GREY PRODUCT SIZE : 18 MM THK PRODUCT COLOR : BLACK FINISH : LEATHER MAKE : STOA QUANTITY : 115 sq.mtr area	

NOTE:- (01) ALL COLORS SHOWN IN THE DWGS.
ARE JUST FOR INDICATION &
KINDLY FOLLOW THEIR RESPECTIVE CODES OF COMPANY.
(02) QUANTITY INCLUDING 10% WASTAGE.

GENERAL NOTES

1. THIS DRAWING IS THE SOLE PROPERTY OF NEWARCH(R) LANDSCAPES LLP AND SHALL NOT BE COPIED OR DUPLICATED WITHOUT THE PERMISSION OF THE ARCHITECT.
2. DRAWING MUST NOT BE SCALED.
3. ANY DISCREPANCIES IN DRAWING SHALL BE BROUGHT TO THE ARCHITECT'S NOTICE BEFORE EXECUTION.
4. ALL DIMENSIONS & LEVELS SHALL BE CHECKED ON SITE PRIOR TO CONSTRUCTION WORK COMMENCING.
5. ALL LANDSCAPE DRAWINGS TO BE READ IN CONJUNCTION WITH ENGINEERS DRAWING AND SPECIFICATION.
6. ALL DRAWINGS TO BE READ IN CONJUNCTION WITH THE LANDSCAPE SPECIFICATION.
7. ANY DISCREPANCY CONCERNING THE DRAWING SHOULD BE REFERRED TO THE CLIENT REPRESENTATIVE AND LANDSCAPE ARCHITECT.
8. ALL DIMENSIONS ARE IN MILLIMETERS UNLESS NOTED OTHERWISE.
9. ALL LEVELS ARE IN METERS UNLESS NOTED OTHERWISE.
10. CONTRACTOR TO ENSURE THAT HE HAS ALL LATEST LEVELS INFORMATION AND TO COMPLETE INTERFACE AS AGREED WITH EMPLOYERS REPRESENTATIVE.

	HARDSCAPE AREA		SOFTSCAPE AREA
	SHRUB PLANTATION		BRICK WALL
	LAWN AREA		SIPOREX FILLING
	WATER		25MM DRAIN BOARD
	R.C.C		COURSE SAND (25MM)
	P.C.C & C.C.COPING		
	BRICK BAT COBA,WATERPROOFING+ SCREEDING TO ACHIEVE SLOPE		
PH	PHASE LINE		FL- FINISH LVL.
ZL	ZONE LINE		SO- SOIL LVL.
	DESIGN CENTER LINE		WL- WATER LVL.
LP	LIGHT LOOPING		BL- BOTTOM LVL.
	GEOTEXTILE CLOTH		TS- TOP OF SLAB
	CHEMICAL WATERPROOFING		LIGHT PEDESTAL

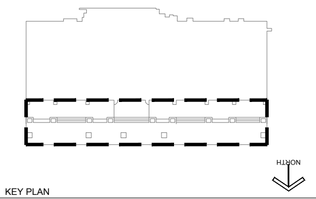

KEY PLAN

PROJECT
ACME OZONE
AT GHODBUNDER ROAD THANE

REFEREED DRAWINGS/DOCUMENTS
1. 2021-07-05_Sales office plaza_Site survey

NEWARCH® LANDSCAPES LLP WE SHAPE OPEN SPACES
202-203, GOKARN,OPP ADITYA BANQUETS, R.M. BHATTAD MARG, HARIDAS NAGAR, BORIVALI (W), MUMBAI- 400 091. MAHARASHTRA [INDIA]
+ 91 22 2833 7173, + 91 22 2898 2904
admin@newarchllp.com

LAST SAVED	CHECKED BY	LAST MODIFIED BY
13-Jul-21	ASHNI	SUNIL


DRAWING NO
1334-S1-R0

FOR APPROVAL 13-Jul-21

SHEET NO
04

SHEET TITLE
MATERIAL INTENT PLAN

PAPER SIZE A2 200122

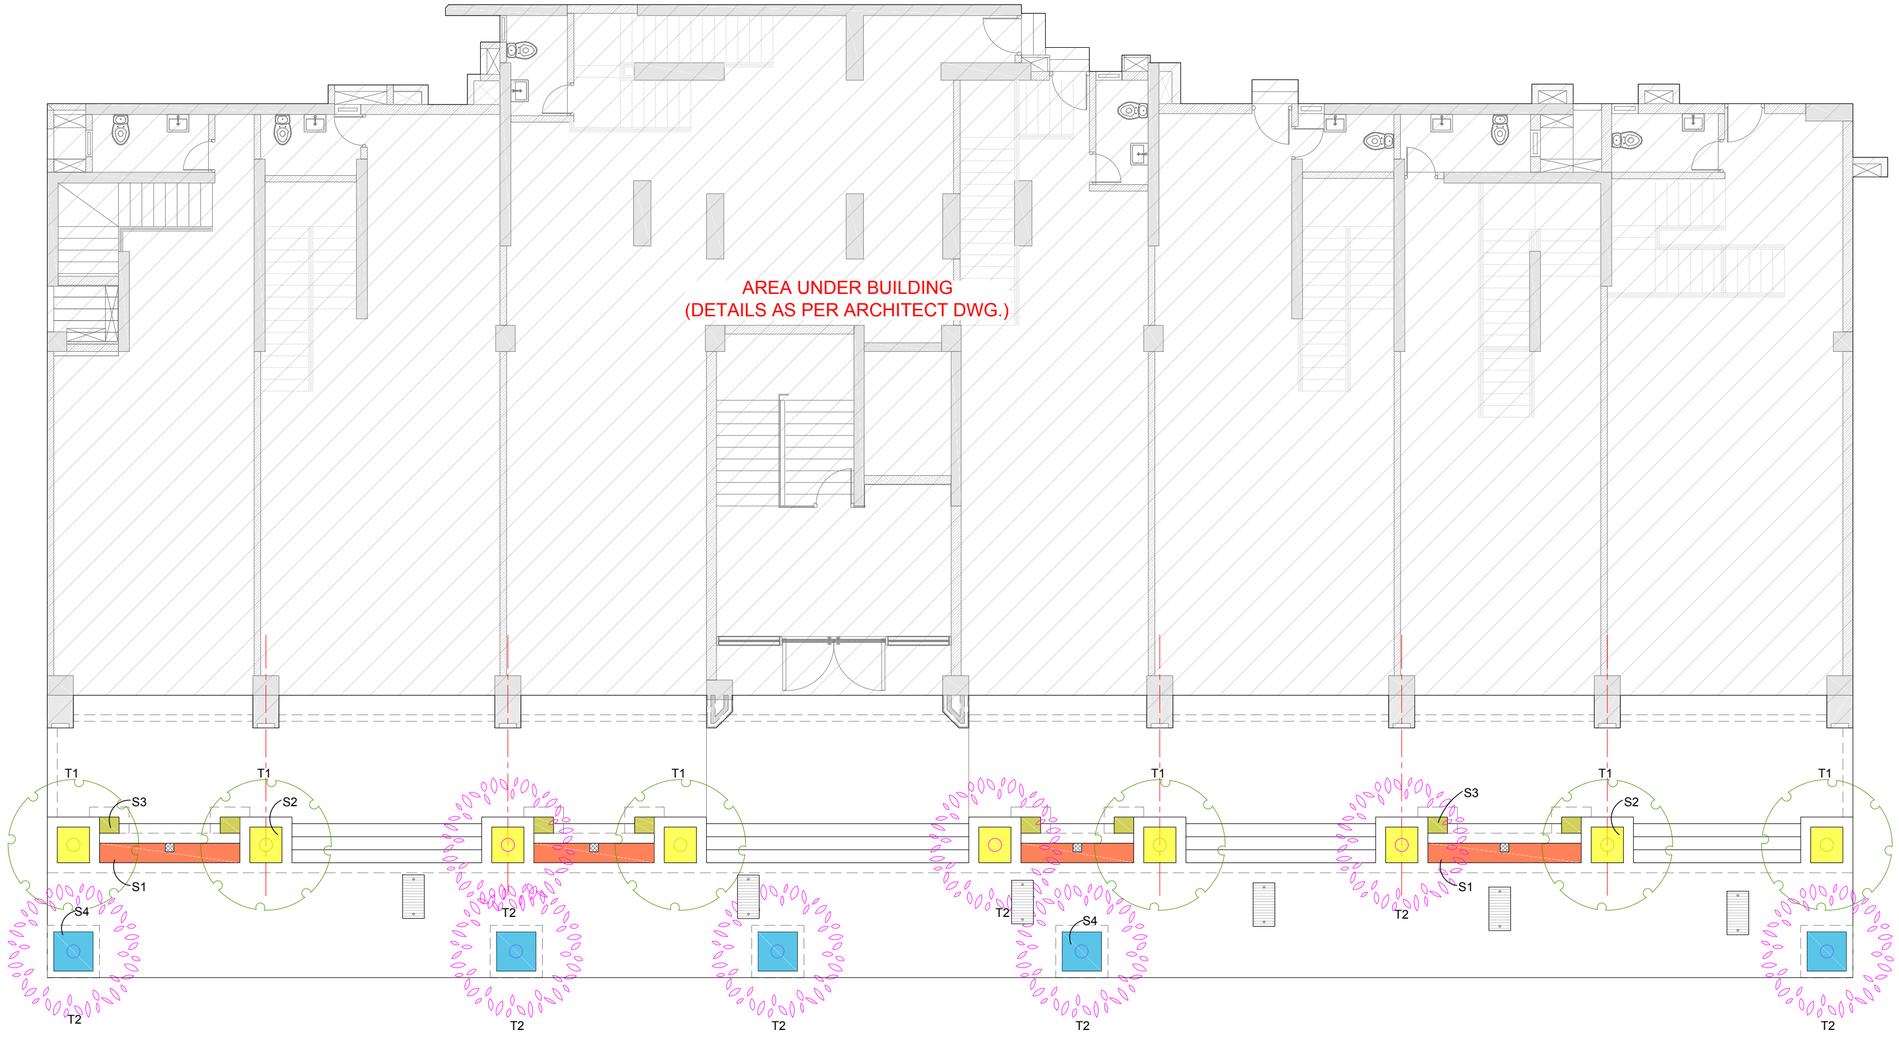

05 AF PLANTING INTENT PLAN
1:100 FOR SALES R.G.

SHRUBS SCHEDULE

SR. NO.	SYMBOL	SHRUB NAME	REFERENCE IMAGE
S1		ALPINIA PURPURATE ALPINIA PURPURATA ROSEA (MIX)	
S2		HYMENOCALLIS SPECIOSA	

SHRUBS SCHEDULE

SR. NO.	SYMBOL	SHRUB NAME	REFERENCE IMAGE
S3		LIRIOPE MUSCARI	
S4		PHILODENDRON XANADU	


TREE'S SCHEDULE

SR. NO.	SYMBOL	TREE NAME	QUANTITY (Nos.)	REFERENCE IMAGE
T1		PLUMERIA ALBA	06	
T2		EXISTING TREE	08	
TOTAL NOS OF TREES			15	

GENERAL NOTES

1. THIS DRAWING IS THE SOLE PROPERTY OF NEWARCH(R) LANDSCAPES LLP AND SHALL NOT BE COPIED OR DUPLICATED WITHOUT THE PERMISSION OF THE ARCHITECT.
2. DRAWING MUST NOT BE SCALED.
3. ANY DISCREPANCIES IN DRAWING SHALL BE BROUGHT TO THE ARCHITECT'S NOTICE BEFORE EXECUTION.
4. ALL DIMENSIONS & LEVELS SHALL BE CHECKED ON SITE PRIOR TO CONSTRUCTION WORK COMMENCING.
5. ALL LANDSCAPE DRAWINGS TO BE READ IN CONJUNCTION WITH ENGINEERS DRAWING AND SPECIFICATION.
6. ALL DRAWINGS TO BE READ IN CONJUNCTION WITH THE LANDSCAPE SPECIFICATION.
7. ANY DISCREPANCY CONCERNING THE DRAWING SHOULD BE REFERRED TO THE CLIENT REPRESENTATIVE AND LANDSCAPE ARCHITECT.
8. ALL DIMENSIONS ARE IN MILLIMETERS UNLESS NOTED OTHERWISE.
9. ALL LEVELS ARE IN METERS UNLESS NOTED OTHERWISE.
10. CONTRACTOR TO ENSURE THAT HE HAS ALL LATEST LEVELS INFORMATION AND TO COMPLETE INTERFACE AS AGREED WITH EMPLOYERS REPRESENTATIVE.

	HARDSCAPE AREA		SOFTSCAPE AREA
	SHRUB PLANTATION		BRICK WALL
	LAWN AREA		SIPOREX FILLING
	WATER		25MM DRAIN BOARD
	R.C.C		COURSE SAND (25MM)
	P.C.C & C.C.COPING		
	BRICK BAT COBA,WATERPROOFING+ SCREEDING TO ACHIEVE SLOPE		
PH	PHASE LINE		FL- FINISH LVL.
ZN	ZONE LINE		SO- SOIL LVL.
	DESIGN CENTER LINE		WL- WATER LVL.
LP	LIGHT LOOPING		BL- BOTTOM LVL.
	GEOTEXTILE CLOTH		TS- TOP OF SLAB
	CHEMICAL WATERPROOFING		LIGHT PEDESTAL

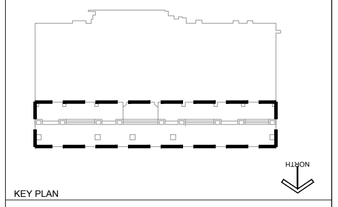

KEY PLAN

PROJECT
ACME OZONE
AT GHODBUNDER ROAD THANE

REFEREED DRAWINGS/DOCUMENTS
1. 2021-07-05_Sales office plaza_Site survey

NEWARCH® LANDSCAPES LLP WE SHAPE OPEN SPACES
202-203, GOKARN,OPP ADITYA BANQUETS, R.M. BHATTAD MARG, HARIDAS NAGAR, BORIVALI (W), MUMBAI- 400 091. MAHARASHTRA [INDIA]
+ 91 22 2833 7173, + 91 22 2898 2904
admin@newarchllp.com

LAST SAVED	CHECKED BY	LAST MODIFIED BY
13-Jul-21	ASHNI	SUNIL


DRAWING NO
1334-S1-R0

FOR APPROVAL 13-Jul-21

SHEET NO
05

SHEET TITLE
PLANTING INTENT PLAN

PAPER SIZE A2 200122

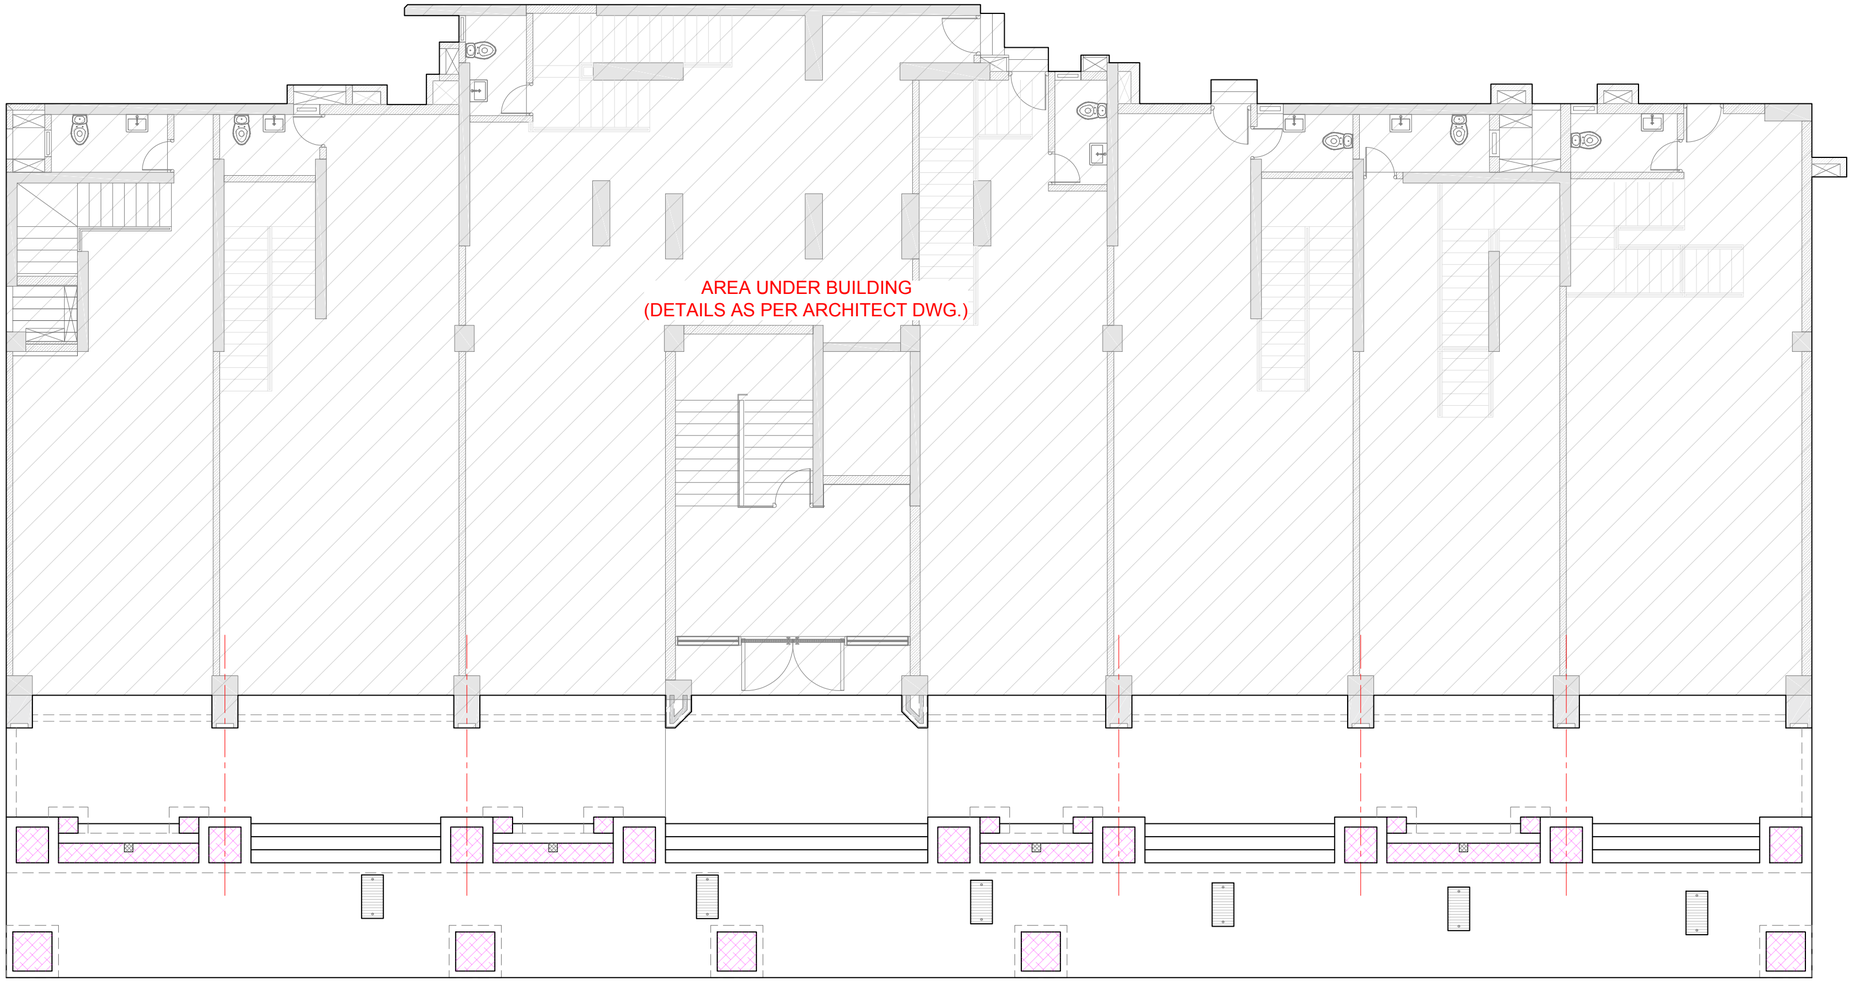


06
AF
IRRIGATION INTENT
1:100 FOR SALES R.G.

LEGEND	
	SHRUB PLANTATION AREAS : DRIP IRRIGATION SYSTEM BELOW SOIL SURFACE

NOTE :- THIS DRAWING SHALL BE REFERRED AS IRRIGATION INTEND DRAWING FOR CO-ORDINATION WITH MEP & IRRIGATION VENDOR.
ALL THE IRRIGATION SYSTEM TECHNICAL DETAILS SHALL BE AS PER VENDORS SHOP DRAWING.
WATER SUPPLY TO IRRIGATION NETWORK SHALL BE AS PER MEP CONSULTANTS DRAWINGS.

GENERAL NOTES
1. THIS DRAWING IS THE SOLE PROPERTY OF NEWARCH(R) LANDSCAPES LLP AND SHALL NOT BE COPIED OR DUPLICATED WITHOUT THE PERMISSION OF THE ARCHITECT.
2. DRAWING MUST NOT BE SCALED.
3. ANY DISCREPANCIES IN DRAWING SHALL BE BROUGHT TO THE ARCHITECT'S NOTICE BEFORE EXECUTION.
4. ALL DIMENSIONS & LEVELS SHALL BE CHECKED ON SITE PRIOR TO CONSTRUCTION WORK COMMENCING.
5. ALL LANDSCAPE DRAWINGS TO BE READ IN CONJUNCTION WITH ENGINEERS DRAWING AND SPECIFICATION.
6. ALL DRAWINGS TO BE READ IN CONJUNCTION WITH THE LANDSCAPE SPECIFICATION.
7. ANY DISCREPANCY CONCERNING THE DRAWING SHOULD BE REFERRED TO THE CLIENT REPRESENTATIVE AND LANDSCAPE ARCHITECT.
8. ALL DIMENSIONS ARE IN MILLIMETERS UNLESS NOTED OTHERWISE.
9. ALL LEVELS ARE IN METERS UNLESS NOTED OTHERWISE.
10. CONTRACTOR TO ENSURE THAT HE HAS ALL LATEST LEVELS INFORMATION AND TO COMPLETE INTERFACE AS AGREED WITH EMPLOYERS REPRESENTATIVE.

	HARDSCAPE AREA		SOFTSCAPE AREA
	SHRUB PLANTATION		BRICK WALL
	LAWN AREA		SIPOREX FILLING
	WATER		25MM DRAIN BOARD
	R.C.C		COURSE SAND (25MM)
	P.C.C & C.C.COPING		
	BRICK BAT COBA,WATERPROOFING+ SCREEDING TO ACHIEVE SLOPE		
PH	PHASE LINE		FL- FINISH LVL.
ZL	ZONE LINE		SO- SOIL LVL.
	DESIGN CENTER LINE		WL- WATER LVL.
LP	LIGHT LOOPING		BL- BOTTOM LVL.
	GEOTEXTILE CLOTH		TS- TOP OF SLAB
	CHEMICAL WATERPROOFING		LIGHT PEDESTAL

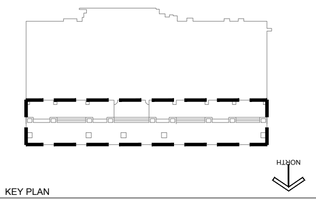

KEY PLAN

PROJECT
ACME OZONE
AT GHODBUNDER ROAD THANE

REFEREED DRAWINGS/DOCUMENTS
1. 2021-07-05_Sales office plaza_Site survey


NEWARCH® LANDSCAPES LLP
WE SHAPE OPEN SPACES
202-203, GOKARN,OPP ADITYA BANQUETS, R.M. BHATTAD MARG, HARIDAS NAGAR, BORIVALI (W), MUMBAI- 400 091. MAHARASHTRA [INDIA]
+ 91 22 2833 7173, + 91 22 2898 2904
admin@newarchllp.com

LAST SAVED	CHECKED BY	LAST MODIFIED BY
13-Jul-21	ASHNI	SUNIL

DRAWING NO
1334-S1-R0
SHEET NO
06
SHEET TITLE
IRRIGATION INTENT PLAN

FOR APPROVAL 13-Jul-21

PAPER SIZE A2 200122

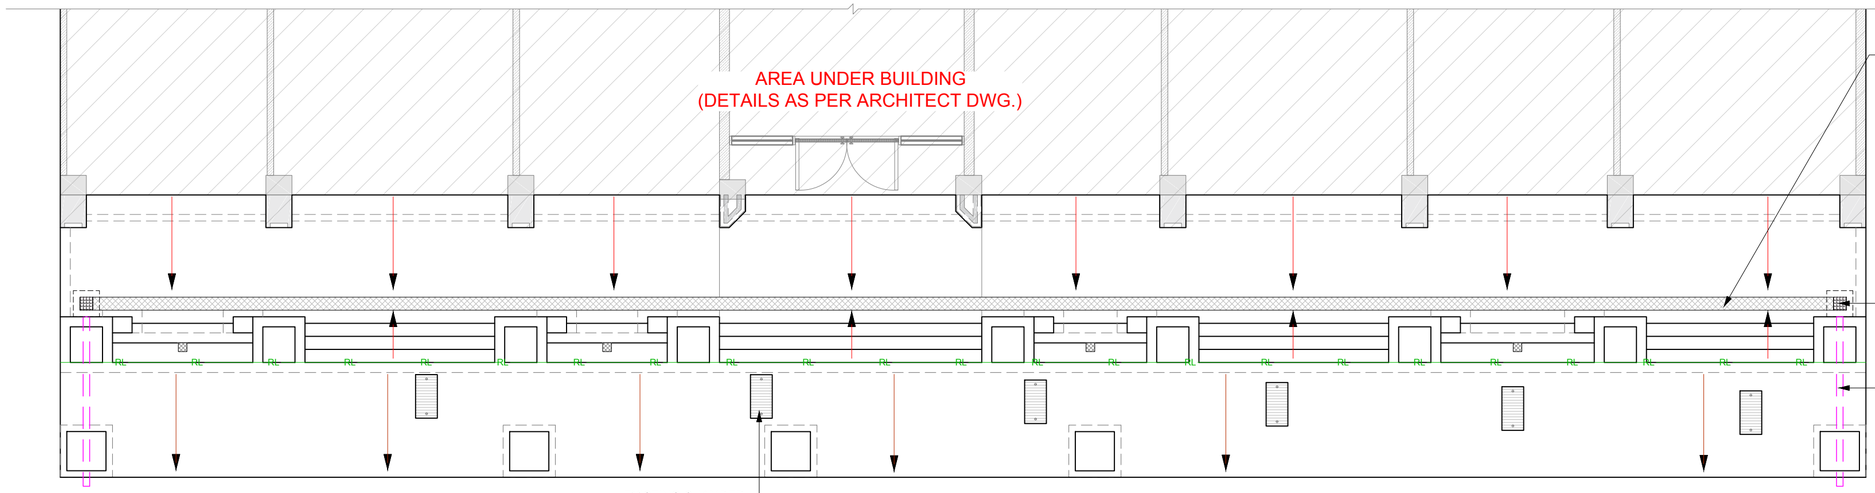


READYMADE CHANNEL DRAIN
TO BE CONNECTED
NEAREST DRAIN POINT
(SIZE & COVER DETAILS
AS PER M.E.P SHOP DRAWINGS)



CATCH BASIN WITH
RECESSED COVER
(SIZE & DETAILS AS PER MEP)

CROSS OVER PIPE
CONNECT TO NEAREST
DRAIN POINT

07
AC
DRAINAGE INTENT PLAN (OPTION 01)
1:100 FOR SALES R.G.

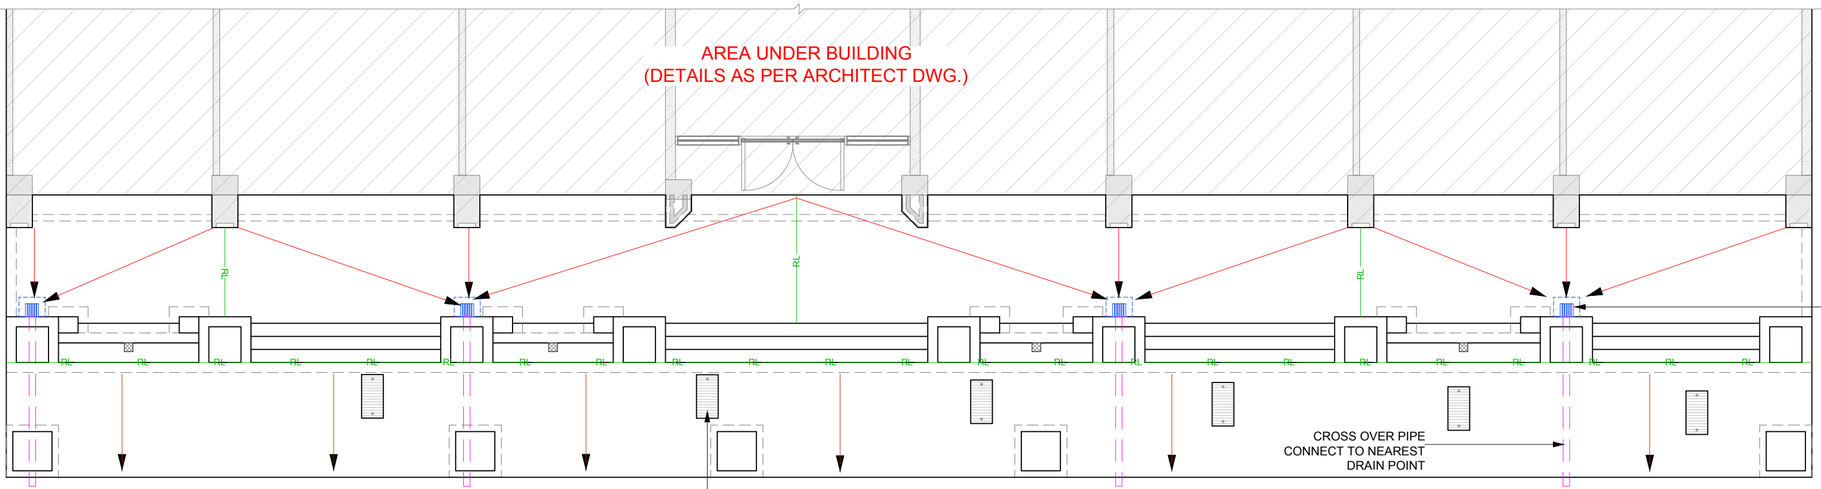

CATCH BASIN WITH
RECESSED COVER
(SIZE & DETAILS AS PER MEP)



07
AC
DRAINAGE INTENT PLAN (OPTION 02)
1:100 FOR SALES R.G.


LEGEND	SYMBOL
RIDGE LINE	RL
SLOPE DIRECTION NEAREST DRAIN POINT	
SLOPE DIRECTION TO WORDS ROAD	
CATCH BASIN WITH RECESSED COVER (SIZE & DETAILS AS PER MEP)	
CROSS OVER PIPE CONNECT TO NEAREST DRAIN POINT	
READYMADE CHANNEL DRAIN TO BE CONNECTED TO NEAREST DRAIN POINT (SIZE & COVER DETAILS AS PER M.E.P SHOP DRAWINGS)	

NOTE:
1. ALL SLOPES, INVERT LEVELS AS PER MEP SHOP DRAWINGS.
2. ALL CHAMBERS SIZES & IT'S COVER DETAIL AS PER MEP SHOP DRAWINGS.
3. ALL PIPE SIZES AS PER MEP SHOP DRAWINGS.

GENERAL NOTES

1. THIS DRAWING IS THE SOLE PROPERTY OF NEWARCH(R) LANDSCAPES LLP AND SHALL NOT BE COPIED OR DUPLICATED WITHOUT THE PERMISSION OF THE ARCHITECT.
2. DRAWING MUST NOT BE SCALED.
3. ANY DISCREPANCIES IN DRAWING SHALL BE BROUGHT TO THE ARCHITECT'S NOTICE BEFORE EXECUTION.
4. ALL DIMENSIONS & LEVELS SHALL BE CHECKED ON SITE PRIOR TO CONSTRUCTION WORK COMMENCING.
5. ALL LANDSCAPE DRAWINGS TO BE READ IN CONJUNCTION WITH ENGINEERS DRAWING AND SPECIFICATION.
6. ALL DRAWINGS TO BE READ IN CONJUNCTION WITH THE LANDSCAPE SPECIFICATION.
7. ANY DISCREPANCY CONCERNING THE DRAWING SHOULD BE REFERRED TO THE CLIENT REPRESENTATIVE AND LANDSCAPE ARCHITECT.
8. ALL DIMENSIONS ARE IN MILLIMETERS UNLESS NOTED OTHERWISE.
9. ALL LEVELS ARE IN METERS UNLESS NOTED OTHERWISE.
10. CONTRACTOR TO ENSURE THAT HE HAS ALL LATEST LEVELS INFORMATION AND TO COMPLETE INTERFACE AS AGREED WITH EMPLOYERS REPRESENTATIVE.

	HARDSCAPE AREA		SOFTSCAPE AREA
	SHRUB PLANTATION		BRICK WALL
	LAWN AREA		SIPOREX FILLING
	WATER		25MM DRAIN BOARD
	R.C.C		COURSE SAND (25MM)
	P.C.C & C.C.COPING		
	BRICK BAT COBA,WATERPROOFING+ SCREEDING TO ACHIEVE SLOPE		
	PHASE LINE		FL- FINISH LVL.
	ZONE LINE		SO- SOIL LVL.
	DESIGN CENTER LINE		WL- WATER LVL.
LP	LIGHT LOOPING		BL- BOTTOM LVL.
	GEOTEXTILE CLOTH		TS- TOP OF SLAB
	CHEMICAL WATERPROOFING		LIGHT PEDESTAL

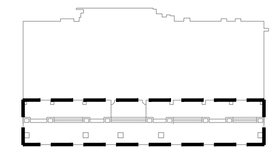

KEY PLAN

PROJECT

ACME OZONE
AT GHODBUNDER ROAD THANE

REFEREED DRAWINGS/DOCUMENTS

1. 2021-07-05_Sales office plaza_Site survey

NEWARCH® LANDSCAPES LLP
WE SHAPE OPEN SPACES
202-203, GOKARN,OPP ADITYA BANQUETS, R.M. BHATTAD MARG, HARIDAS NAGAR, BORIVALI (W), MUMBAI- 400 091. MAHARASHTRA [INDIA]
+ 91 22 2833 7173, + 91 22 2898 2904
admin@newarchllp.com

LAST SAVED	CHECKED BY	LAST MODIFIED BY
13-Jul-21	ASHNI	SUNIL

DRAWING NO
1334-S1-R0

SHEET NO
07

SHEET TITLE
DRAINAGE INTENT PLAN

FOR APPROVAL 13-Jul-21

PAPER SIZE A2 200122