


20 M. WIDE EXISTING D.P. ROAD
(AREA HANDED OVER TO T.M.C.)
G.NO. 61(1/3)
60/1
GUT.NO.61(2/3)
GUT.NO.61(2/2)
FIRE EXIT GATE
MAINE ENTRY GATE
GR. + MEZZANINE COMMERCIAL
GR. & 1ST (PT.) COMMERCIAL
BLDG. NO. 6
2LVL.BASE.+ 3 LVL. POD.+ ST.+1ST TO 35TH+36TH (PT.) FL.
HT. 121.77 Mt.
Fennglia
BLDG. NO. 7
Gingelia
1LVL. BASE.+ 3 LVL POD.+ ST.+F.A.STILT+1st TO 26TH FL.
HT. 91.80 Mt.
BLDG. NO. 8
(HERBELIA)
3 LVL. POD.+ST.+F.A.STILT+1st TO 26TH FL.
HT. 91.80 Mt.
PLOT 'A' GUT. NO.61(1/4)
(ALPINIA)
BLDG. NO. 1
3 LVL. POD.+ST.+F.A.STILT+1st TO 26TH FL.
HT. 91.80 Mt.
BLDG. NO. 2
(BASILIA)
HT. 91.80 Mt.
3 LVL. POD.+ST.+F.A.STILT+1st TO 26TH FL.
BLDG. NO. 3
3 LVL. POD.+ST.+F.A STILT+1st TO 26TH FL.
HT. 91.80 Mt.
BLDG. NO. 4
3 LVL. POD.+ST.+F.A.STILT+1st TO 26TH FL.
HT. 91.80 Mt.
BLDG. NO. 5
2LVL. BASE.+3 LVL. POD.+ ST.+1ST TO 35TH+36TH (PT.) FL.
HT. 121.77 Mt.
Eucalyptia
AMENITY & MARKET BLDG. GR.+2ND FL. 2388.66 SQ.MT.
Receiving station 1000.00 sq mts
TWO WHEELER PARKING SPACE = 1500.00 sq mts
PROVIDED R.G.-4 =434.32 SQ.MT.
PROVIDED R.G.-5 =2136.00 SQ.MT.
2% FITNESS CENTER
O.C. OBTAINED (DANDILIA)
O.C. OBTAINED (CENTILIA)
O.C. OBTAINED
6.00 M. WIDE DRIVE WAY
6.00 M. WIDE RAMP
9.00 M. WIDE FIRE TENDER MOVEMENT
9.00 M. WIDE 1:10 SLOPE RAMP
COVERED RAMP WITH 6.00 M. CLEAR HEADWAY BELOW PODIUM BEAM
COMMON COMPOUND WALL OF GODREJ & PROJECT UNDER REFERENCE
COMMON COMPOUND WALL OF TMC MARKET & PROJECT UNDER REFERENCE
LAND ENCROACHMENT AREA
GUT.NO.61(2/1)
56/2
56/3
56/4
53
63/4
KID'S POOL
SWIMMING POOL
ADULT POOL
JACUZZI
DECK
3.0 M. PAVED R.G.
PARAPET WALL
TOP MOST PODIUM 111.60M. LVL.
POD. EDGE
RAMP STOP EDGE
WATER (E/F) TANK
FIRE ENGINE ENTRY
FIRE ENGINE MOVEMENT ON PODIUM 0.00M. LVL.
FIRE ENGINE MOVEMENT ON PODIUM 10.50M. LVL. FROM 0.00M. POD.
ENTRY TO 105.20M. LVL.
ENTRY TO 108.40M. LVL.
UP TO 111.60M. LVL.
UP TO 105.20M. LVL.
UP TO 108.40M. LVL.
UP TO 111.60M. LVL.
101.65 M. LVL.
DN TO 100M. LVL.
SLOPE 1:18
SLOPE 1:22
N
SITE PLAN
SCALE - 1:500


20 M. WIDE EXISTING D.P. ROAD
(AREA HANDED OVER TO T.M.C.)
G.NO. 61(1/3)
60/1
GUT.NO.61(2/3)
GUT.NO.61(2/2)
MAINE ENTRY GATE
FIRE EXIT GATE
FIRE ENGINE ENTRY
START
AMENITY & MARKET BLDG. GR.+2ND FL. 2388.66 SQ.MT.
COMMON COMPOUND WALL OF THE MARKET & PROJECT UNDER REFERENCE
GR. & 1ST (PT.) COMMERCIAL
BLDG. NO. 7
Gingelia
1LVL. BASE.+ 3 LVL POD.+ ST.+F.A.STILT+1st TO 26TH FL.
HT. 91.80 Mt.
BLDG. NO. 8
(HERBELIA)
3 LVL. POD.+ST.+F.A.STILT+1st TO 26TH FL.
HT. 91.80 Mt.
PLOT 'A' GUT. NO.61(1/4)
(ALPINIA)
BLDG. NO. 1
3 LVL. POD.+ST.+F.A.STILT+1st TO 26TH FL.
HT. 91.80 Mt.
Receiving station 1000.00 sq mts
TWO WHEELER PARKING SPACE = 1500.00 sq mts
6.00 M. WIDE DRIVE WAY
6.00 M. WIDE RAMP
2% FITNESS CENTER
9.00 M. WIDE FIRE TENDER MOVEMENT
KID'S POOL
DECK
SWIMMING POOL
JACUZZI
ADULT POOL
PAVILION
3.0 M. PAVED R.G.
PROVIDED R.G.-4 =434.32 SQ.MT.
PROVIDED R.G.-5 =2136.00 SQ.MT.
9.00 M. WIDE 1:10 SLOPE RAMP
WATER (E/T) TANK
O.C. OBTAINED
(DANDILIA)
BLDG. NO. 4
3 LVL. POD.+ST.+F.A.STILT+1st TO 26TH FL.
HT. 91.80 Mt.
O.C. OBTAINED
(CENTILIA)
BLDG. NO. 3
3 LVL. POD.+ST.+F.A.STILT+1st TO 26TH FL.
HT. 91.80 Mt.
O.C. OBTAINED
(BASILIA)
BLDG. NO. 2
HT. 91.80 Mt.
3 LVL. POD.+ST.+F.A.STILT+1st TO 26TH FL.
TOP MOST PODIUM 111.60M. LVL.
UP TO 111.60M. LVL.
UP TO 108.40M. LVL.
ENTRY TO 105.20M. LVL.
UP TO 108.20M. LVL.
101.65 M. LVL.
63/4
53
56/2
56/3
56/4
GUT.NO.61(2/1)
1.50
LAND ENCROACHMENT AREA
N
SITE PLAN
SCALE - 1:500


PROPOSED PODIUM SECTION

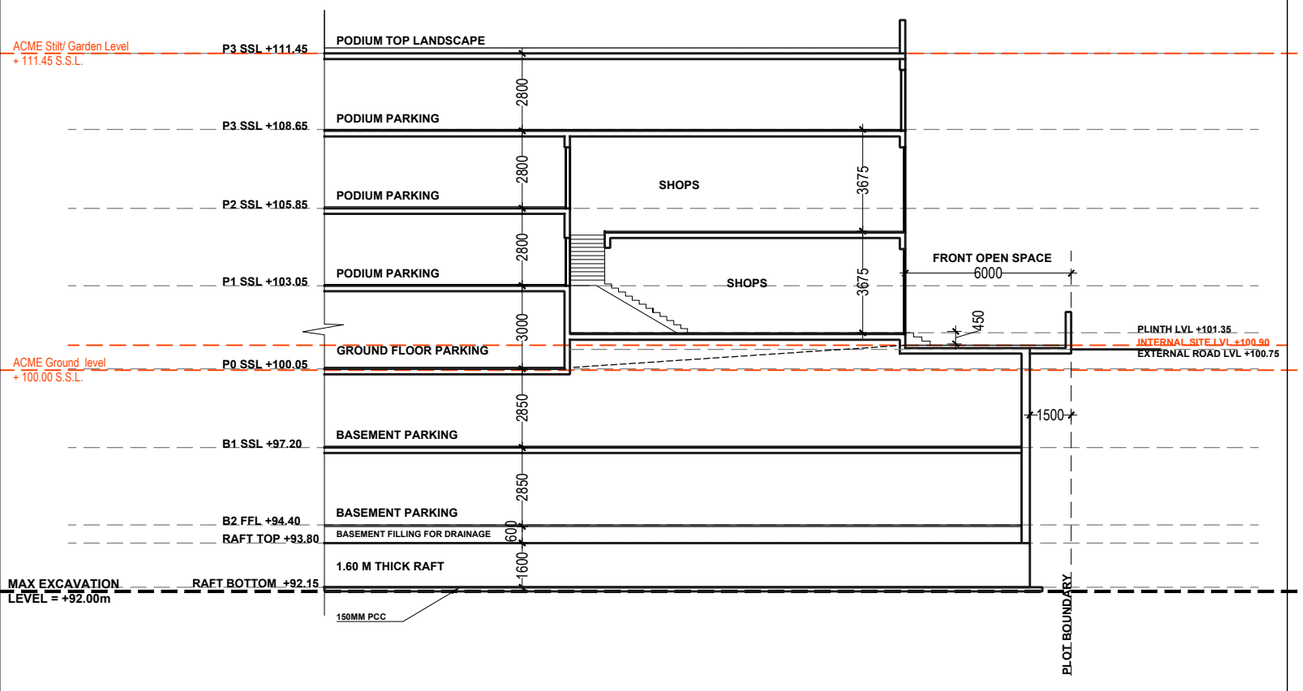

ACME - PODIUM SECTION

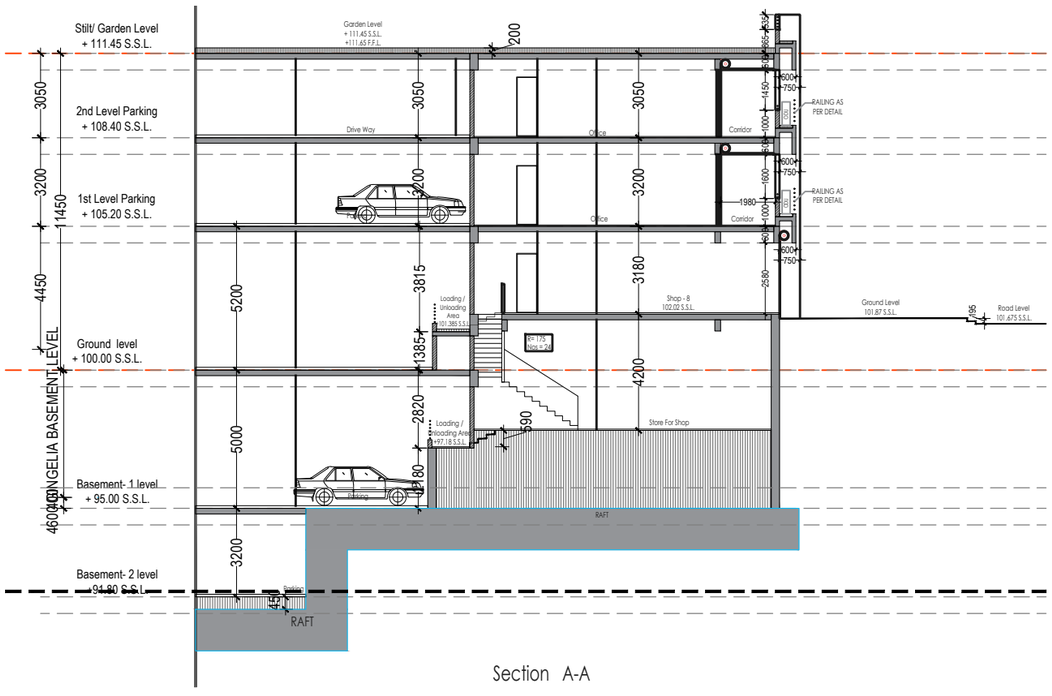

PROPOSED PODIUM SECTION

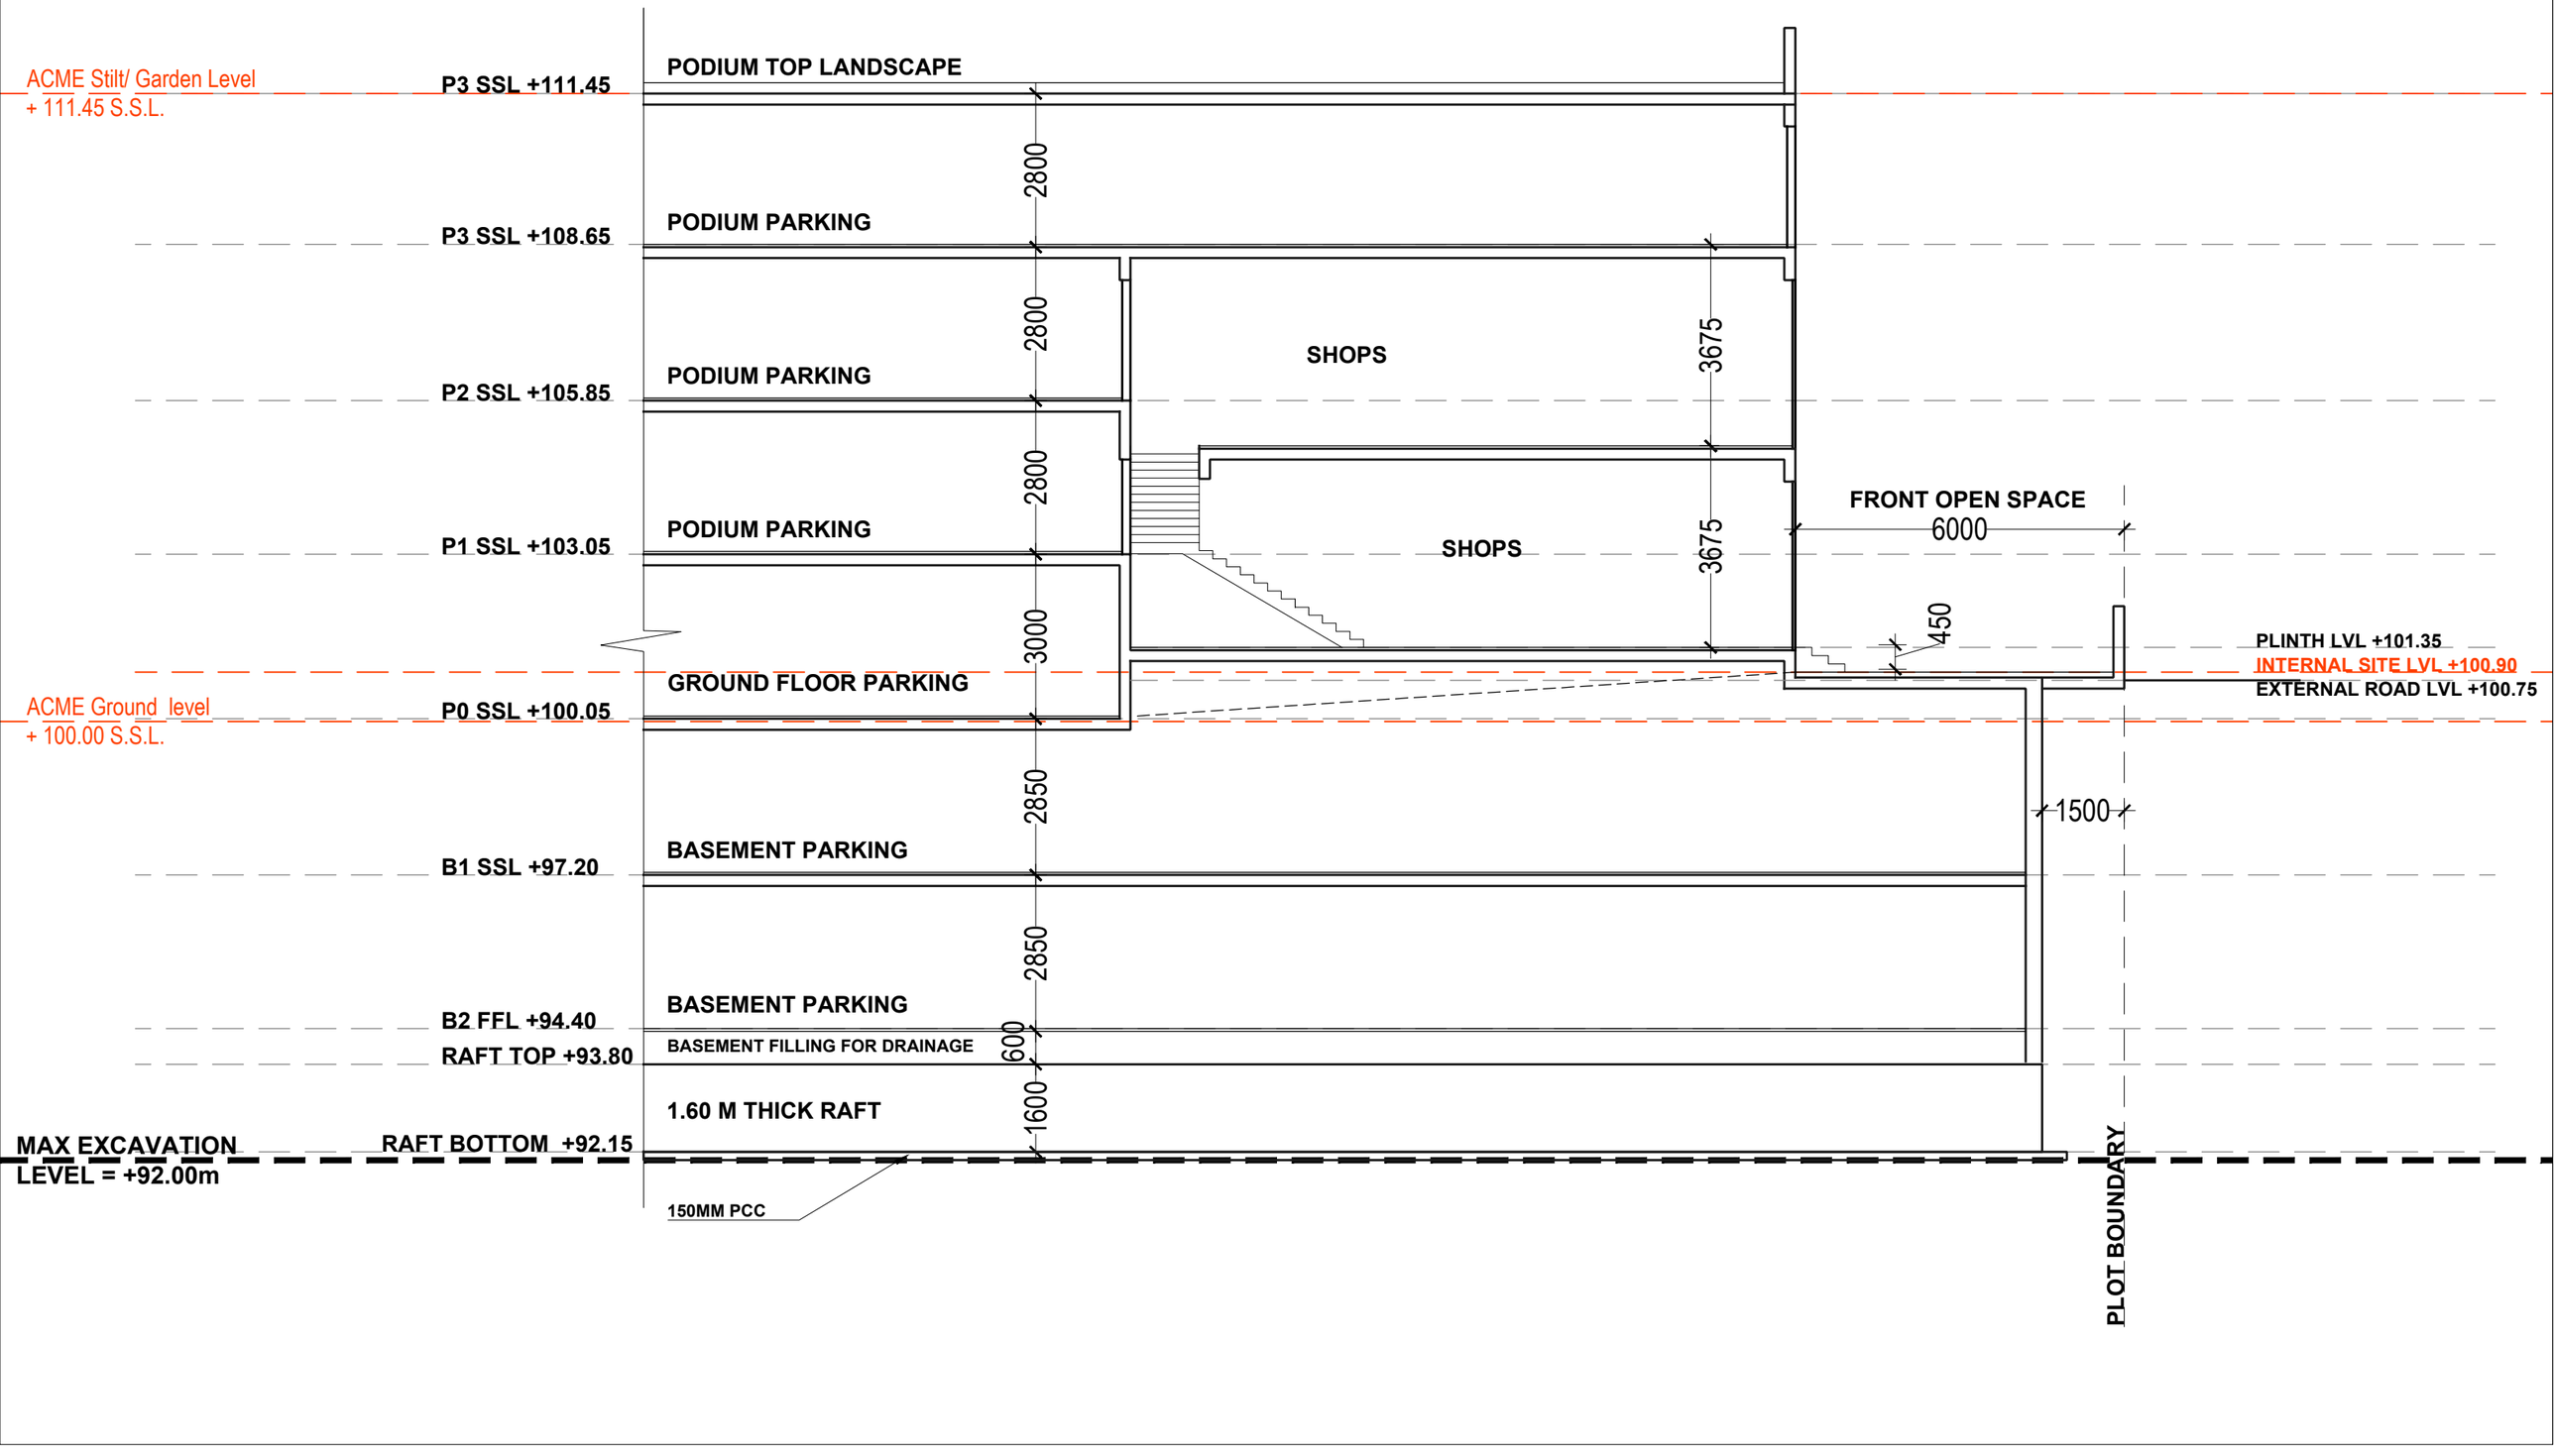

GROUND FLOOR LAYOUT

Podium Line

1507

RAMP DOWN TO B1

RAMP UP TO P1

PODIUM ENTRY

RAMP DOWN

PROJECT ENTRY

AREA FOR SERVICES

2.1M LIFT LOBBY

2.1M LIFT LOBBY

7' WIDE PASSAGE

12' ENTRANCE LOBBY

12' ENTRANCE LOBBY

SHOP / RETAIL

SHOP / RETAIL

SHOP / RETAIL

SHOPS PLINTH LEVEL

LVL +101.35

SHOP / RETAIL

SHOP / RETAIL

6026

6026

6083

INTERNAL PLAZA LEVEL

LVL +100.90

20 M WIDE ACCESS ROAD

EXTERNAL ROAD LEVEL

LVL +100.75

FROM EXISTING PODIUM

6.oom wide Drive Way

PODIUM P1 LAYOUT

Podium Line

RAMP DOWN TO GROUND

P1 ENTRY

RAMP UP TO P2

PROJECT ENTRY

2000

7' WIDE PASSAGE

ENTRANCE LOBBY

2.1M LIFT LOBBY

2.1M LIFT LOBBY

ENTRANCE LOBBY

SHOP / RETAIL

SHOP / RETAIL

SHOP / RETAIL

SHOP / RETAIL

SHOP / RETAIL

6026

6026


6083

20 M WIDE ACCESS ROAD


6.oom wide Drive Way

6.oom wide Drive Way


PODIUM P2 LAYOUT

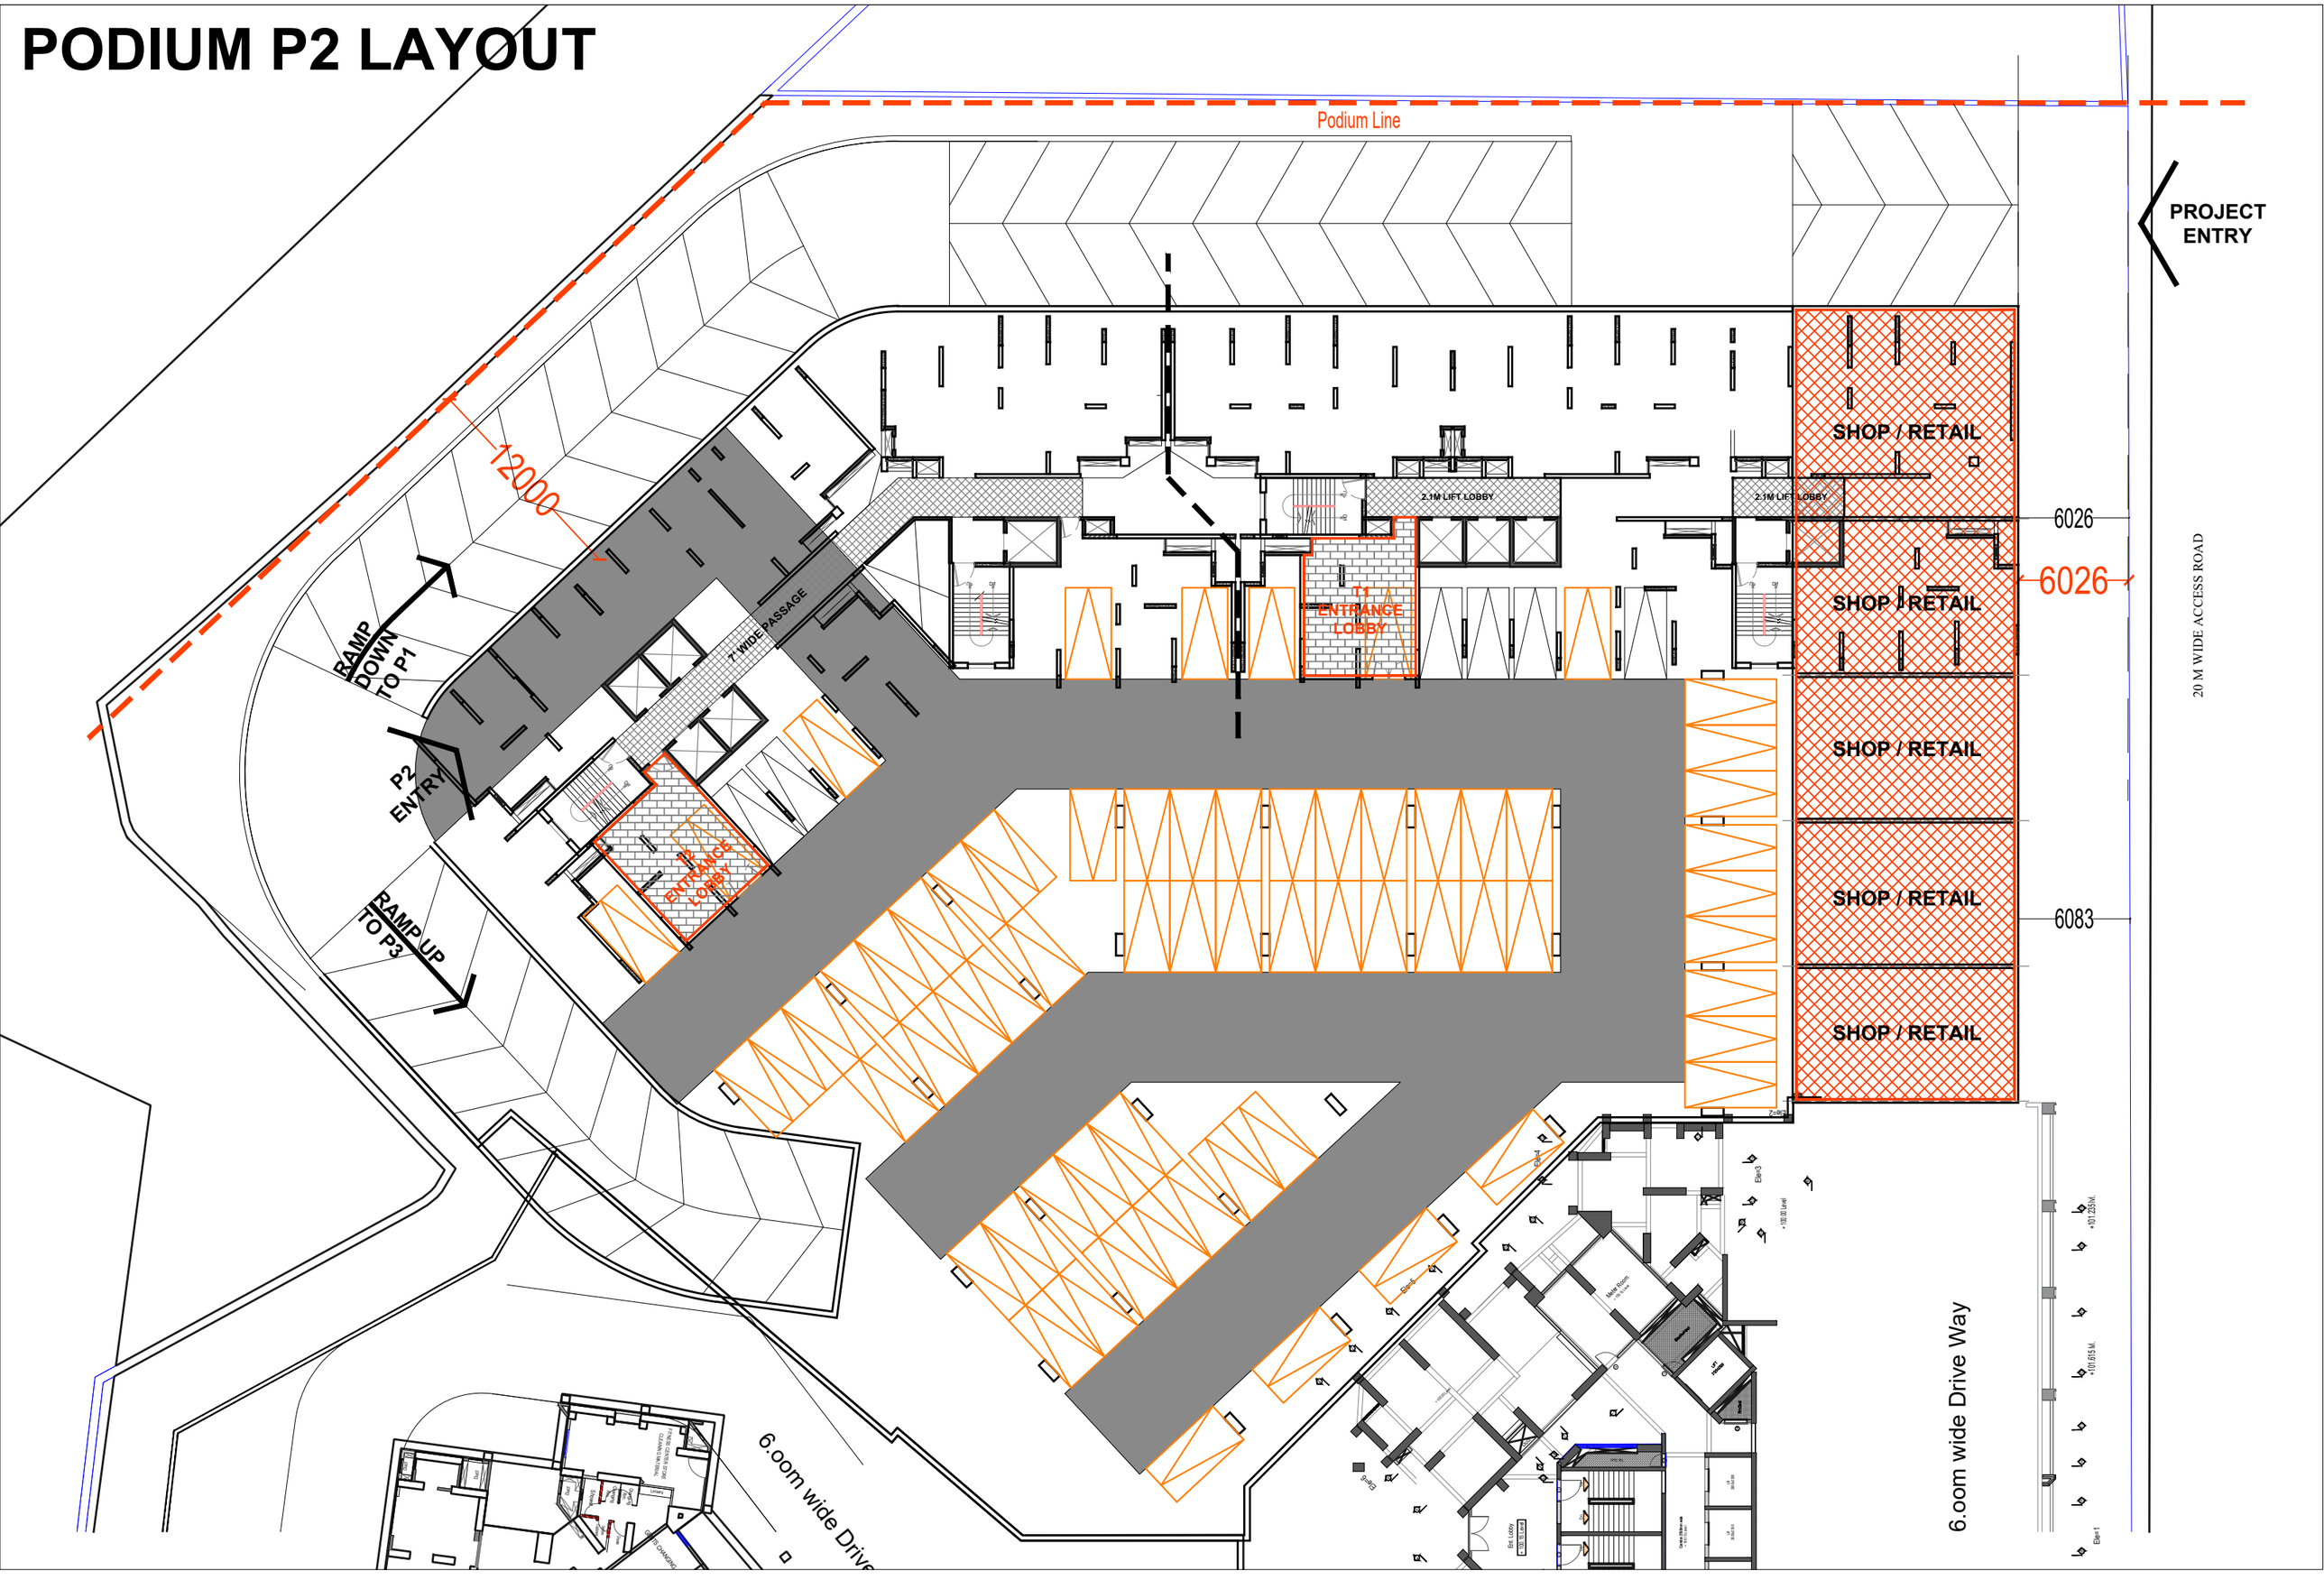


PODIUM P3 LAYOUT

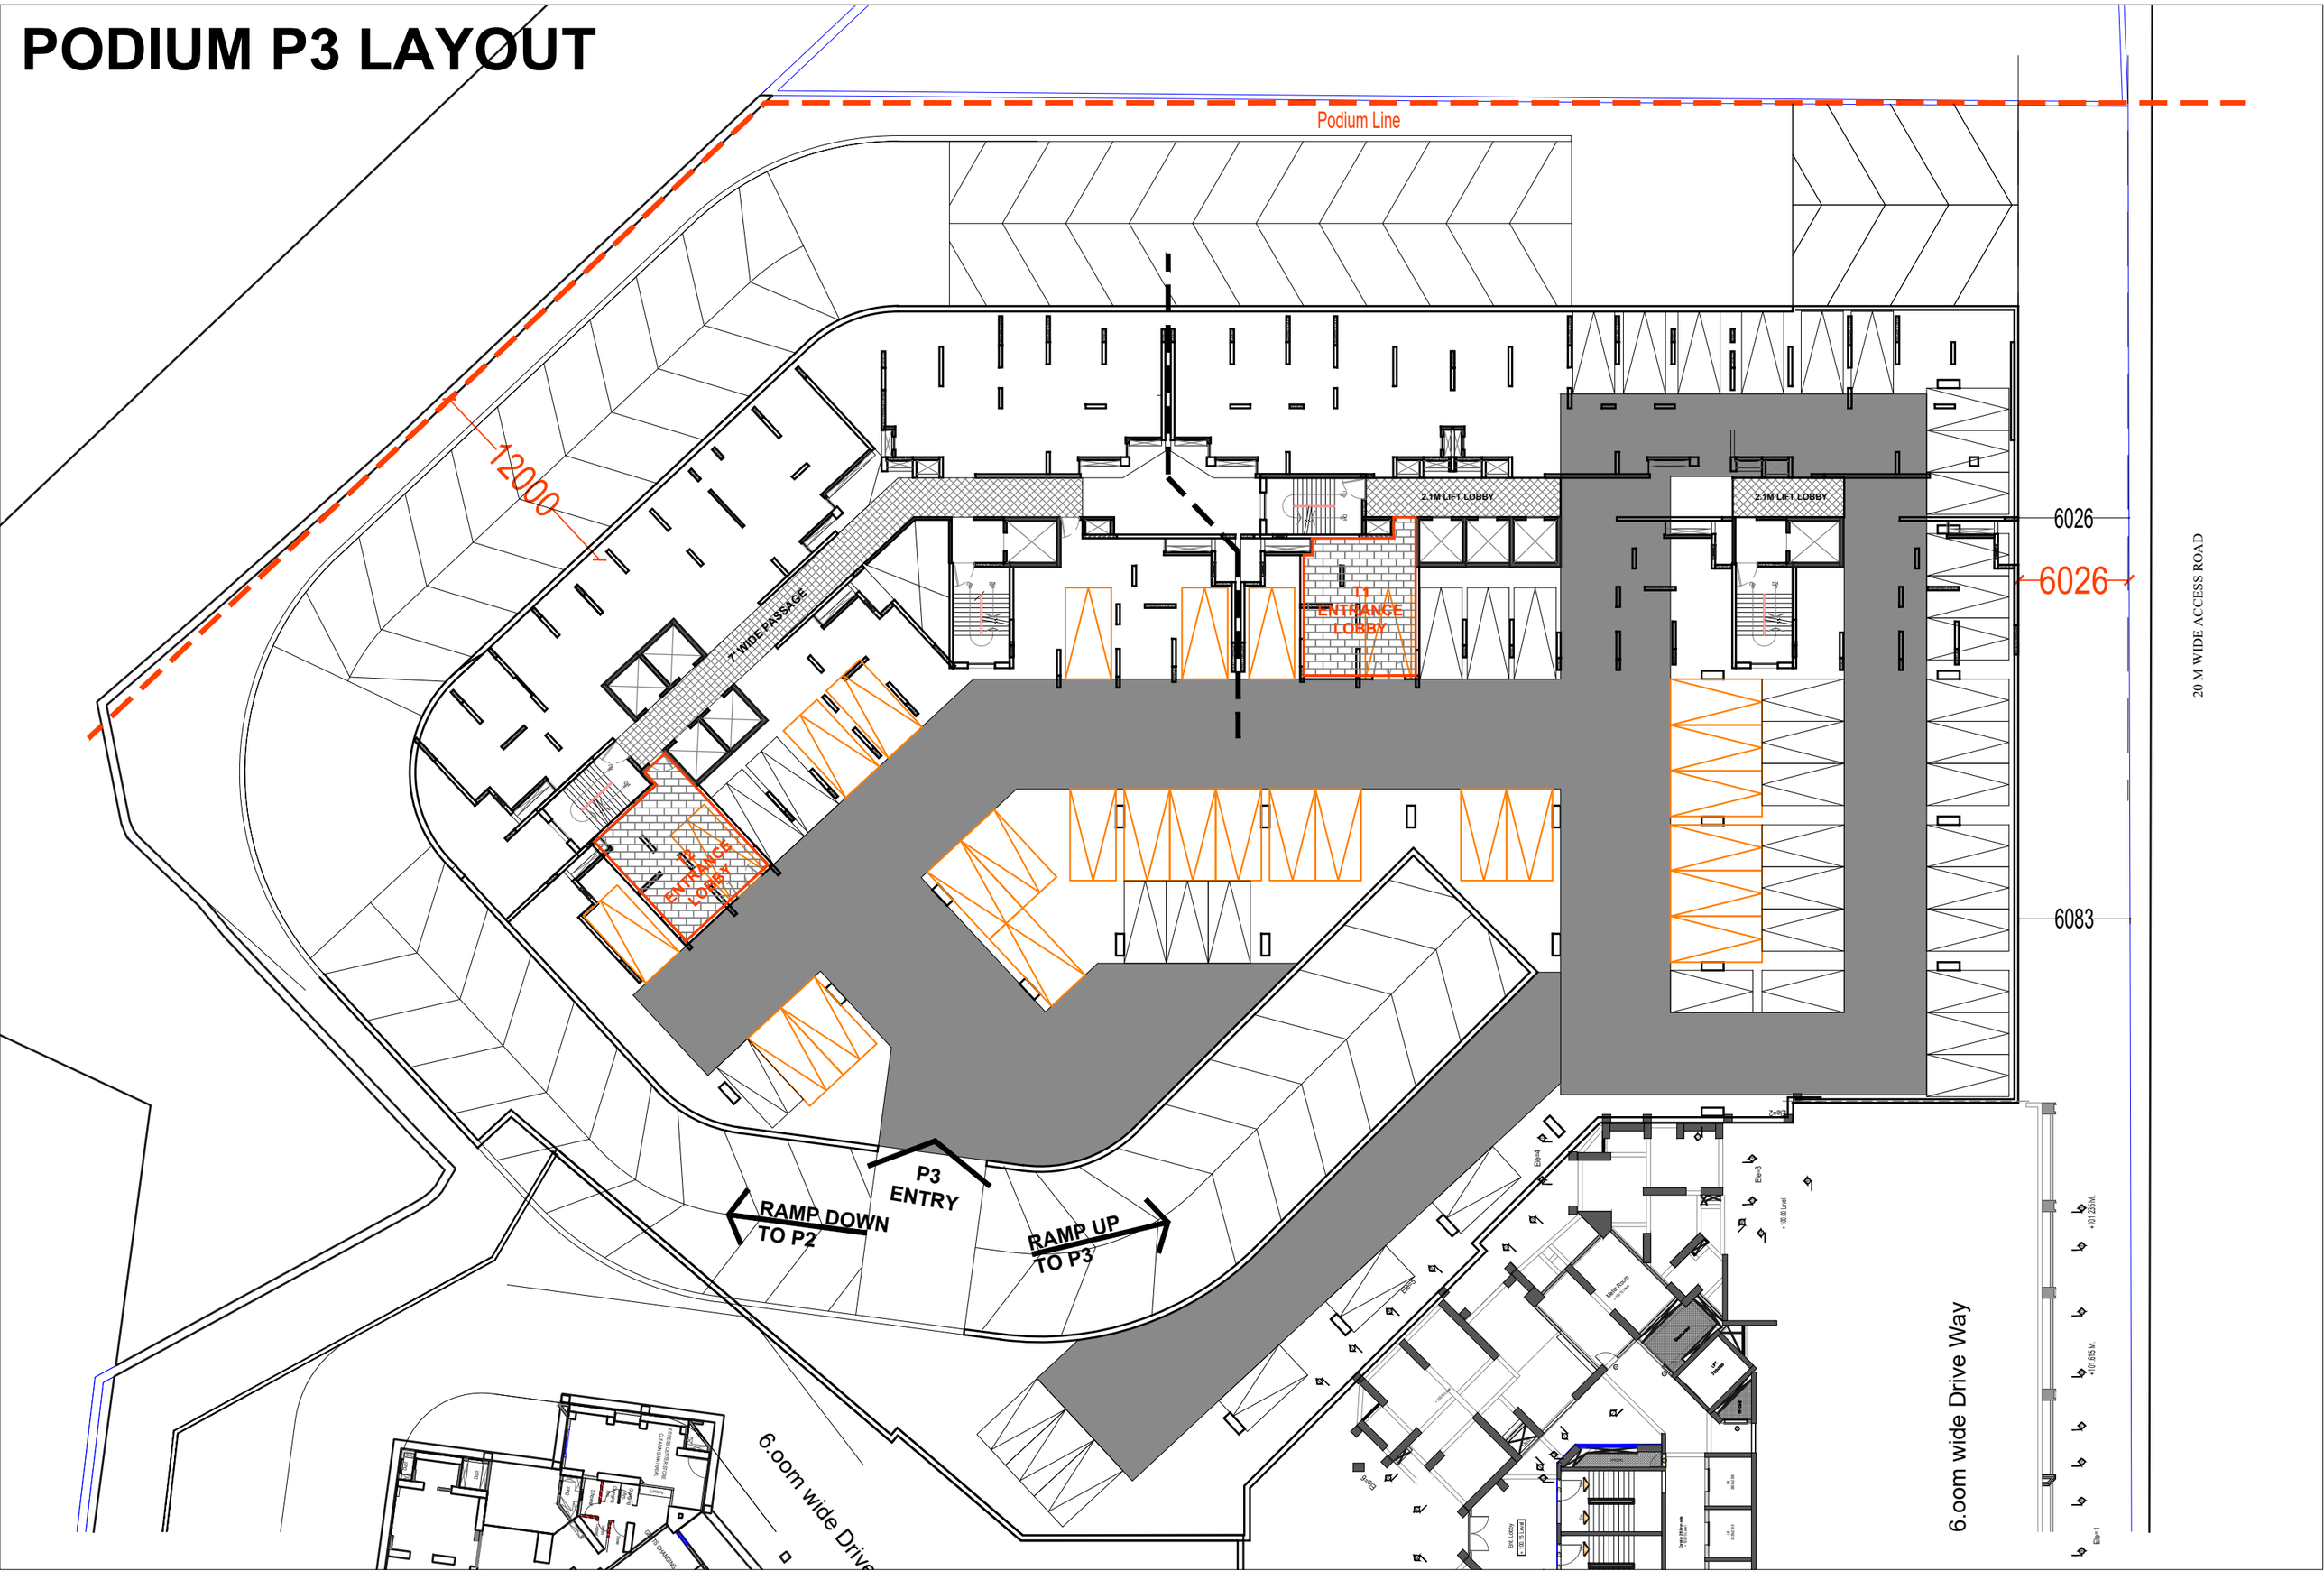


PODIUM STILT LAYOUT

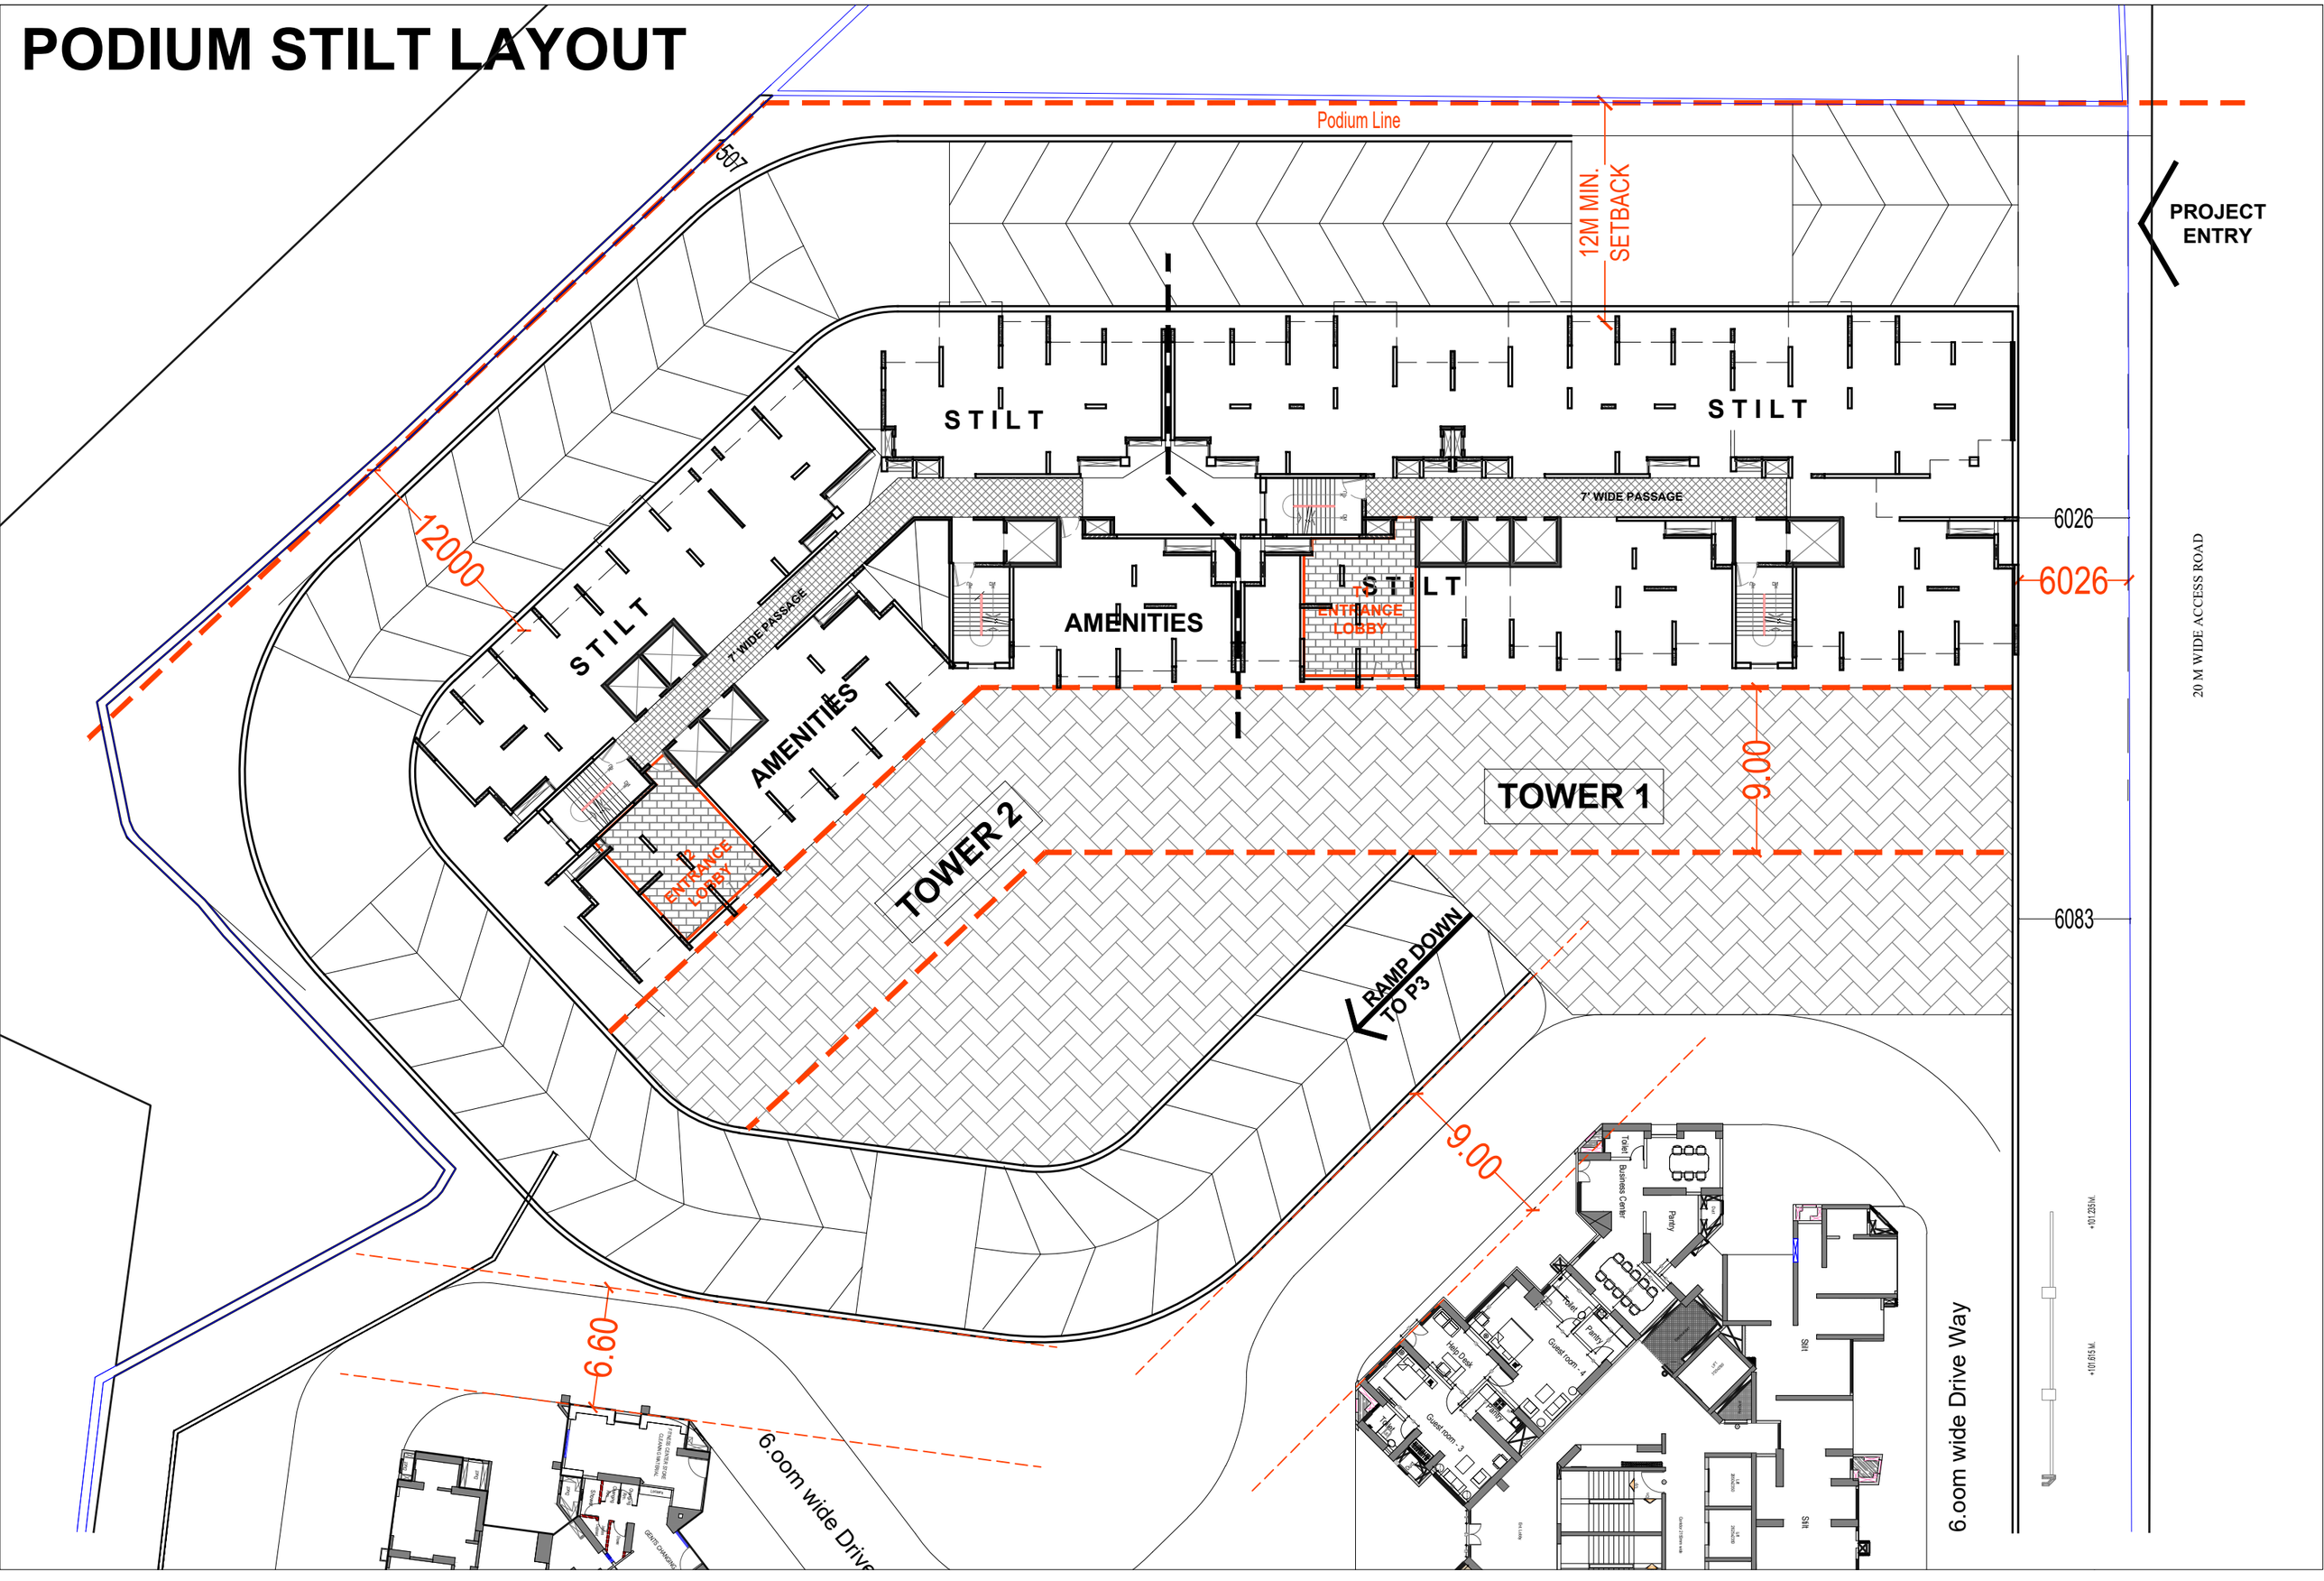


TOWER TYPICAL FLOOR

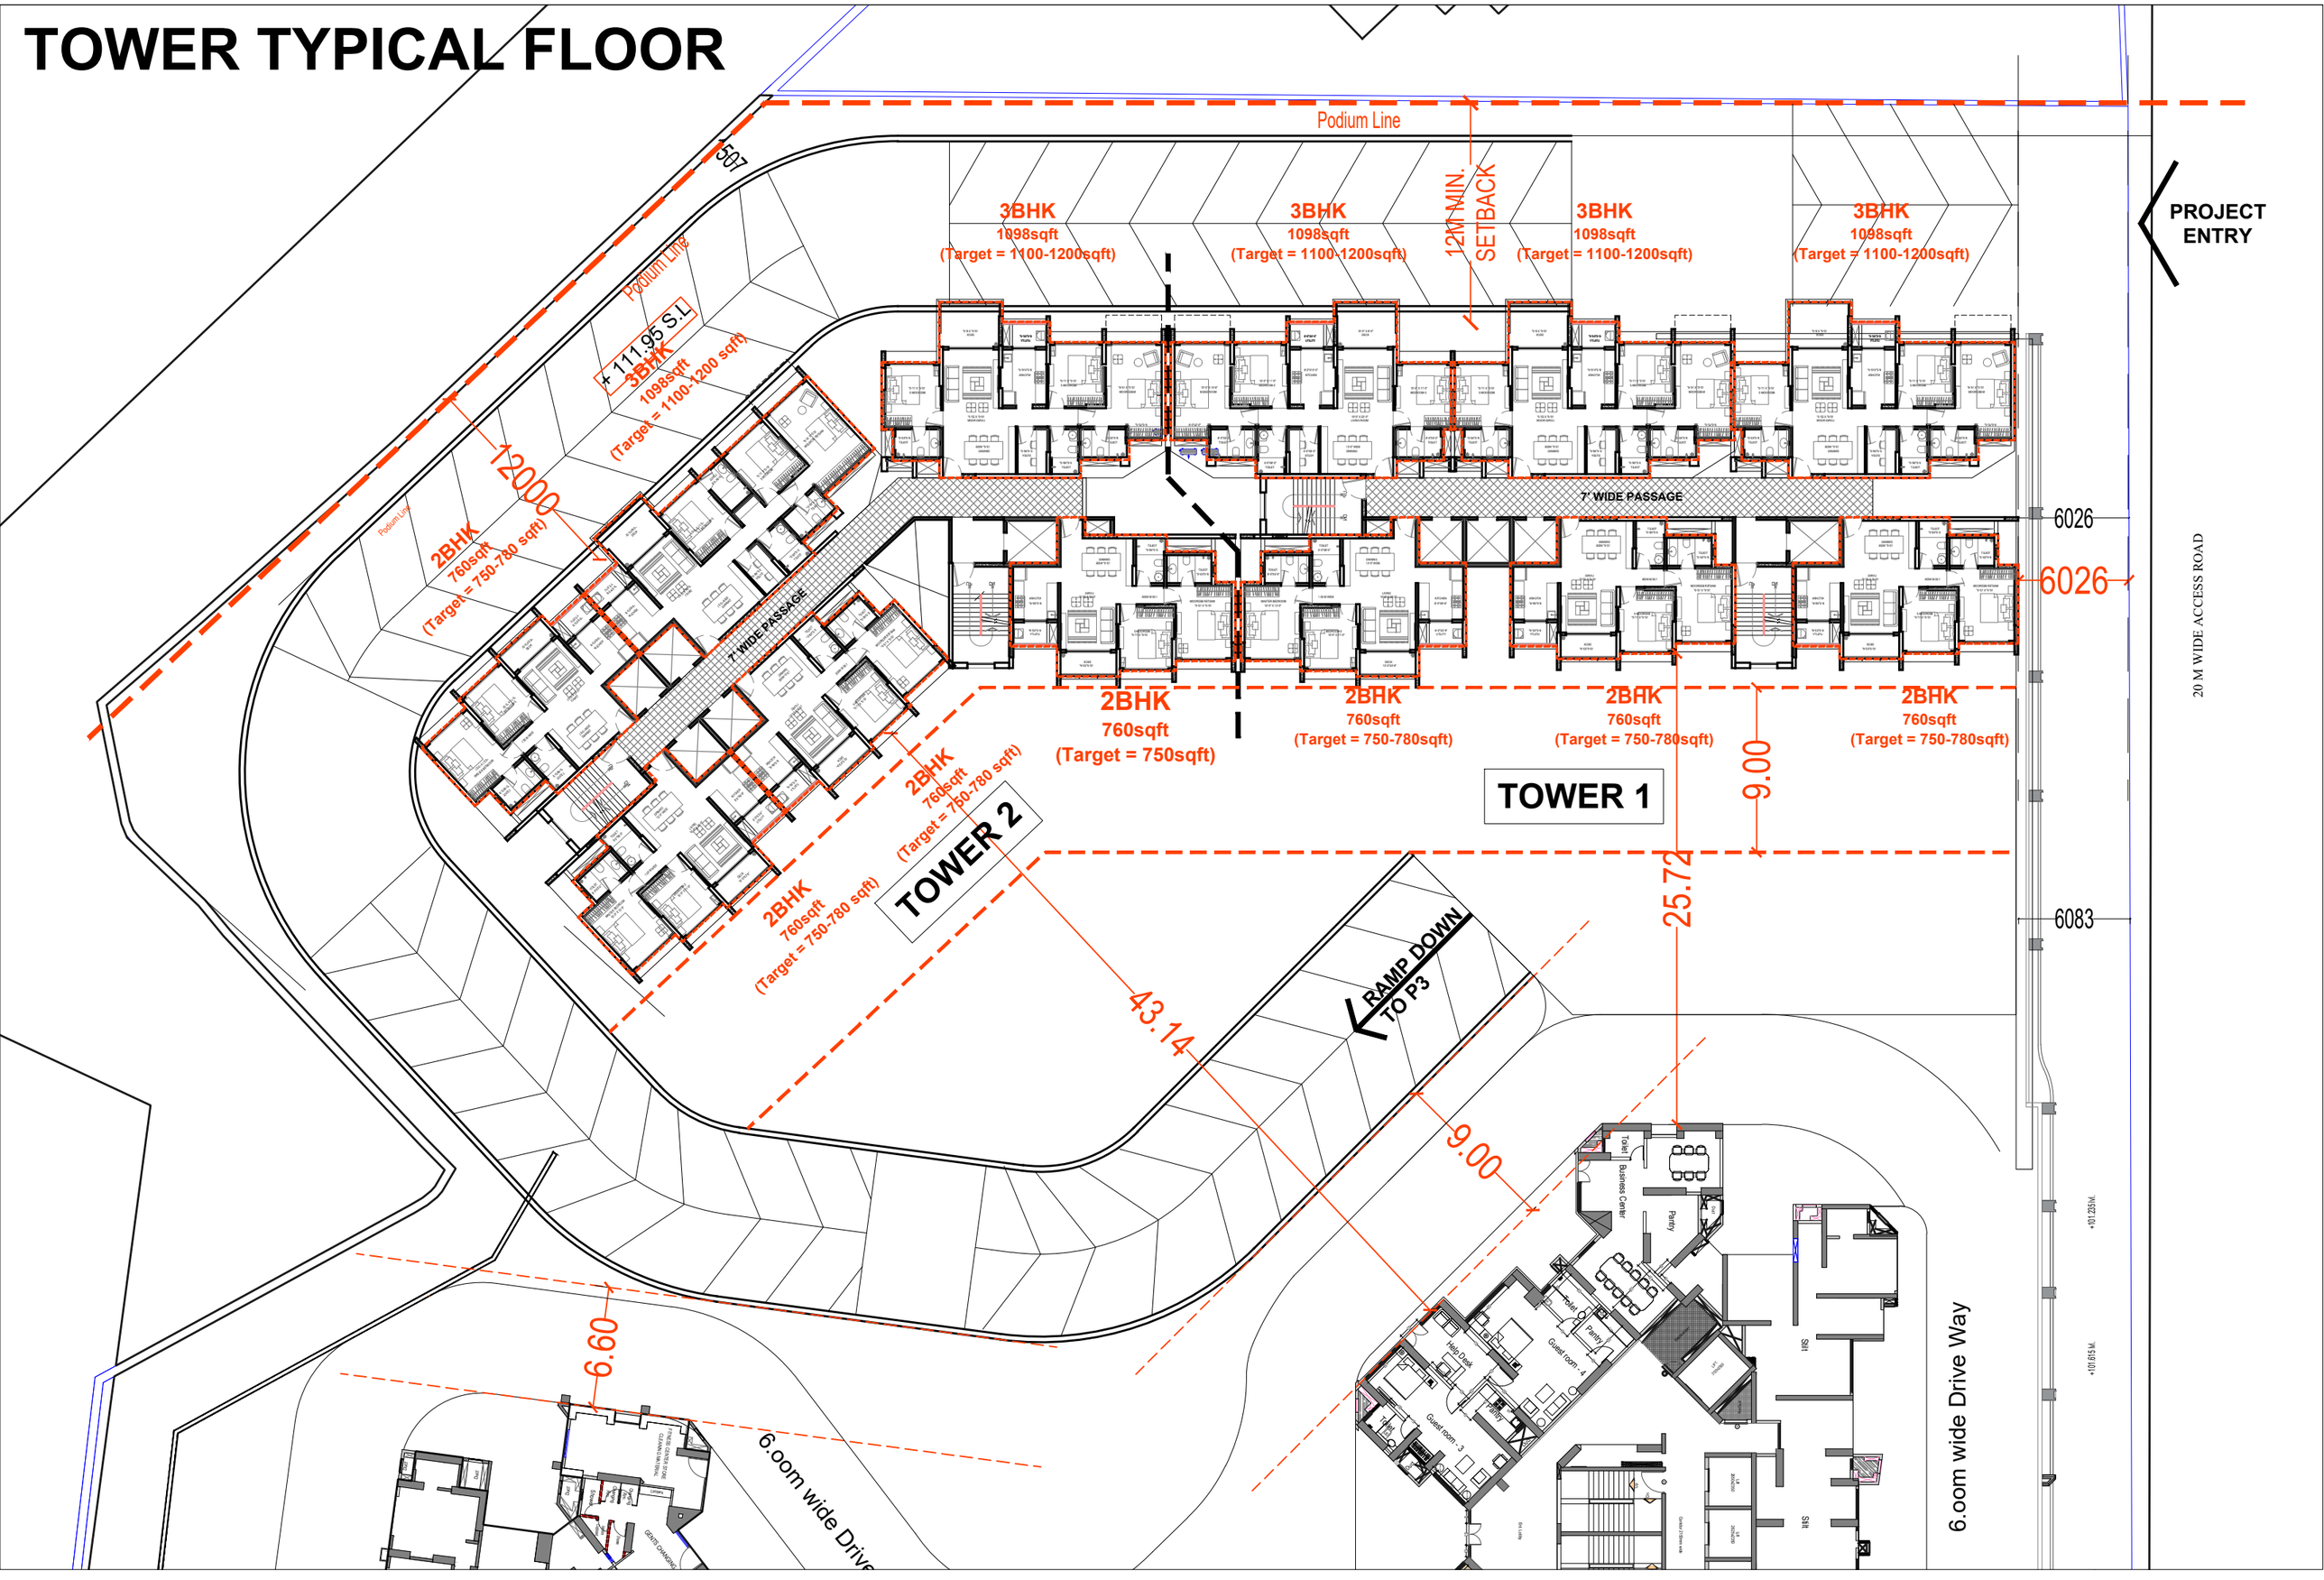

BASEMENT B1 LAYOUT

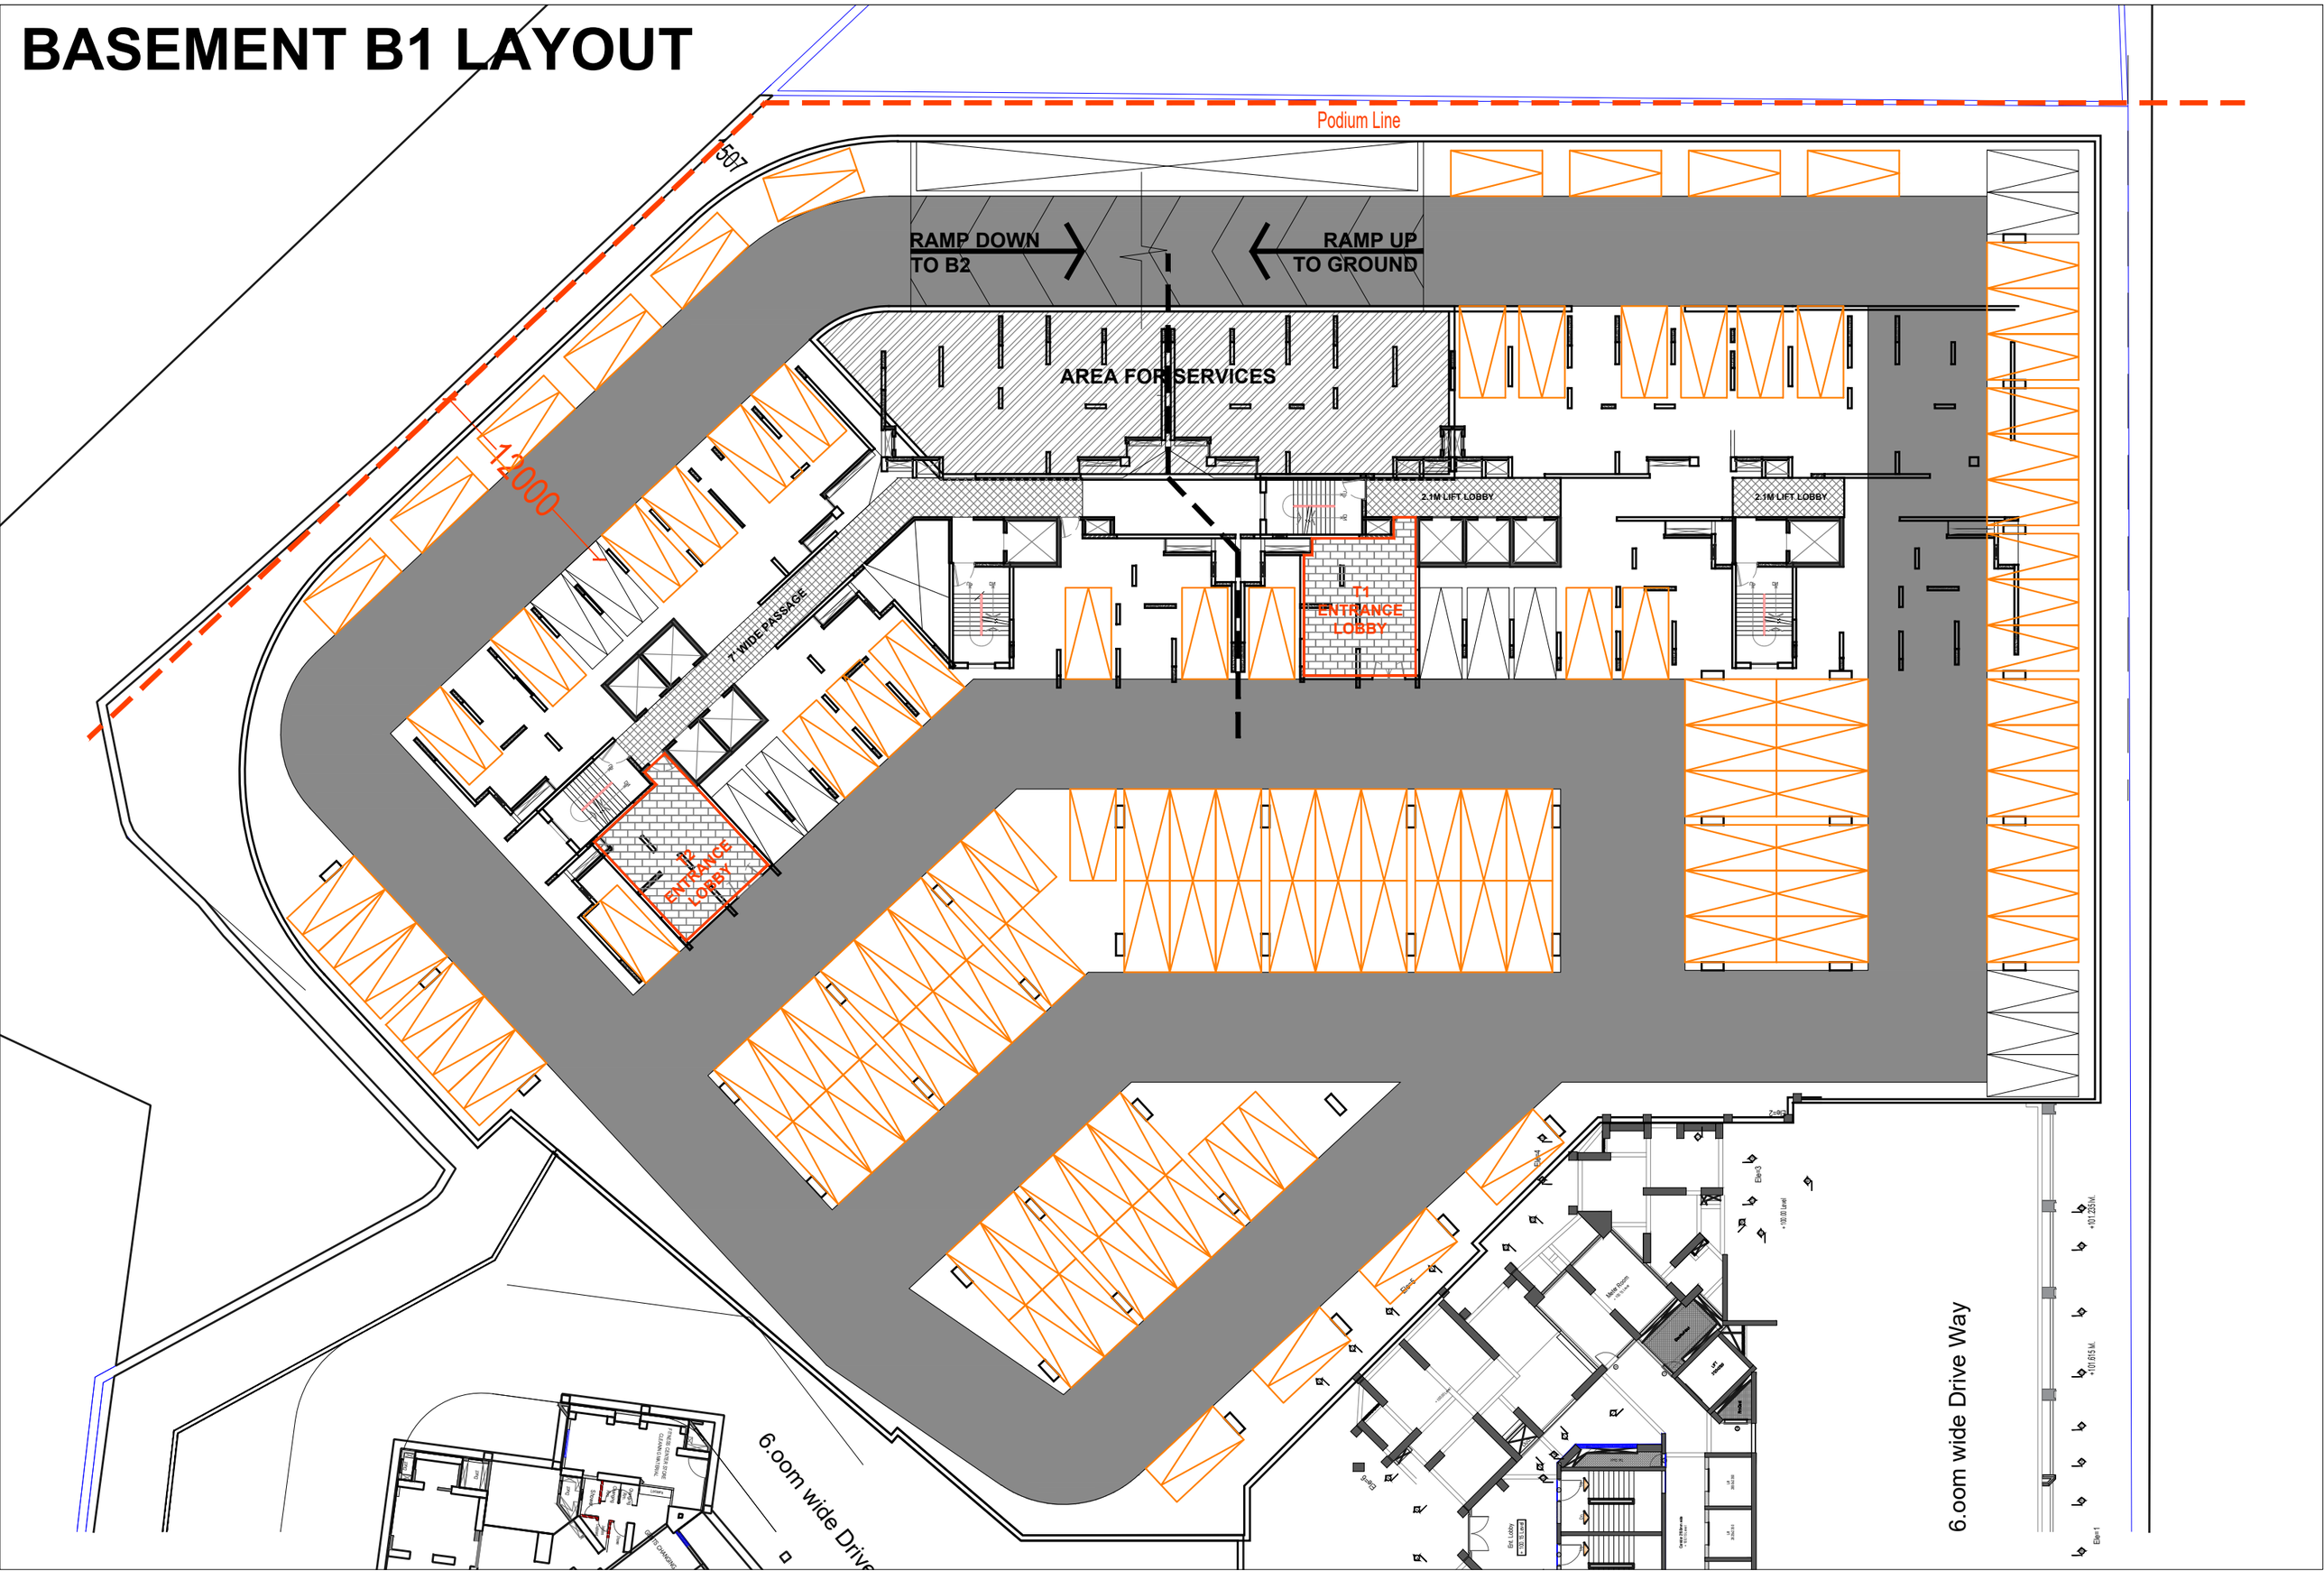

BASEMENT B2 LAYOUT

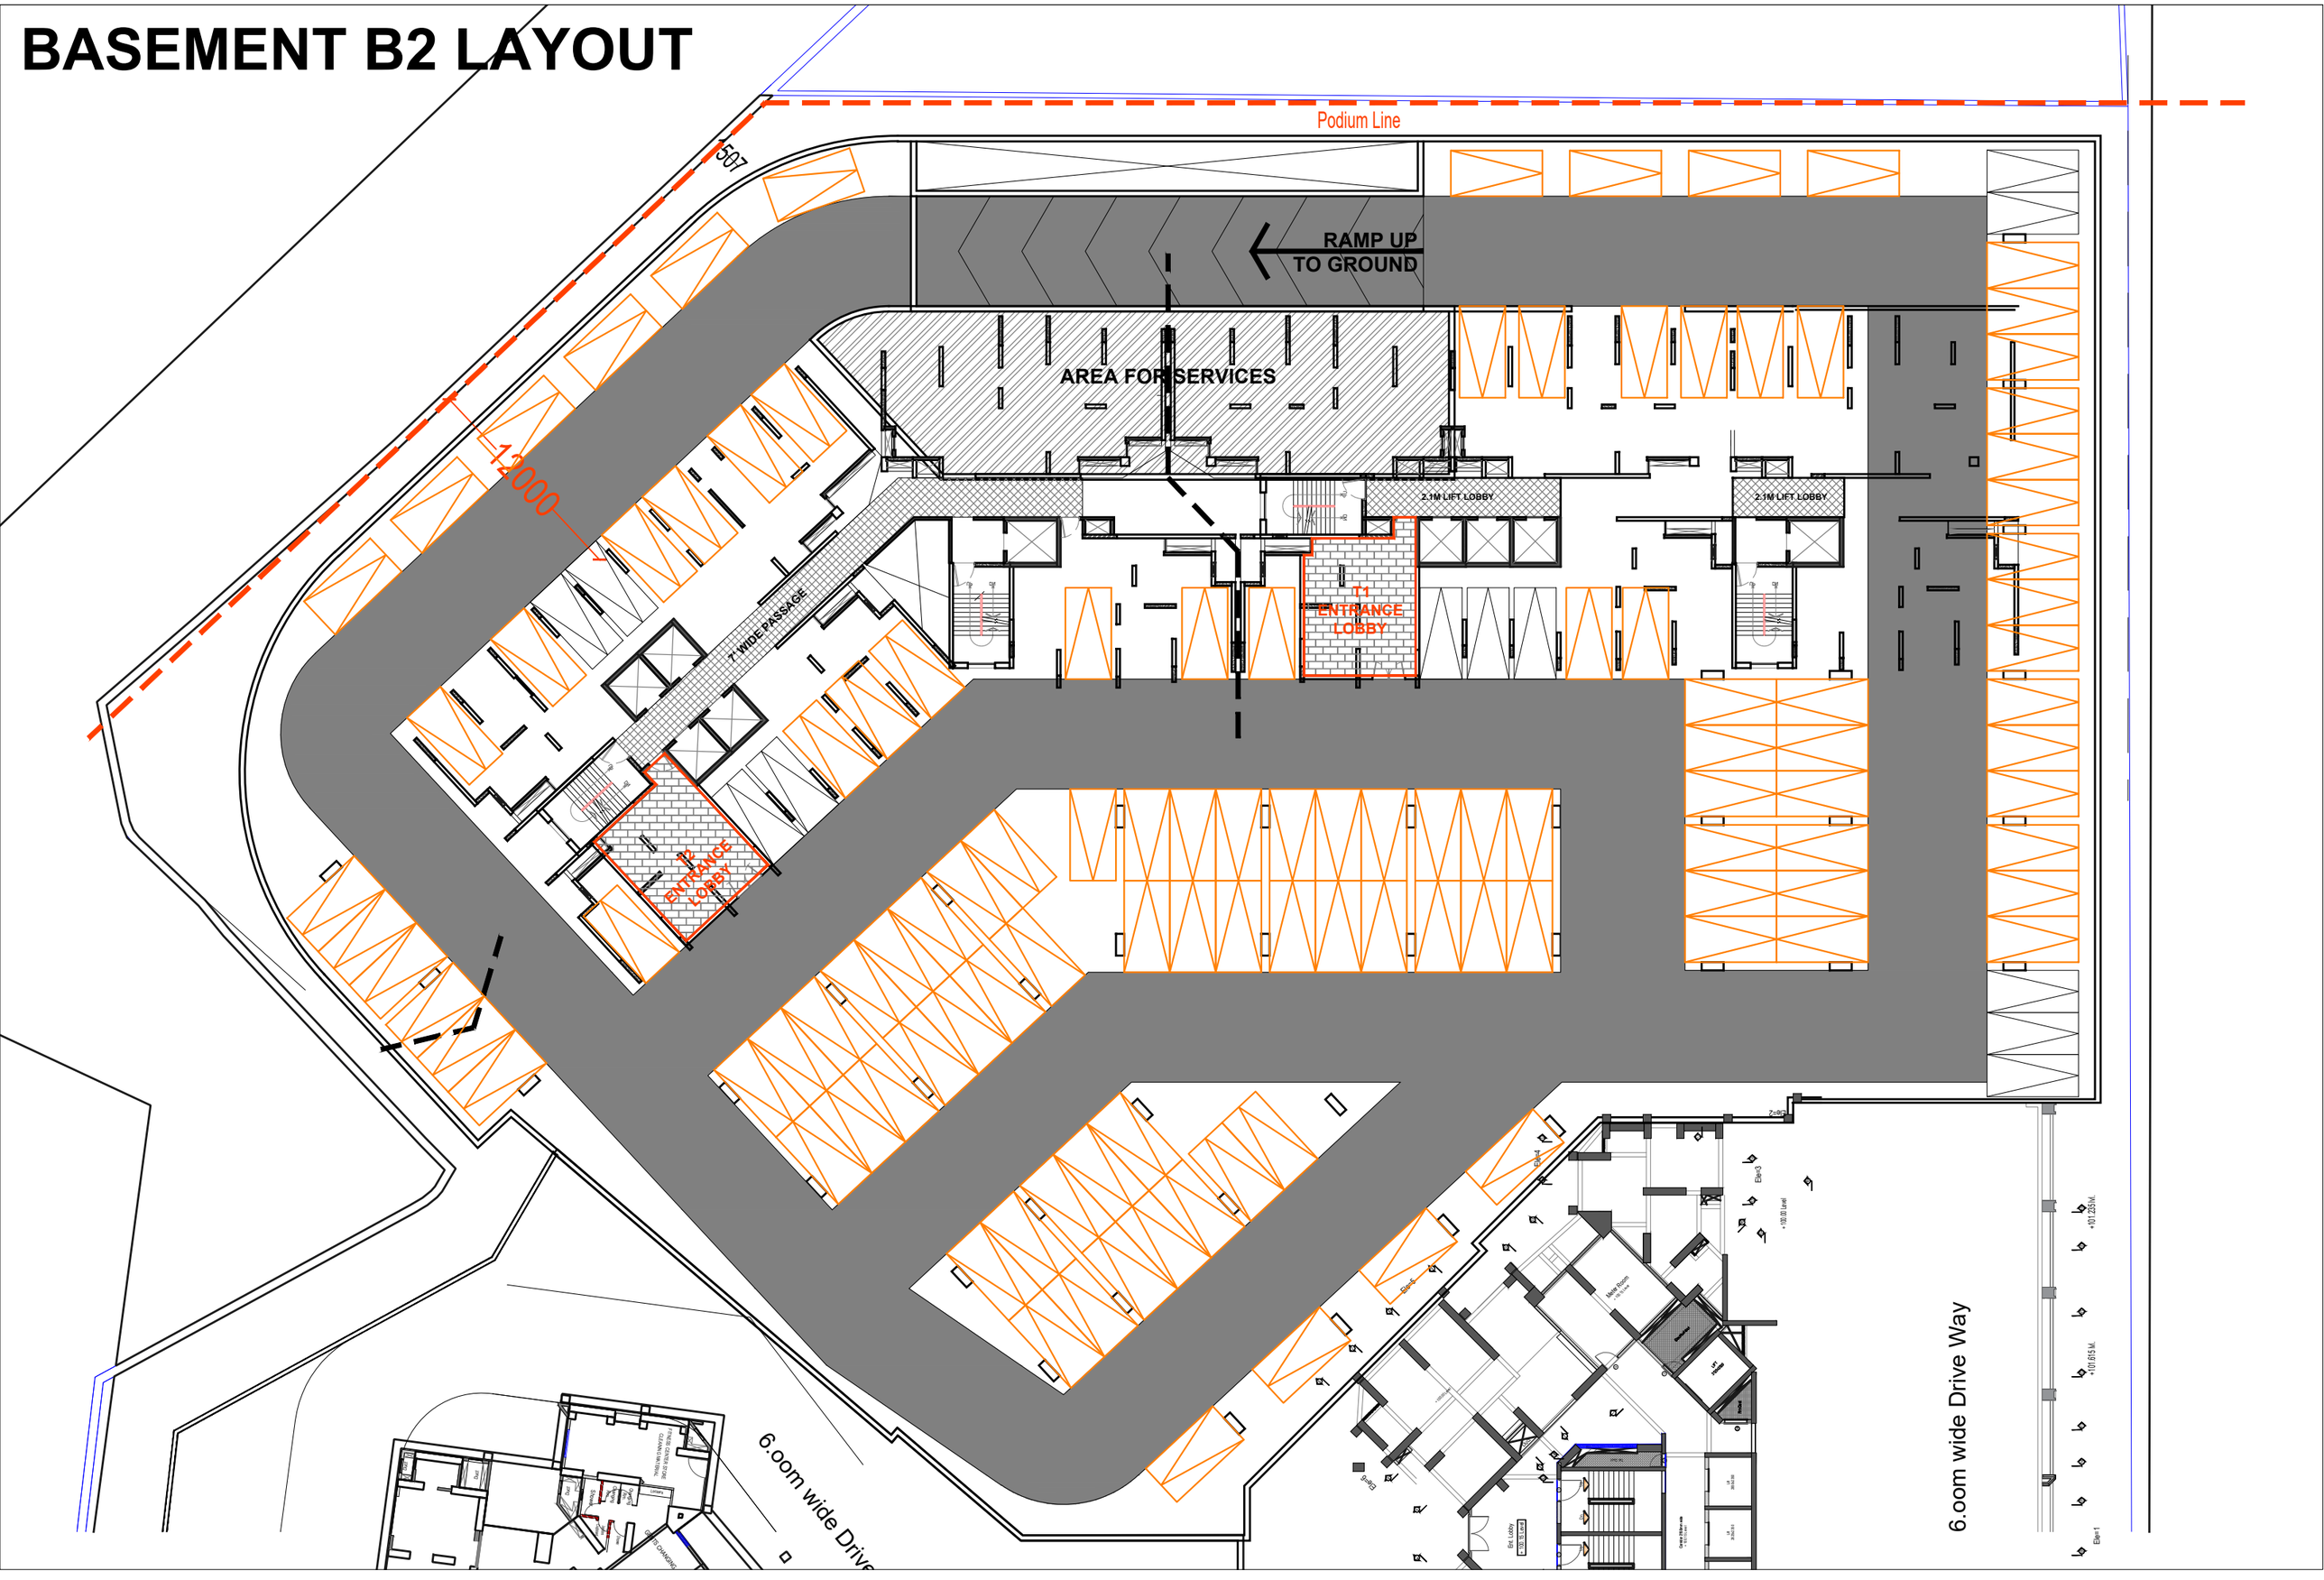


TOWER 1 (G+34)
TYPICAL FLOOR PLAN

3BHK
NET CA = 1098sqft
(Target = 1100-1200 sqft)

3BHK
NET CA = 1098sqft
(Target = 1100-1200 sqft)

3BHK
NET CA = 1098sqft
(Target = 1100-1200 sqft)

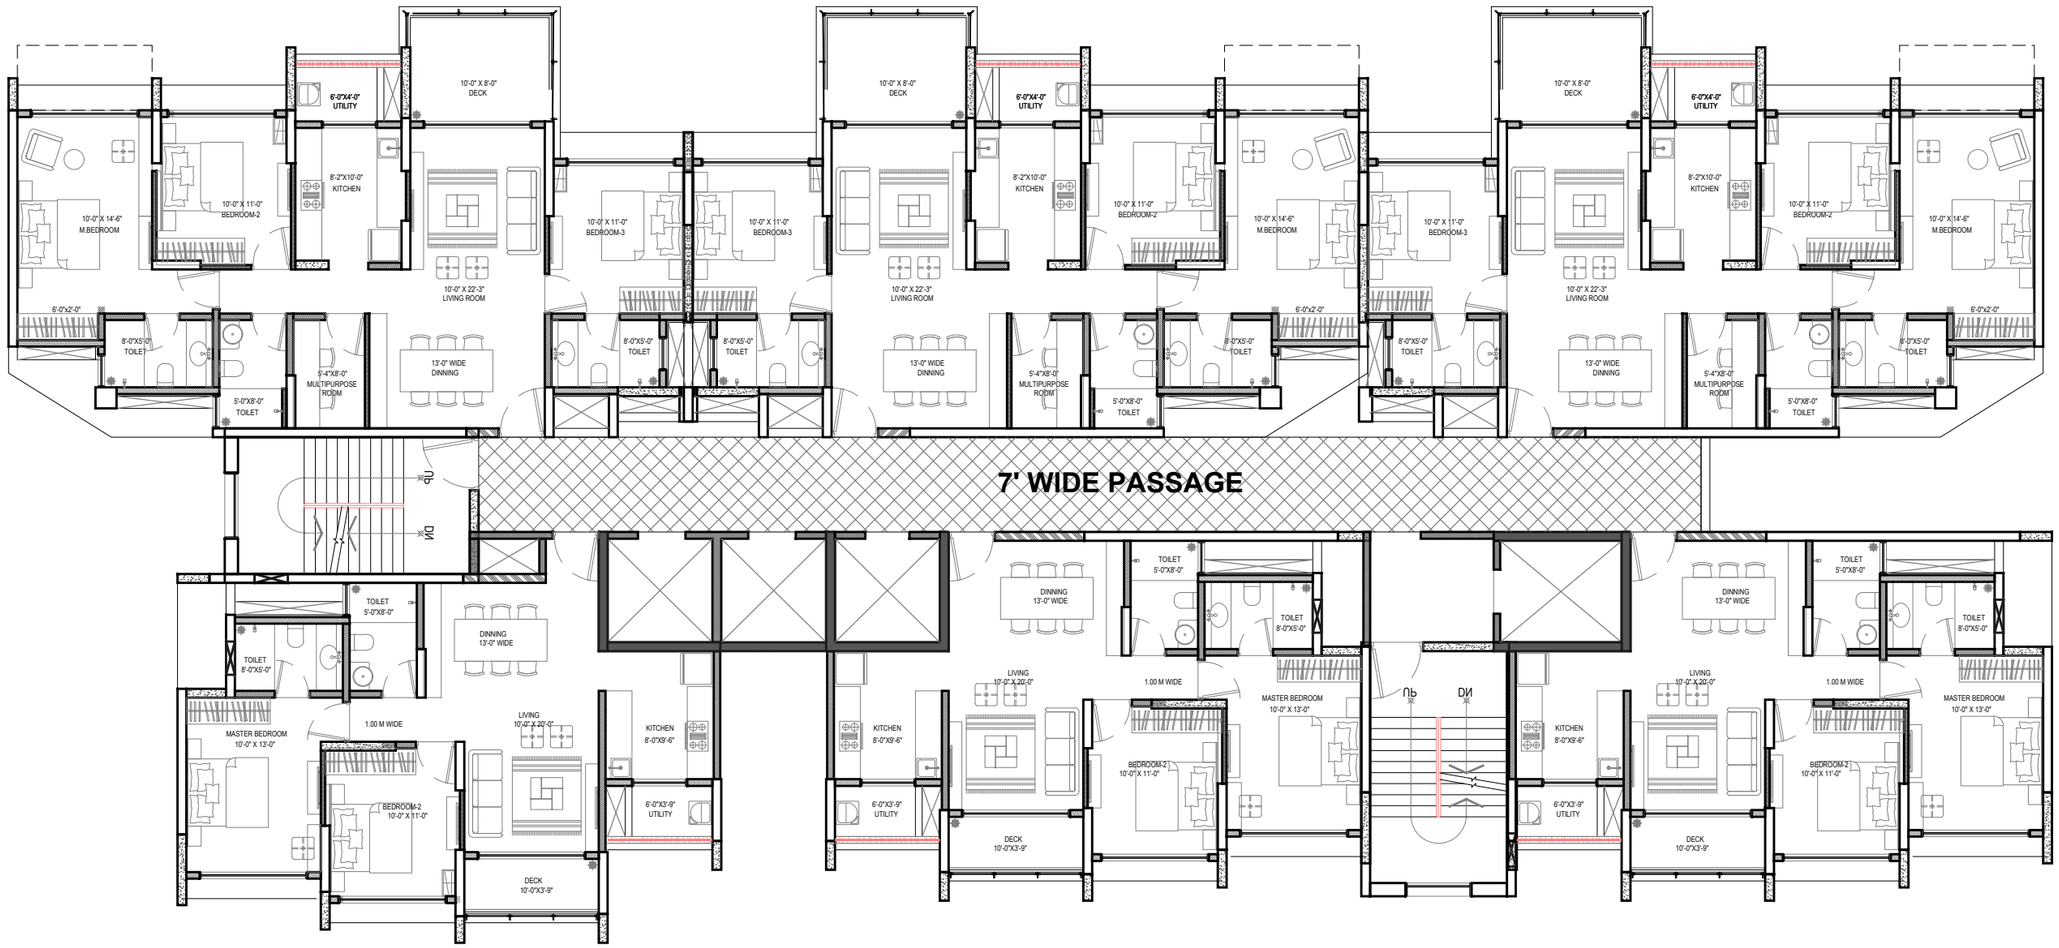

2BHK
NET CA = 760sqft
(Target = 750-780 sqft)

2BHK
NET CA = 760sqft
(Target = 750-780 sqft)

2BHK
NET CA = 760sqft
(Target = 750-780 sqft)

TOWER 2 (G+34)
TYPICAL FLOOR PLAN

