
FIRE TENDER MOVEMENT LAYOUT

- FIRE TENDER PATH
- FIRE TENDER MOVEMENT
- EXISTING TOWERS
- PROPOSED TOWERS

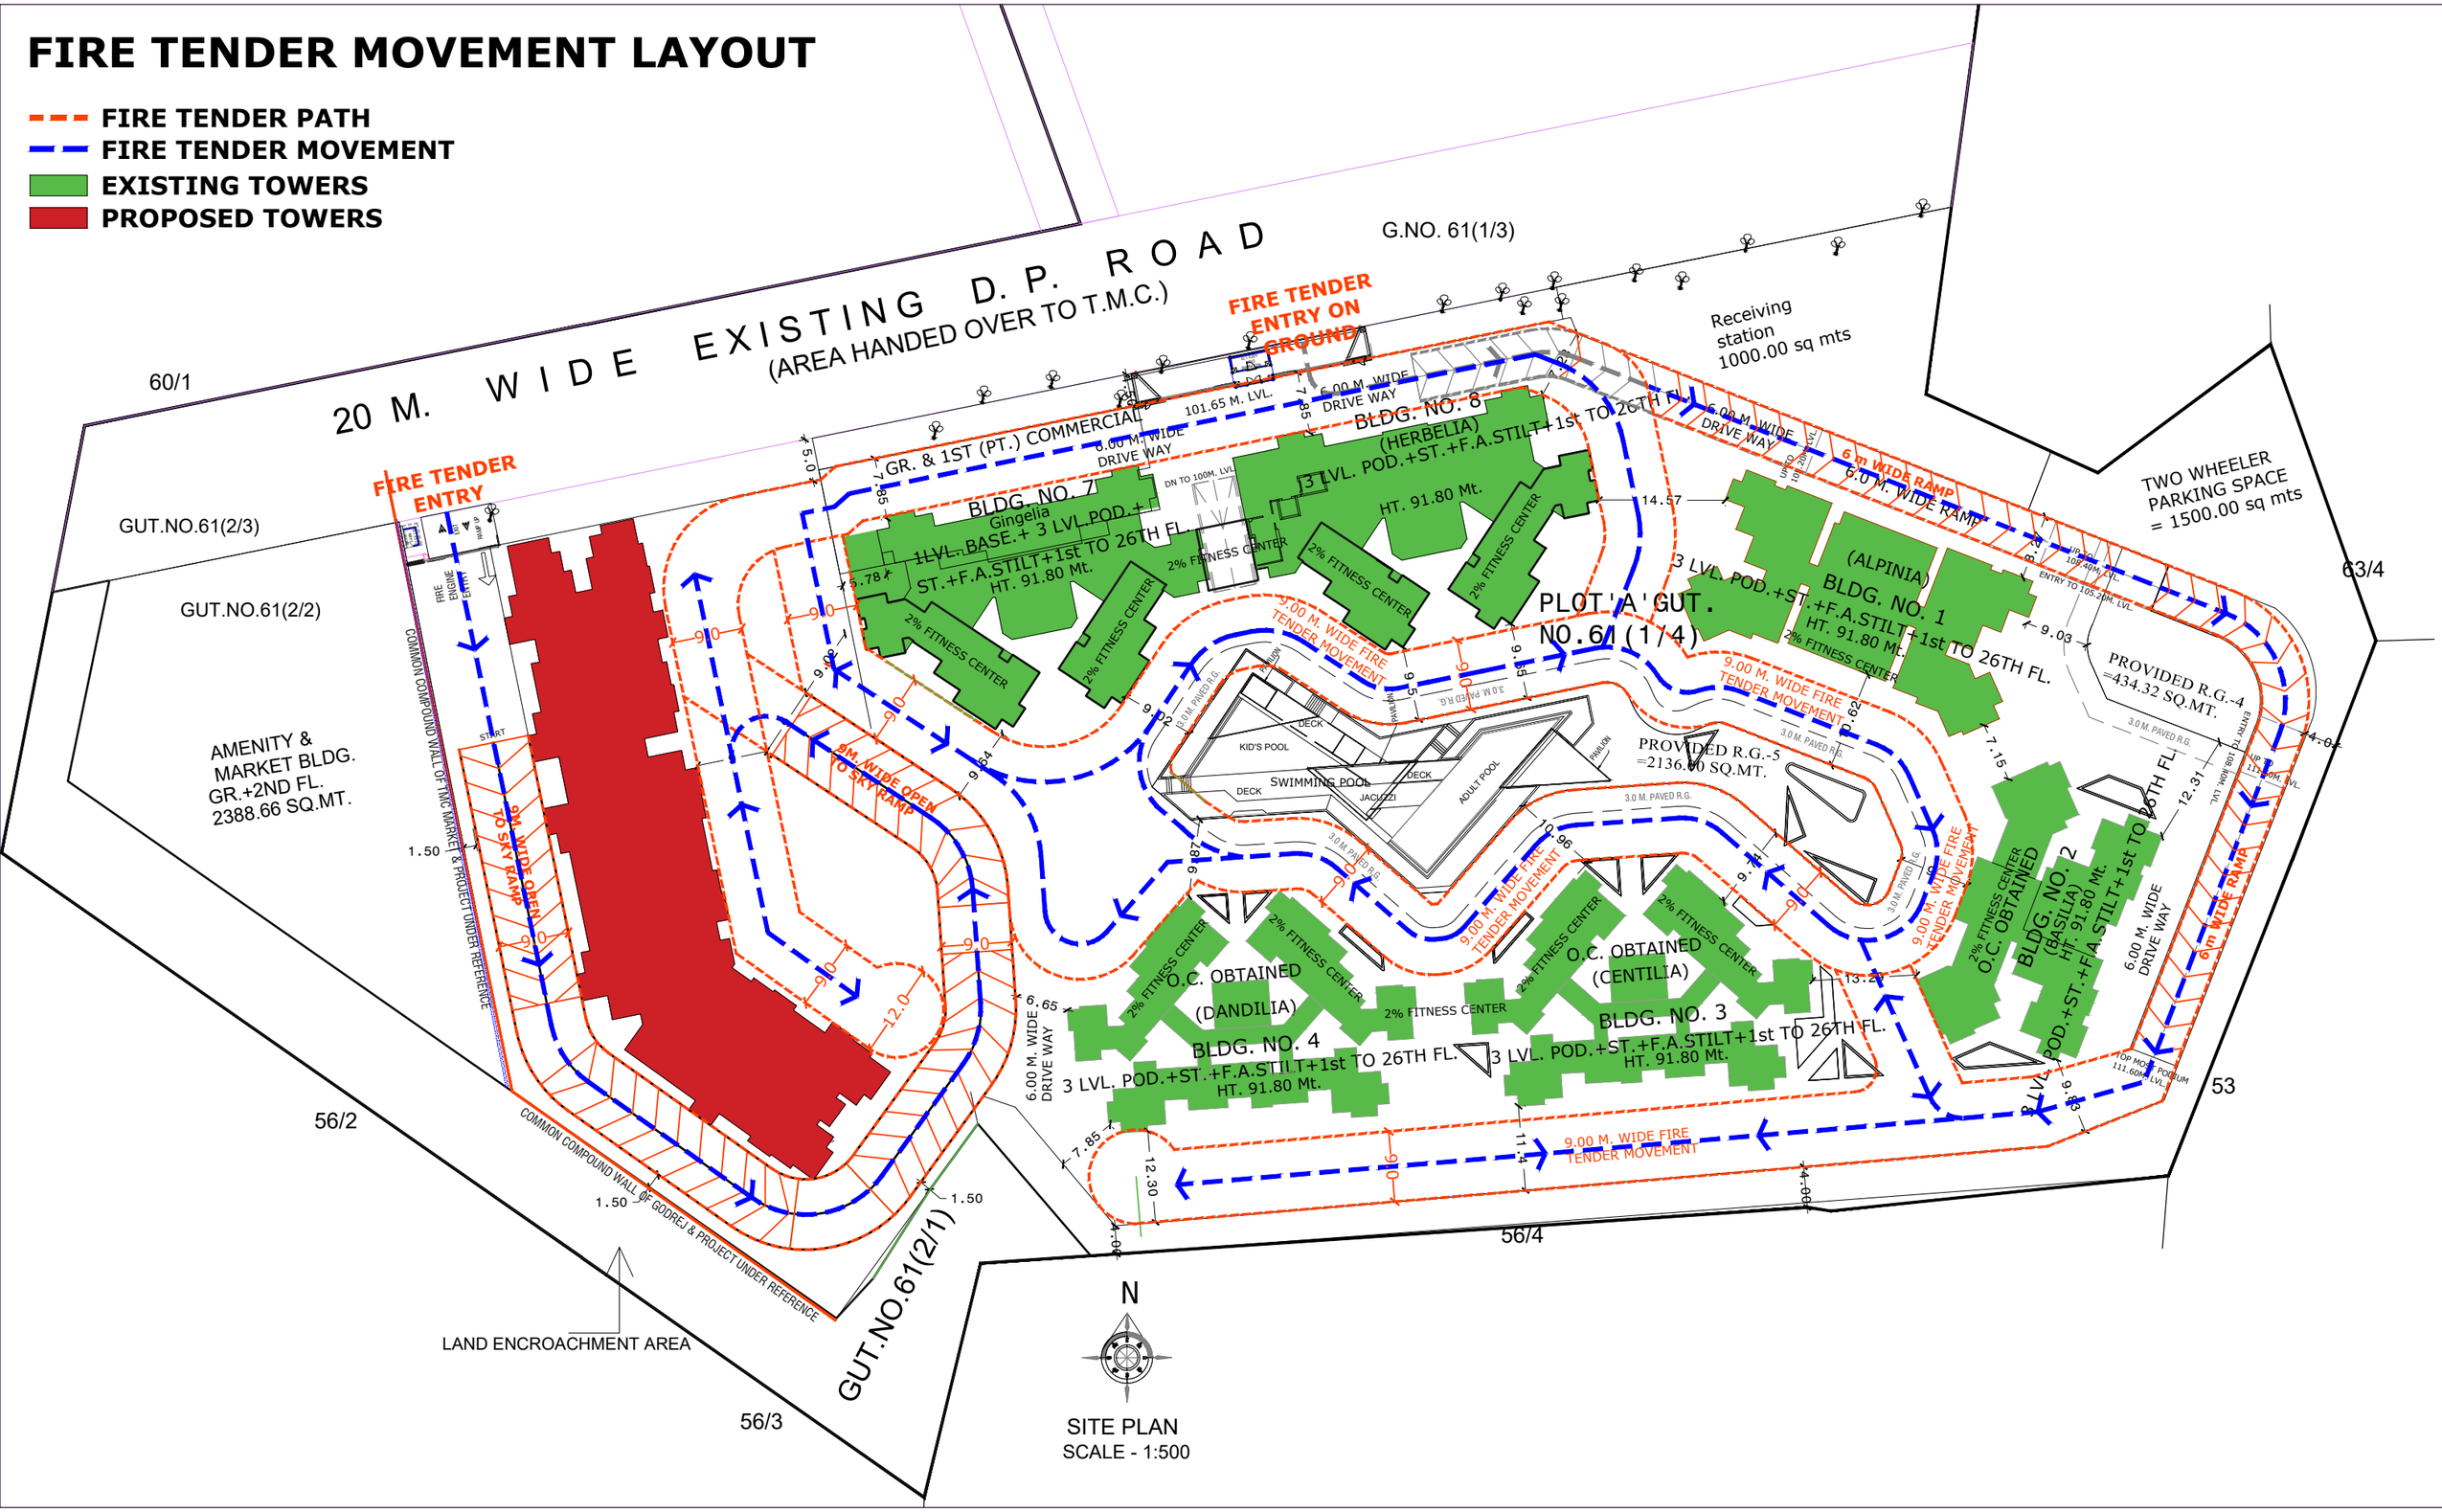

SITE PLAN
SCALE - 1:500