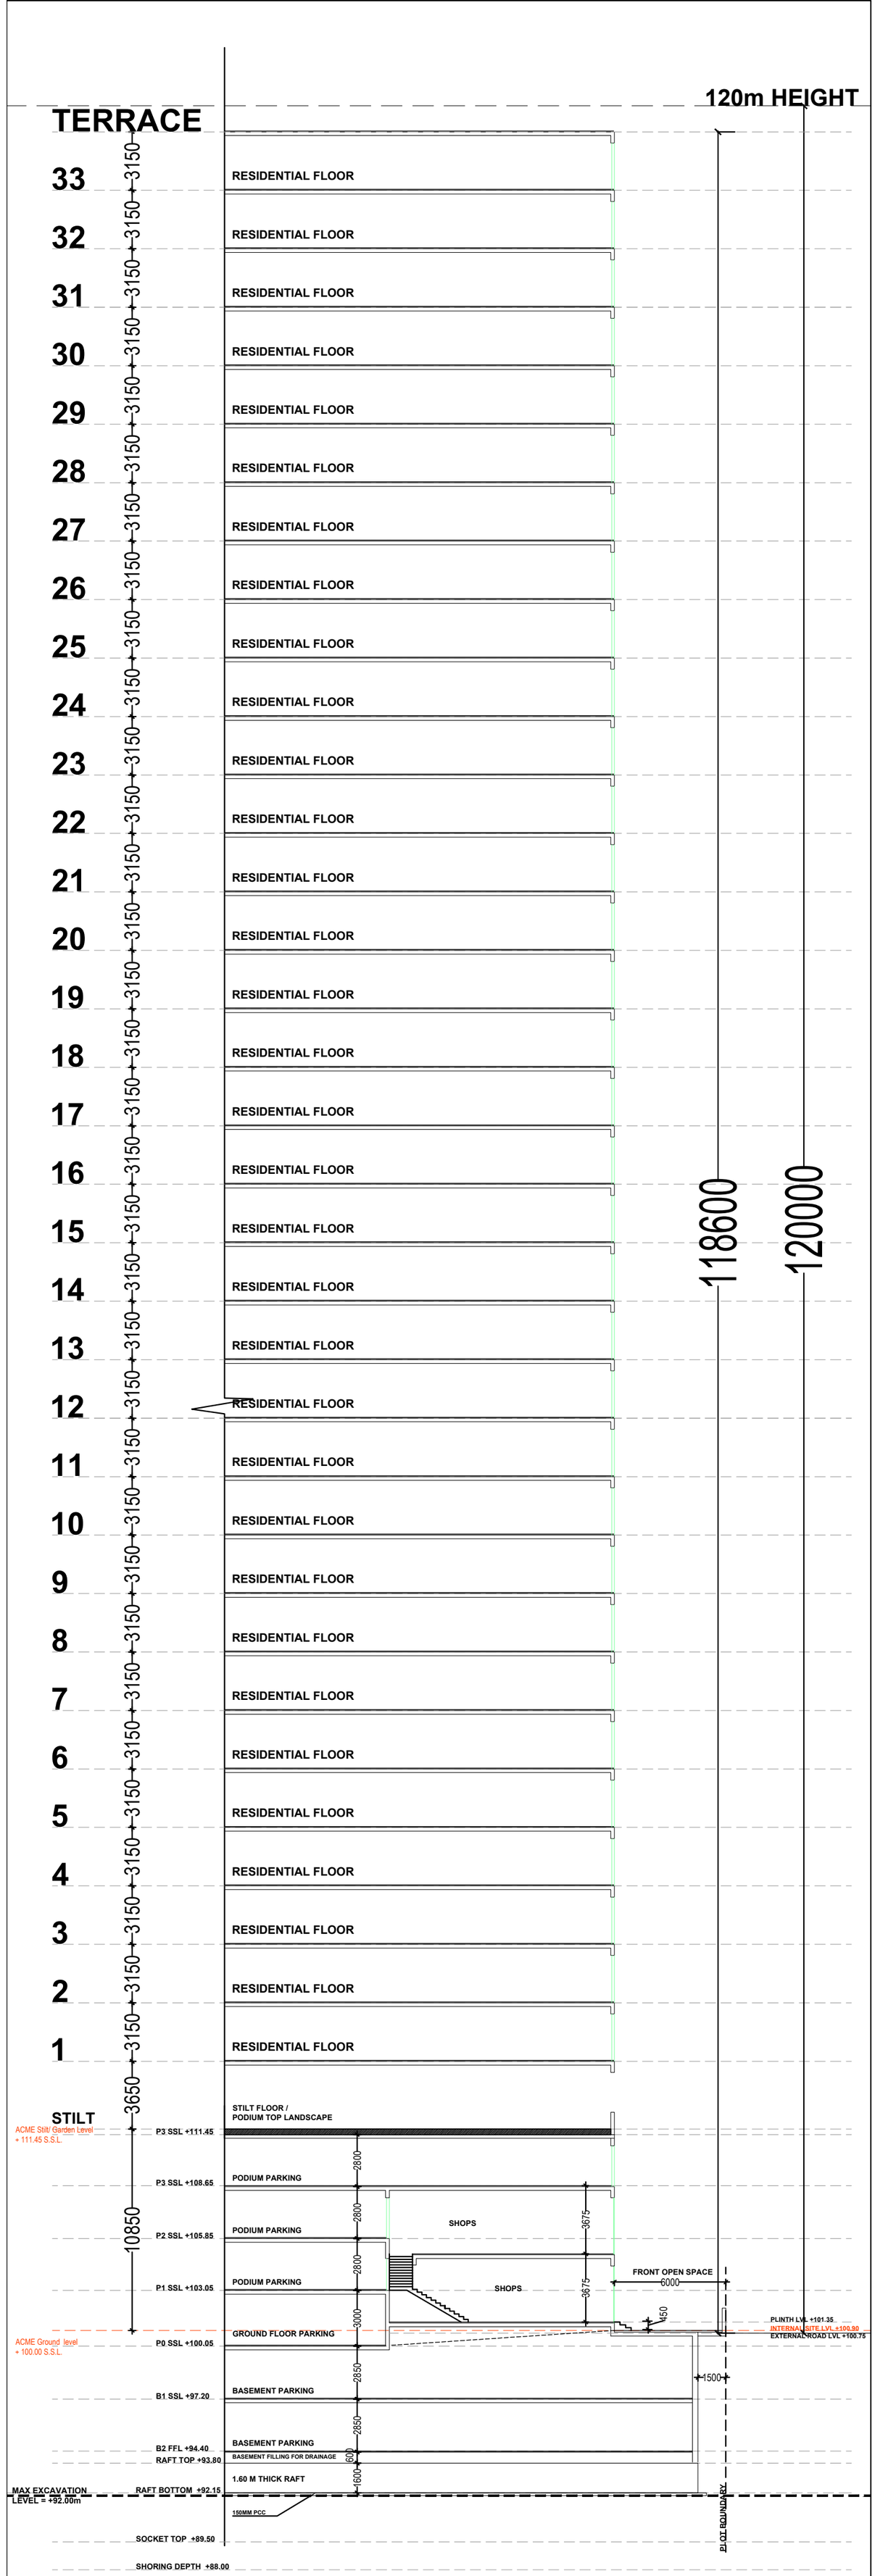


TOWER SCHEMATIC SECTION