
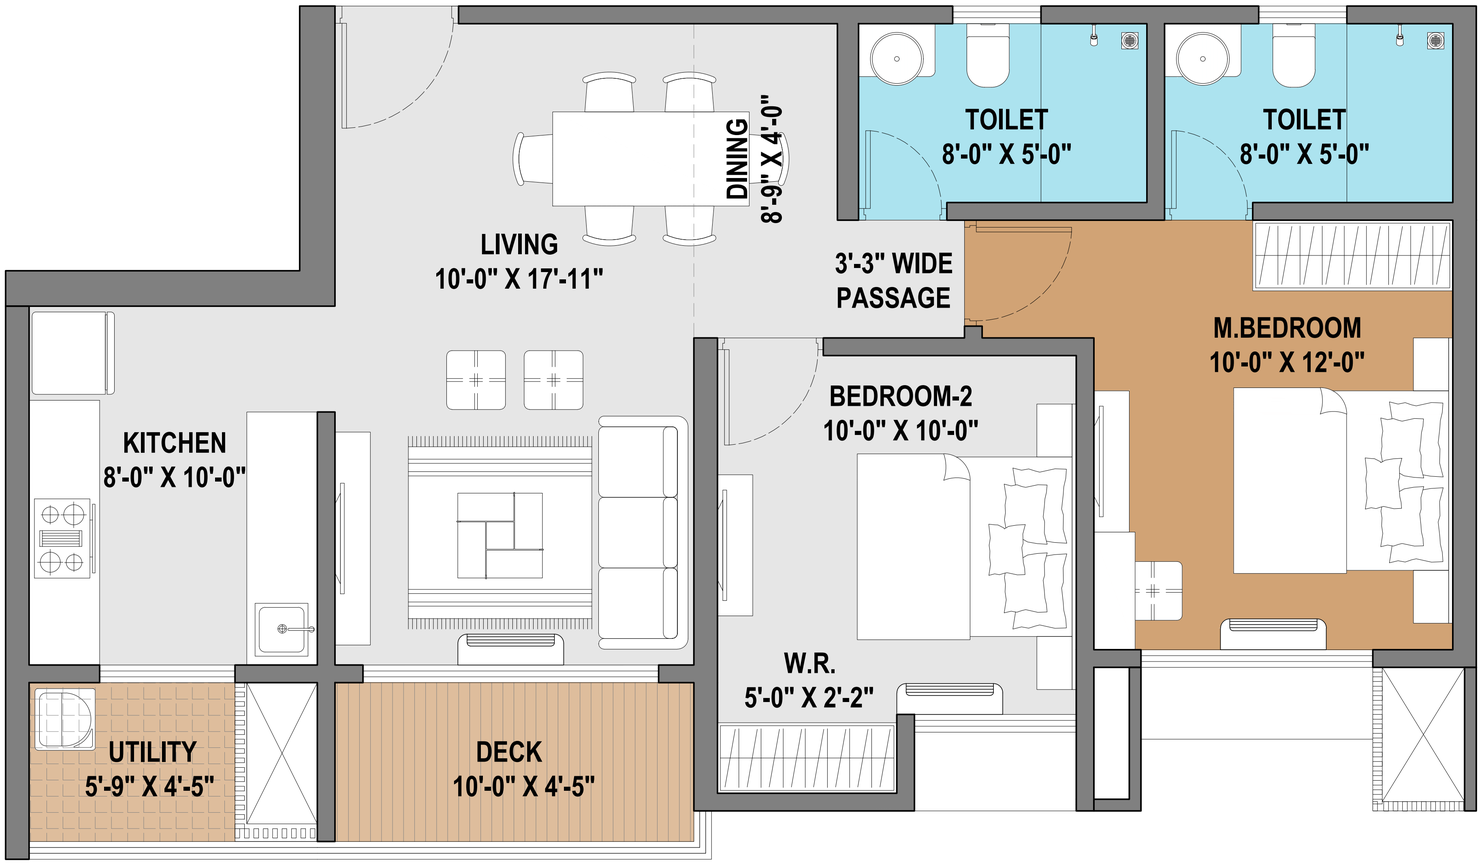


2 BHK
RERA C.A. = 740 SQ.FT.
TARGET AREA 700 SQFT

2BHK UNIT PLAN TYPE 1 FOR FACADE OPTION 1 24 percent unit of this type

PROJECT: PROPOSED RESIDENTIAL COMPLEX ACME OZONE_PLOT A, AT GHODBANDAR ROAD, THANE.	SKETCH NO. SK-03 DATE: 29-06-2021	NORTH	ARCHITECT: MQA Turf Estate 9&10, Off Dr. E. Moses Road, Shakti Mill Compound Lane, Mahalakshimi (w), Mumbai-400011. Tel.- 4933535 / 46 / 52.

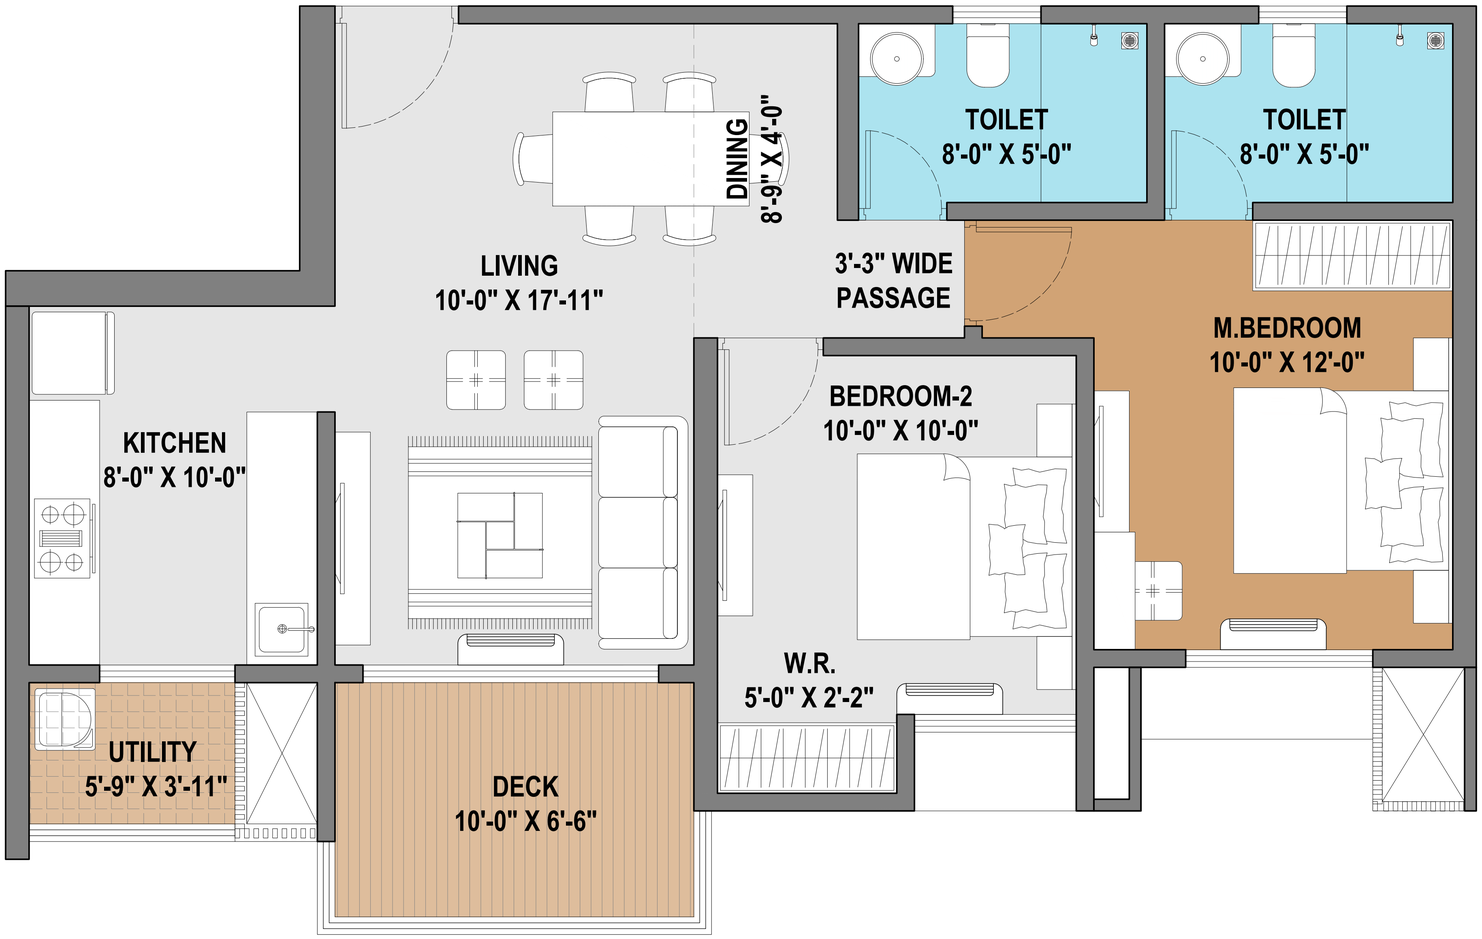

2 BHK
RERA C.A. = 759 SQ.FT.
TARGET AREA 700 SQFT

2BHK UNIT PLAN TYPE 2 FOR FACADE OPTION 1 74% unit of this type

PROJECT:

PROPOSED RESIDENTIAL COMPLEX ACME OZONE_PLOT A,
AT GHODBANDAR ROAD, THANE.


SKETCH NO.
SK-04

DATE:
29-06-2021

NORTH

ARCHITECT:
MQA


Turf Estate 9&10, Off Dr. E. Moses Road, Shakti Mill Compound
Lane, Mahalakshimi (w), Mumbai-400011. Tel.- 4933535 / 46 / 52.

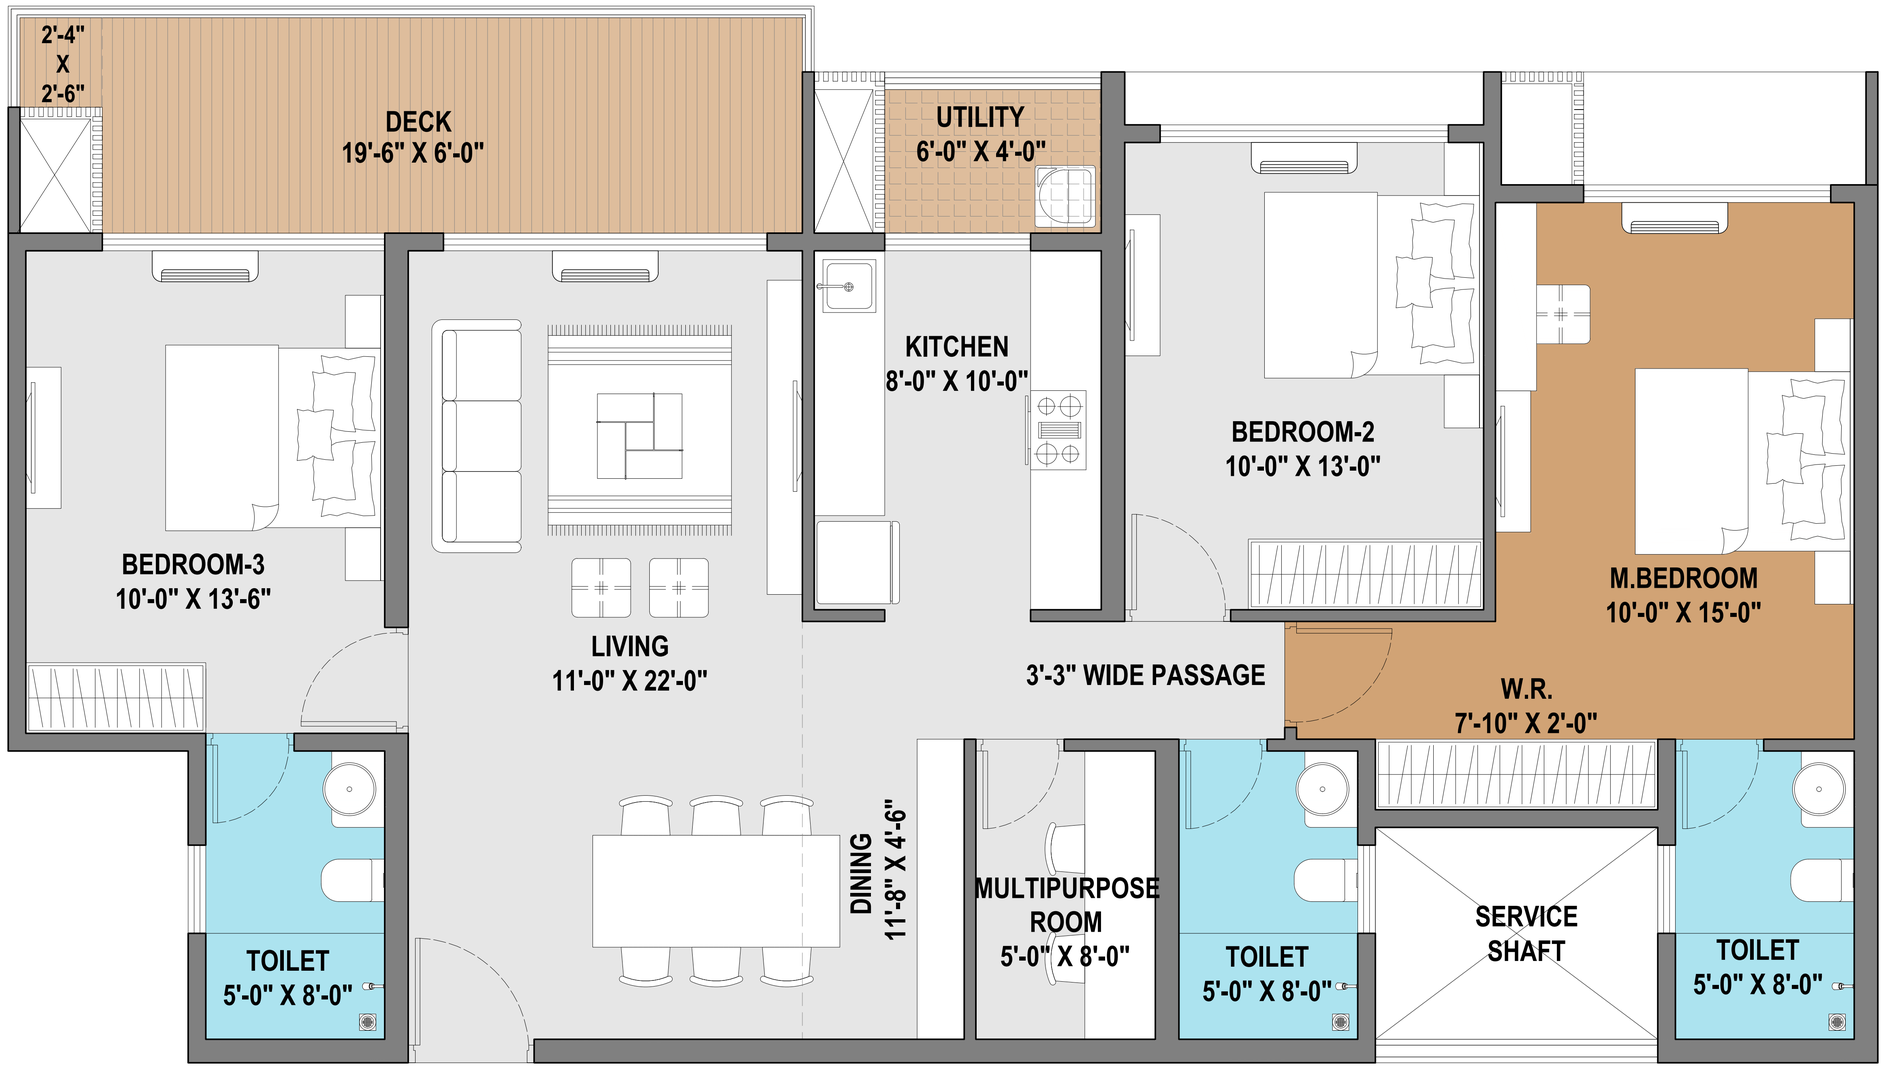

3 BHK
RERA C.A. = 1225 SQ.FT.
TARGET AREA 1200 SQFT

3BHK UNIT PLAN TYPE 1 FOR FACADE OPTION 1 26% UNIT OF THIS TYPE

PROJECT: PROPOSED RESIDENTIAL COMPLEX ACME OZONE_PLOT A, AT GHODBANDAR ROAD, THANE.	SKETCH NO. SK-01 DATE: 29-06-2021	NORTH	ARCHITECT: MQA Turf Estate 9&10, Off Dr. E. Moses Road, Shakti Mill Compound Lane, Mahalakshimi (w), Mumbai-400011. Tel.- 4933535 / 46 / 52.

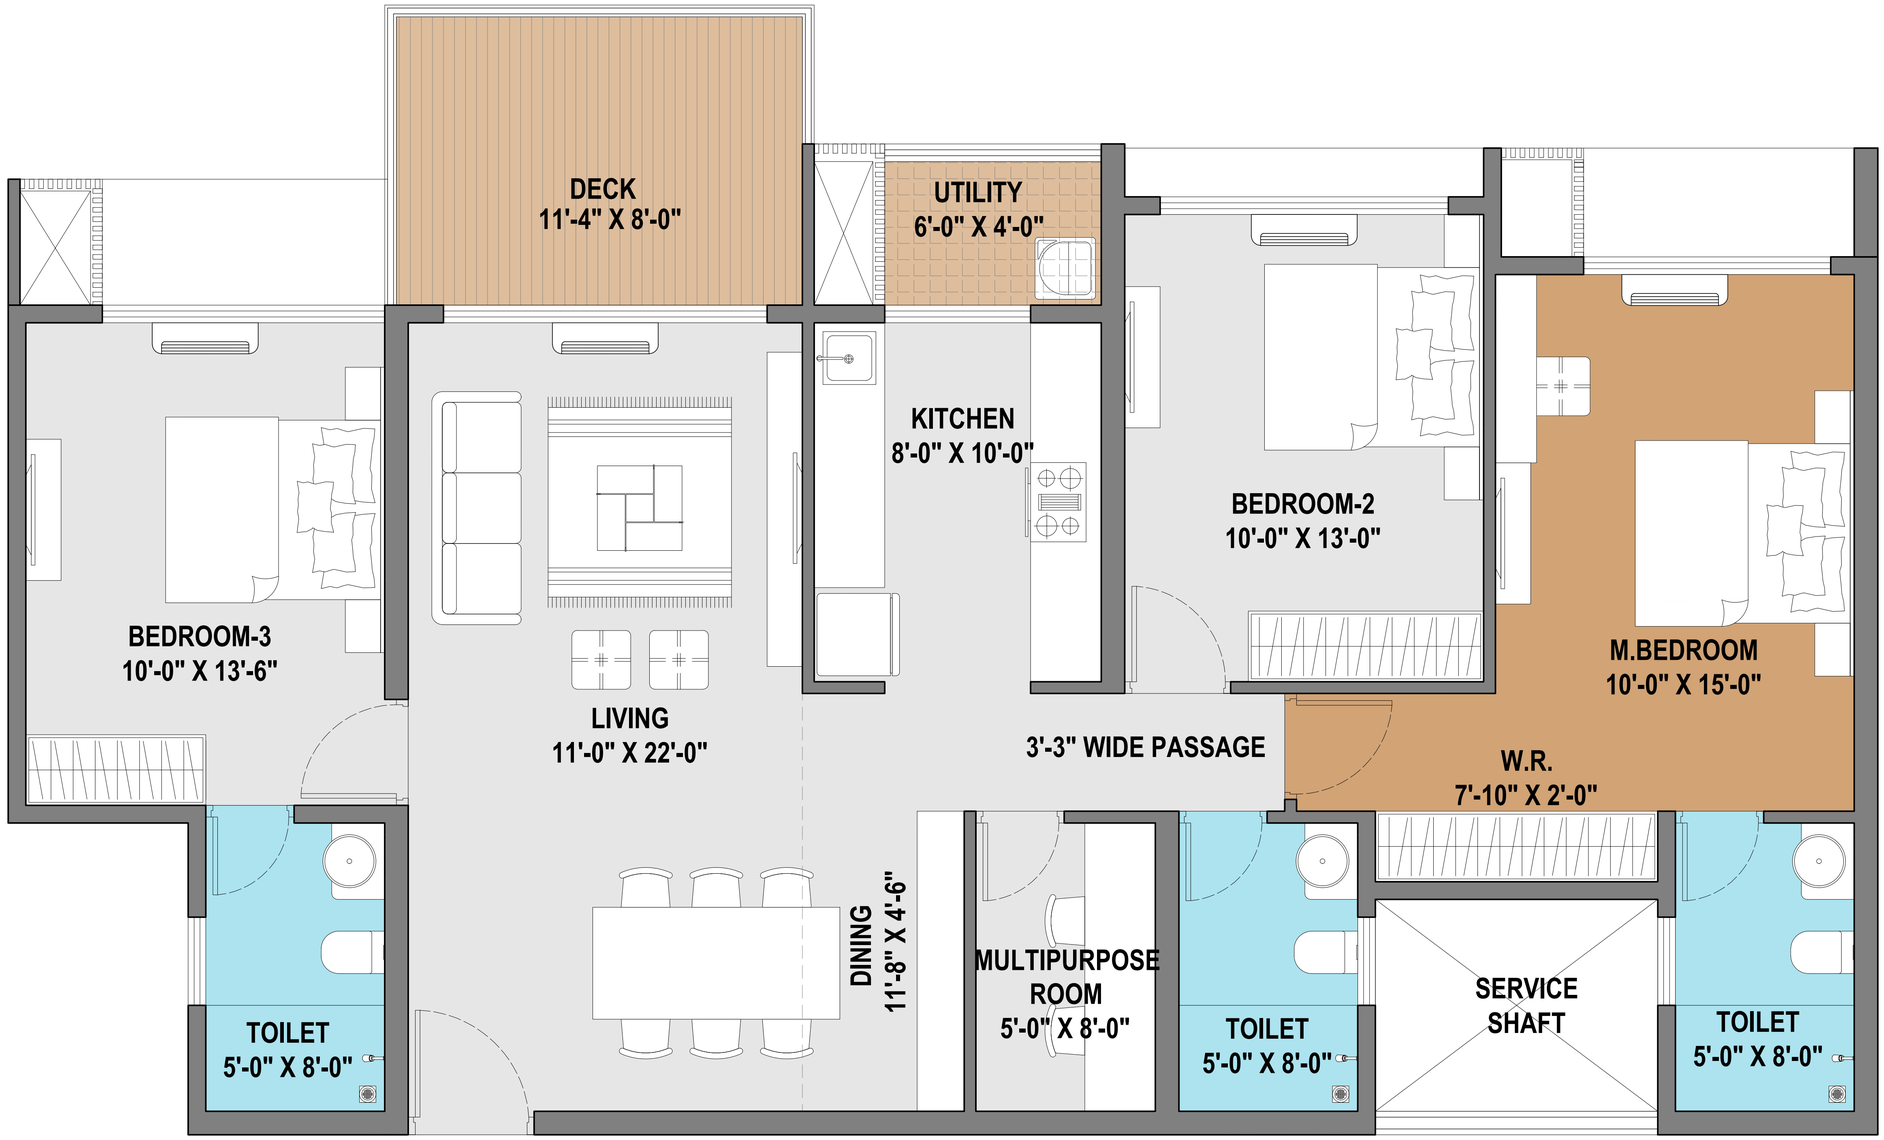

3 BHK
RERA C.A. = 1189 SQ.FT.
TARGET AREA 1200 SQFT

3BHK UNIT PLAN TYPE 2 FOR FACADE OPTION 1 74 % UNITS OF THIS TYPE

PROJECT:	SKETCH NO.	NORTH	ARCHITECT:
PROPOSED RESIDENTIAL COMPLEX ACME OZONE_PLOT A, AT GHODBANDAR ROAD, THANE.	SK-02		MQA
	DATE: 29-06-2021		Turf Estate 9&10, Off Dr. E. Moses Road, Shakti Mill Compound Lane, Mahalakshimi (w), Mumbai-400011. Tel.- 4933535 / 46 / 52.