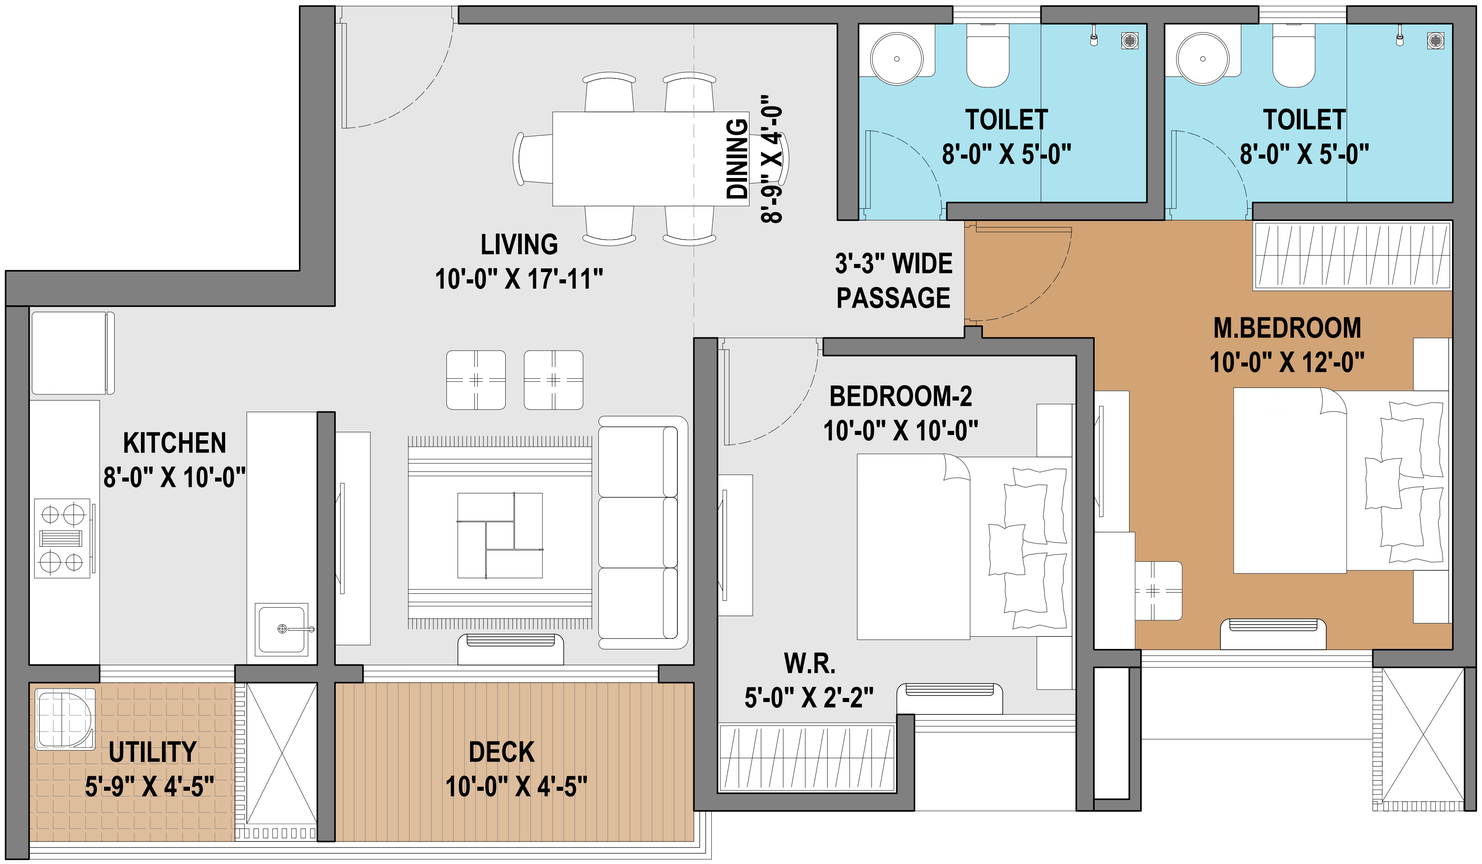


2 BHK
RERA C.A. = 740 SQ.FT.
TARGET AREA 700 SQFT

2BHK UNIT PLAN TYPE 1 FOR FACADE OPTION 3 50 percent unit of this type

PROJECT:

PROPOSED RESIDENTIAL COMPLEX ACME OZONE_PLOT A,
AT GHODBANDAR ROAD, THANE.


SKETCH NO.
SK-07

DATE:
29-06-2021

NORTH

ARCHITECT:
MQA


Turf Estate 9&10, Off Dr. E. Moses Road, Shakti Mill Compound
Lane, Mahalakshimi (w), Mumbai-400011. Tel.- 4933535 / 46 / 52.

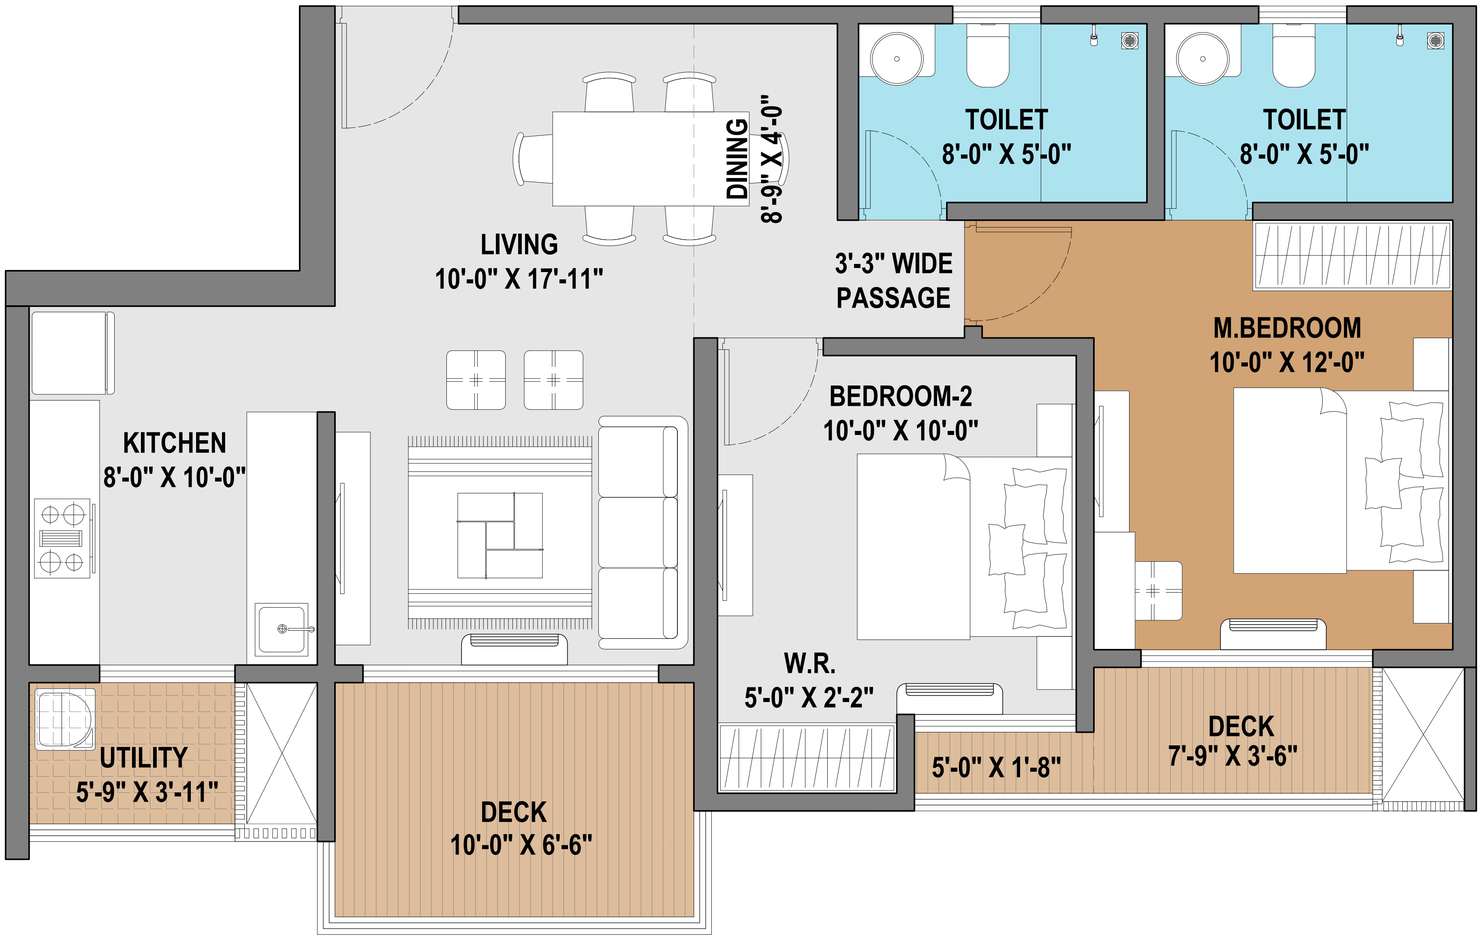

2 BHK
RERA C.A. = 800 SQ.FT.
TARGET AREA 700 SQFT

2BHK UNIT PLAN TYPE 2 FOR FACADE OPTION 3 50 percent nit of this type


PROJECT: PROPOSED RESIDENTIAL COMPLEX ACME OZONE_PLOT A, AT GHODBANDAR ROAD, THANE.	SKETCH NO. SK-08 DATE: 29-06-2021	NORTH	ARCHITECT: MQA Turf Estate 9&10, Off Dr. E. Moses Road, Shakti Mill Compound Lane, Mahalakshimi (w), Mumbai-400011. Tel.- 4933535 / 46 / 52.

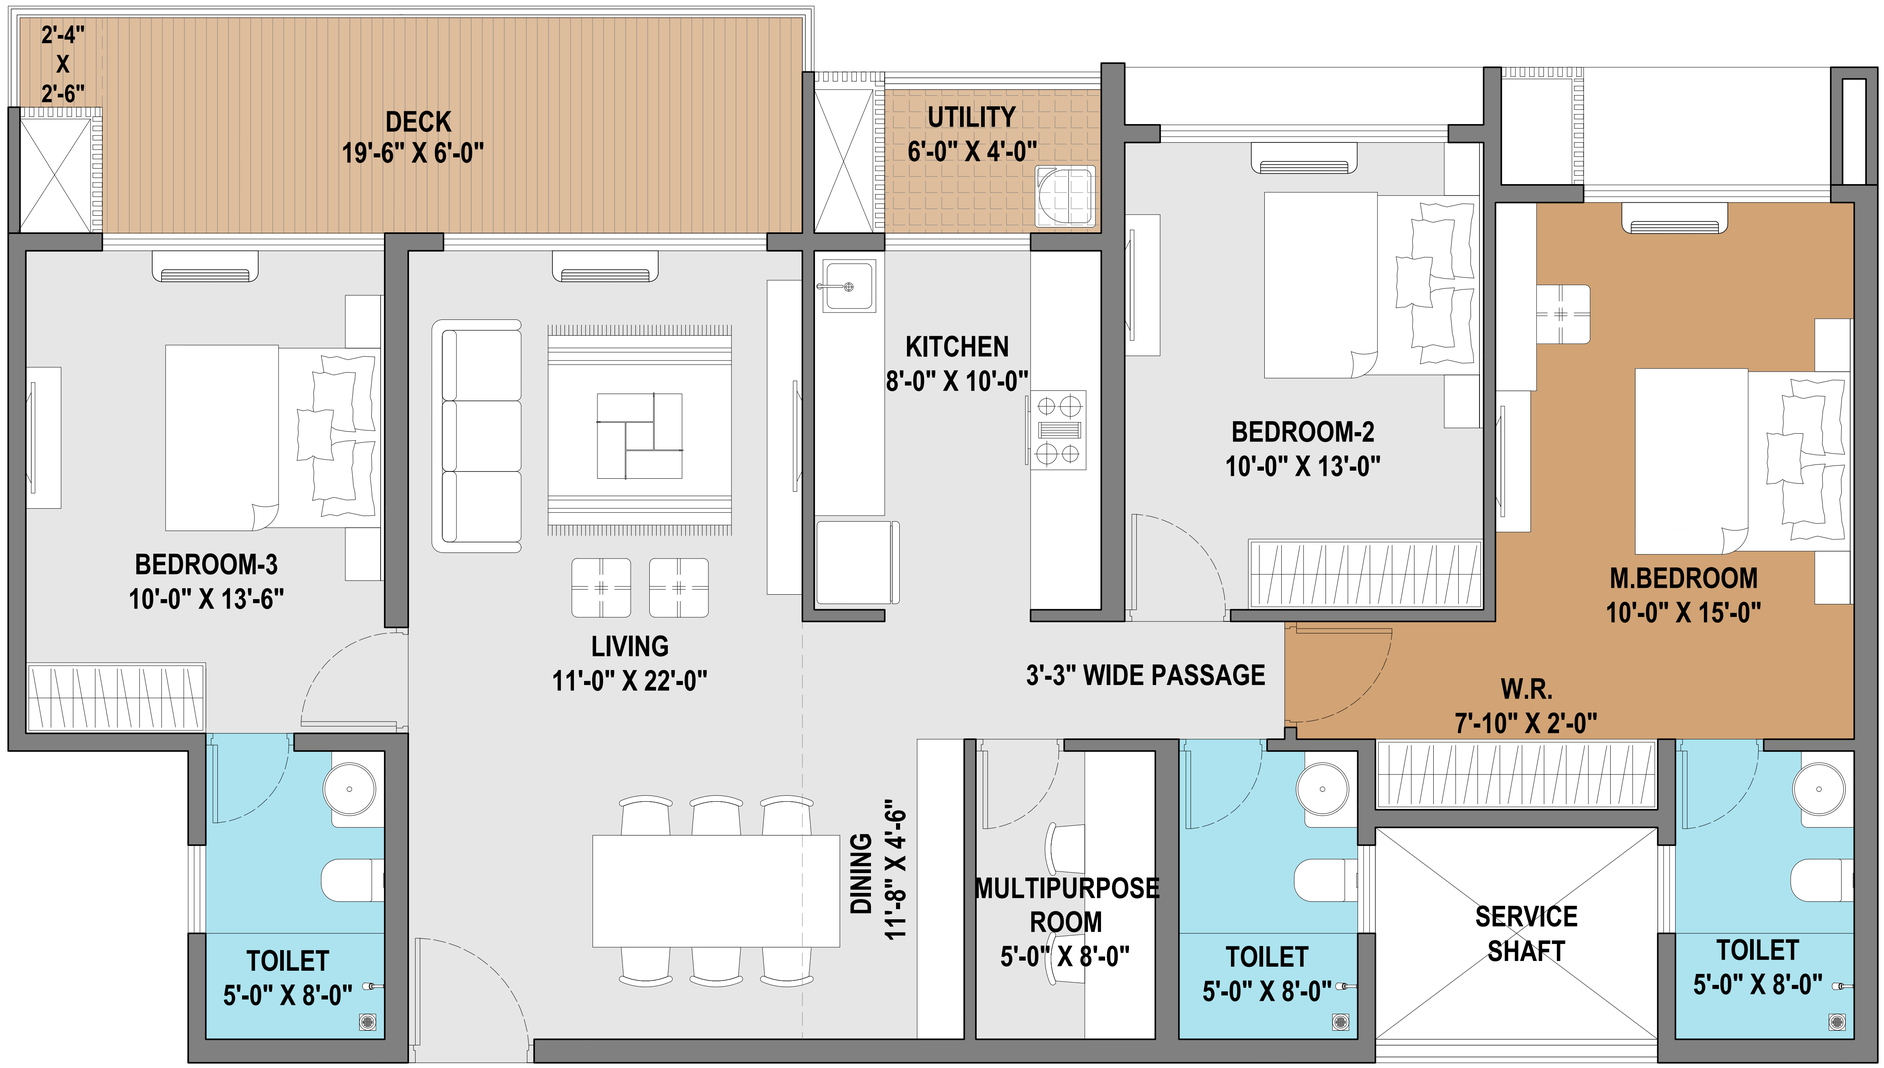

3 BHK
RERA C.A. = 1225 SQ.FT.
TARGET AREA 1200 SQFT

3BHK UNIT PLAN TYPE 1 FOR FACADE OPTION 3 50 percent unit of this type

PROJECT: PROPOSED RESIDENTIAL COMPLEX ACME OZONE_PLOT A, AT GHODBANDAR ROAD, THANE.	SKETCH NO. SK-05 DATE: 29-06-2021	NORTH	ARCHITECT: MQA Turf Estate 9&10, Off Dr. E. Moses Road, Shakti Mill Compound Lane, Mahalakshimi (w), Mumbai-400011. Tel.- 4933535 / 46 / 52.

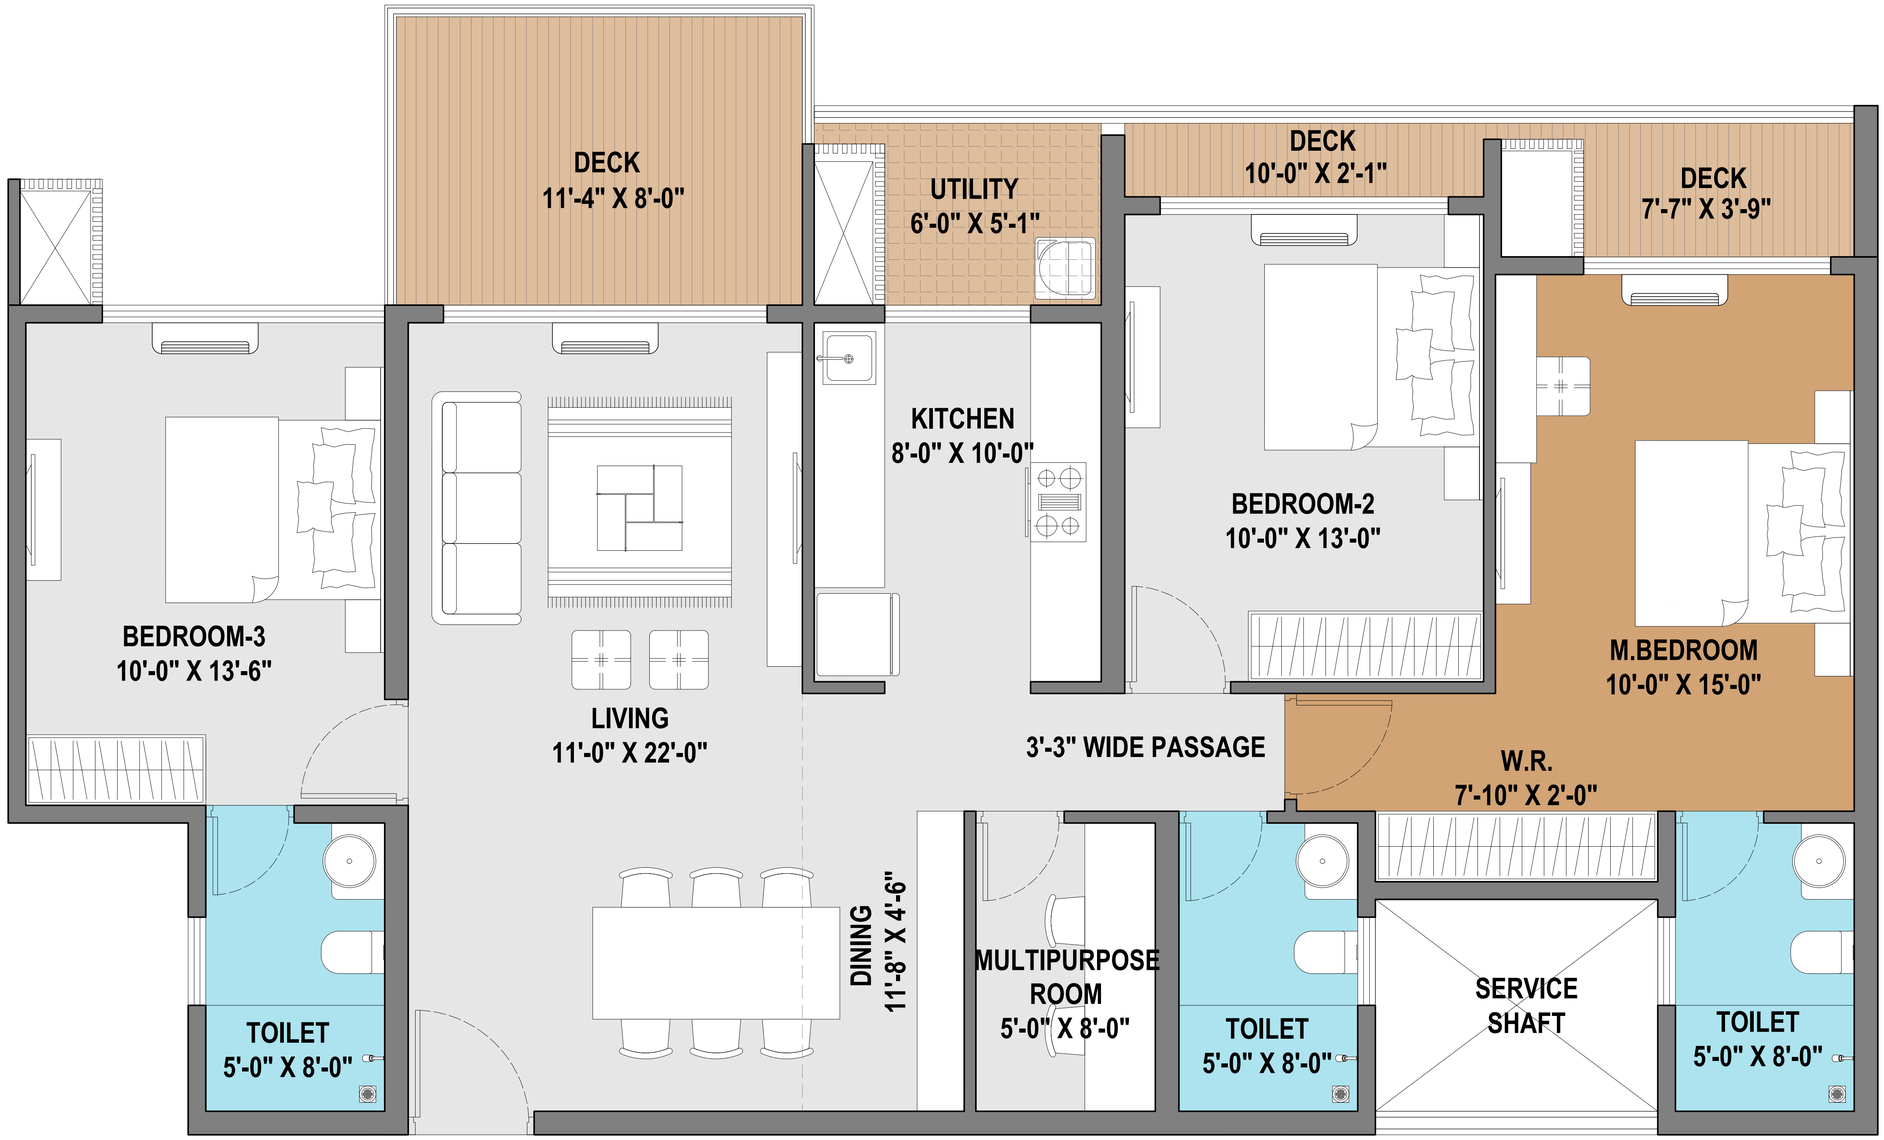

3 BHK
RERA C.A. = 1254 SQ.FT.
TARGET AREA 1200 SQFT

3BHK UNIT PLAN TYPE 2 FOR FACADE OPTION 3 50 % unit of this type

PROJECT: PROPOSED RESIDENTIAL COMPLEX ACME OZONE_PLOT A, AT GHODBANDAR ROAD, THANE.	SKETCH NO. SK-06 DATE: 29-06-2021	NORTH	ARCHITECT: MQA Turf Estate 9&10, Off Dr. E. Moses Road, Shakti Mill Compound Lane, Mahalakshimi (w), Mumbai-400011. Tel.- 4933535 / 46 / 52.