

Total No Of Car = 1035 nos

5 Level Puzzle 2.65 x 5.50	3 Level Puzzle 2.4 x 4.50	Single 2.50 x 5.50
271 nos	5 nos	4 nos
5 Level Puzzle 2.50 x 5.50	2 Stack 2.65 x 5.50	Single 2.65 x 5.50
107 nos	45 x 2 = 90 nos	
3 Level Puzzle 2.50 x 5.50	2 Stack 2.50 x 5.50	2 Stack with Lift 2.65 x 5.50
10 nos	61 x 2 = 122 nos	
Tandom Small 2.30 x 4.50	small stack 2.4 x 4.50	4 Level Puzzle 2.50 x 5.50
5x 2 = 10 nos	36 x 2 = 72 nos	66 nos
Tandom Big 2.50 x 5.50	Single Small 2.30 x 4.50	Tandom Puzzle 2.50 x 5.50
6x 2 = 12 nos	3 nos	31 nos
3 STACK 2.3 x 4.50	5 Level Puzzle 2.50 x 5.50	3 Stack 2.50 x 5.50
10 x 3 = 30 nos	795 nos	41 x 3 = 123 nos

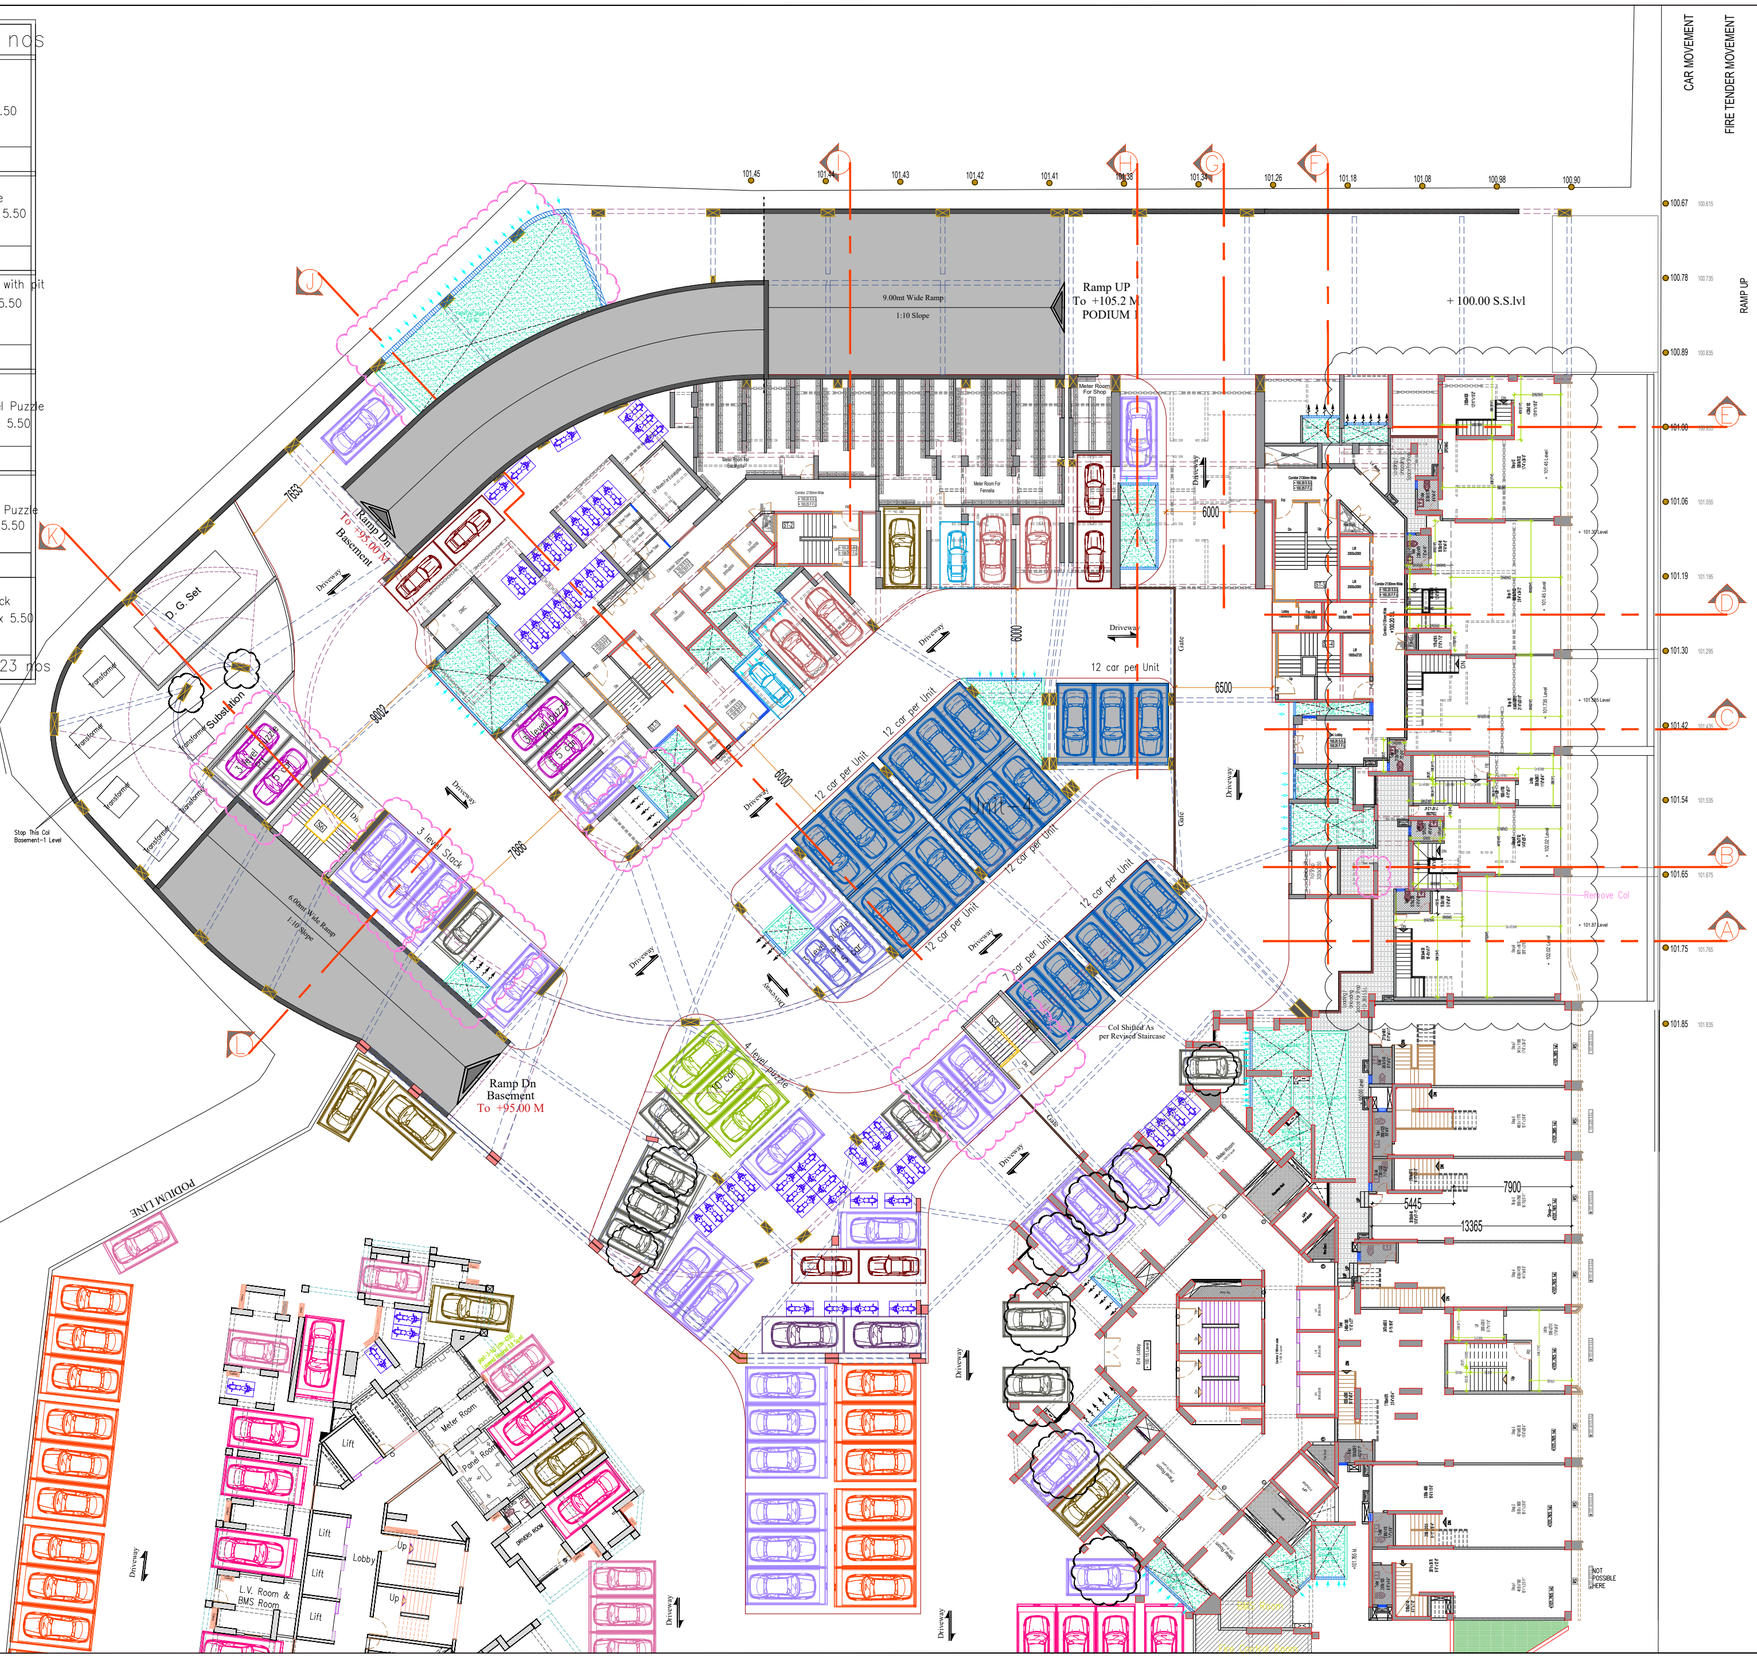

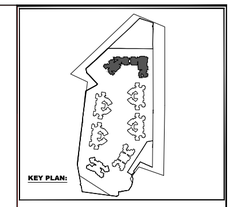

NO.	DATE	REVISION	BY
R2	10-12-2020	Revised As per shopping	
R1	14-12-2019	For Coordination	

REVISIONS AND ISSUES

DRAWING STATUS :
For Coordination

LANDSCAPE ARCHITECT :
WAHO LANDSCAPE ARCHITECTS

PLUMBING CONSULTANTS & ELECTRICAL & HVAC CONSULTANTS:
PDA- Pankaj Dharkar & Associates

STRUCTURAL CONSULTANT :
J+W CONSULTANTS

CLIENT :
ACME GROUP

ARCHITECT :
MQA
Turf Estate 9&10, Off Dr. E. Moses Road, Shakti Mill Compound Lane, Mahalakshmi (w), Mumbai-400011. Tel.- 4933535 / 46 / 52.

PROJECT :
PROPOSED RESIDENTIAL COMPLEX ACME OZONE_PLOT A, AT GHODBANDAR ROAD, THANE.

DRAWING TITLE :
+100.00 Lvl.Ground Level

SCALE	1: 200
DEALT BY	MITA
CHECKED BY	JIGAR
DRAWN	CHHAYA
DATE	10-12-2020
PROJECT NO.	09-1004
DRAWING NO.	A--A--GEN--105
REV NO.	R2

NORTH -