

Total No Of Parking = 501 nos

5 Level Puzzle 2.65 x 5.50	3 Level Puzzle 2.4 x 4.50	Single 2.50 x 5.50
		128 nos
5 Level Puzzle 2.50 x 5.50	2 Stack 2.65 x 5.50	Single 2.65 x 5.50
		44 nos
3 Level Puzzle 2.65 x 5.50	2 Stack 2.50 x 5.50	2 Stack with pit 2.65 x 5.50
		67 x 2 =134 nos
Tandom Small 2.30 x 4.50	small stack 2.4 x 4.50	4 Level Stack 2.50 x 5.50
22x2 = 44 nos		
Tandom Big 2.50 x 5.50	Single Small 2.30 x 4.50	Tandom Puzzle 2.50 x 5.50
32x2 = 64 nos	87 nos	
2 Level Puzzle 2.3 x 4.50		

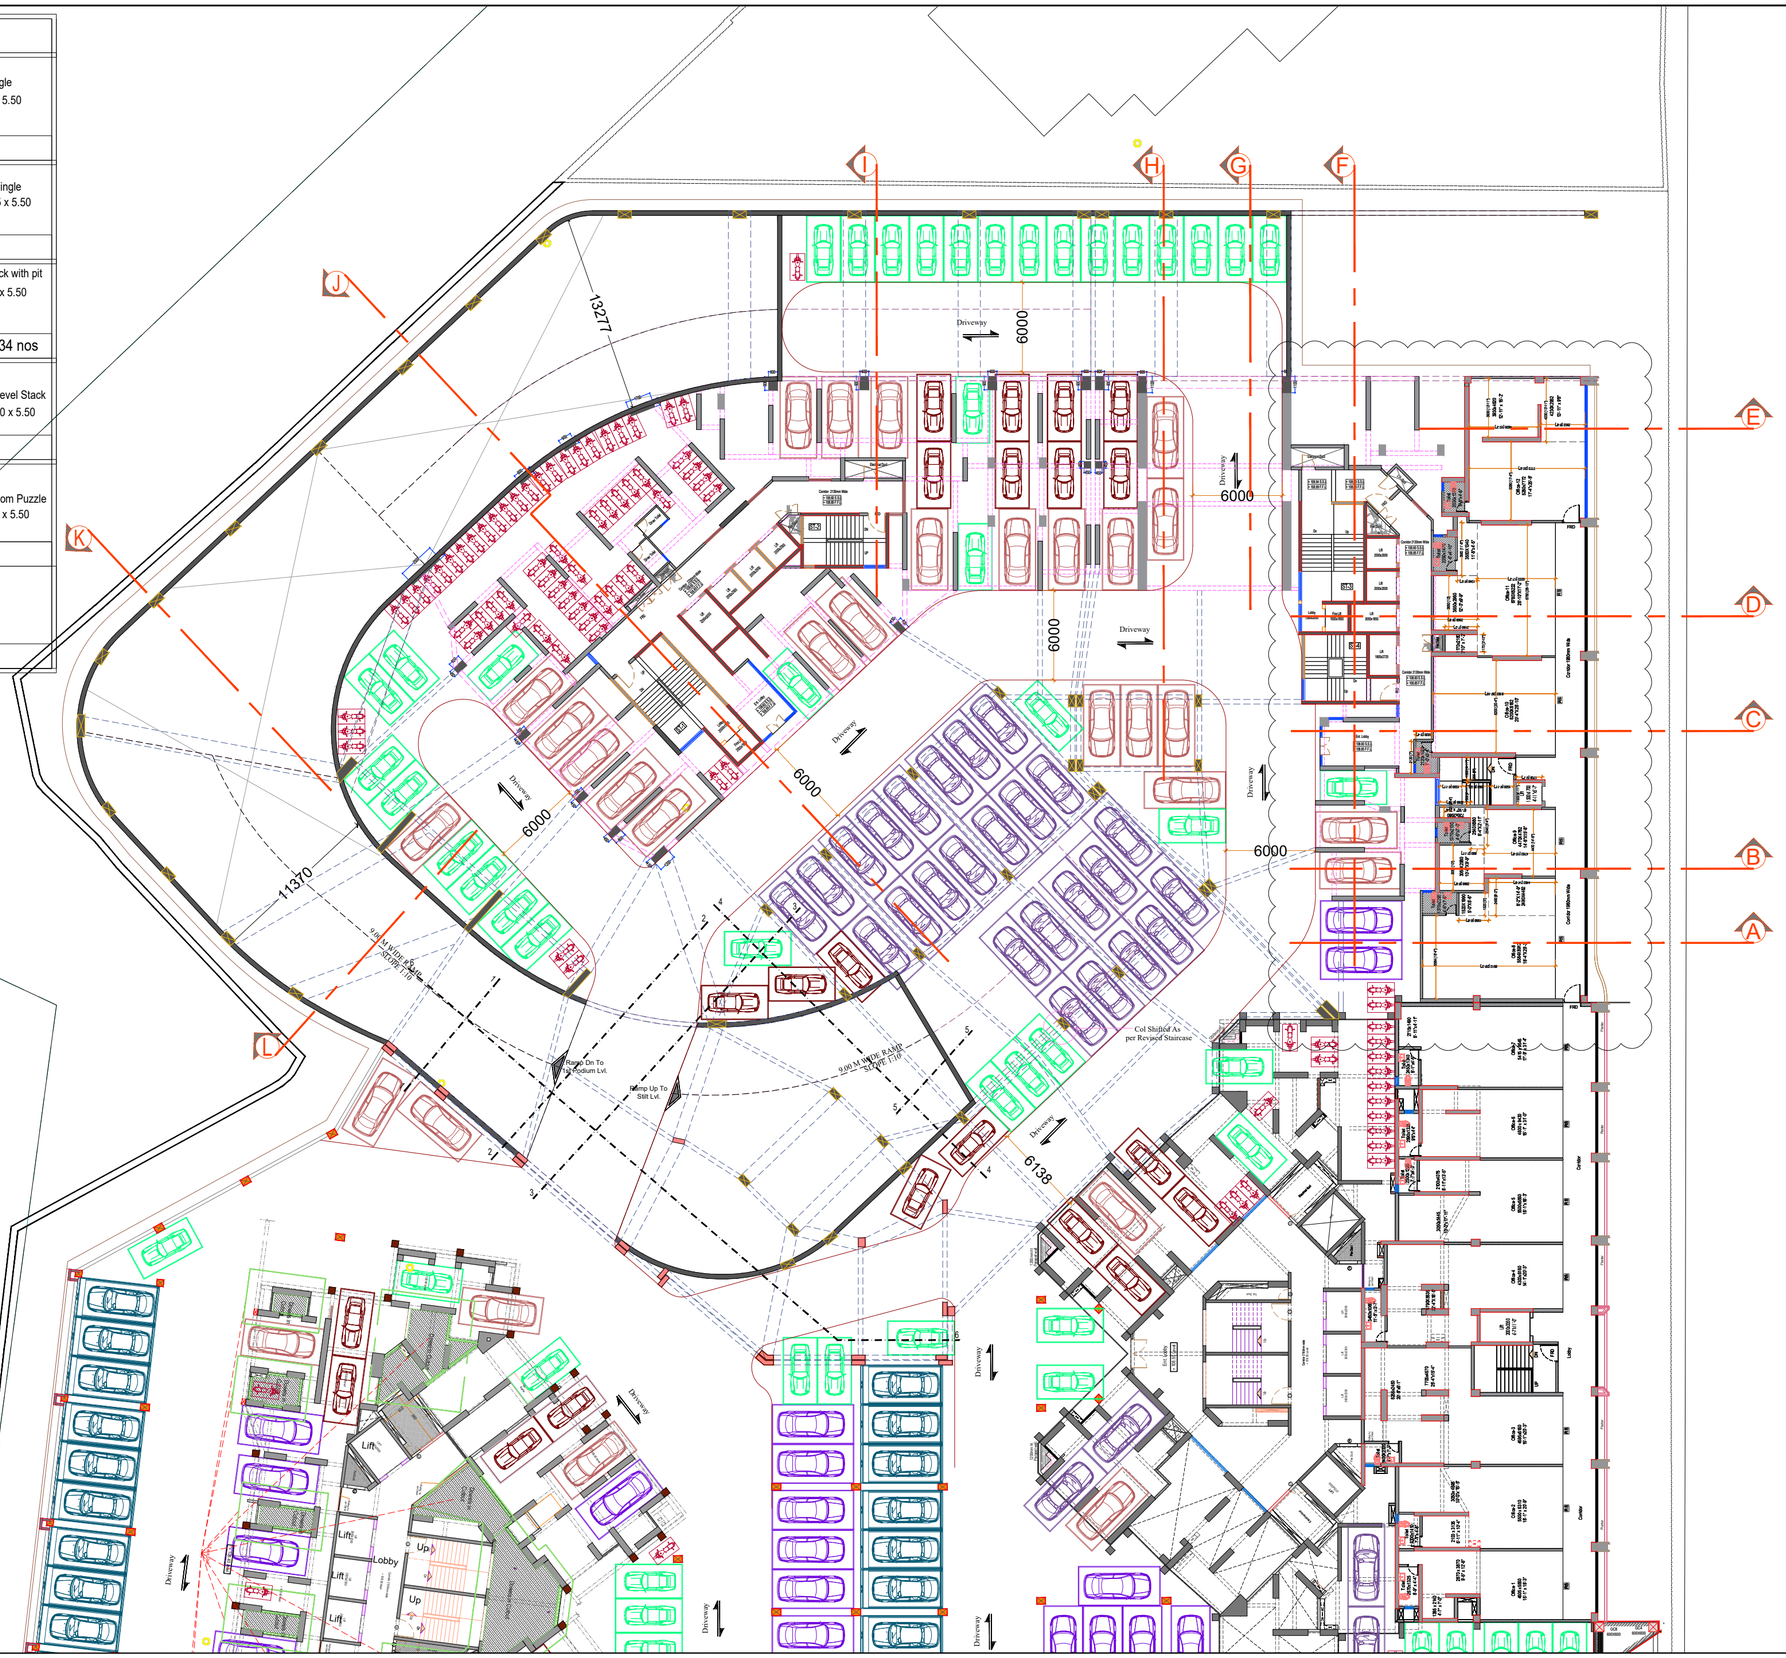

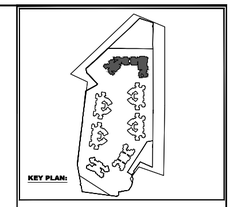

NO	DATE	REVISION	BY
R2	10-10-2020	Revised Shopping & Parking	
R1	14-12-2019	For Coordination	

REVISIONS AND ISSUES

DRAWING STATUS :
For Coordination

LANDSCAPE ARCHITECT :
WAHO LANDSCAPE ARCHITECTS

PLUMBING CONSULTANTS & ELECTRICAL & HVAC CONSULTANTS :
PDA- Pankaj Dharkar & Associates

STRUCTURAL CONSULTANT :
J+W CONSULTANTS

CLIENT :
ACME GROUP

ARCHITECT :
MQA

Turf Estate 98&10, Off Dr. E. Moses Road, Shakti Mill Compound Lane, Mahalakshmi (w), Mumbai-400011. Tel.- 49335535 / 46 / 52.

PROJECT :
PROPOSED RESIDENTIAL COMPLEX ACME OZONE, PLOT A, AT GHODBANDAR ROAD, THANE.

DRAWING TITLE :
2nd Podium Level

SCALE	1 :200 @ A1
DEALT BY	MITA
CHECKED BY	JIGAR
DRAWN	CHHAYA
DATE	10-12-2020

NORTH -

PROJECT NO.	DRAWING NO.	REV NO.
09-1004	A-A-GEN-107	R2