
Total No Of Car = 100 nos

5 Level Puzzle 2.65 x 5.50	3 Level Puzzle 2.4 x 4.50	Single 2.50 x 5.50
		41 nos
5 Level Puzzle 2.50 x 5.50	2 Stack 2.65 x 5.50	Single 2.65 x 5.50
3 Level Puzzle 2.65 x 5.50	2 Stack 2.50 x 5.50	2 Stack with pit 2.65 x 5.50
Tandom Small 2.30 x 4.50	small stack 2.4 x 4.50	4 Level Stack 2.50 x 5.50
6 x 2 = 12 nos		
Tandom Big 2.50 x 5.50	Single Small 2.30 x 4.50	Tandom Puzzle 2.50 x 5.50
3 x 2 = 6 nos	41 nos	
2 Level Puzzle 2.3 x 4.50		

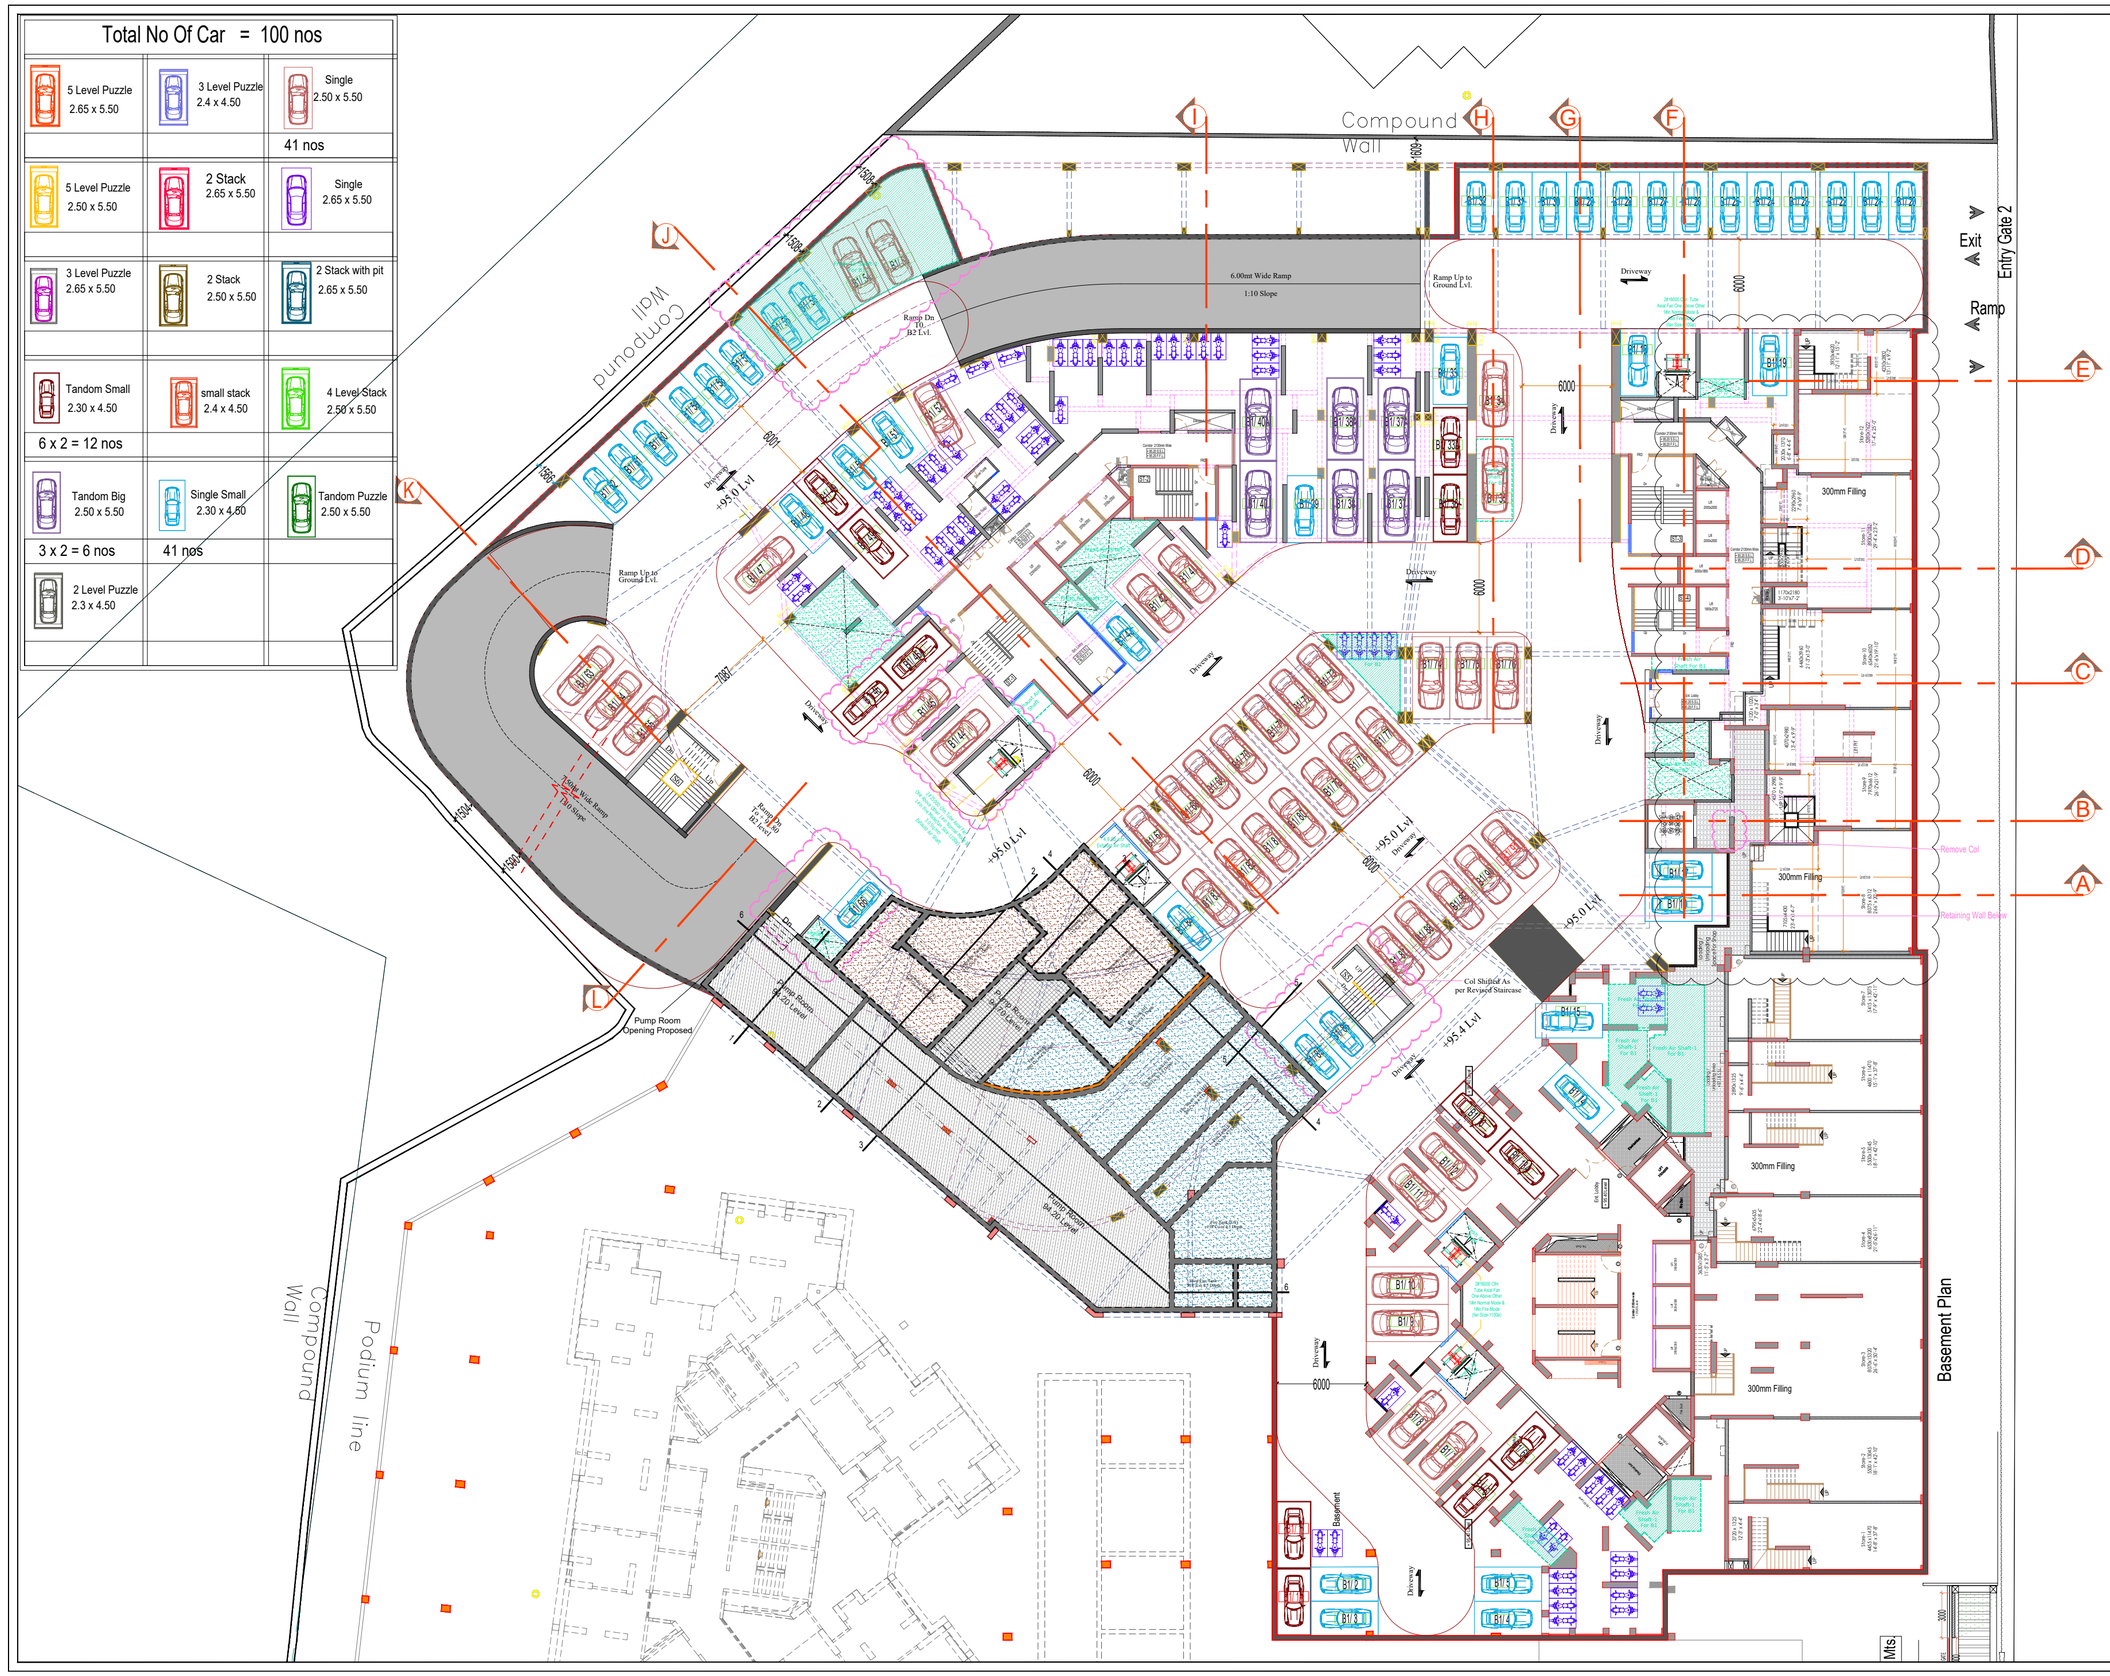

KEY PLAN:

NO.	DATE	REVISION	BY
R2	10-12-2020	Revised As per shopping	
R1	14-12-2019	For Coordination	

REVISIONS AND ISSUES

DRAWING STATUS :
For Coordination

LANDSCAPE ARCHITECT :
WAHO LANDSCAPE ARCHITECTS

PLUMBING CONSULTANTS & ELECTRICAL & HVAC CONSULTANTS :
PDA- Pankaj Dharkar & Associates

STRUCTURAL CONSULTANT :
J+W CONSULTANTS

CLIENT :
ACME GROUP

ARCHITECT :
MQA
Turf Estate 9&10, Off Dr. E. Moses Road, Shakti Mill Compound Lane, Mahalakshmi (w), Mumbai-400011. Tel.-4933535 / 46 / 52.

PROJECT :
PROPOSED RESIDENTIAL COMPLEX ACME OZONE_PLOT A, AT GHODBANDAR ROAD, THANE.

DRAWING TITLE :
1st Basement Level

SCALE	1 :200 @ A1
DEALT BY	MITA
CHECKED BY	JIGAR
DRAWN	CHHAYA
DATE	10-12-2020

NORTH -

PROJECT NO.	DRAWING NO.	REV NO.
09-1004	A-A-GEN-104	R2