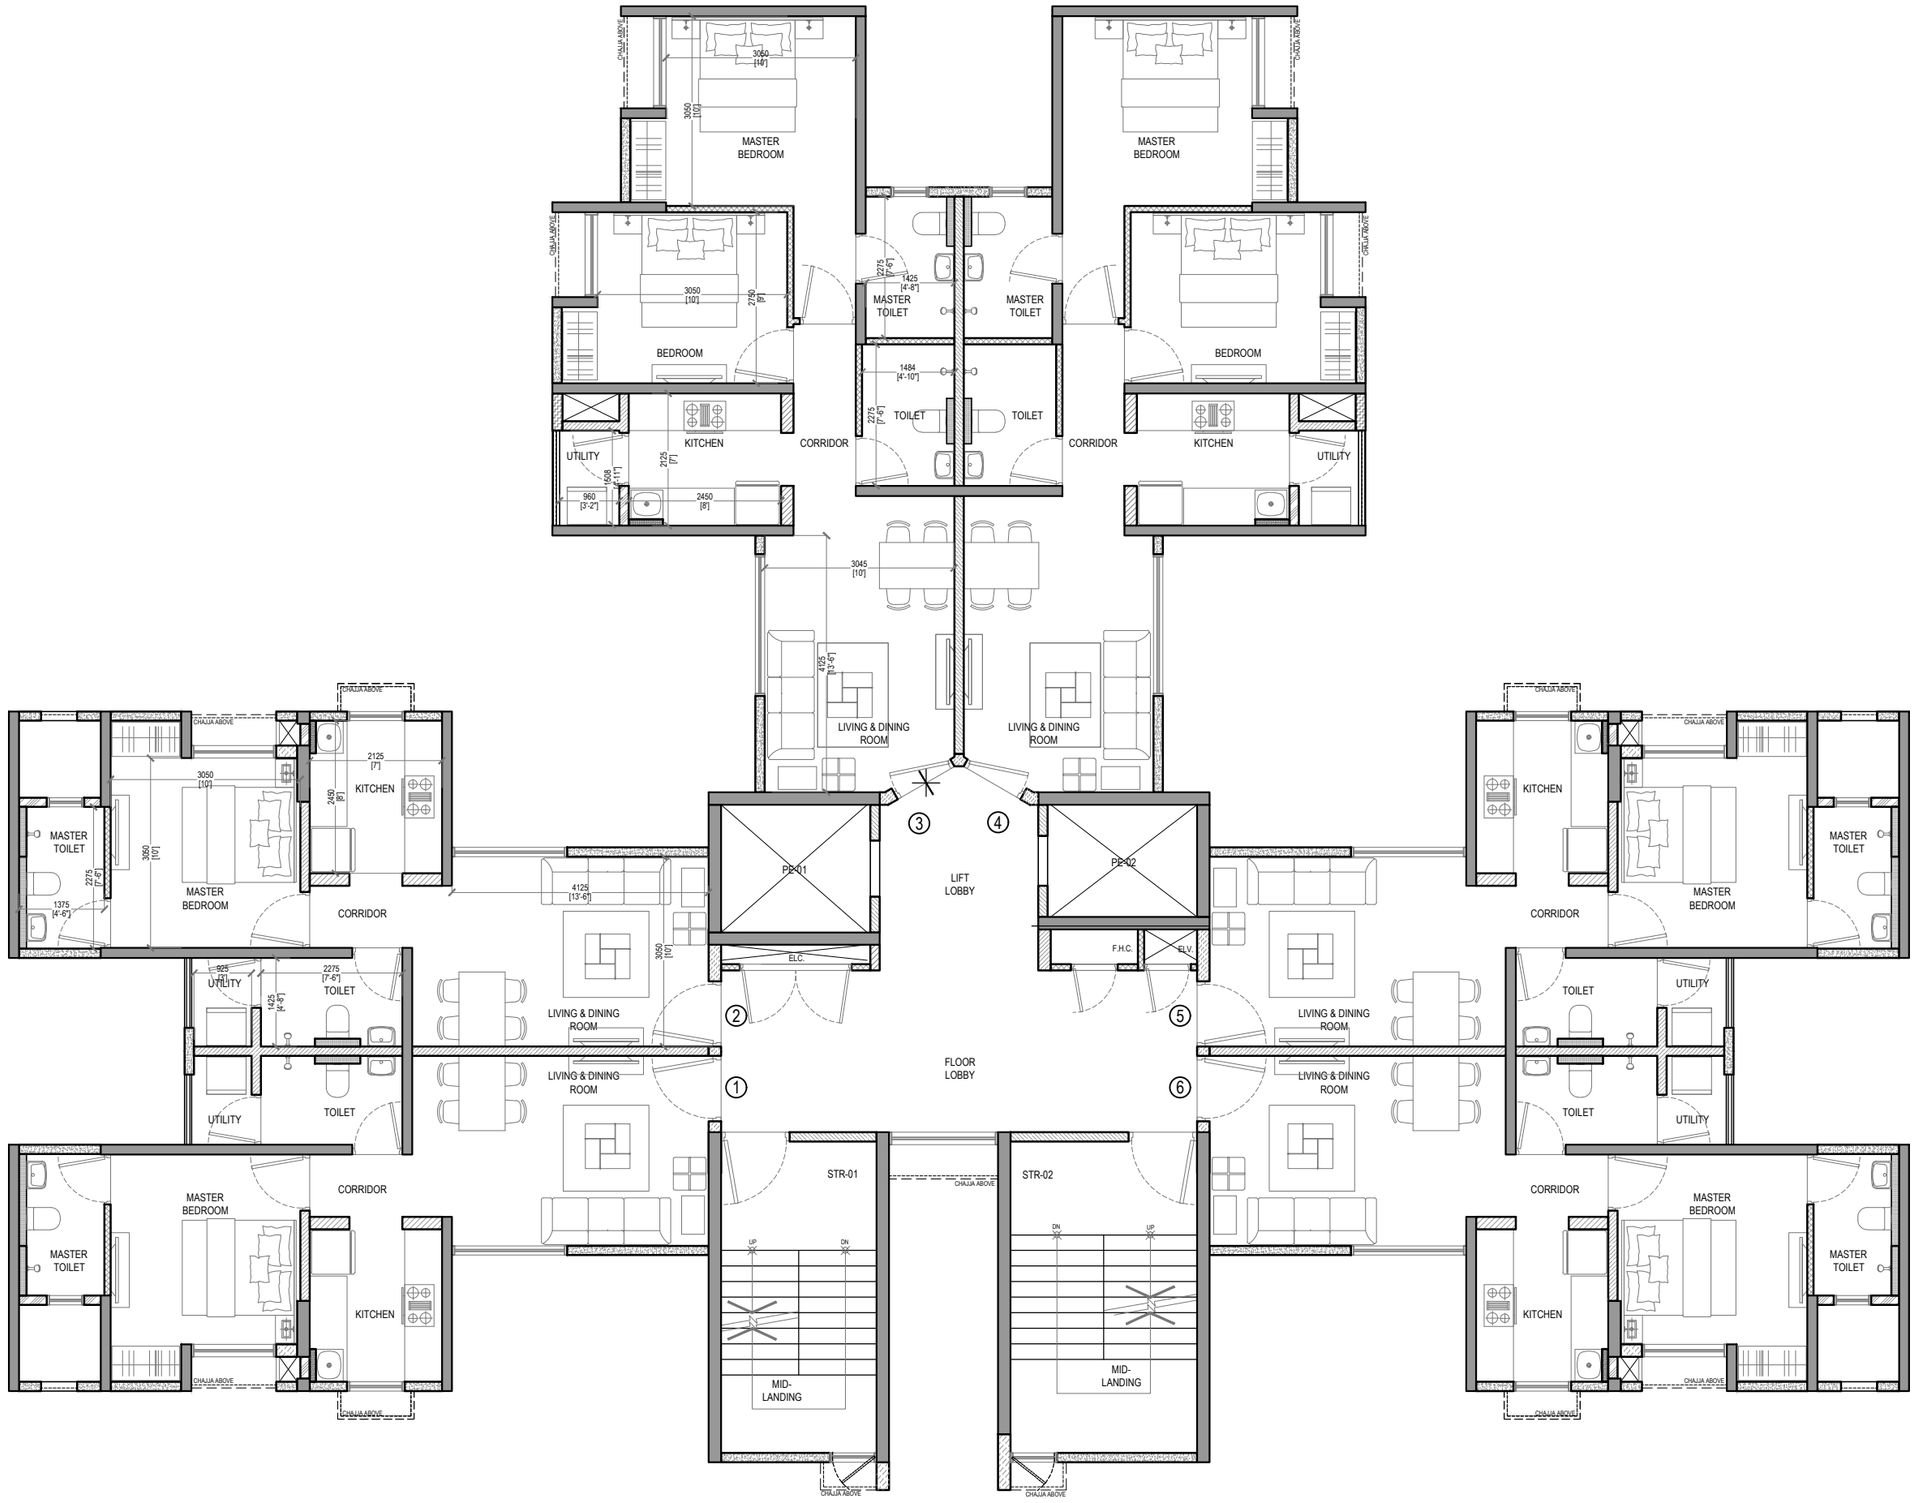


C1.2 TYPICAL FLOOR PLAN

JAIN SOCIETY