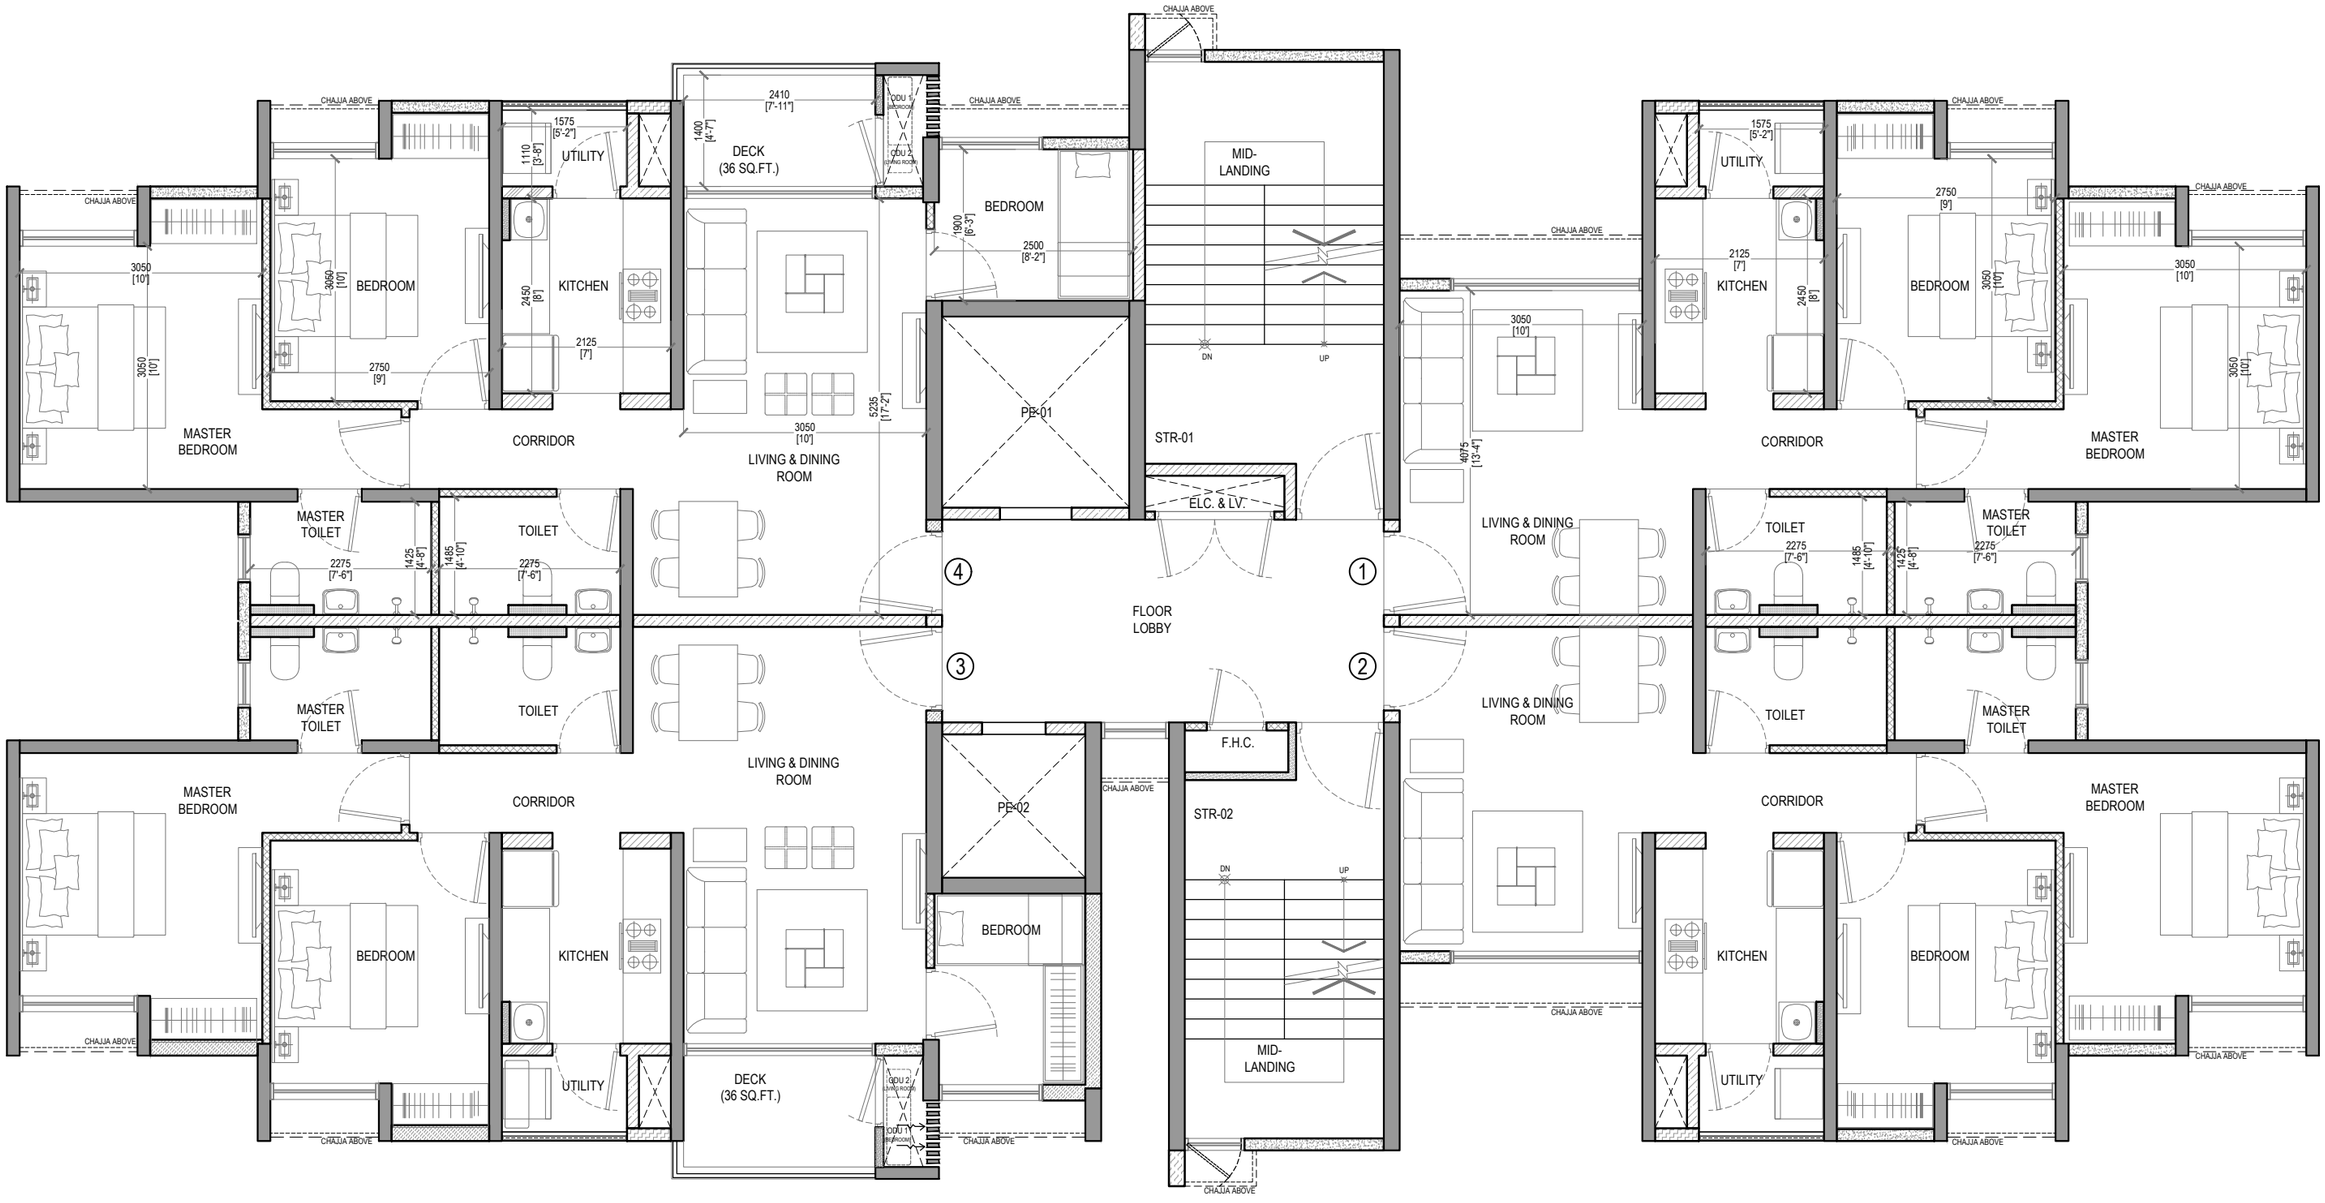


C2.2 TYPICAL FLOOR PLAN

JAIN SOCIETY