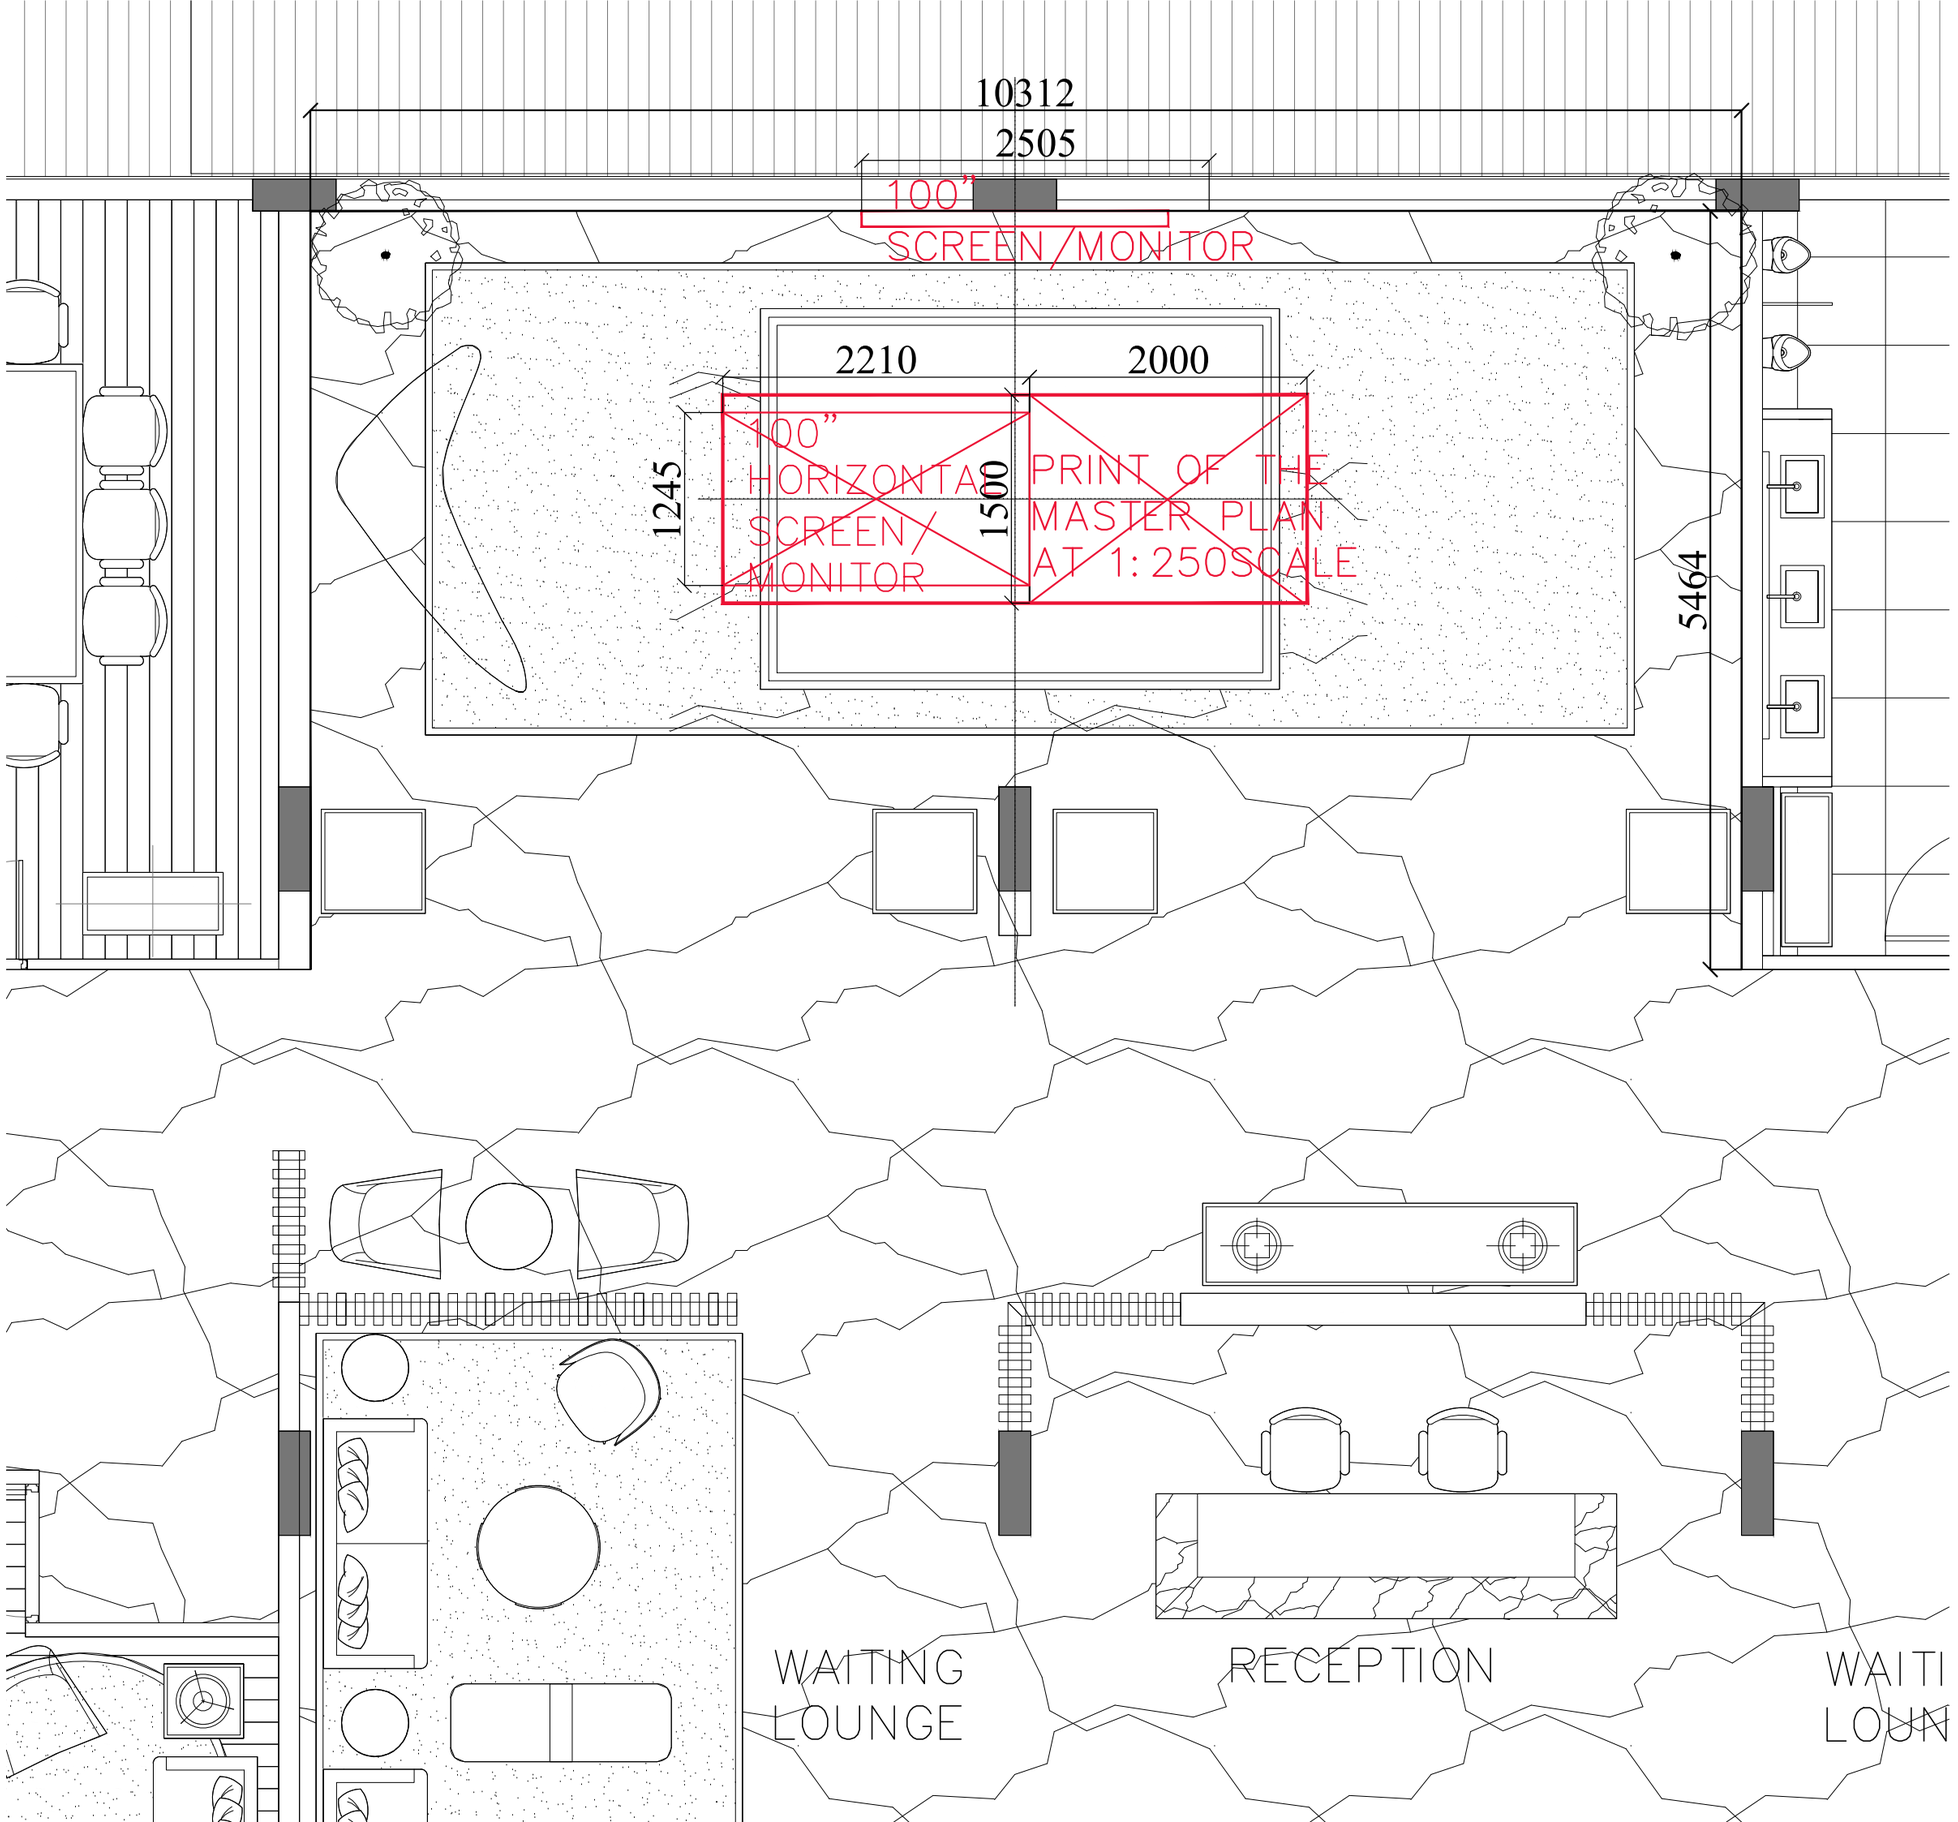

10312
2505
100"
SCREEN/MONITOR
2210
2000
100"
HORIZONTAL
SCREEN/
MONITOR
1245
1500
PRINT OF THE
MASTER PLAN
AT 1:250SCALE
5464
WAITING
LOUNGE
RECEPTION
WAITI
LOUN