


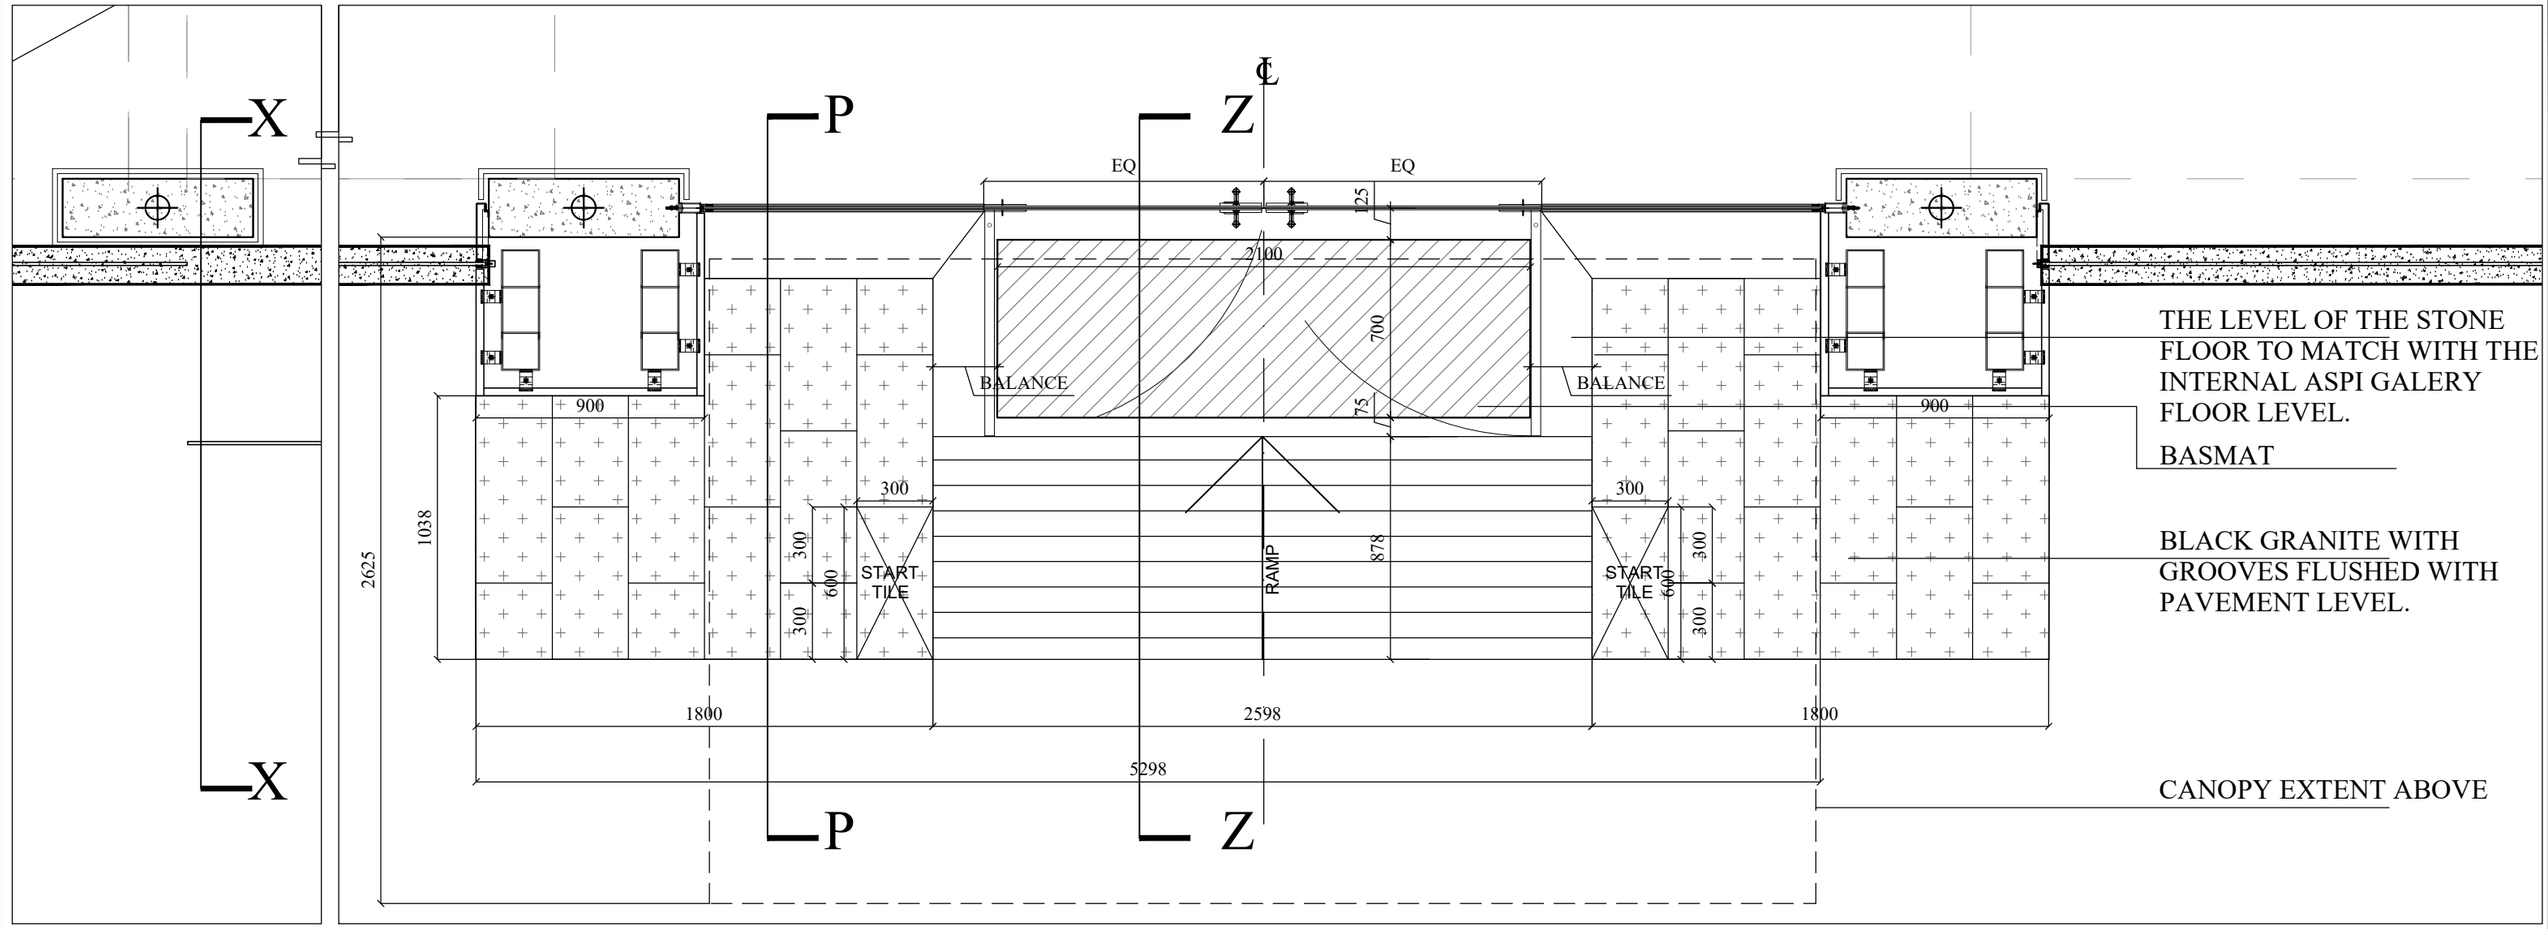


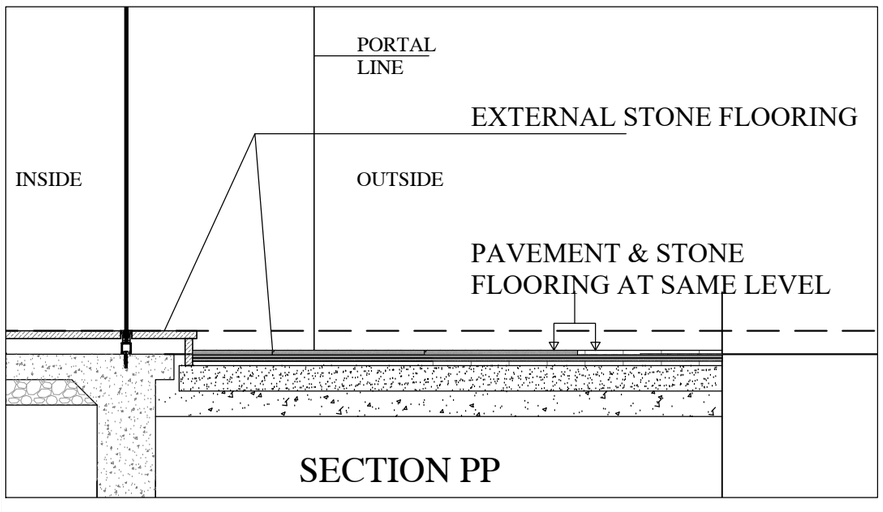


SECTION PP

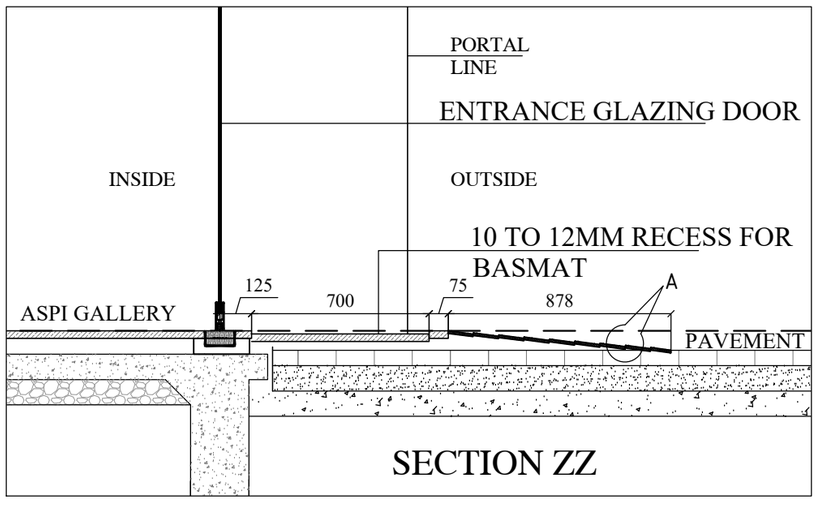

SECTION ZZ

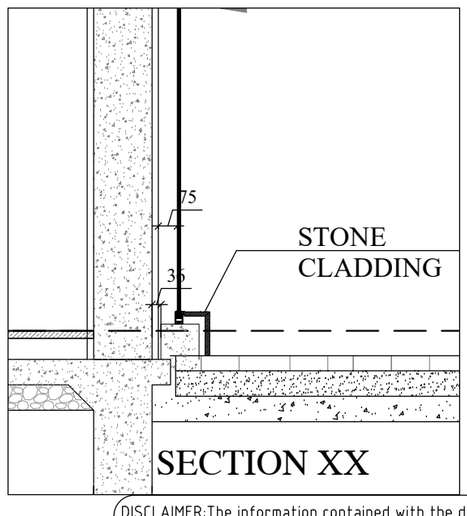

SECTION XX

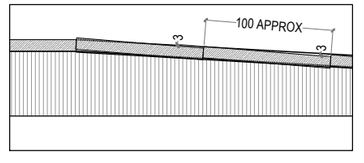

DETAIL AT A

DISCLAIMER:The information contained with the drawing is copy right and remains the property of lodha group at all times.Information may not be reproduced or used for purposes other than design co-ordination without prior written consent from lodha group. These drawings are to be read in conjunction with the architects and others consultants drawings and the specification. The drawings indicates mandatory geometry and a detailed solution,the contractor will be responsible for design of these elements.

LODHA
BUILDING A BETTER LIFE
RESIDENCES | OFFICES | RETAIL | IT CAMPUSES | SEZs
Lodha Excelus, Apollo Mills Compound, N M Joshi Marg, Mahalaxmi, Mumbai 400011
t +91.22.23024400 * f +91.22.23000693 * www.lodhagroup.com

Rev	Date	Description
R0	18-02-2021	ASPI SALES GALLERY (ENTRANCE FLOORING)

Structural Consultants :

Project Name :
PALAVA SALES GALLERY

Title
ASPI SALES GALLERY (ENTRANCE FLOORING)
SECTOR 3 LAKESIDE 2 RETAIL

Scale (A3)	Drawing No.		
1 : 25	ASPI GALLERY-100		
Drawn	Checked	Approved	Rev.
			R0